



1 Proposed North East Elevation
1 : 50



2 Proposed South East Elevation
1 : 50

MATERIALS


- Walls**
Existing facing brickwork & plain tile Hanging
Proposed facing brickwork & plain tile Hanging to match
- Roof**
Existing concrete interlocking tiles and resin flat roof
Proposed concrete interlocking tiles and resin flat roof to match and glazed roof structure
- Windows**
Existing white UPVc windows
Proposed white UPVc windows to match and new roof lights
- Doors**
Existing white UPVc
Proposed composite front doors, garage door, patio door and sliding door

KEY PLAN

- Site Boundary
- Proposed Face Brick
- Proposed Flat Roof
- Proposed Tile Hanging
- Proposed Tiled Roof
- Landscaping
- Driveway
- Patio



3 Proposed South West Elevation
1 : 50

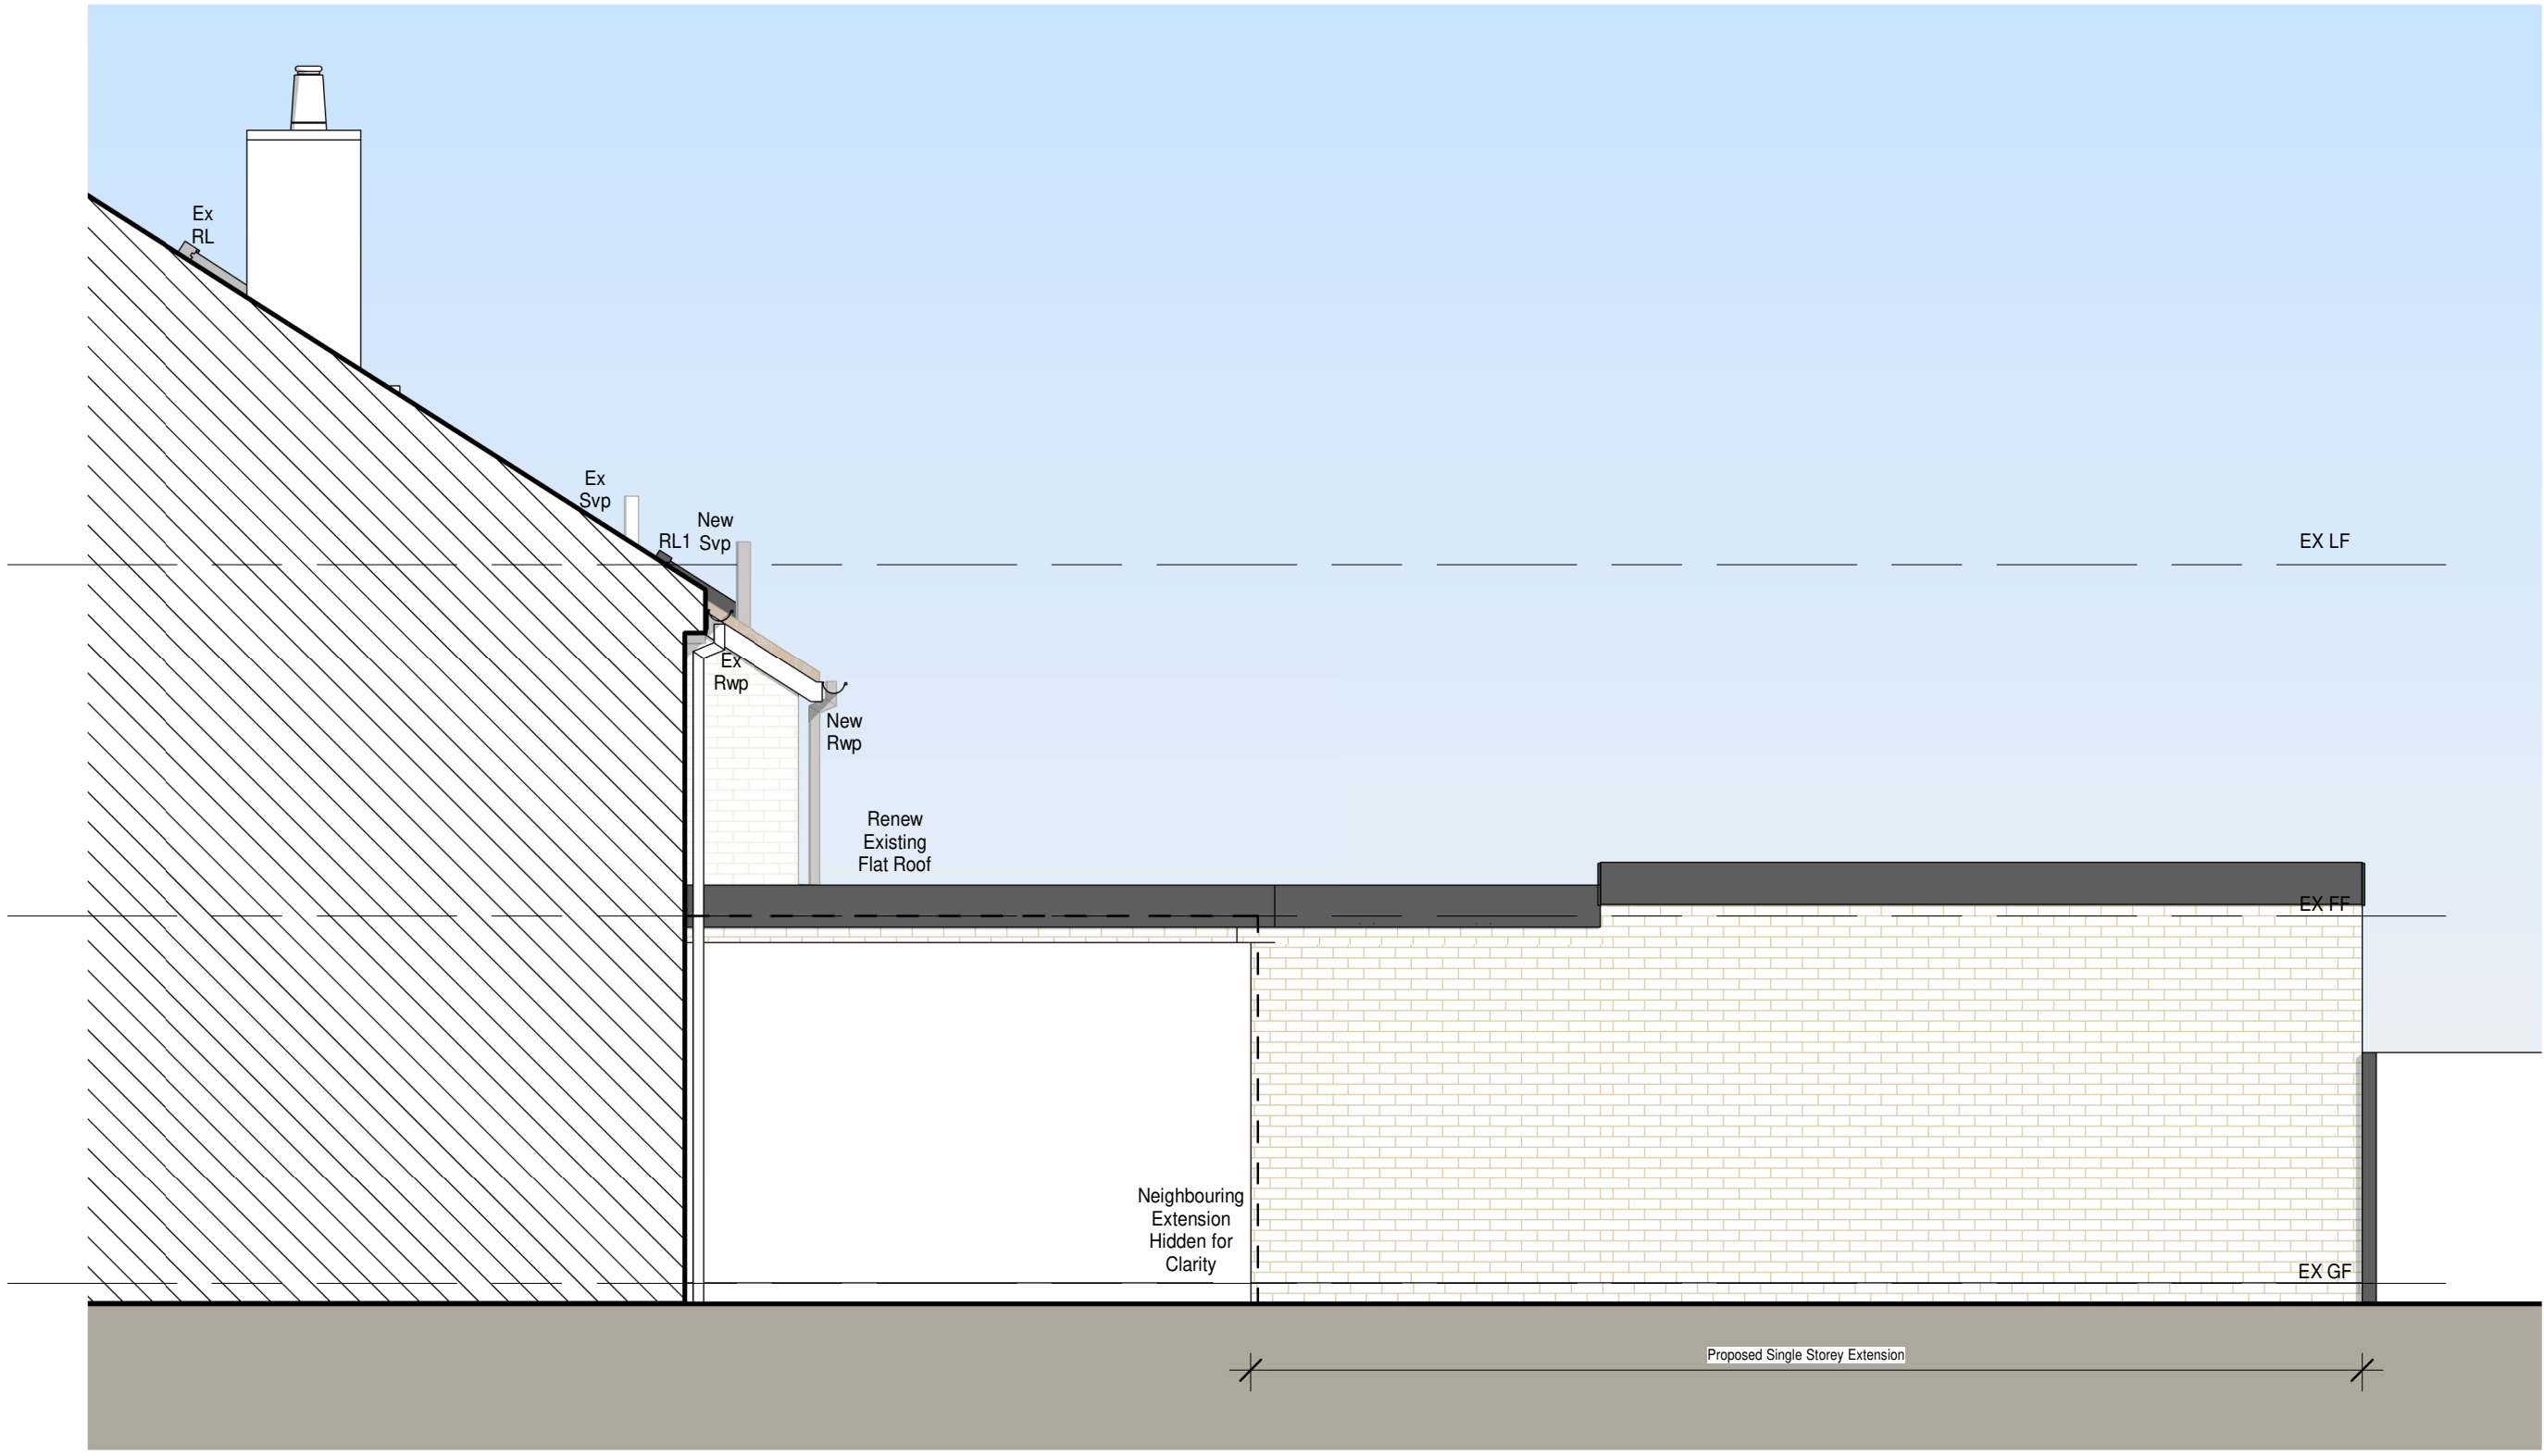

4 Proposed North West Elevation
1 : 50

A Updated to client comments 19/02/2026 GHM



4 Brand Street, Hitchin, Hertfordshire, SG5 1HX
Tel: (01462) 440099 E-mail: hitchin@het.co.uk

CLIENT:
Mr & Mrs Harrison

PROJECT:
1 Franklin Gardens
Hitchin
Hertfordshire
SG4 0BS

DRAWING TITLE:
Proposed Single Storey Rear Extension,
Proposed First Floor Side Extension, Including
Alterations to Fenestration and Insertion of 3 New
Roof Lights and New Flat Roof to Existing Rear
Extension and Removal of Chimney
Proposed Elevations

SCALE:	DATE:	DRAWN:	CHECKED:
1 : 50	28/01/2026	GHM	DC/TB
DWG. NO.	REV.		
HET-1865/03	A		