




LINEAR SCALE 1:1250



LINEAR SCALE 1:500

Allot Gdns

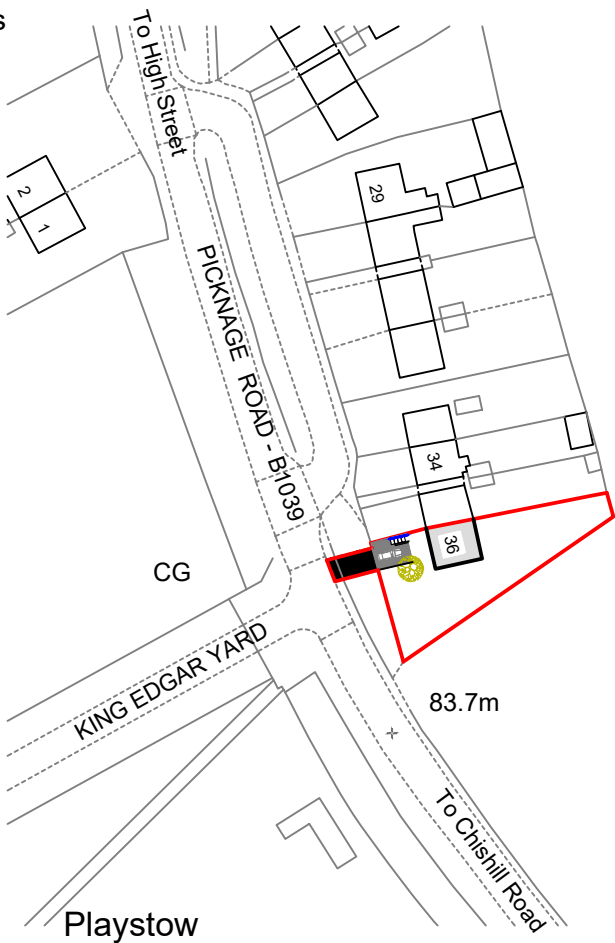

© Crown copyright 2025 Ordnance Survey 100053143


Proposed Location Plan 1:1250

CG

EDGAR YARD

Proposed Site Plan 1:500

83.7m

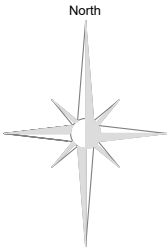

Revision "A" 6-5-25
boundary line amended for Planning
Dept.

Title
Proposed drop kerb and hardstanding
Client
Ms Fiori
Address
36 Picknag Road
Barley, Royston
Hertfordshire SG8 8HP



Hertfordshire Home Improvement Agency
Adult Care Services, Hertfordshire County Council
Farnham House, Six Hills Way, Stevenage SG1
2FQ Tel: 01438 843467

Date
March 2025
Scale
1:1250 + 1:500

Drawing No.
CA-036507/3