


Plan Key


- Metal roof
- Vegetation beds

Elevation Key


- Timber cladding
- Metal/Zinc Roof

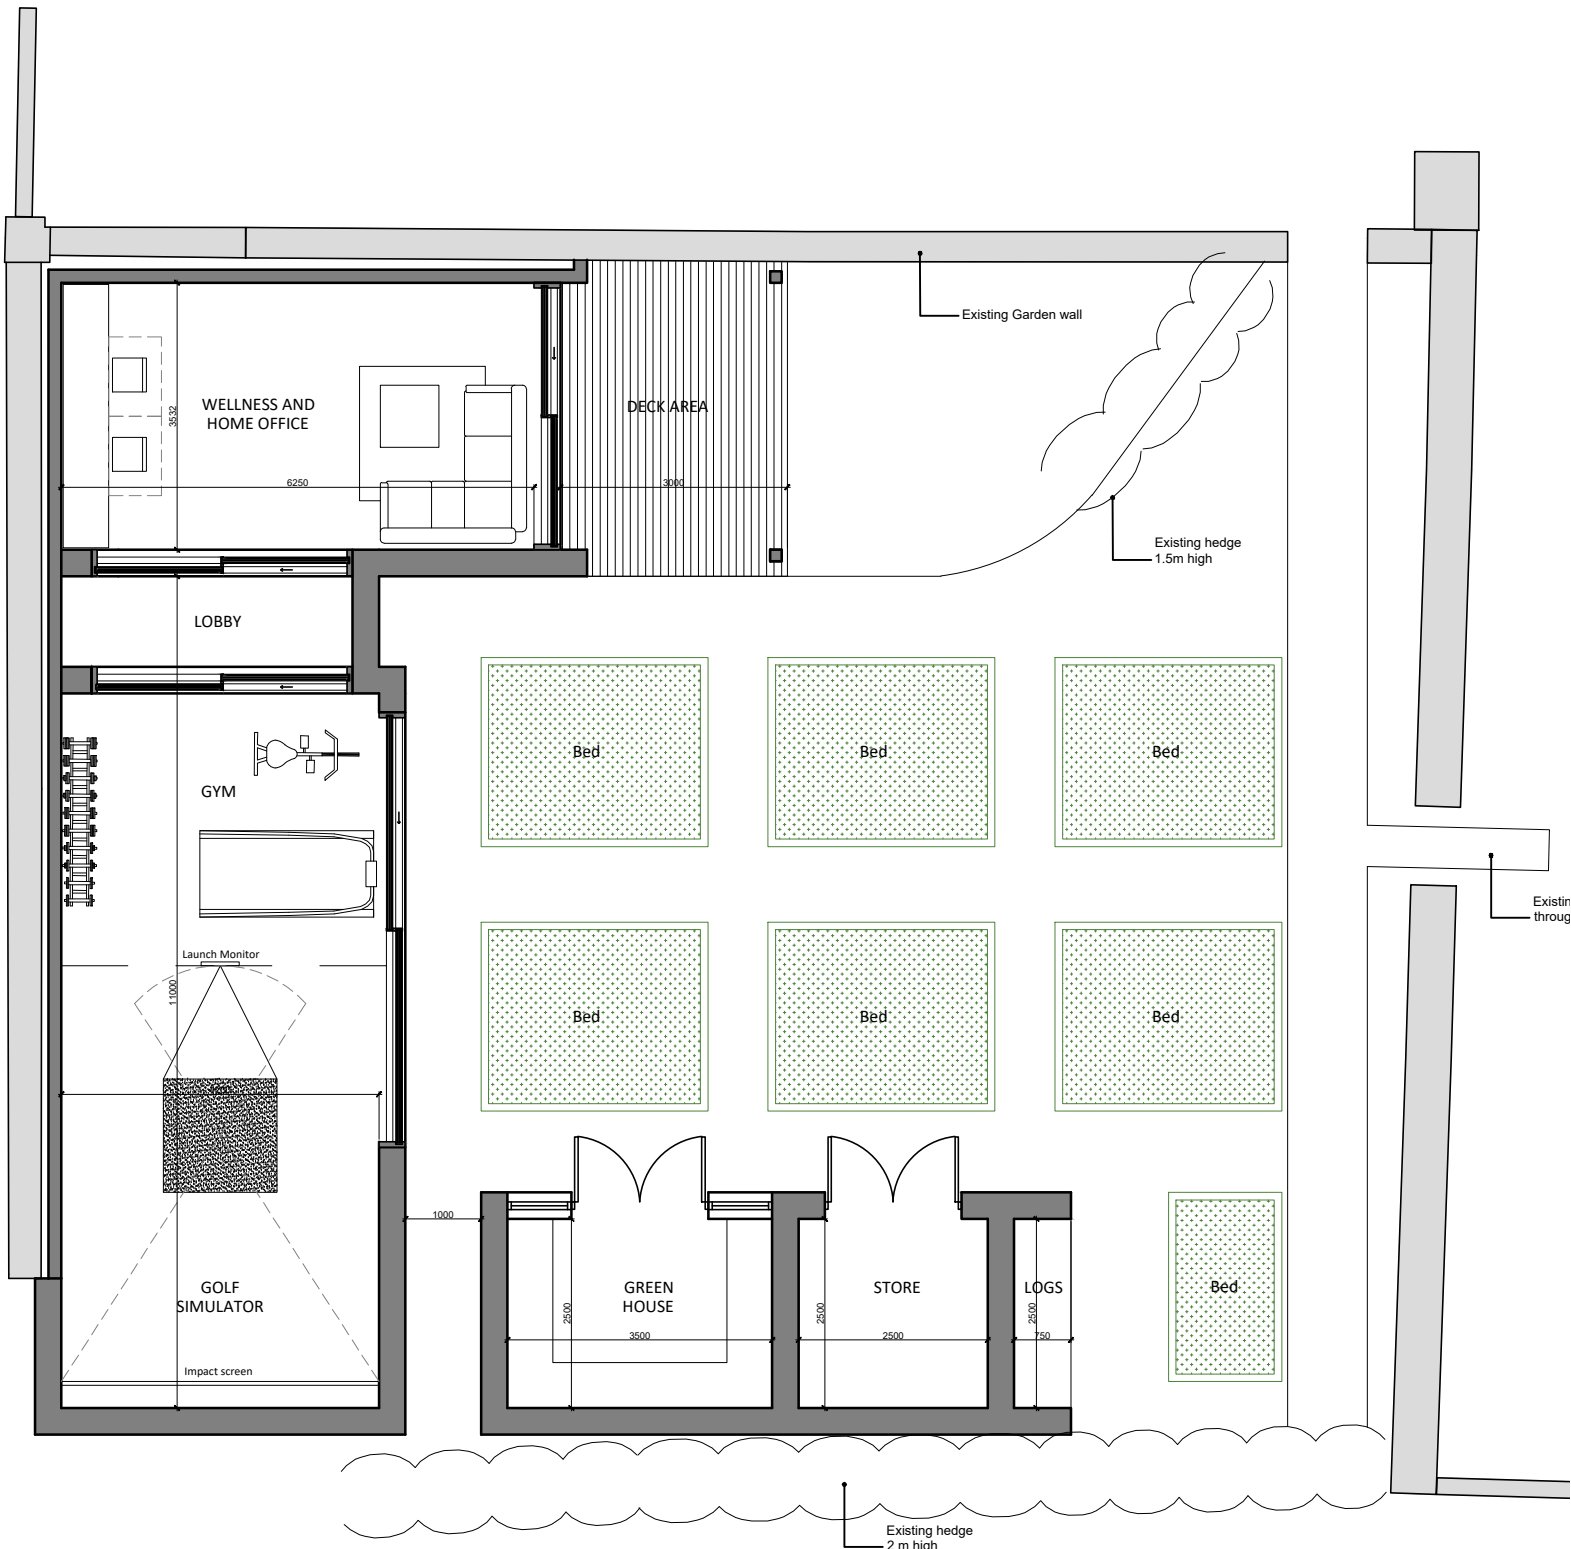


Ground floor plan - Outbuilding

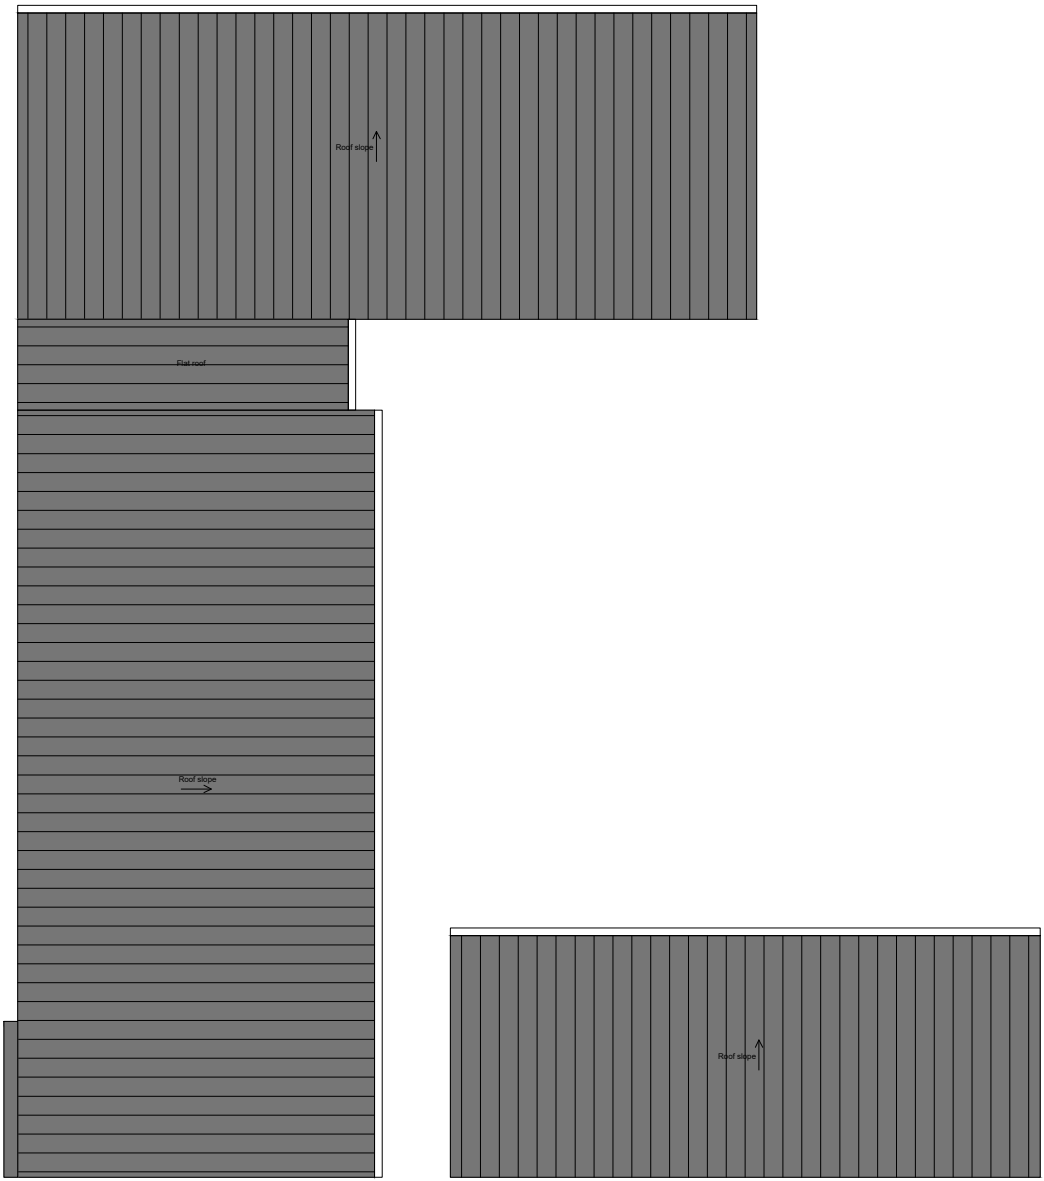


Roof plan - Outbuilding

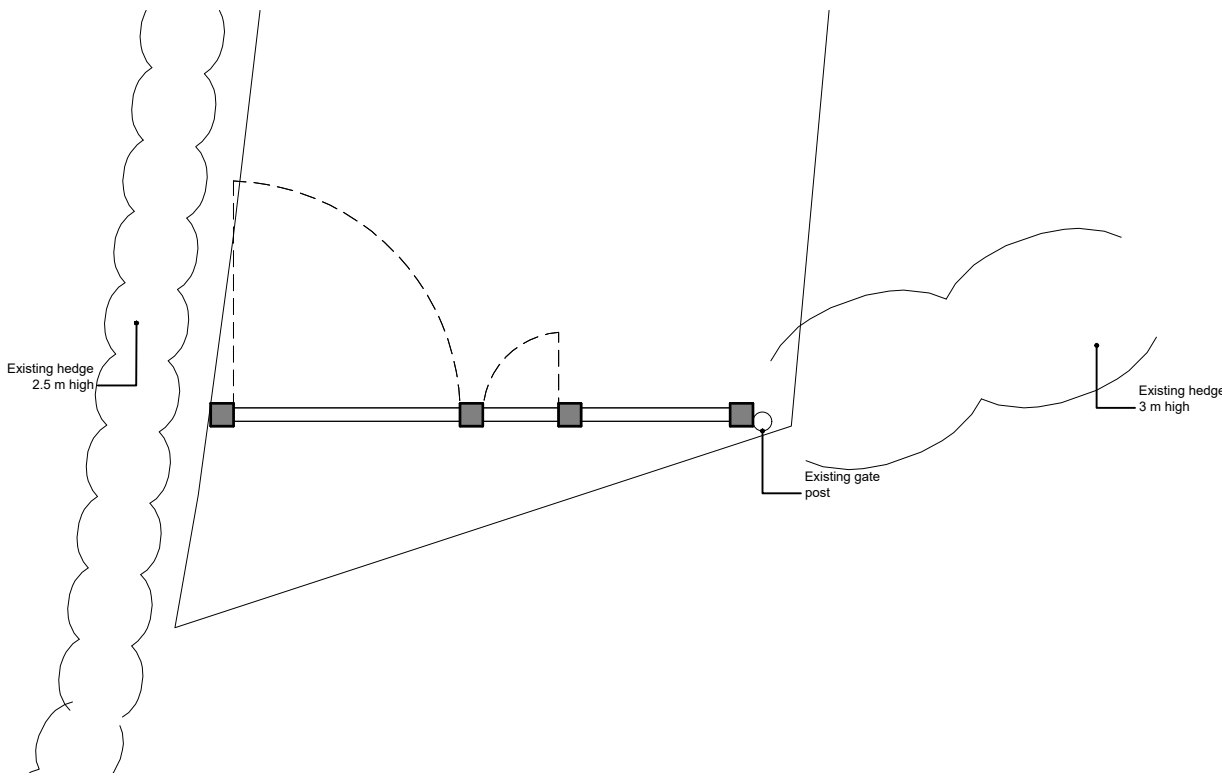


Entrance gate - Plan

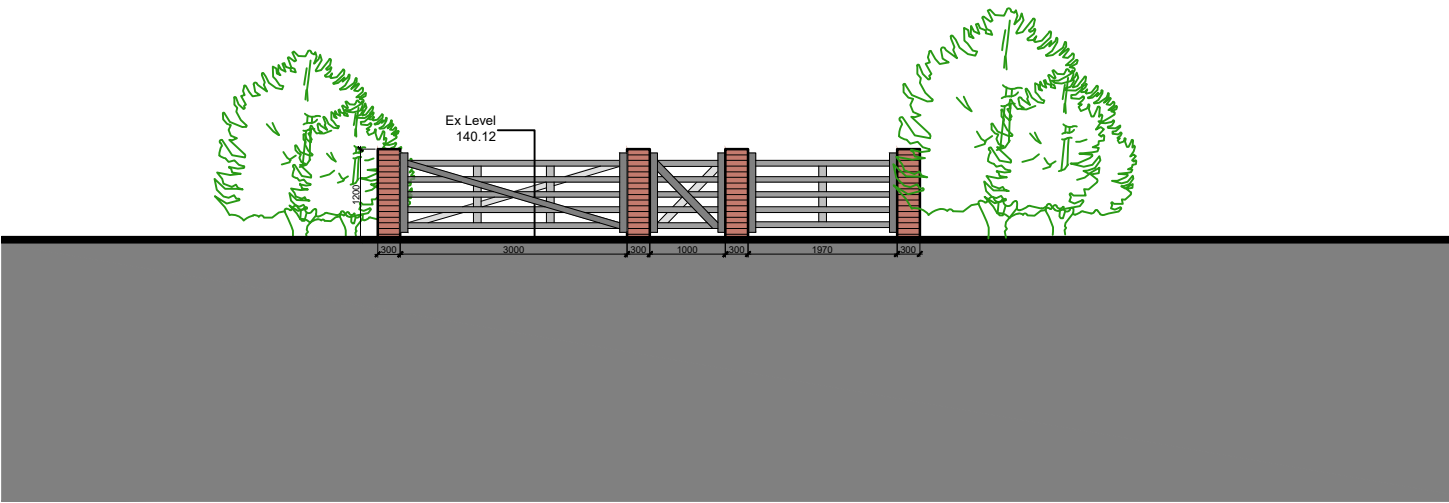


Entrance gate - Elevation 5

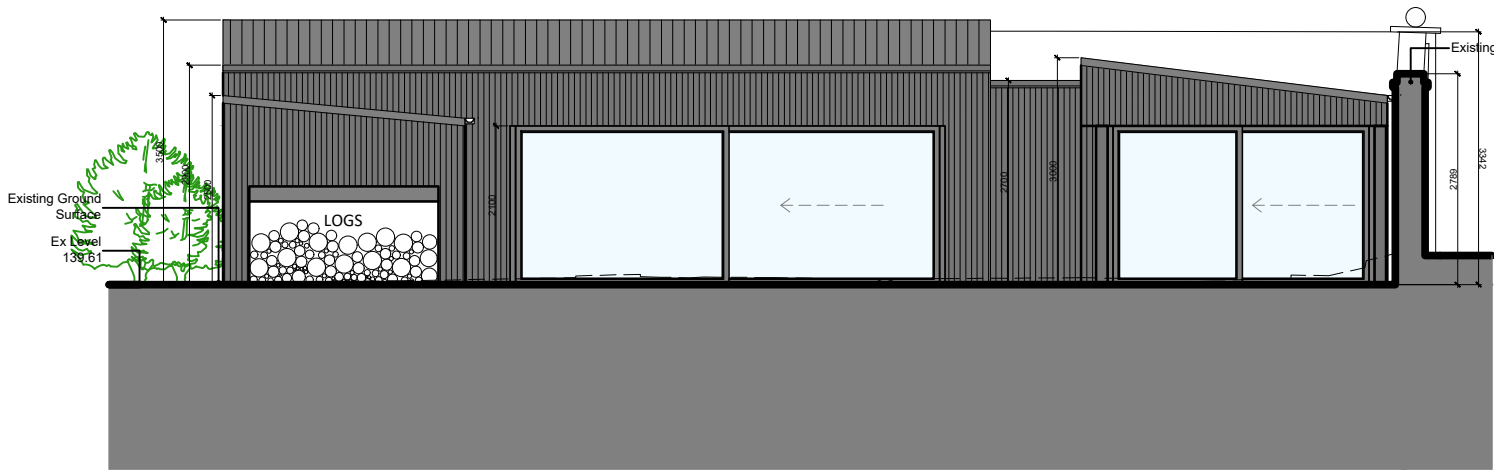


East Elevation (Outbuilding) - Elevation 1

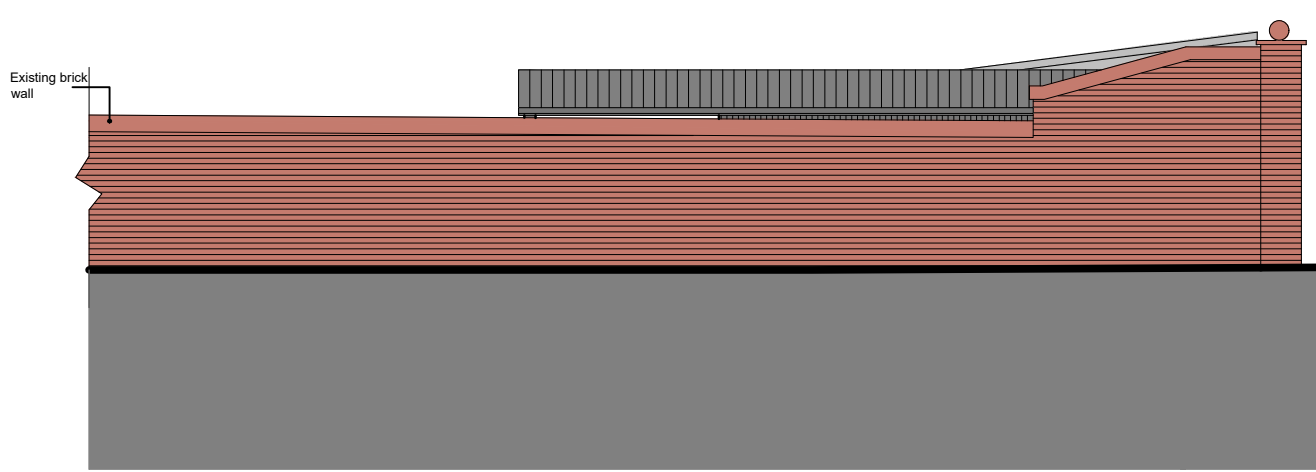


North Elevation (Outbuilding) - Elevation 2

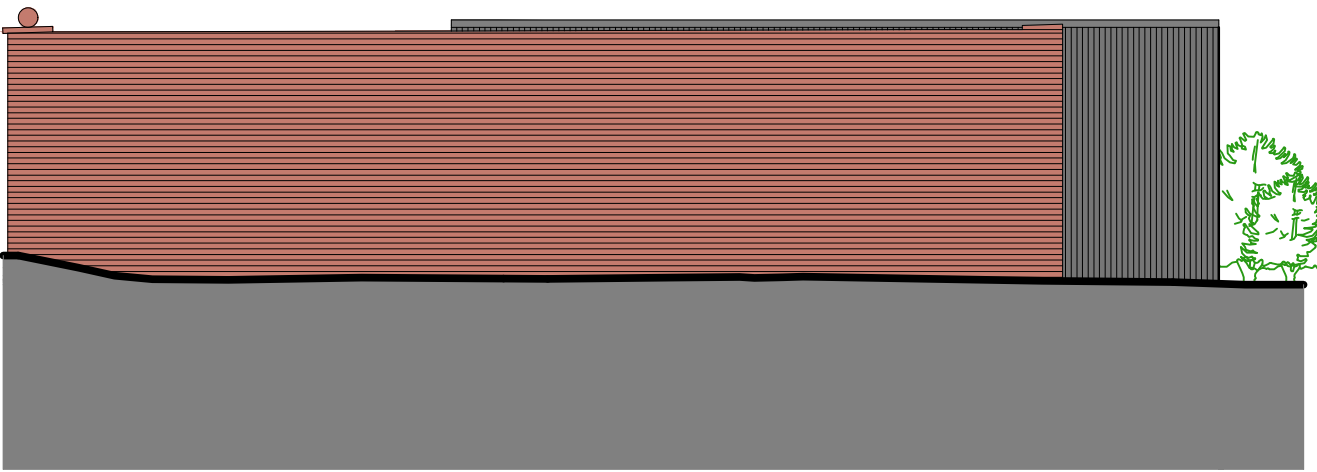


West Elevation (Outbuilding) - Elevation 3

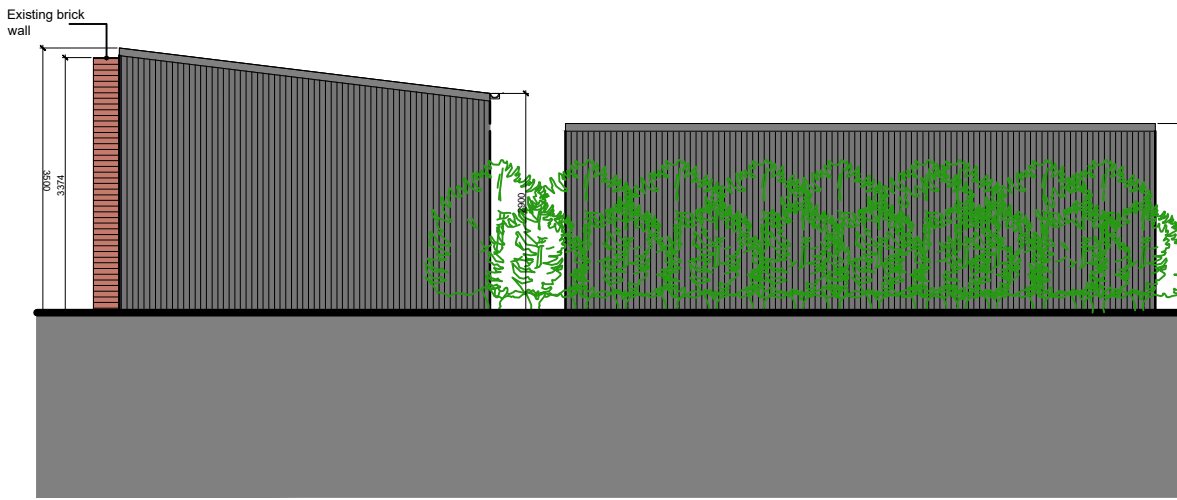

South Elevation (Outbuilding) - Elevation 4

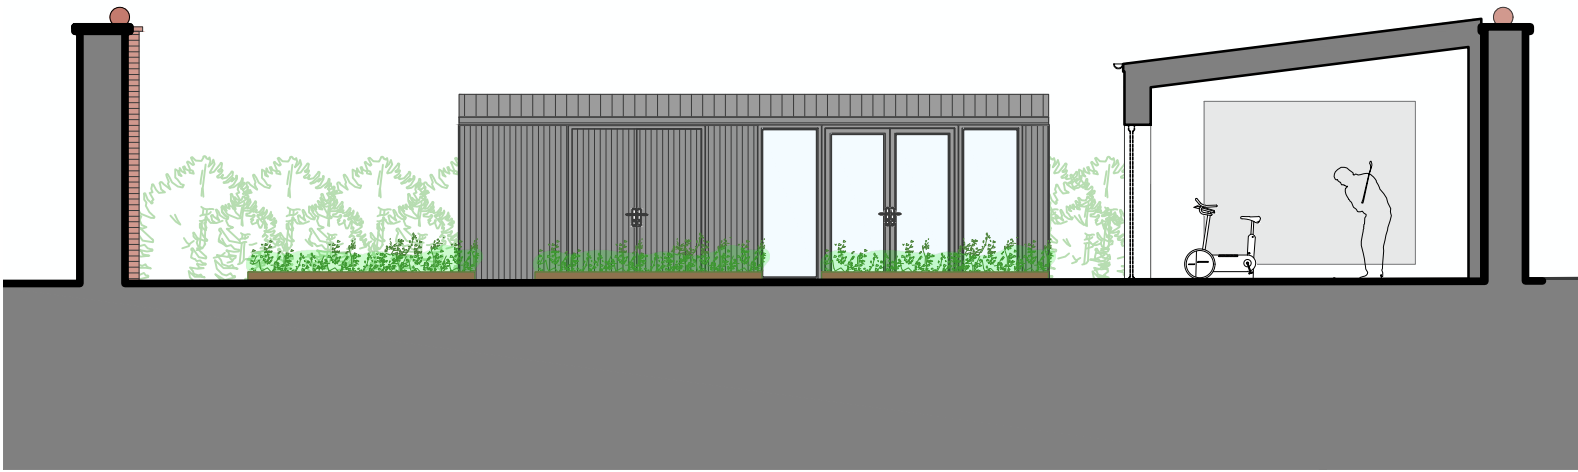

South Section (Outbuilding) - Section 5

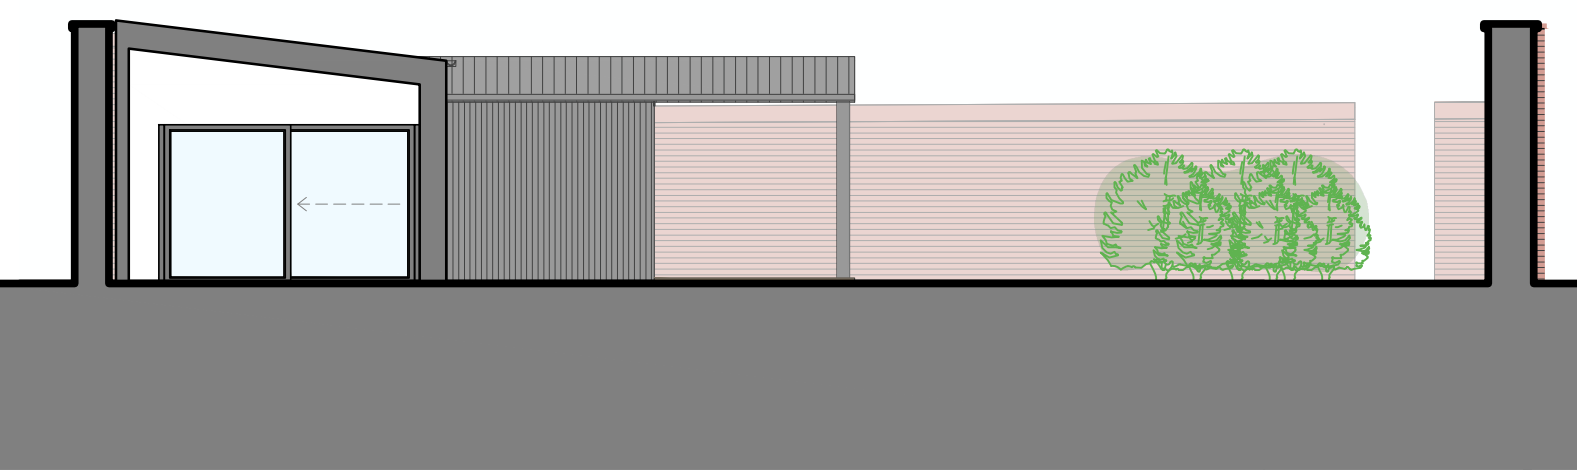

North Section (Outbuilding) - Section 6



General Notes:
This drawing is the property of BENCHMARK ARCHITECTS & is not to be reproduced other than for the purposes of this project named below without permission. DO NOT SCALE EXCEPT FOR THE PURPOSES OF PLANNING. All dimensions should be checked and confirmed on site and any discrepancies reported to the architect. Any conflict or discrepancy between this drawing and any other information must also be reported and clarification sought. All works are to be carried out in accordance with current Codes of Practice and British Standards unless specifically directed otherwise. It is the design sub-contractors responsibility to ensure that all dimensions and details are appropriate to their installation. This drawing or any comments within should not be mis-construed so as to relieve the sub-contractor of that responsibility. All materials and components are to comply with specifications and should achieve all design performance and tolerances stated in specifications. All reproduction, copyright & intellectual property rights reserved © 2023

HEALTH AND SAFETY INFORMATION
All works should be carried out by a competent contractor working to an appropriate method statement and paying attention to current and relevant Construction (Design and Management) project documentation including the designers risk assessment.


Rev:	Notes:
P01	Stage 03 - Issue to client
P02	Stage 03 - Planning rev as per client comments
P03	Stage 03 - Gym area, roof and greenhouse update
P04	Stage 03 - Planning Submission
P05	Stage 03 - (Minor updates) Planning Submission/LBC

Date:	Dwn:	Iss:
03.09.2024	MF	MD
06.09.2024	MF	MD
10.09.2024	MF	MD
18.09.2024	MF	MD
17.10.2024	MF	MD
05.03.2025	TP	MD

Scale / Orientation:

  

Key / Location:

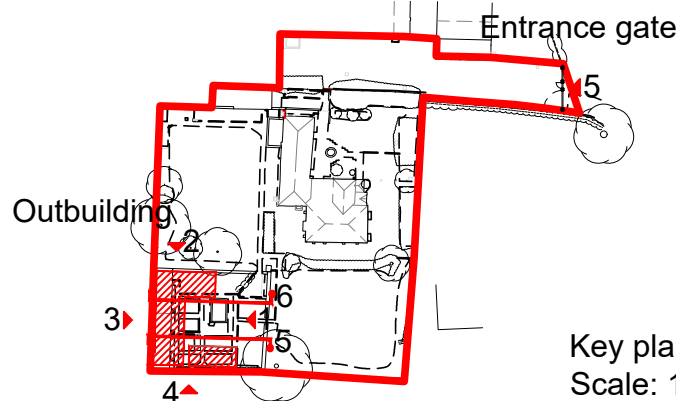

Key plan @
Scale: 1:1250

Legend:

BENCHMARK
ARCHITECTS

Client: STUART POONAWALA Project Name: MANOR FARM, GRAVELEY

Purpose of Issue: STAGE 03 - PLANNING
Drawing Title: OUTBUILDING AND ENTRANCE GATE
Scale @A1: 1:100

Drawn by: MF Issued by: MD Date of First Issue: 03.09.2024
Project - Drawing No: BH23023-BM3-00-ZZ-DR-A-10111 Revision: P05