




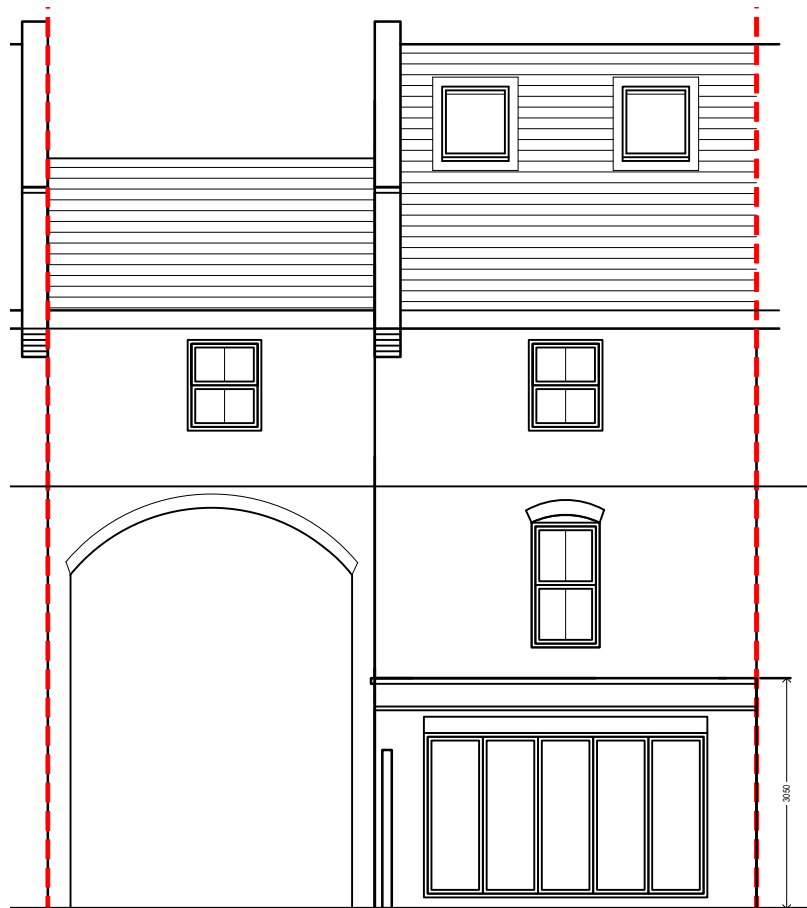


Rear Elevation As Proposed @ 1:100

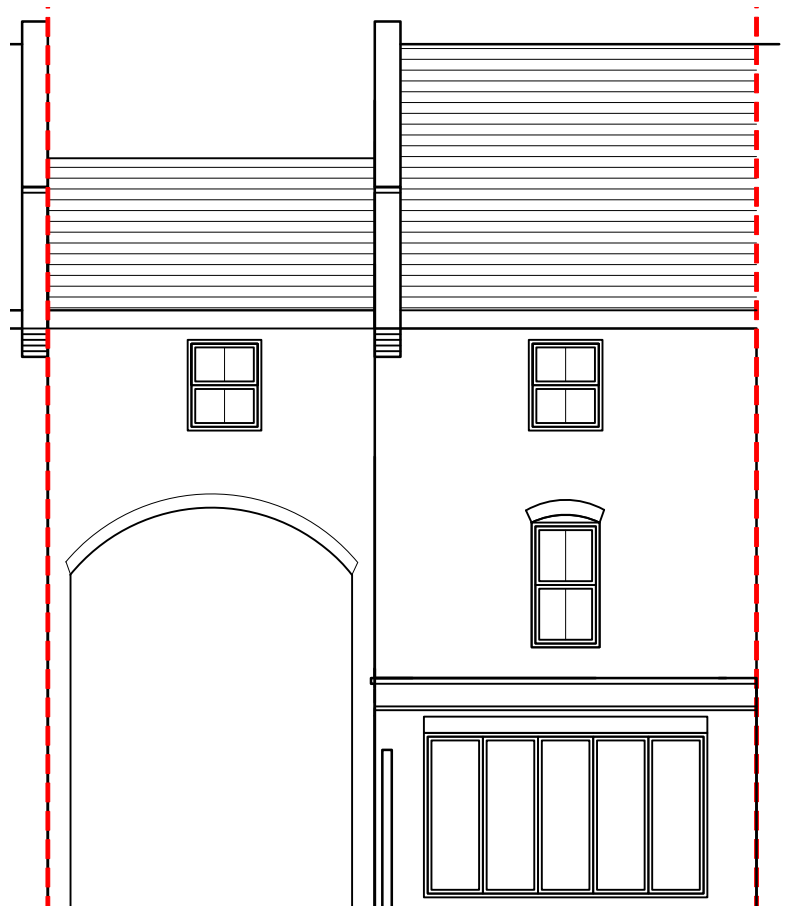


Rear Elevation As Existing @ 1:100

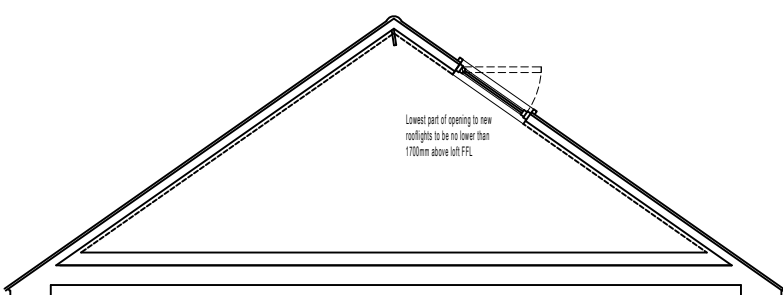

Loft Section As Proposed @ 1:100

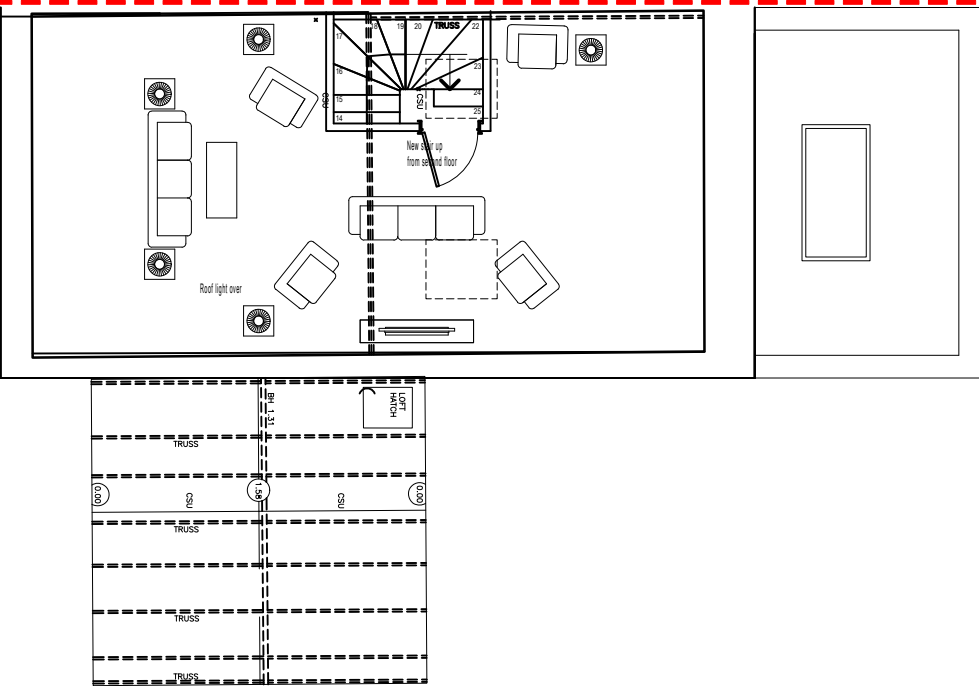

Loft Floor Plan As Proposed @ 1:100

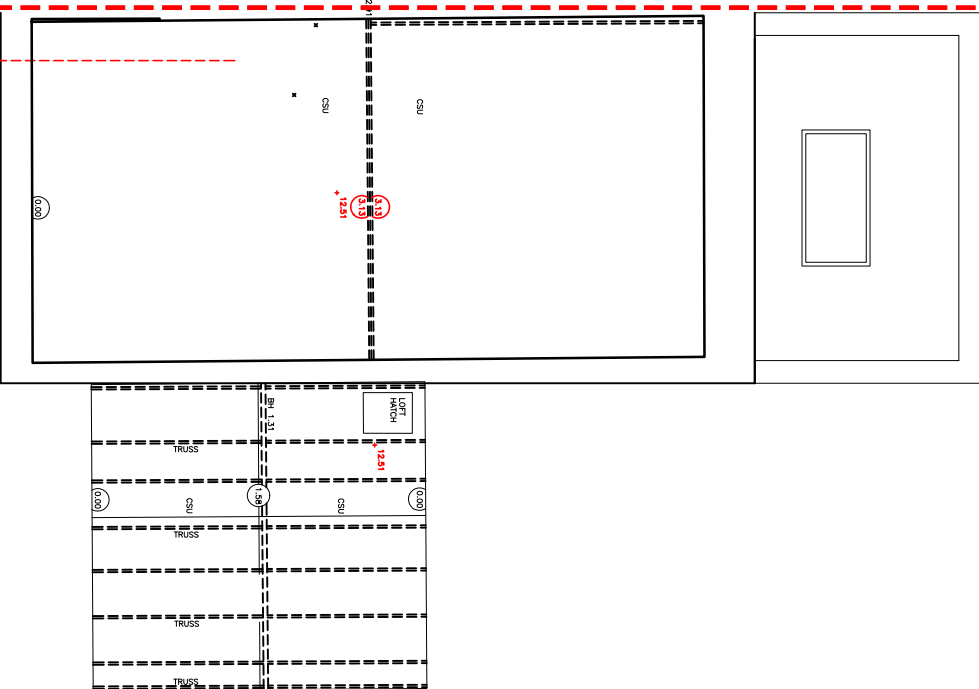

Loft Floor Plan As Existing @ 1:100

CONTRACTORS NOTES: The contractor must check all dimensions on site and must not take and / or make scaled dimensions from this drawing.

It is the contractors responsibility to ensure that all works are in compliance with the current requirements of statutory regulations: Building Regulations, British Standards etc.

IF IN DOUBT ASK!

Scott Associates LLP m:07944878080 / david@scott-assoc.co.uk	Client Urban Blue Print	Title Existing + Proposed Plans + Elevations	Drawn By		Date October 2025	
	Site 137 Mendip Way SG1 6GD		Drawing No. 22414-800		Rev -	Scale As noted Sheet size : A3