


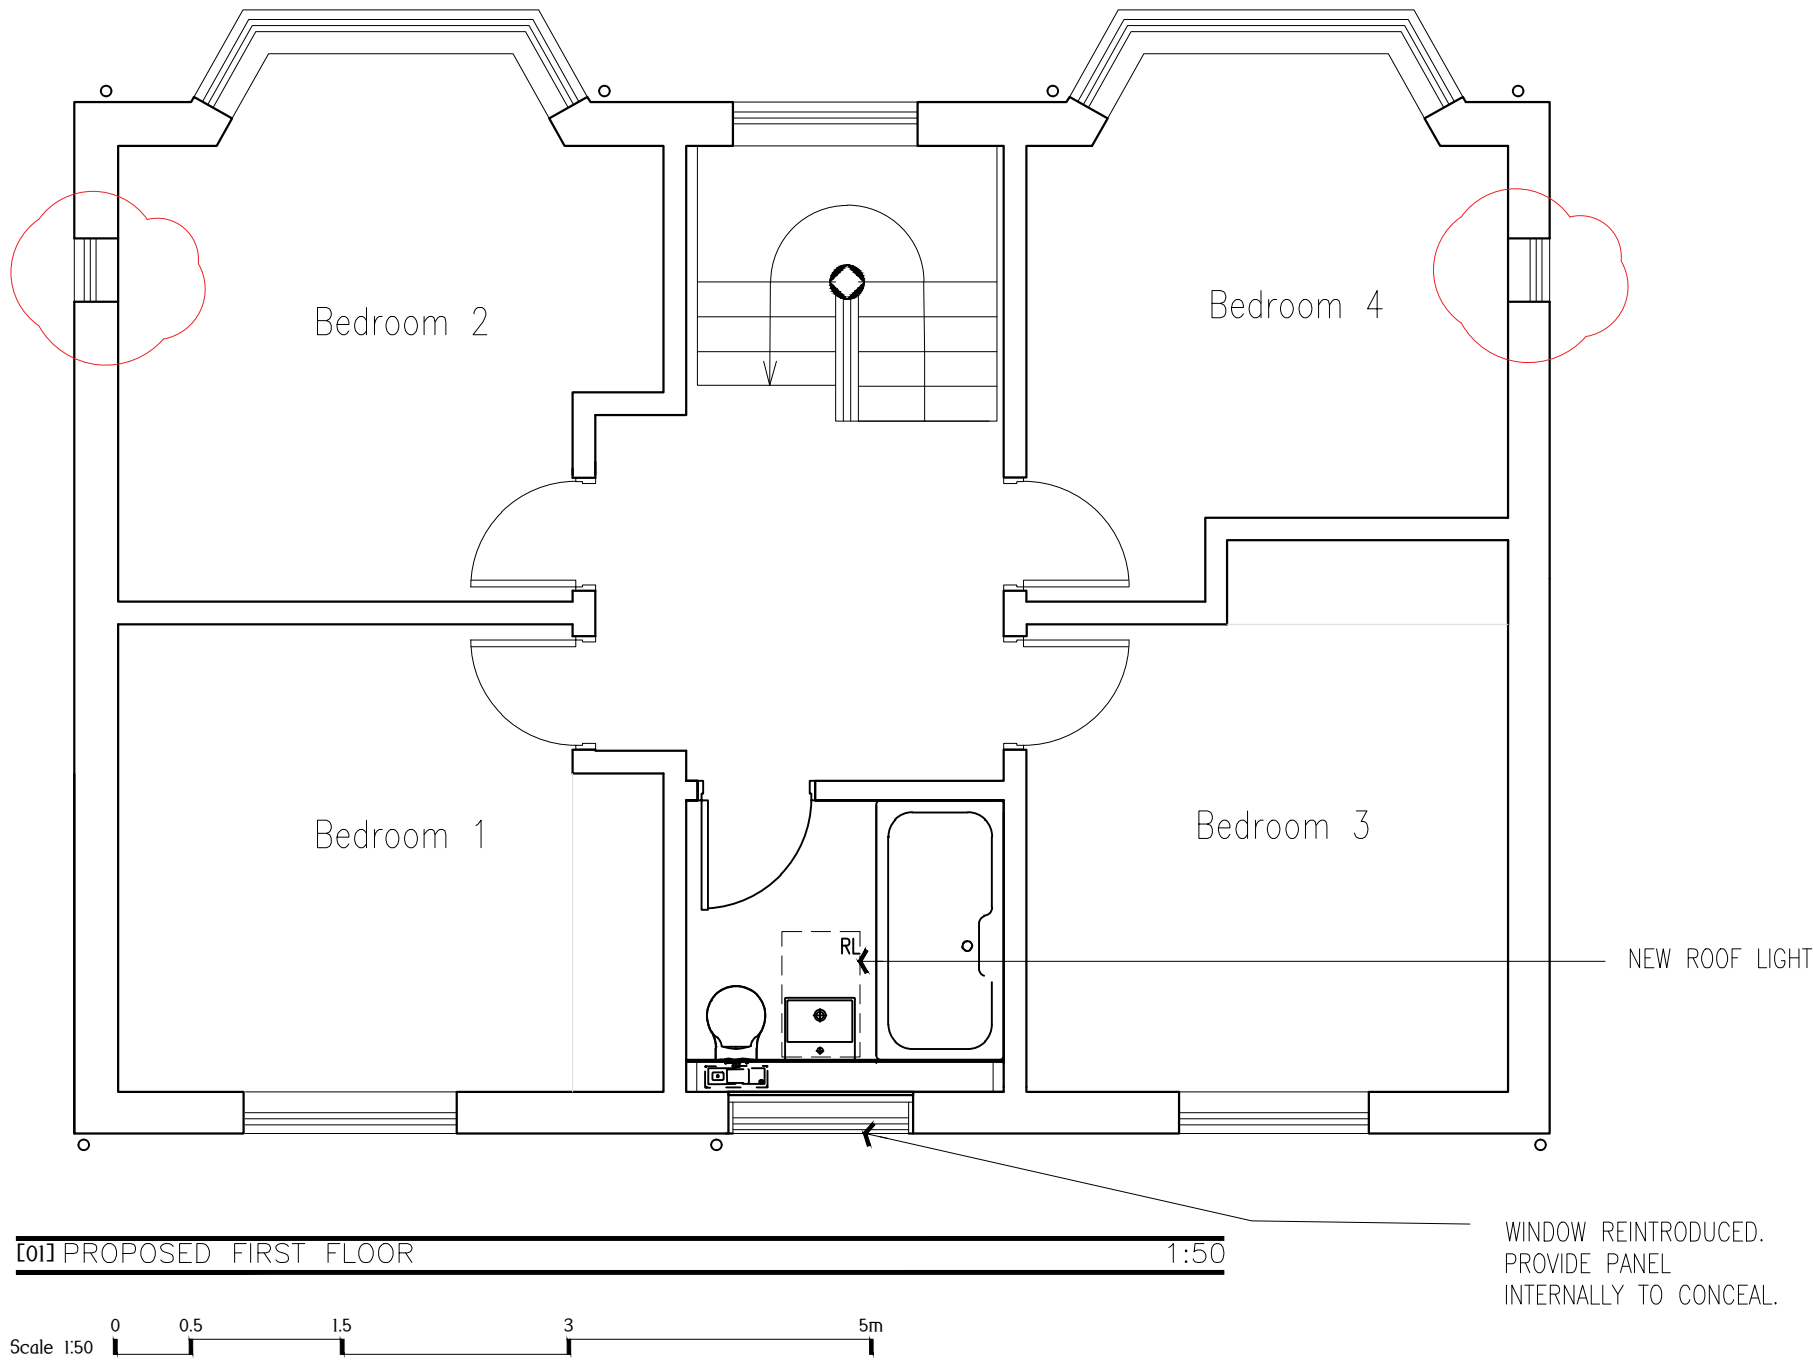


ROOFLIGHT TO BE REPLACED AND MADE SMALLER BY CONSERVATION ROOFLIGHT AND SET FLUSH WITH ROOF LINE

WINDOW TO BE REINTRODUCED AS ORIGINAL APPEARANCE, WITH LEADED LIGHTS

WINDOW TO BE REPLACED FOR SMALLER WINDOW AS ORIGINAL APPEARANCE

WINDOW REINTRODUCED. PROVIDE PANEL INTERNALLY TO CONCEAL.

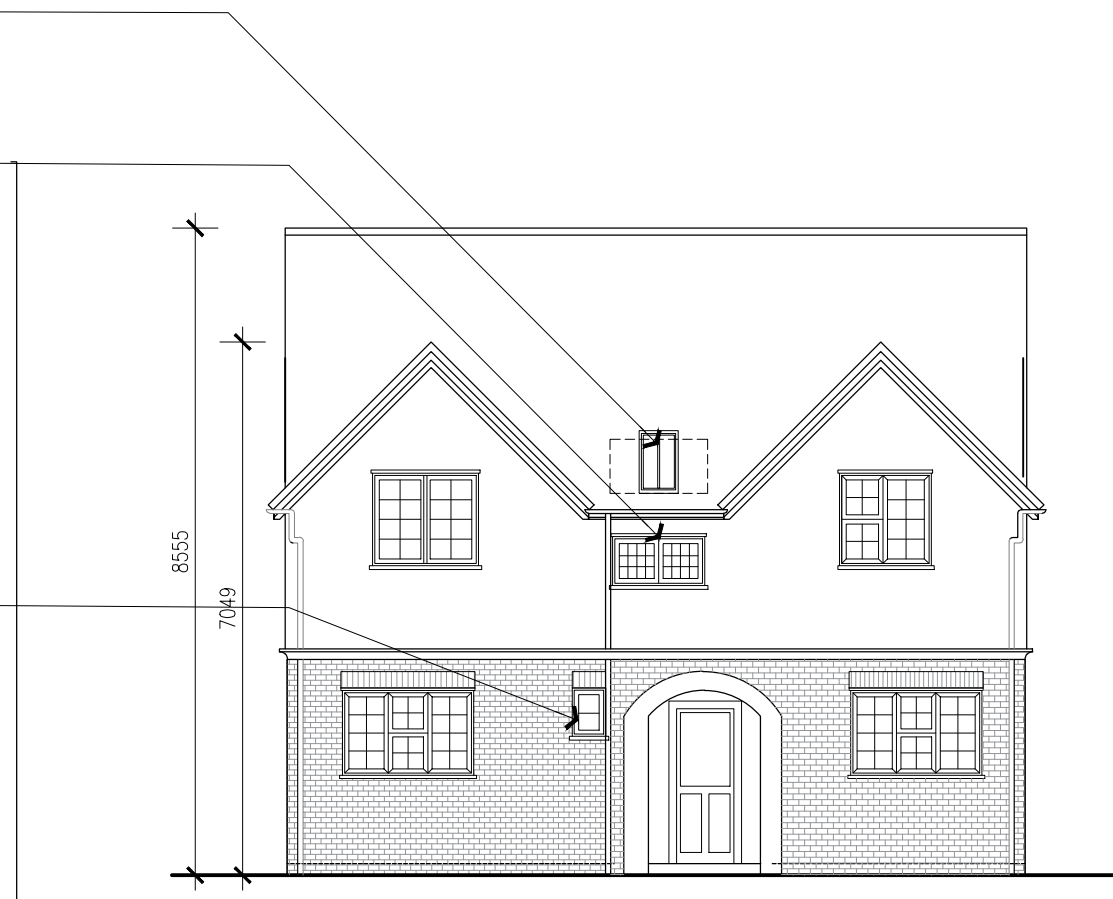


PROPOSED FRONT ELEVATION (S)

Scale 1:100




PROPOSED REAR ELEVATION (N)

Scale 1:100

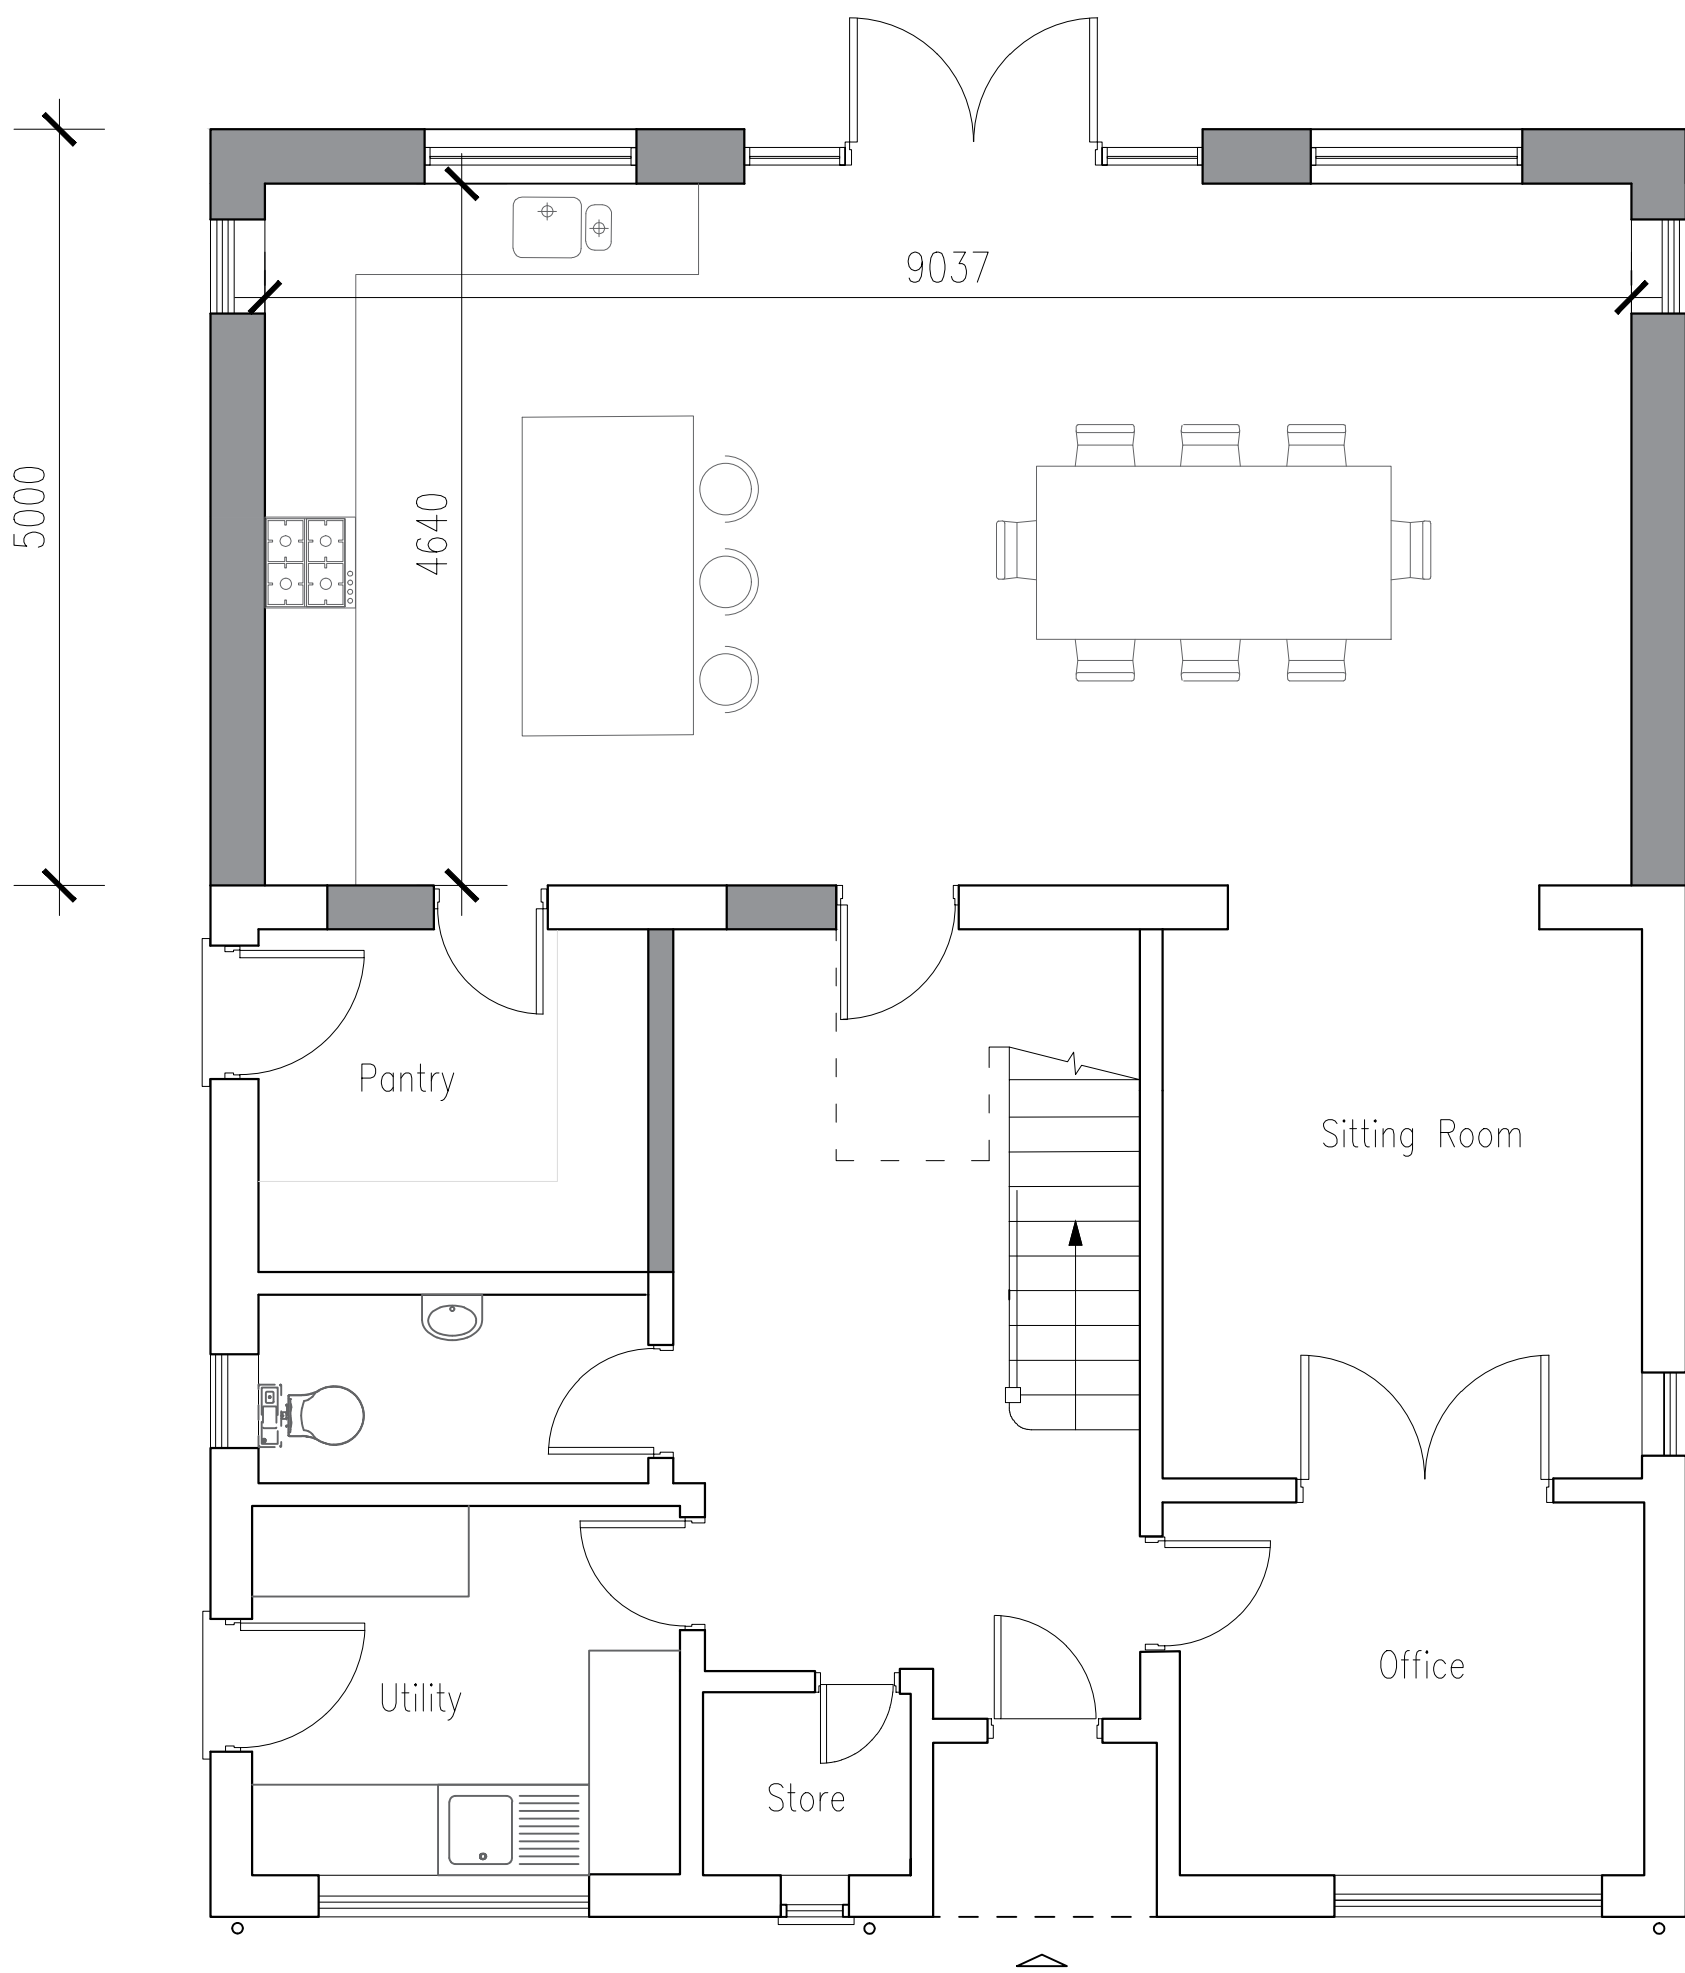


PROPOSED GROUND FLOOR

Scale 1:50

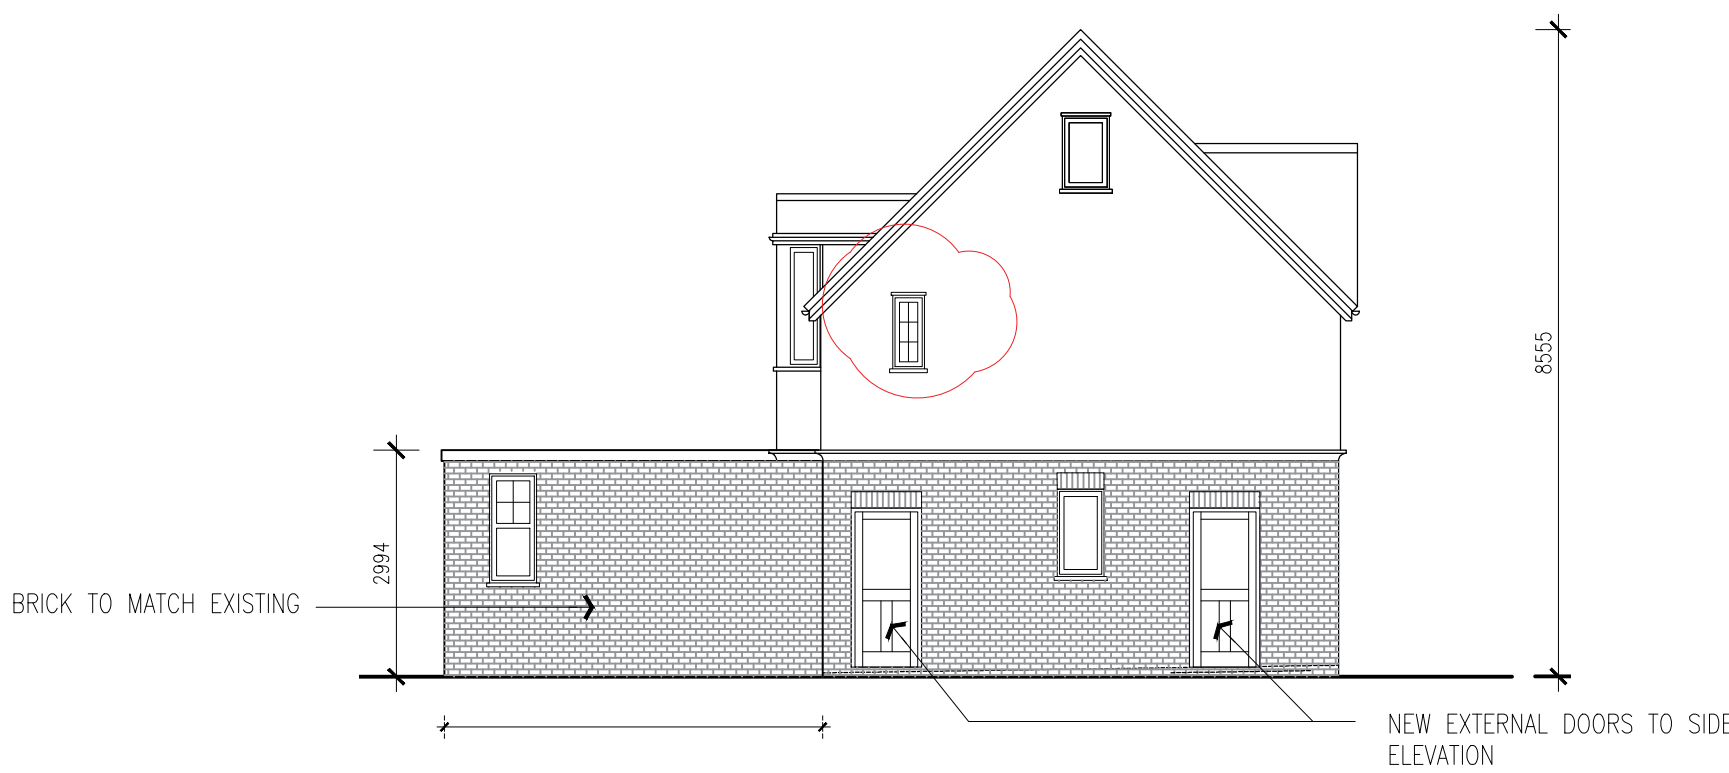

PROPOSED SIDE ELEVATION (E)

Scale 1:100

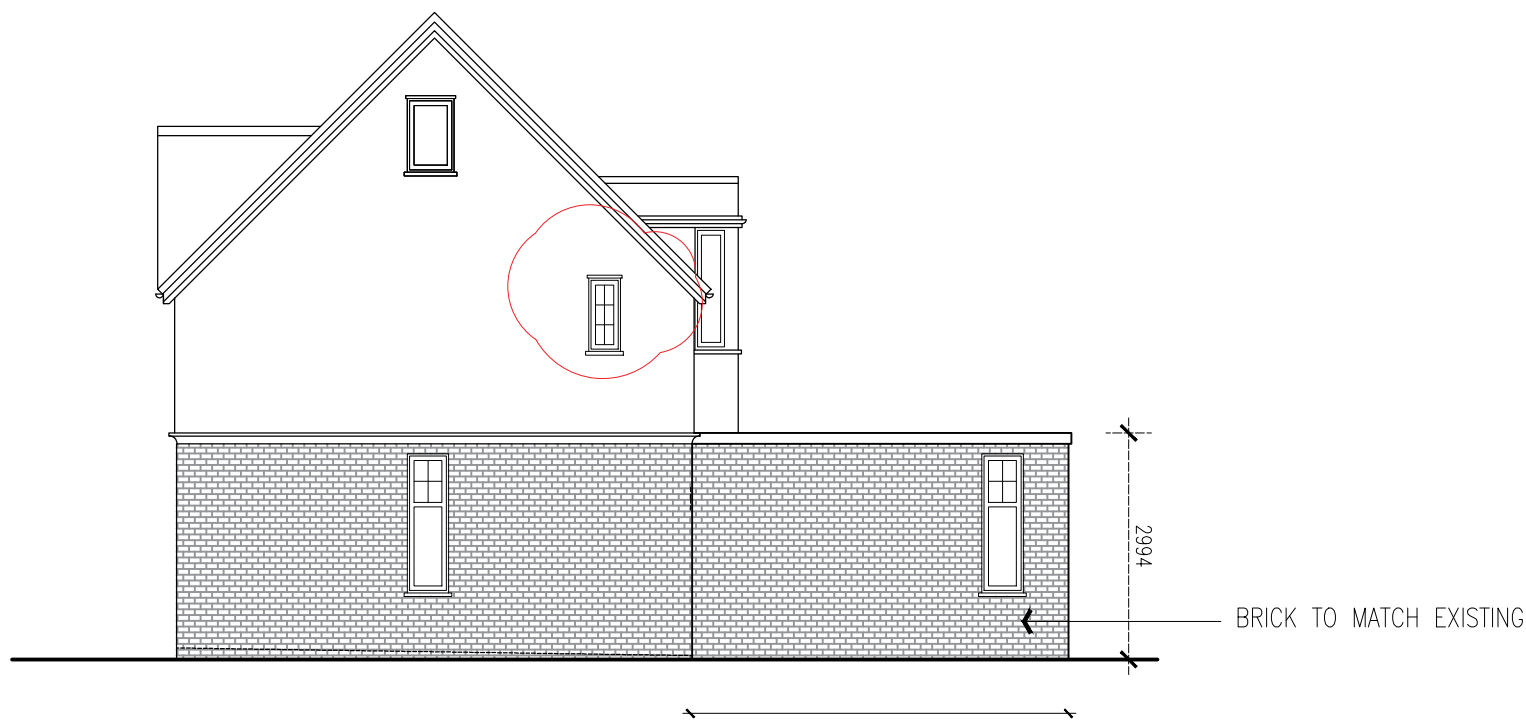

PROPOSED SIDE ELEVATION (W)

Scale 1:100

REVISION NUMBER	REVISION DESCRIPTION	REVISION DATE	ISSUED BY
A	Leaded line to small central window	05/02/2025	NC
B	Drawing correction.	07/02/2025	NC

CLIENT: Mr. Warren
PROJECT: 203 Baldock Road, Letchworth, SG6 2EJ
STATUS: PLANNING
DRAWN BY: NC
DATE: Jan 2025
SCALE: varies @A1

PRO NUM: 24108
DRAWING NUM: 010
REV: B

CROE ARCHITECTS
arb | RIBA Chartered Practice

TELEPHONE : 01462 453931
EMAIL : info@croearchitects.co.uk
WEB : www.croearchitects.co.uk