



SOUTH WEST ELEVATION (as existing)

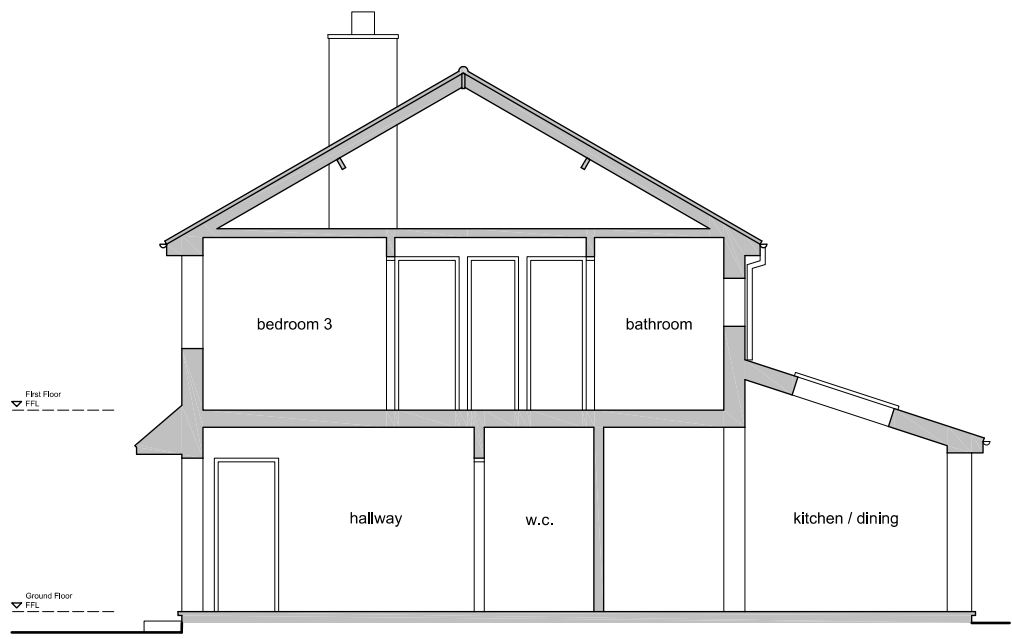

SECTION A-A (as existing)

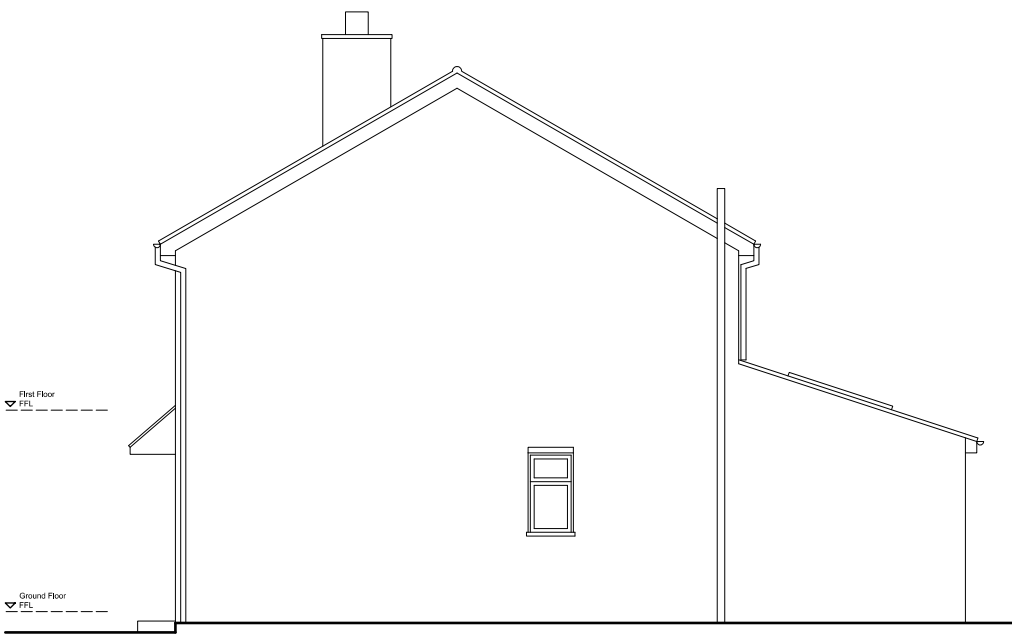


SOUTH EAST ELEVATION (as existing)




NORTH EAST ELEVATION (as existing)


0 2 10 METRES @ 1:100 SCALE @ A1

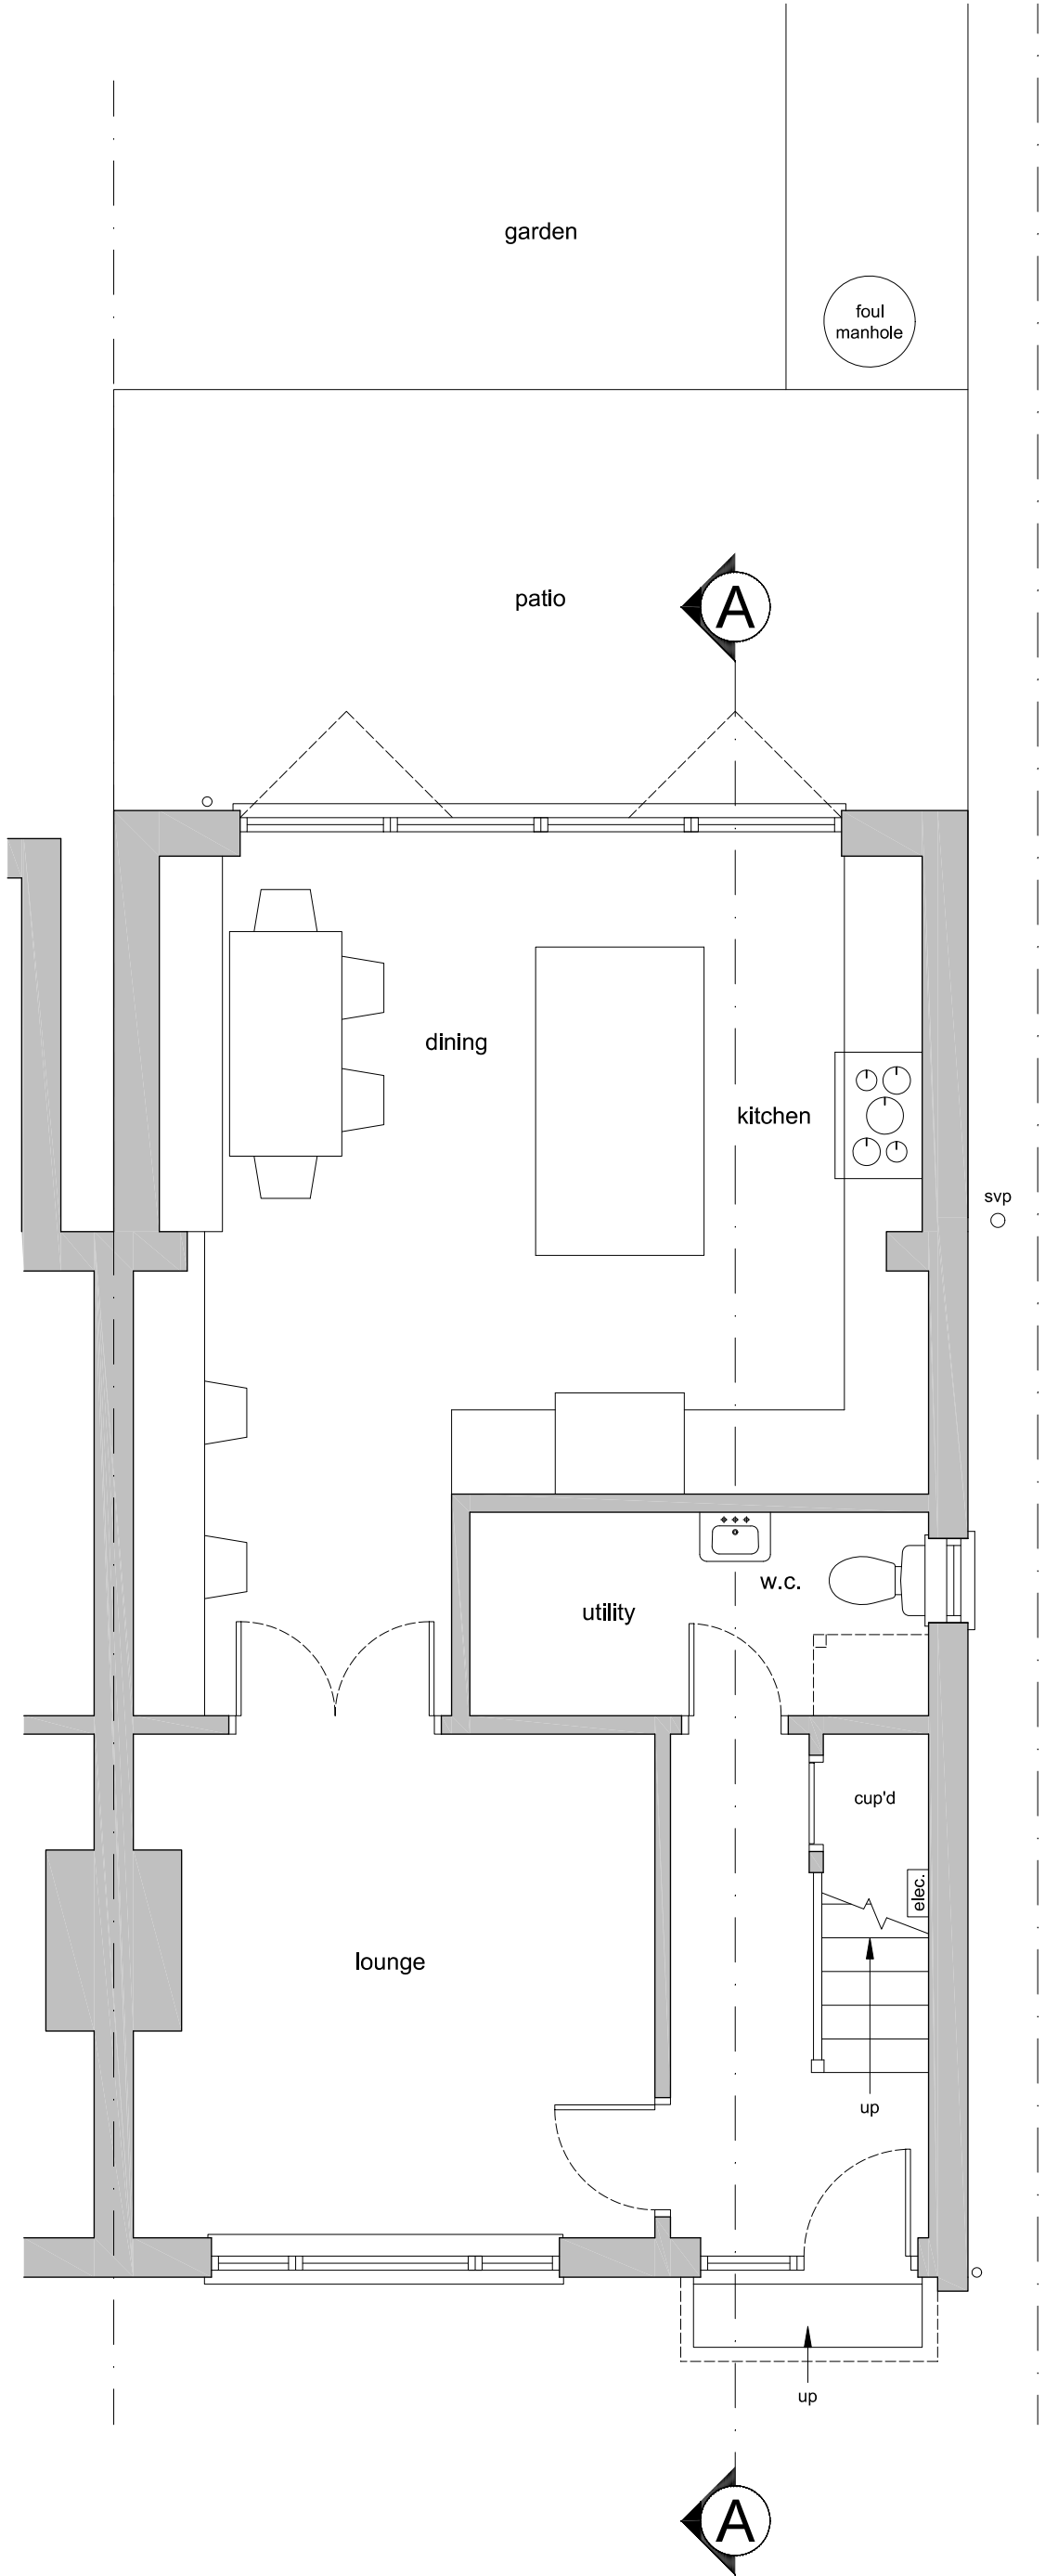

GROUND FLOOR PLAN GIA 39.3 SQM  
(as existing)

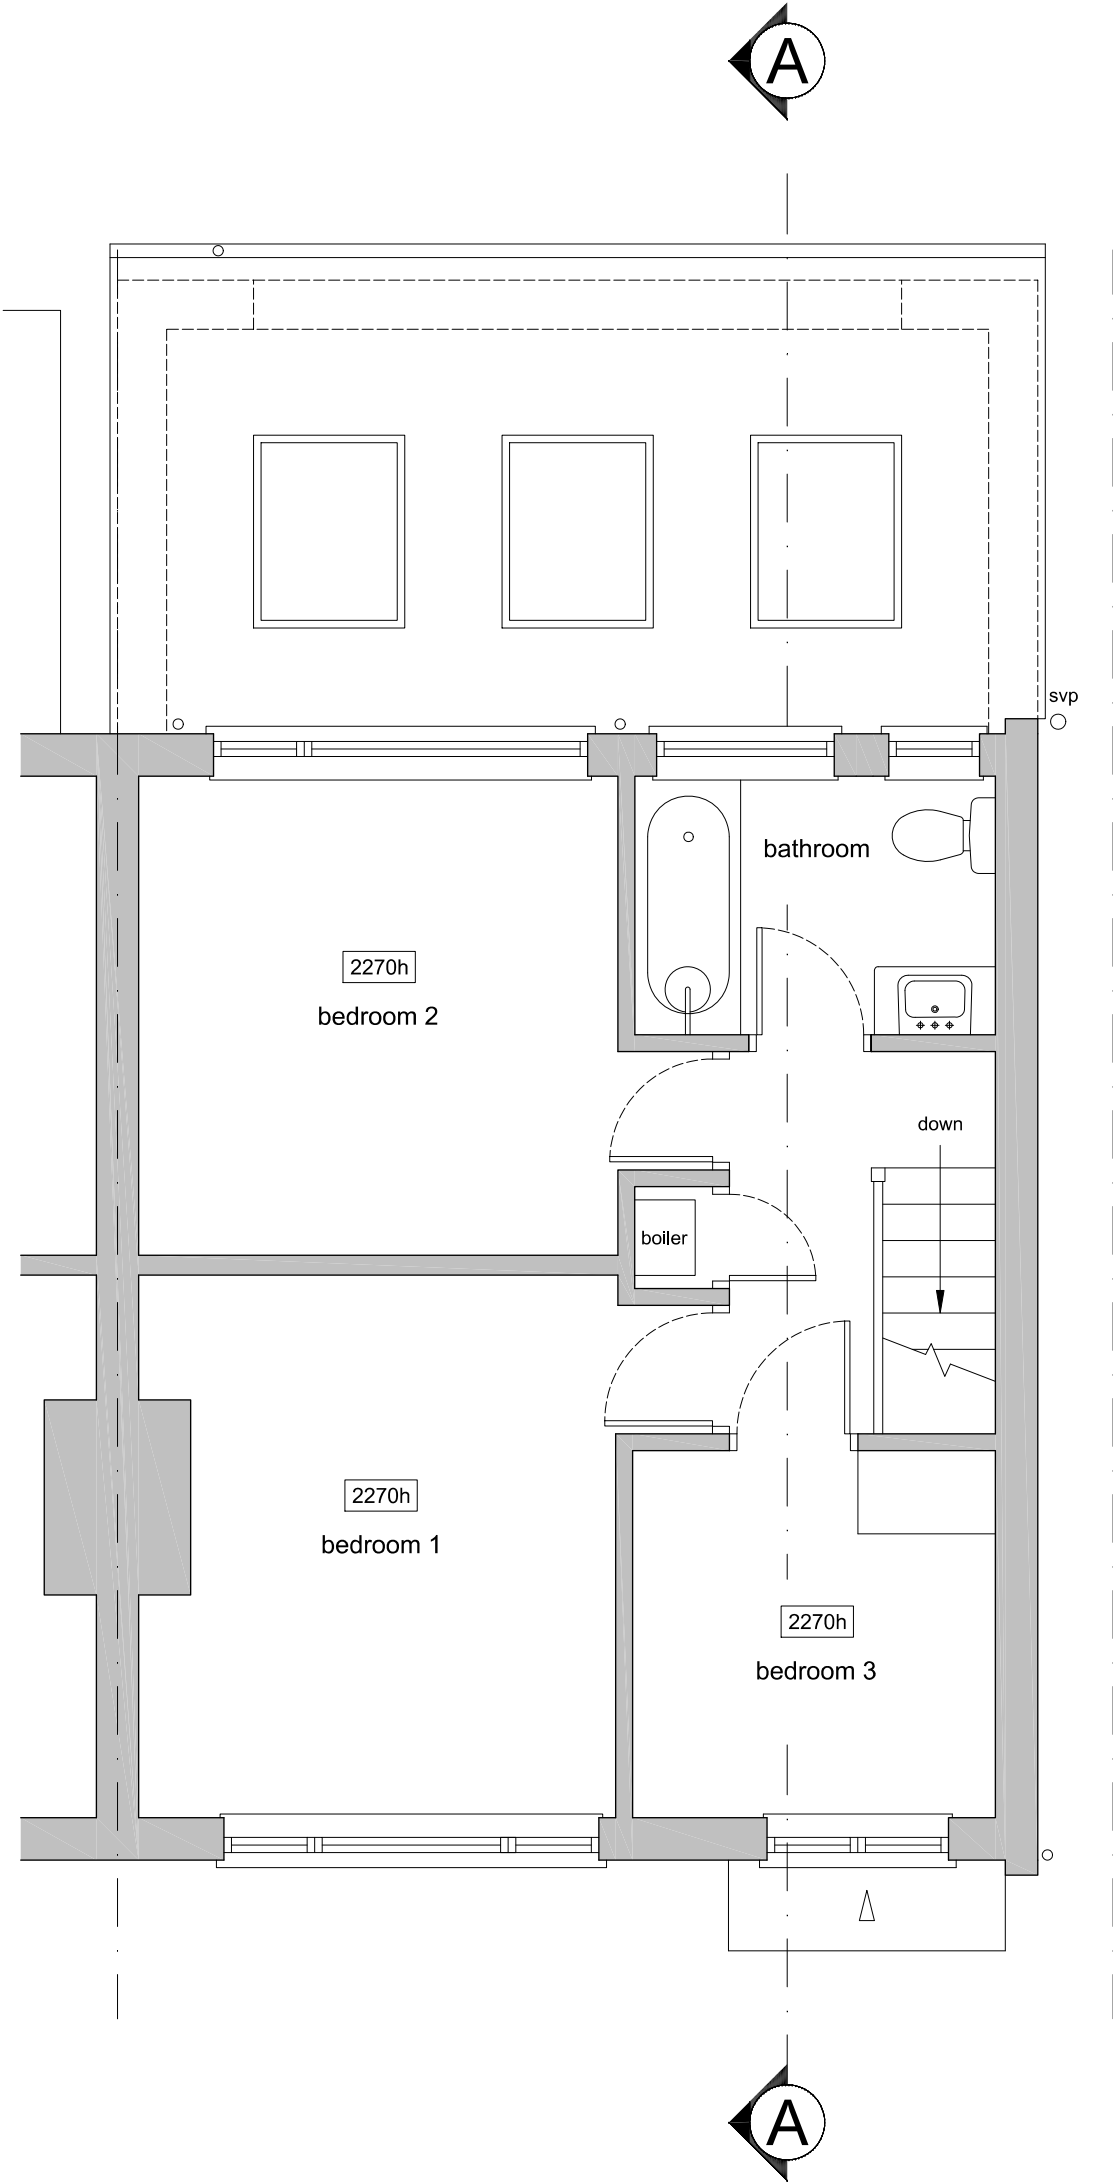

FIRST FLOOR PLAN GIA 39.3 SQM  
(as existing)

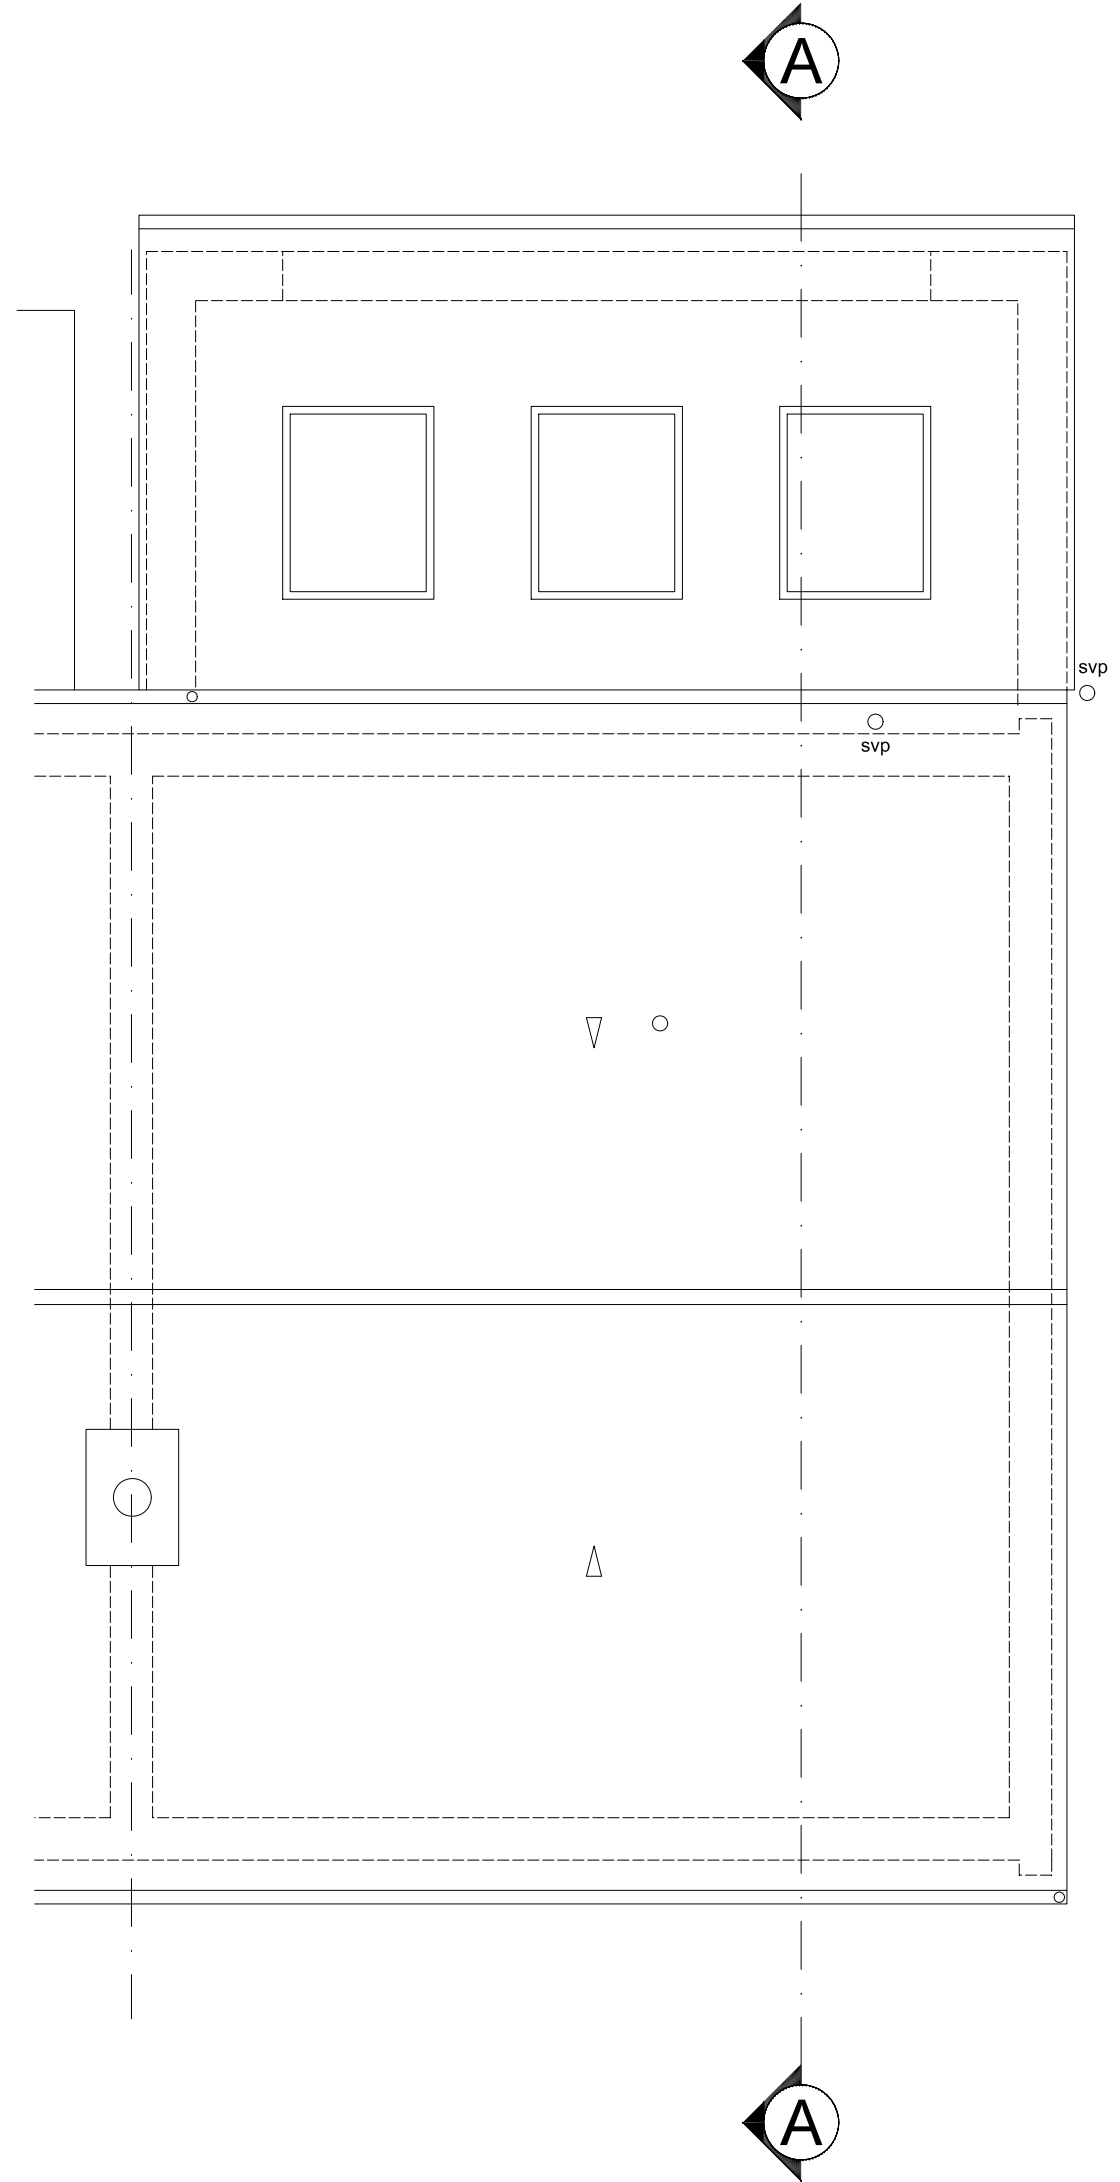

ROOF PLAN  
(as existing)

0 1 5 METRES @ 1:50 scale @ A1

GENERAL NOTES

| No. | Description                                                                                        |
|-----|---|
| 01  | Check all dimensions on site                                                                       |
| 02  |  Walls existing |
| 03  |  Walls removed  |

REVISIONS

| Rev. | Date | Description |
|------|------|-------------|
|      |      |             |



WHITEBRICK

29b Hermitage Road,  
Hitchin, Hertfordshire, SG5 1BY.  
info@whitebrick.studio

CLIENT

Mr Hamilton

PROJECT

Loft Conversion and Rear Dormer at  
37 Ninesprings Way, Hitchin,  
Hertfordshire, SG4 9NR.

DRAWING TITLE

Existing Plans and  
Elevations

INFORMATION

|             |                     |
|-------------|---------------------|
| Job ref     | 2307                |
| Drawing no. | 2307-05             |
| Scale       | 1:50, 1:100 @ ISOA1 |
| Date        | Jul 24              |
| Drawn       | CWM                 |