



SOUTH WEST ELEVATION (as proposed)

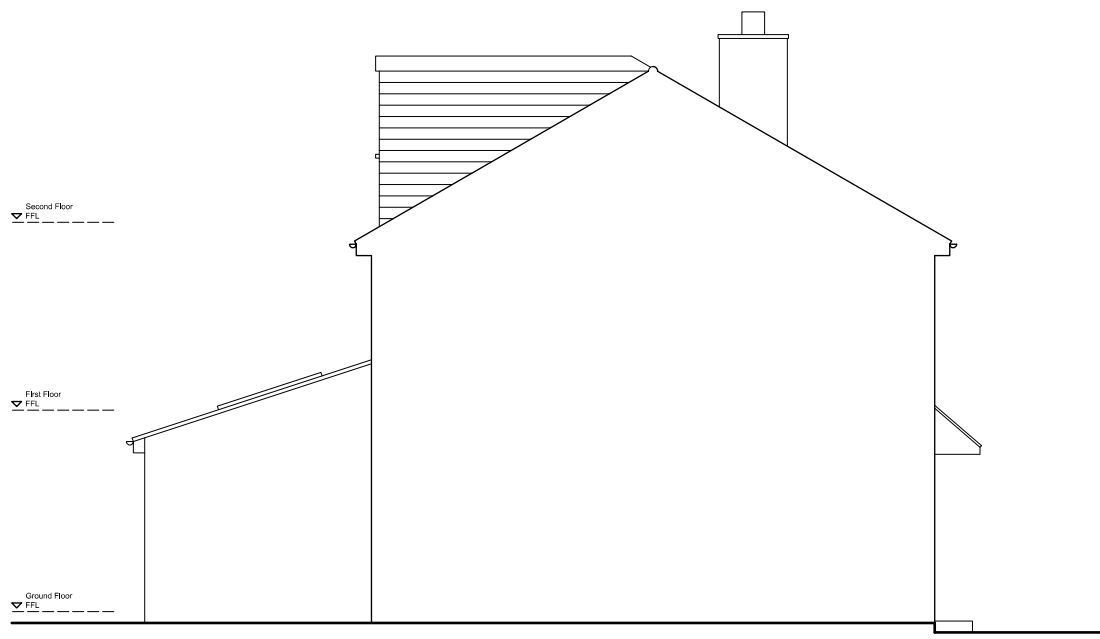

NORTH WEST ELEVATION (as proposed)

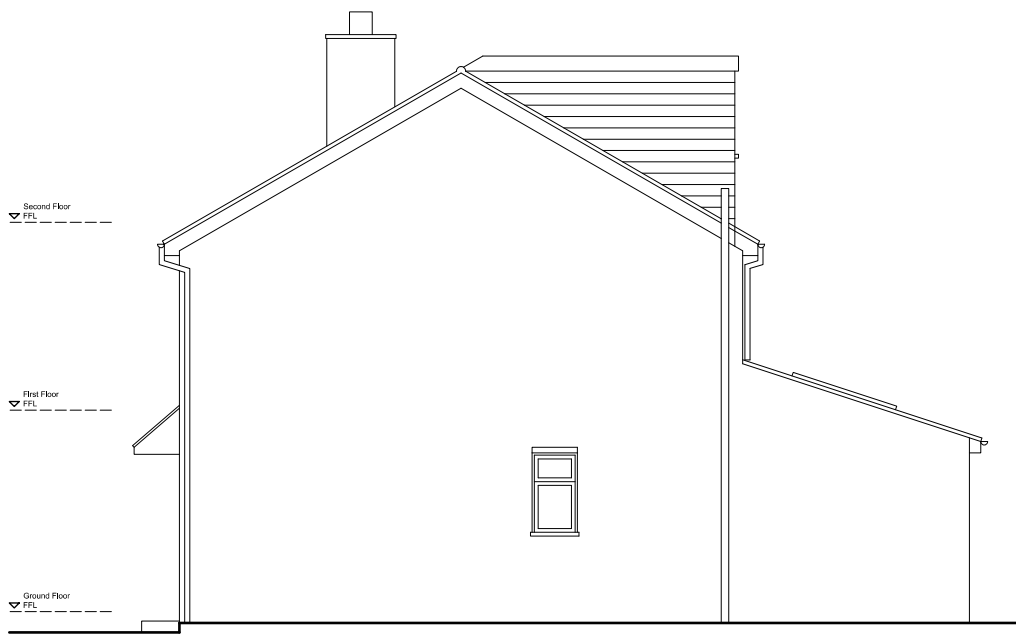


SOUTH EAST ELEVATION (as proposed)




NORTH EAST ELEVATION (as proposed)


0 2 10 METRES @ 1:100 SCALE @ A1

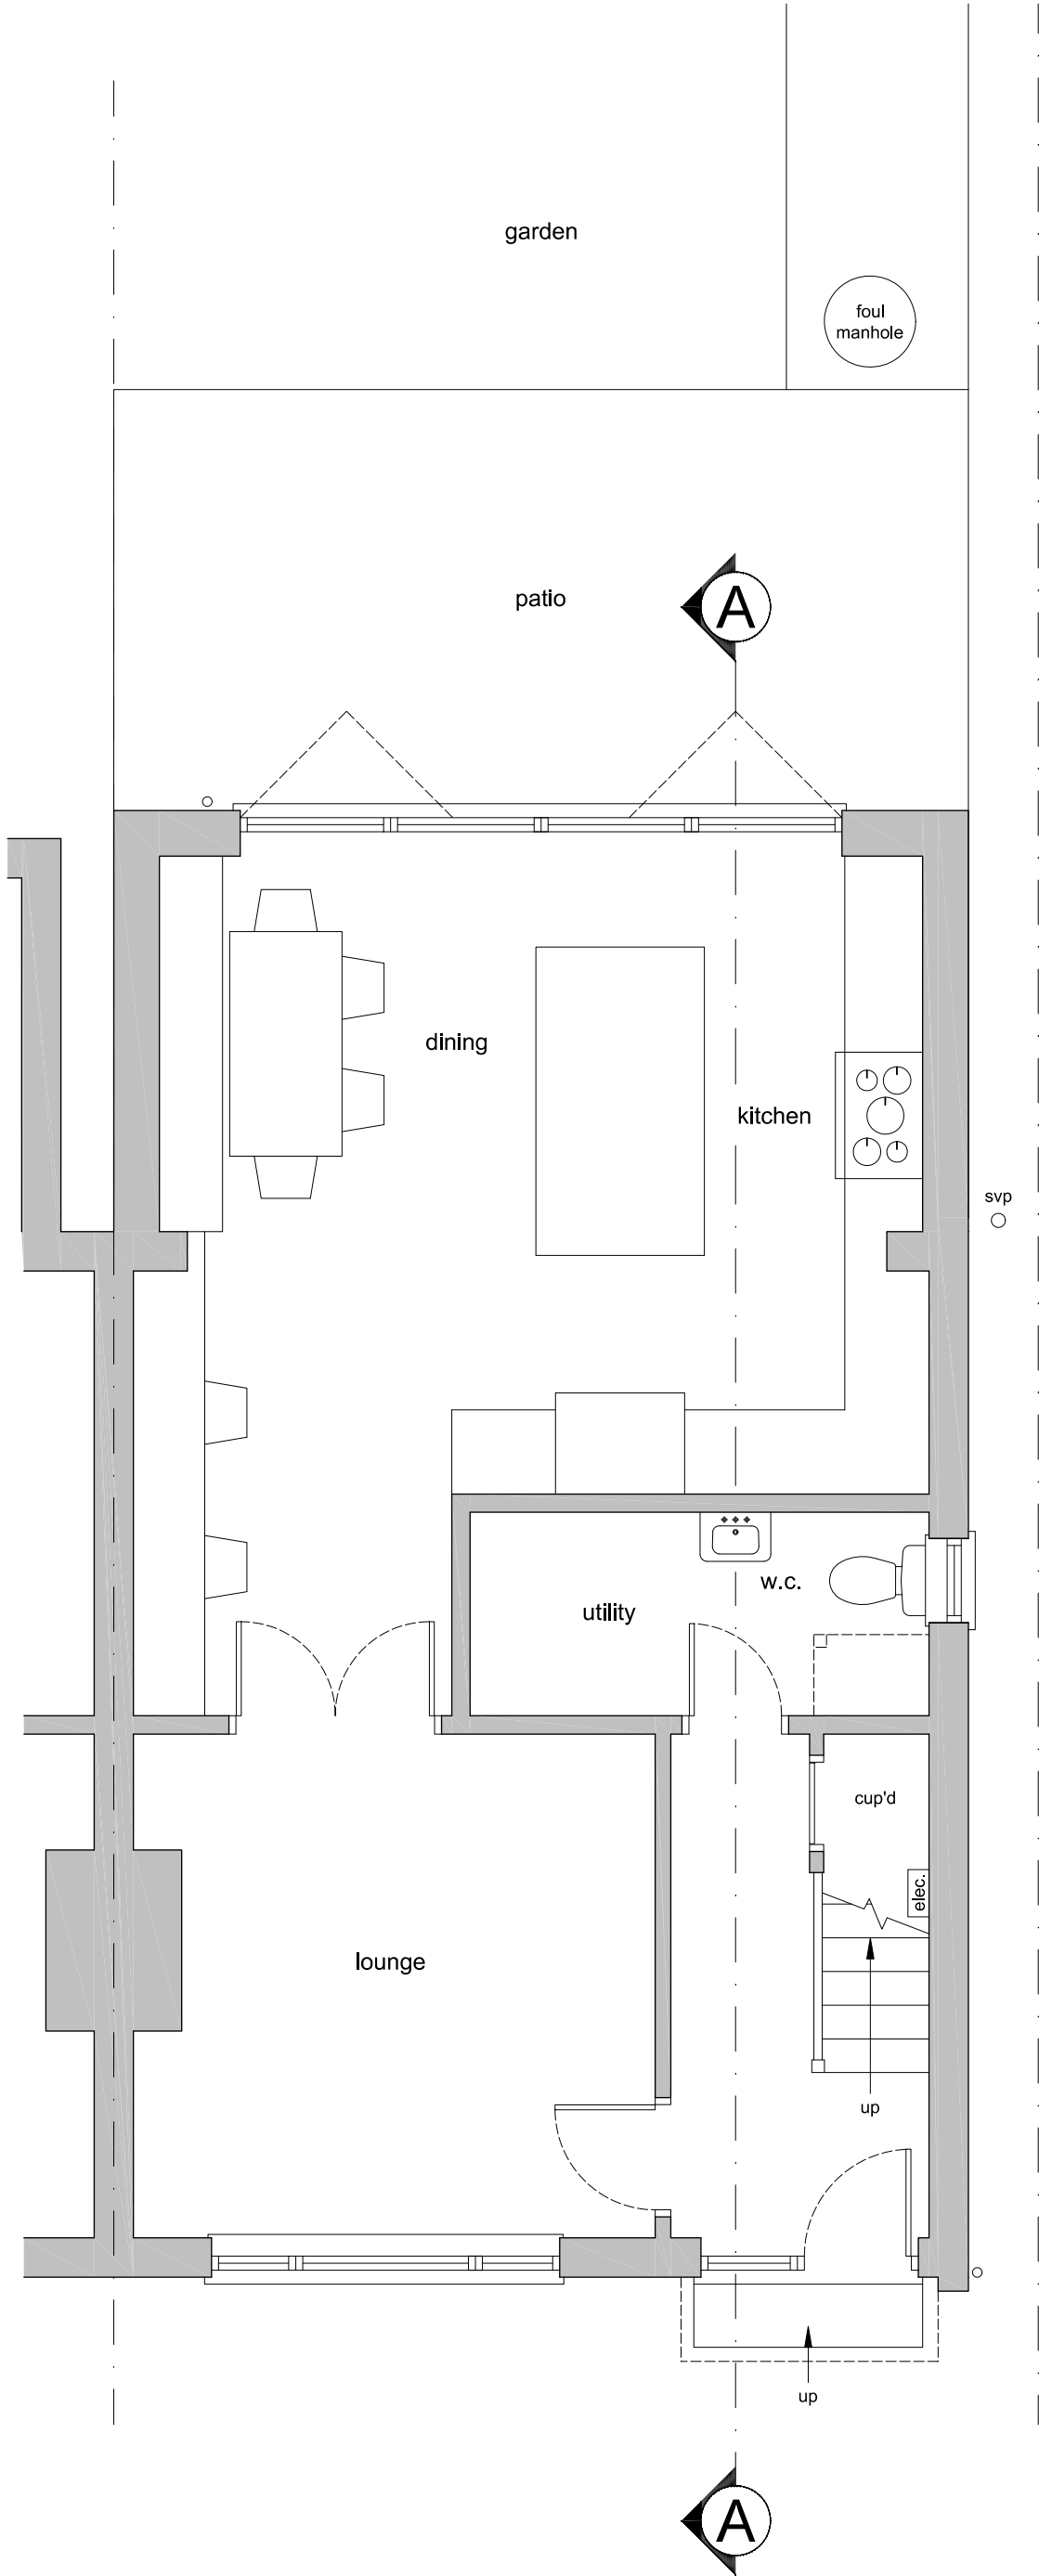

GROUND FLOOR PLAN
(as proposed)

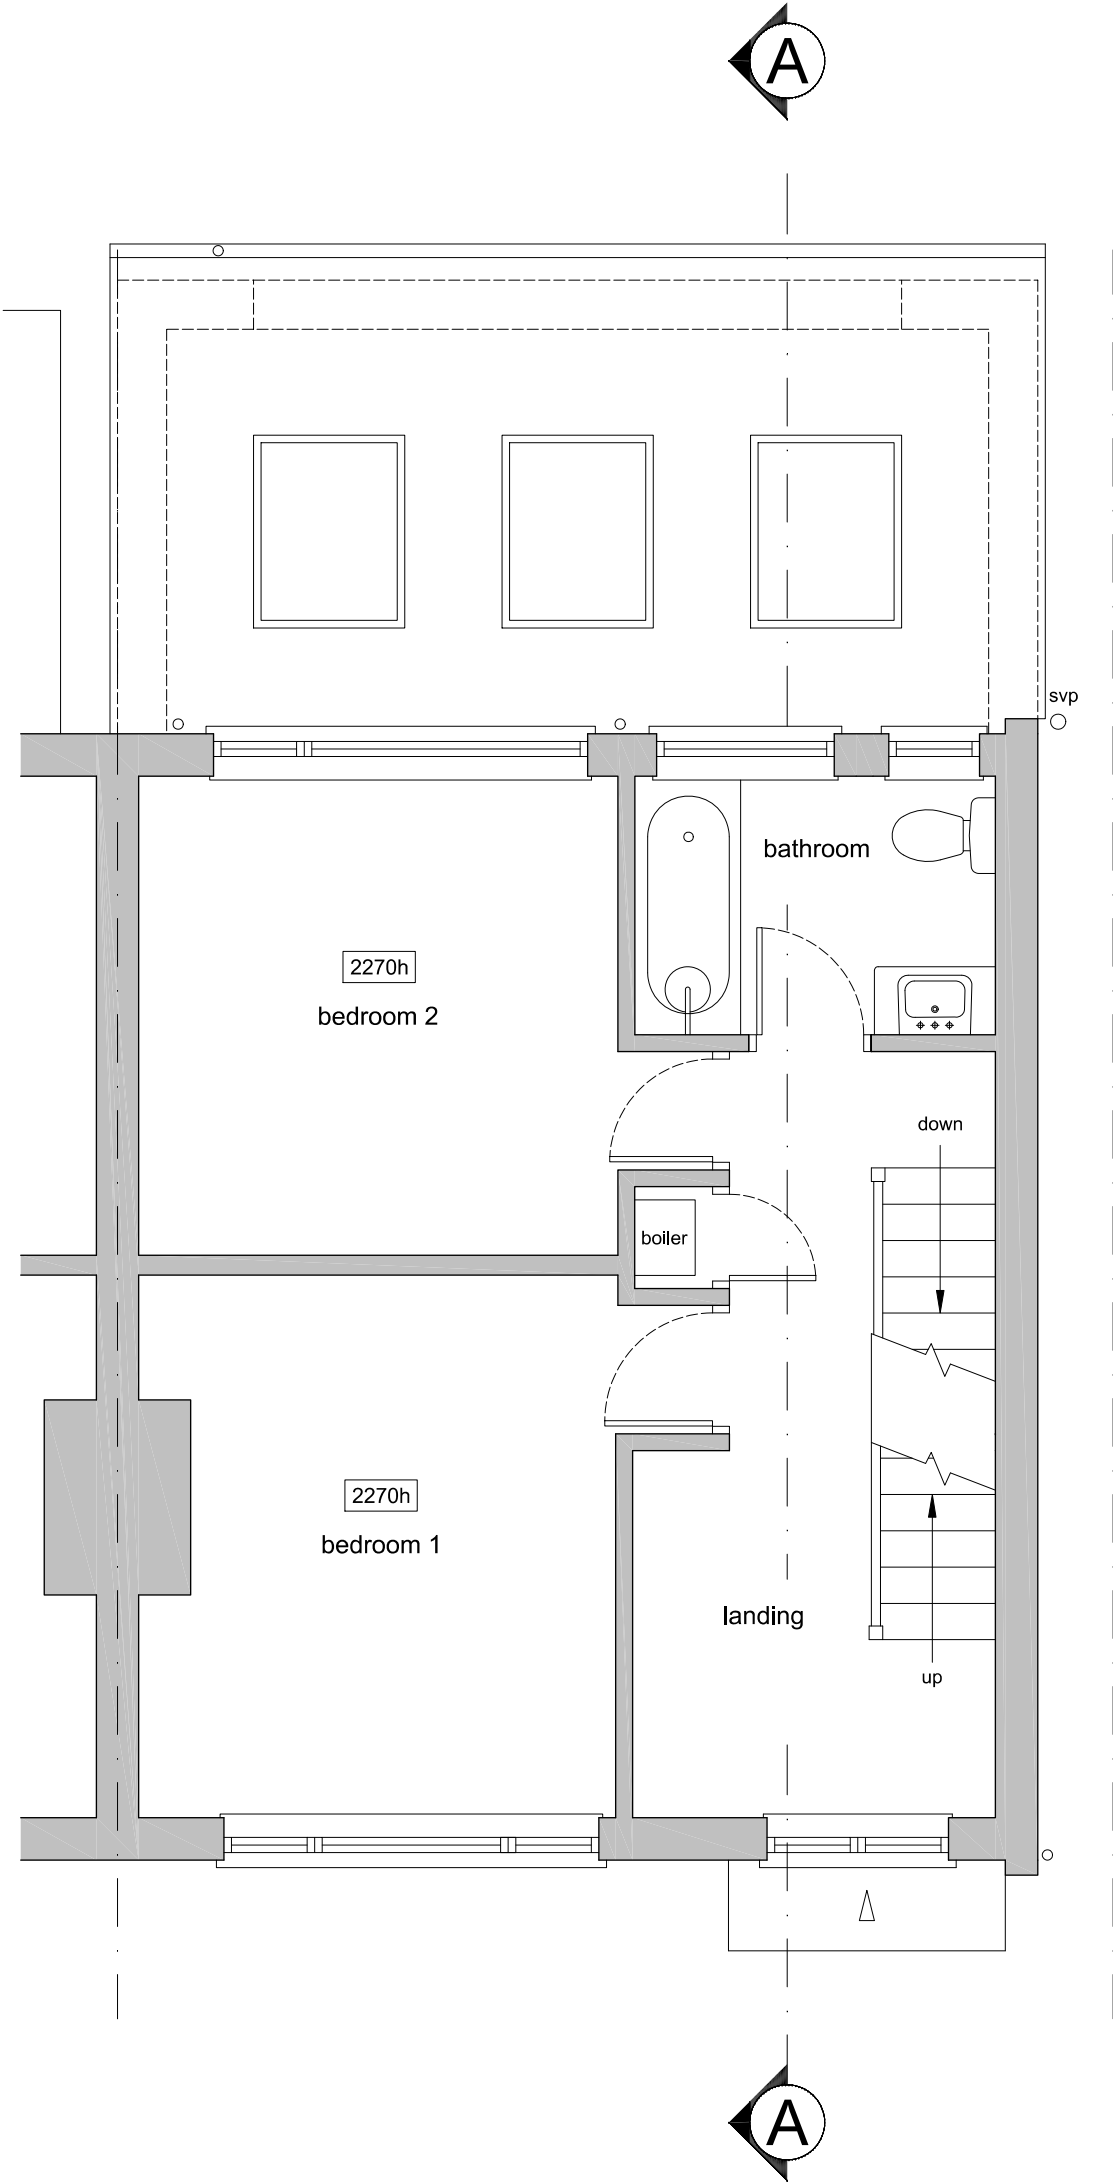

FIRST FLOOR PLAN
(as proposed)

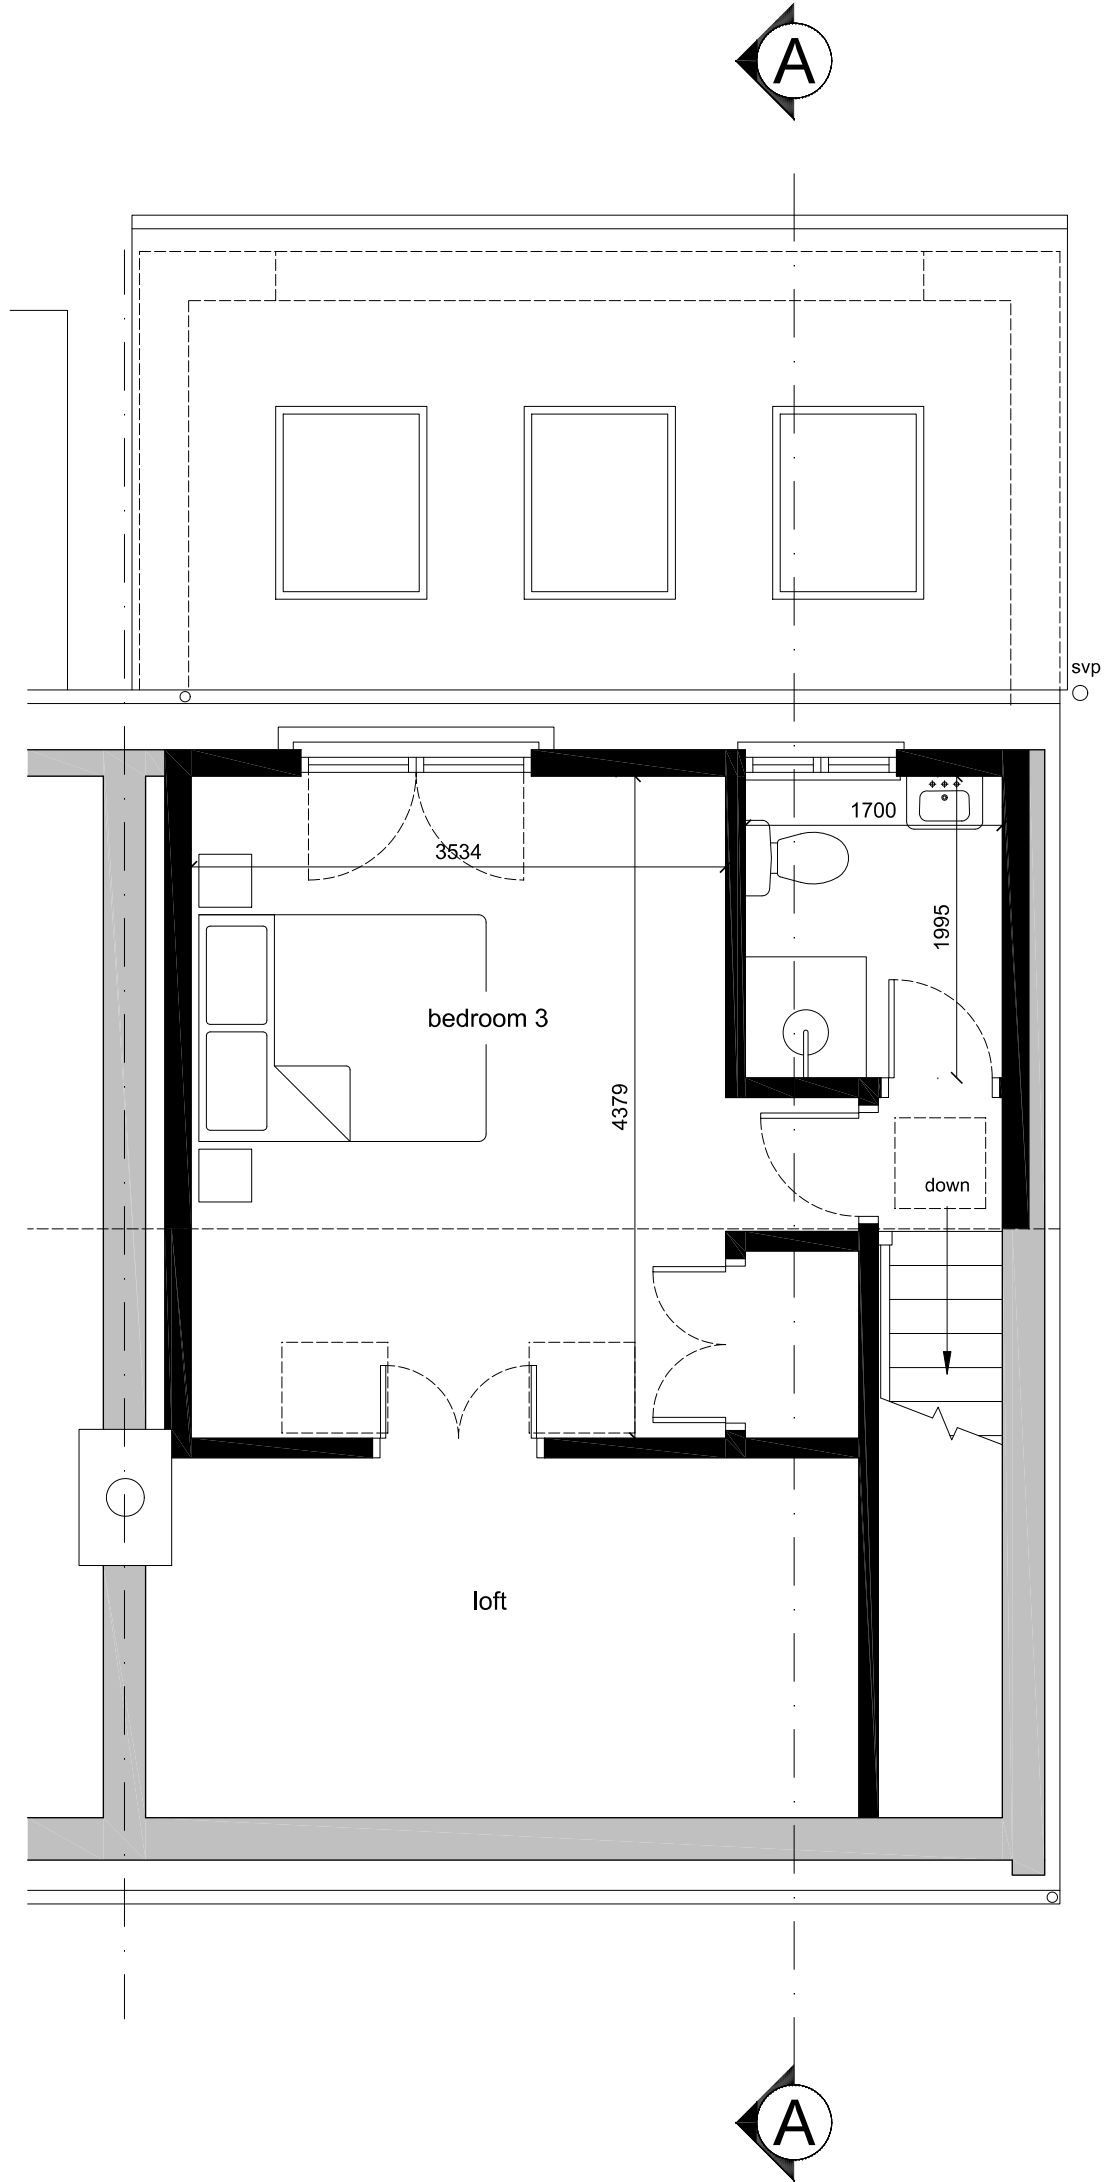

SECOND FLOOR PLAN
(as proposed)


0 1 5 METRES @ 1:50 scale @ A1

GENERAL NOTES

No.	Description
01	Check all dimensions on site
02	Walls existing
03	Walls proposed
04	EXTERNAL MATERIALS DORMER ROOF: EPDM Rubber roof in black. DORMER WALLS: Vertical hanging concrete plain tiles. DORMER WINDOWS: Black uPVC windows with flush casements and equal sight lines. EXTENSION DOORS: Black powder coated aluminium doors with flush casements and equal sight lines. ROOFLIGHTS: Black powder coated aluminium glazed rooflights. RAINWATER GOODS: Black aluminium half round gutters and rainwater pipes.

REVISIONS

Rev	Date	Description

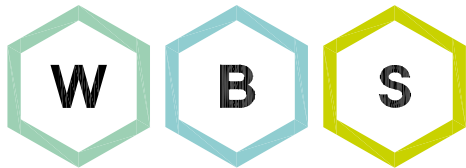

WHITEBRICK

29b Hermitage Road,
Hitchin, Hertfordshire, SG5 1BY.
info@whitebrick.studio

CLIENT

Mr Hamilton

PROJECT

Loft Conversion and Rear Dormer at
37 Ninesprings Way, Hitchin,
Hertfordshire, SG4 9NR.

DRAWING TITLE

Proposed Plans and
Elevations

INFORMATION

Job ref	2307
Drawing no.	2307-06
Scale	1:50, 1:100 @ ISOA1
Date	Jul 24
Drawn	CWM