


Ref: 12125624-REL3


North Elevation

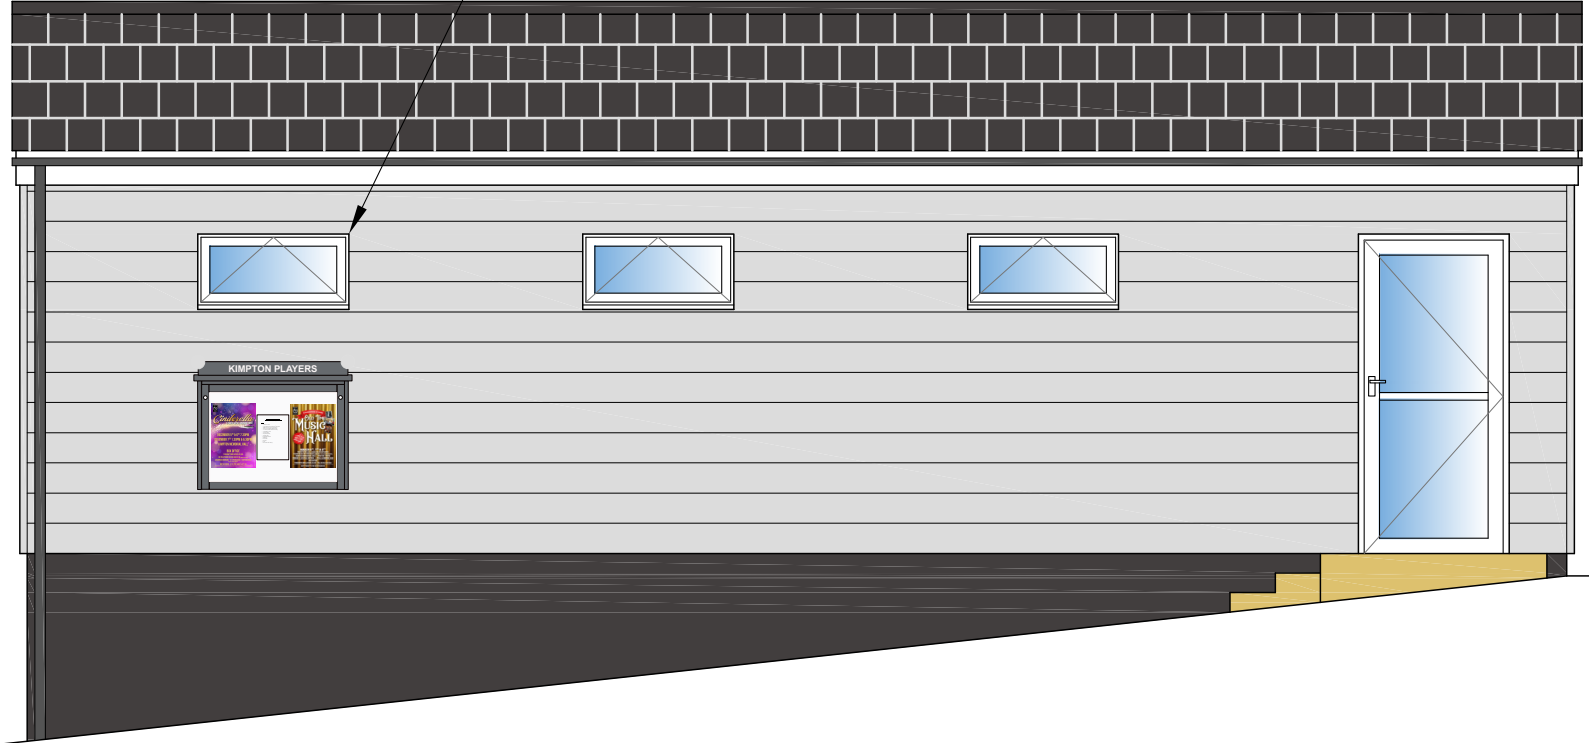


West Elevation



South Elevation

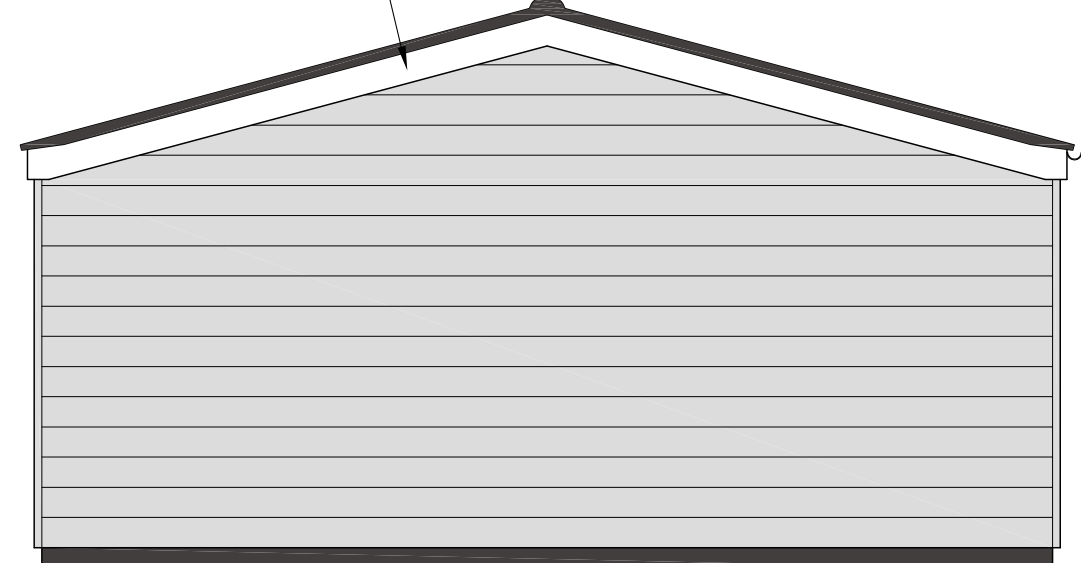

East Elevation

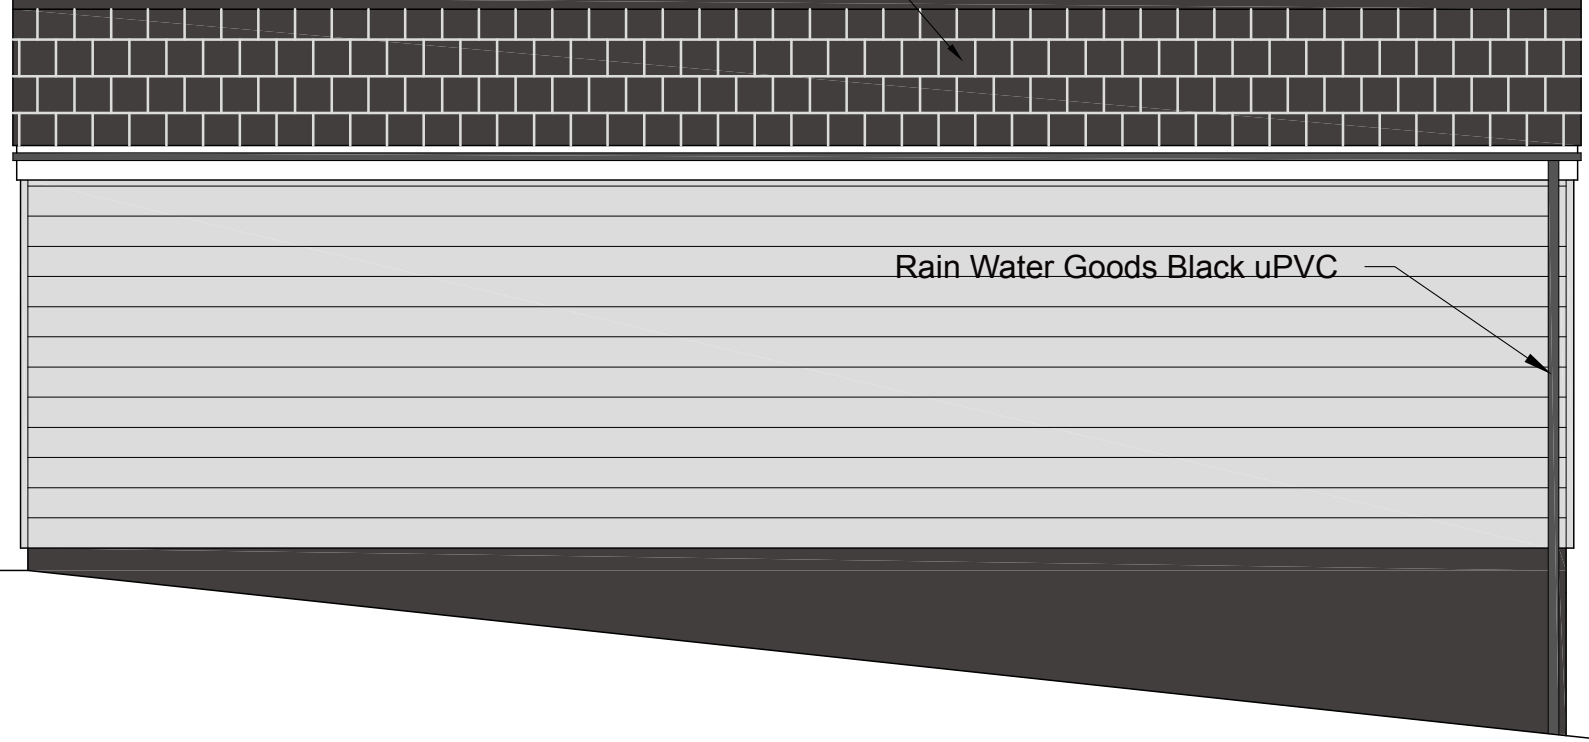

Cladding Colour
The colour of the Hardie Board cladding
is Slate. See drawings 12125624-CB and
12125624-RS



Replacement Playhouse
Side Elevations v3

Drawn by: Dermot McCarthy
dermot@thekimptonplayers.co.uk
Scale: 1:50 | Drawn 22/04/2025