


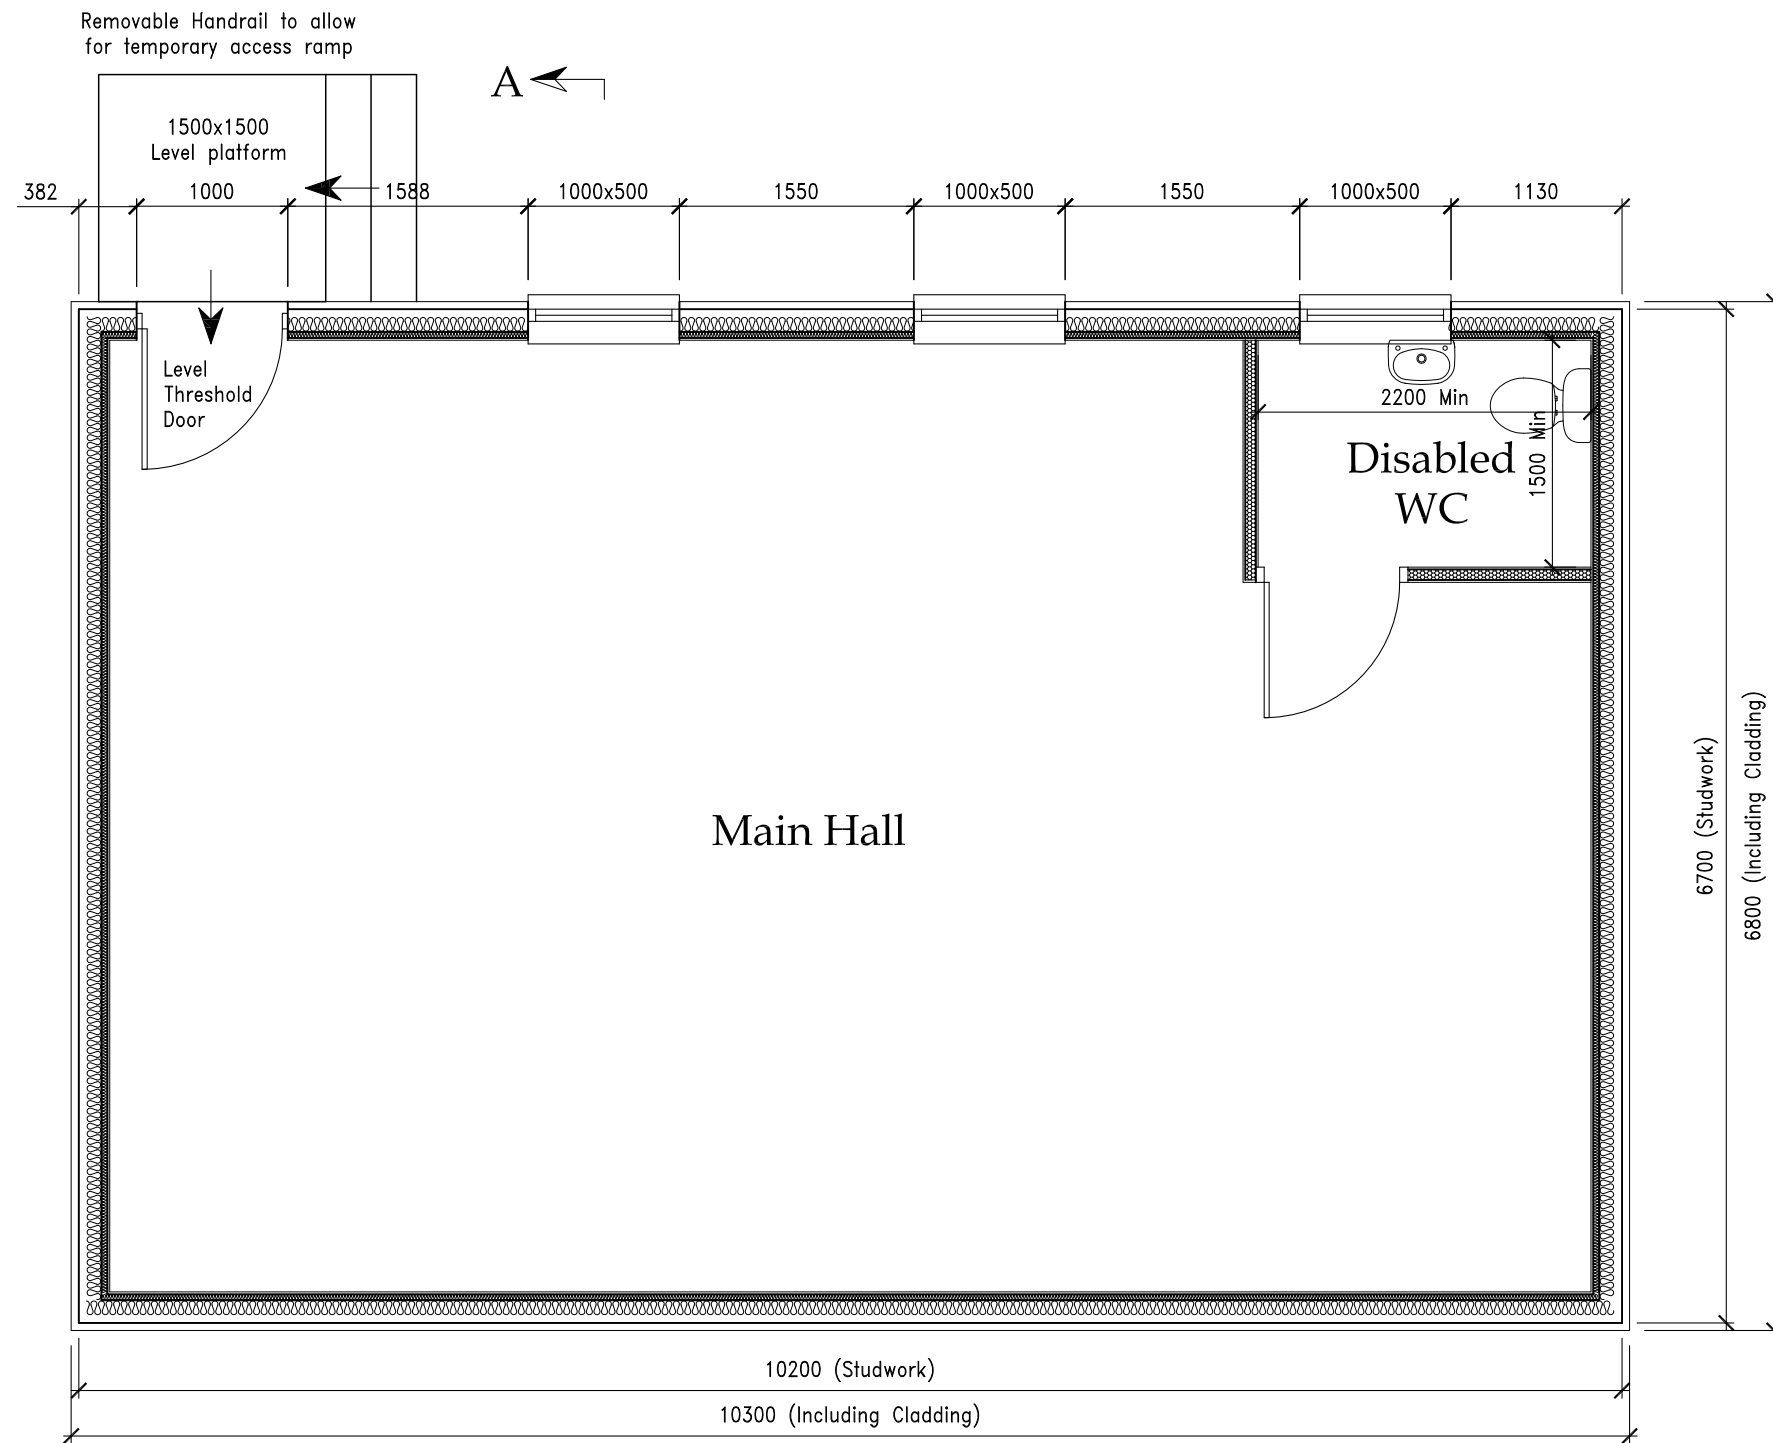

Proposed Floor Plan

Scale 1 : 50



Replacement Playhouse

Floor Plan v3

Drawn by: Dermot McCarthy
dermot@thekimptonplayers.co.uk

Scale: 1:50

Drawn 18/03/2025