



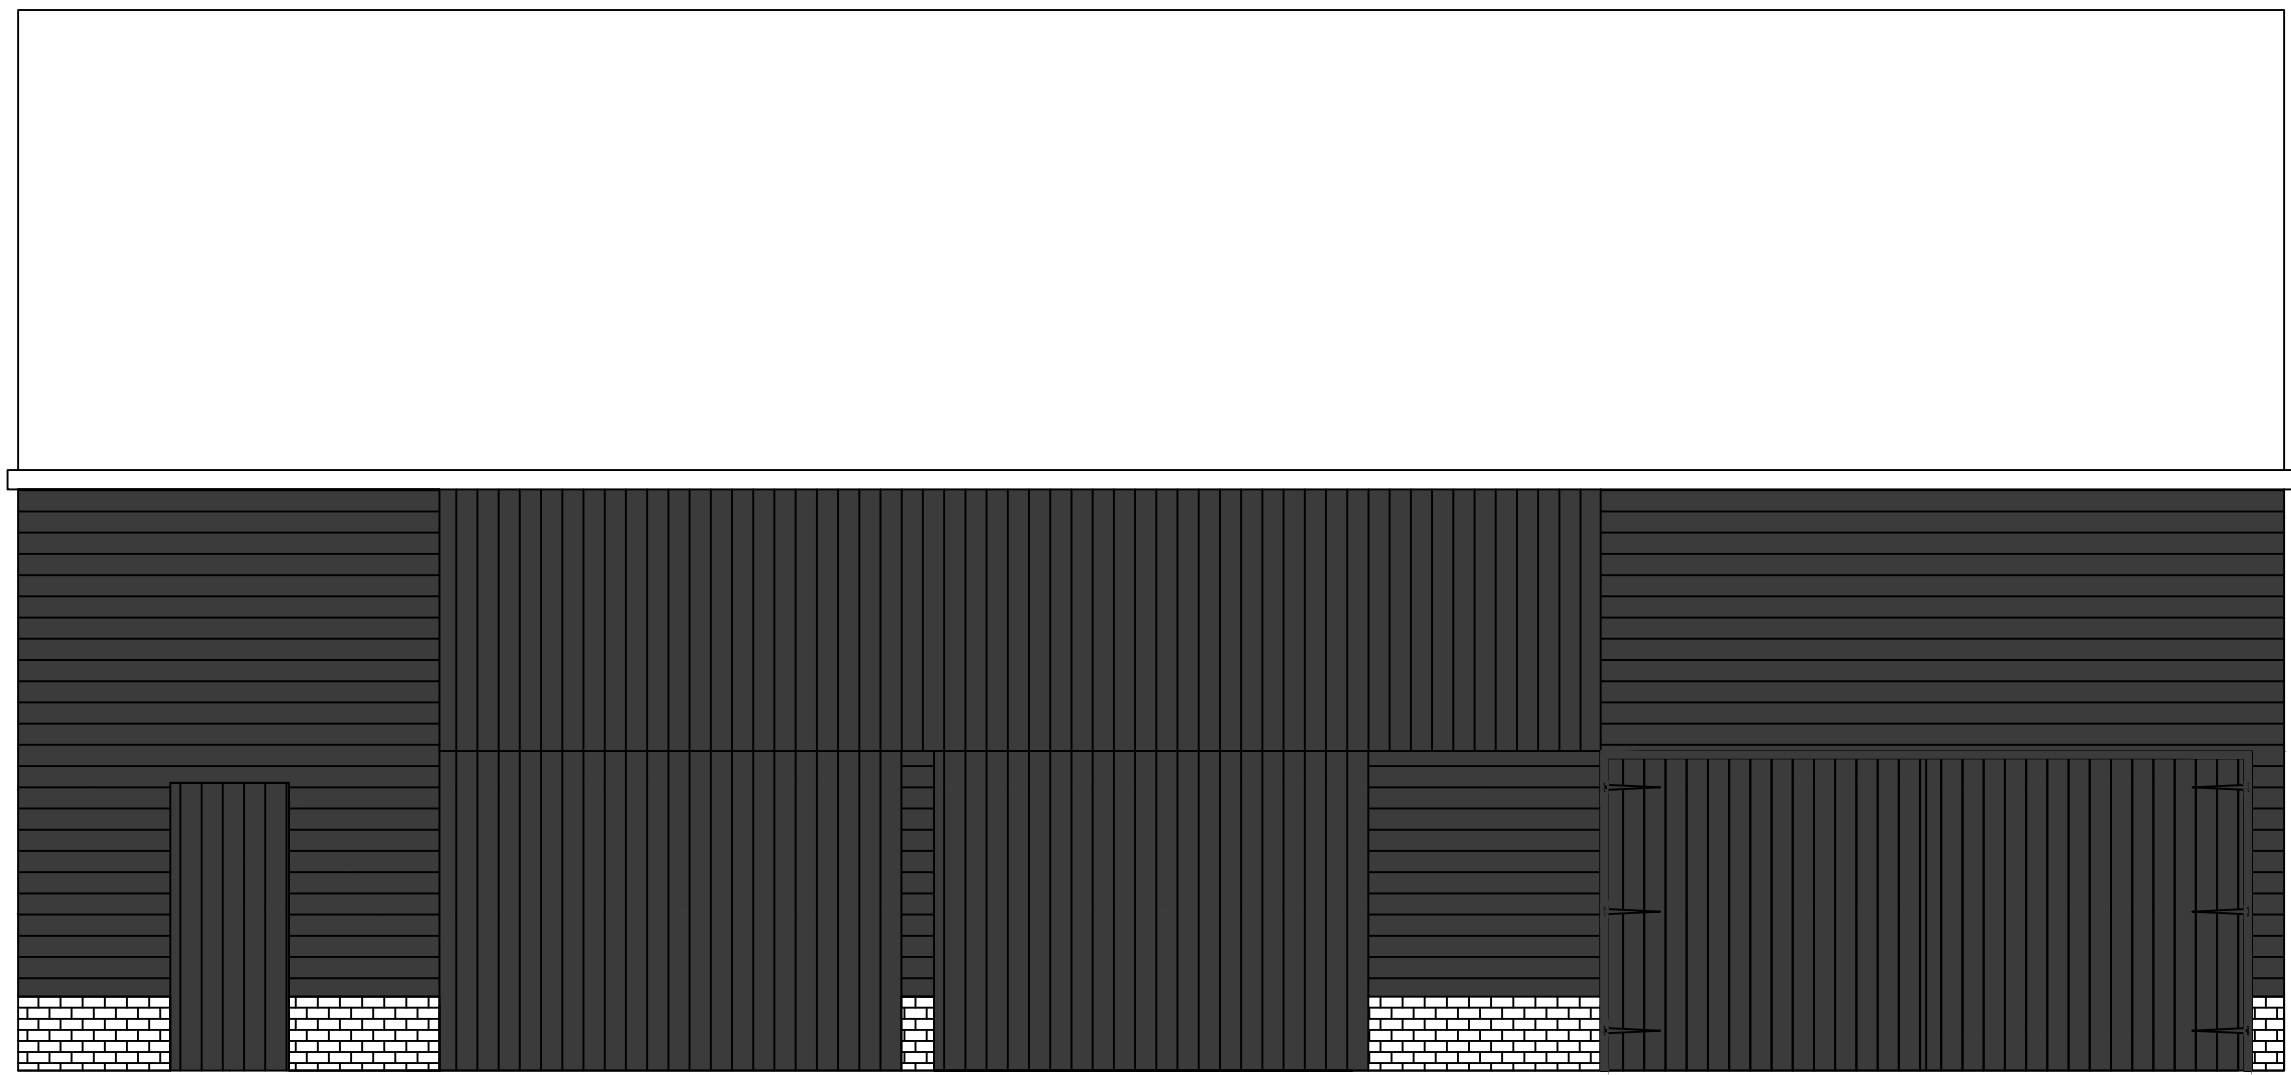


1 Existing Front Elevation Drawing
1:100

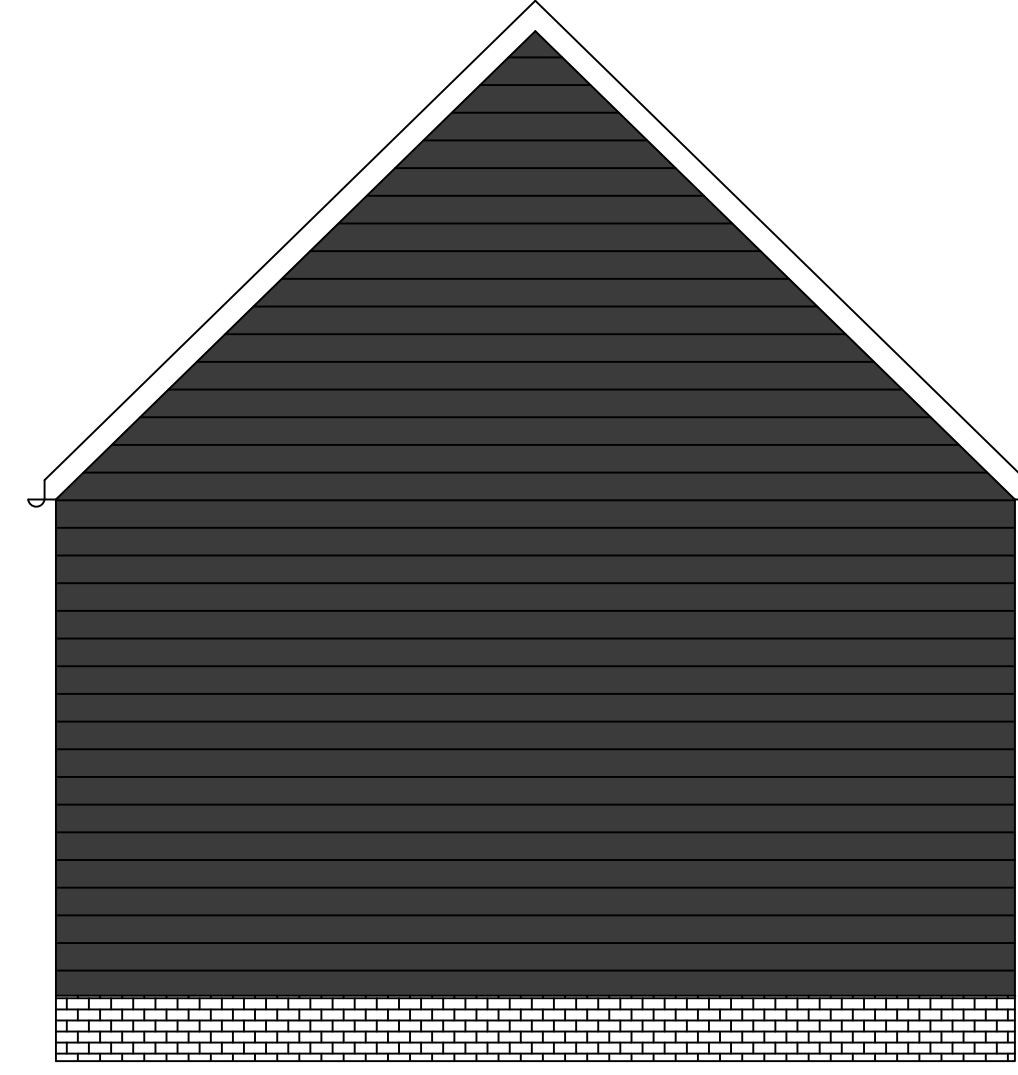


2 Existing Left Side Elevation Drawing
1:100



3 Existing Rear Elevation Drawing
1:100

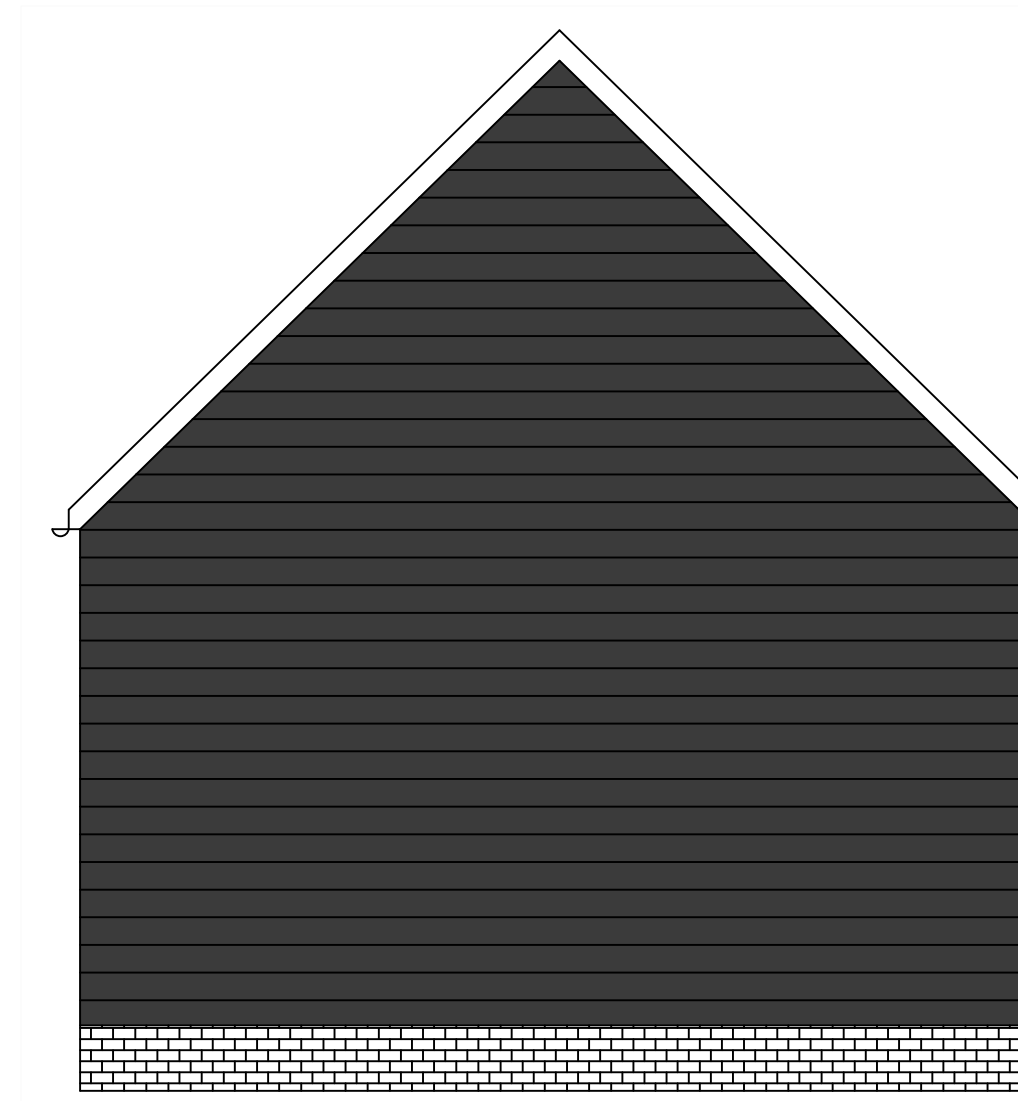

4 Existing Right Side Elevation Drawing
1:100

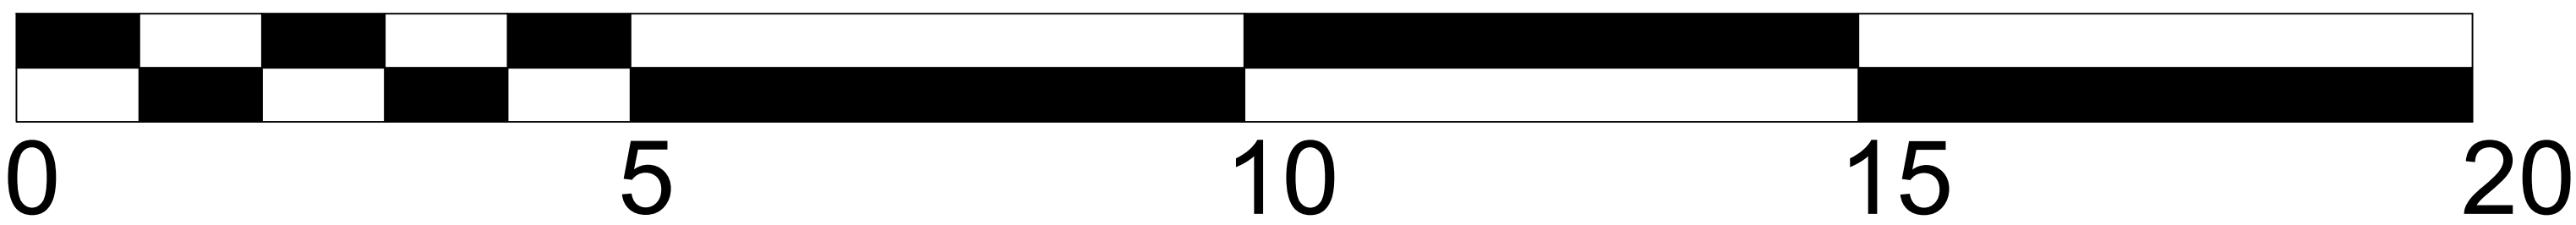

SCALE BAR 1:100

REV.	REASON FOR ISSUE.	DATE.
DRAUGHTED BY		
 JRC DRAUGHTING SERVICES FOR ALL YOUR DRAUGHTING NEEDS. WEBSITE: WWW.JRCDRAUGHTINGSERVICES.CO.UK EMAIL: JCHILD@JRCDRAUGHTINGSERVICES.CO.UK FACEBOOK: JRC DRAUGHTING SERVICES. INSTAGRAM: @JRCDRAUGHTINGSERVICES.		
CLIENT		
 CGPM C G P M LTD Downs Farm House Trolling Down Hill Dartford DA2 6NR		
PROJECT		
94a & 94b High Street, Barkway, SG8 8EF		
TITLE		
Existing Front, Rear & Side Elevations Garage Rebuild Drawing		
Drawn By		Date
J.CHILD		February '25
		Scale
		1:100@A3
DRG No.	JRC-CGPM-HSB-EFRSEGRD-01	Rev
		A
© Copyright 2025 - This drawing is owned by JRC Draughting Services.		