



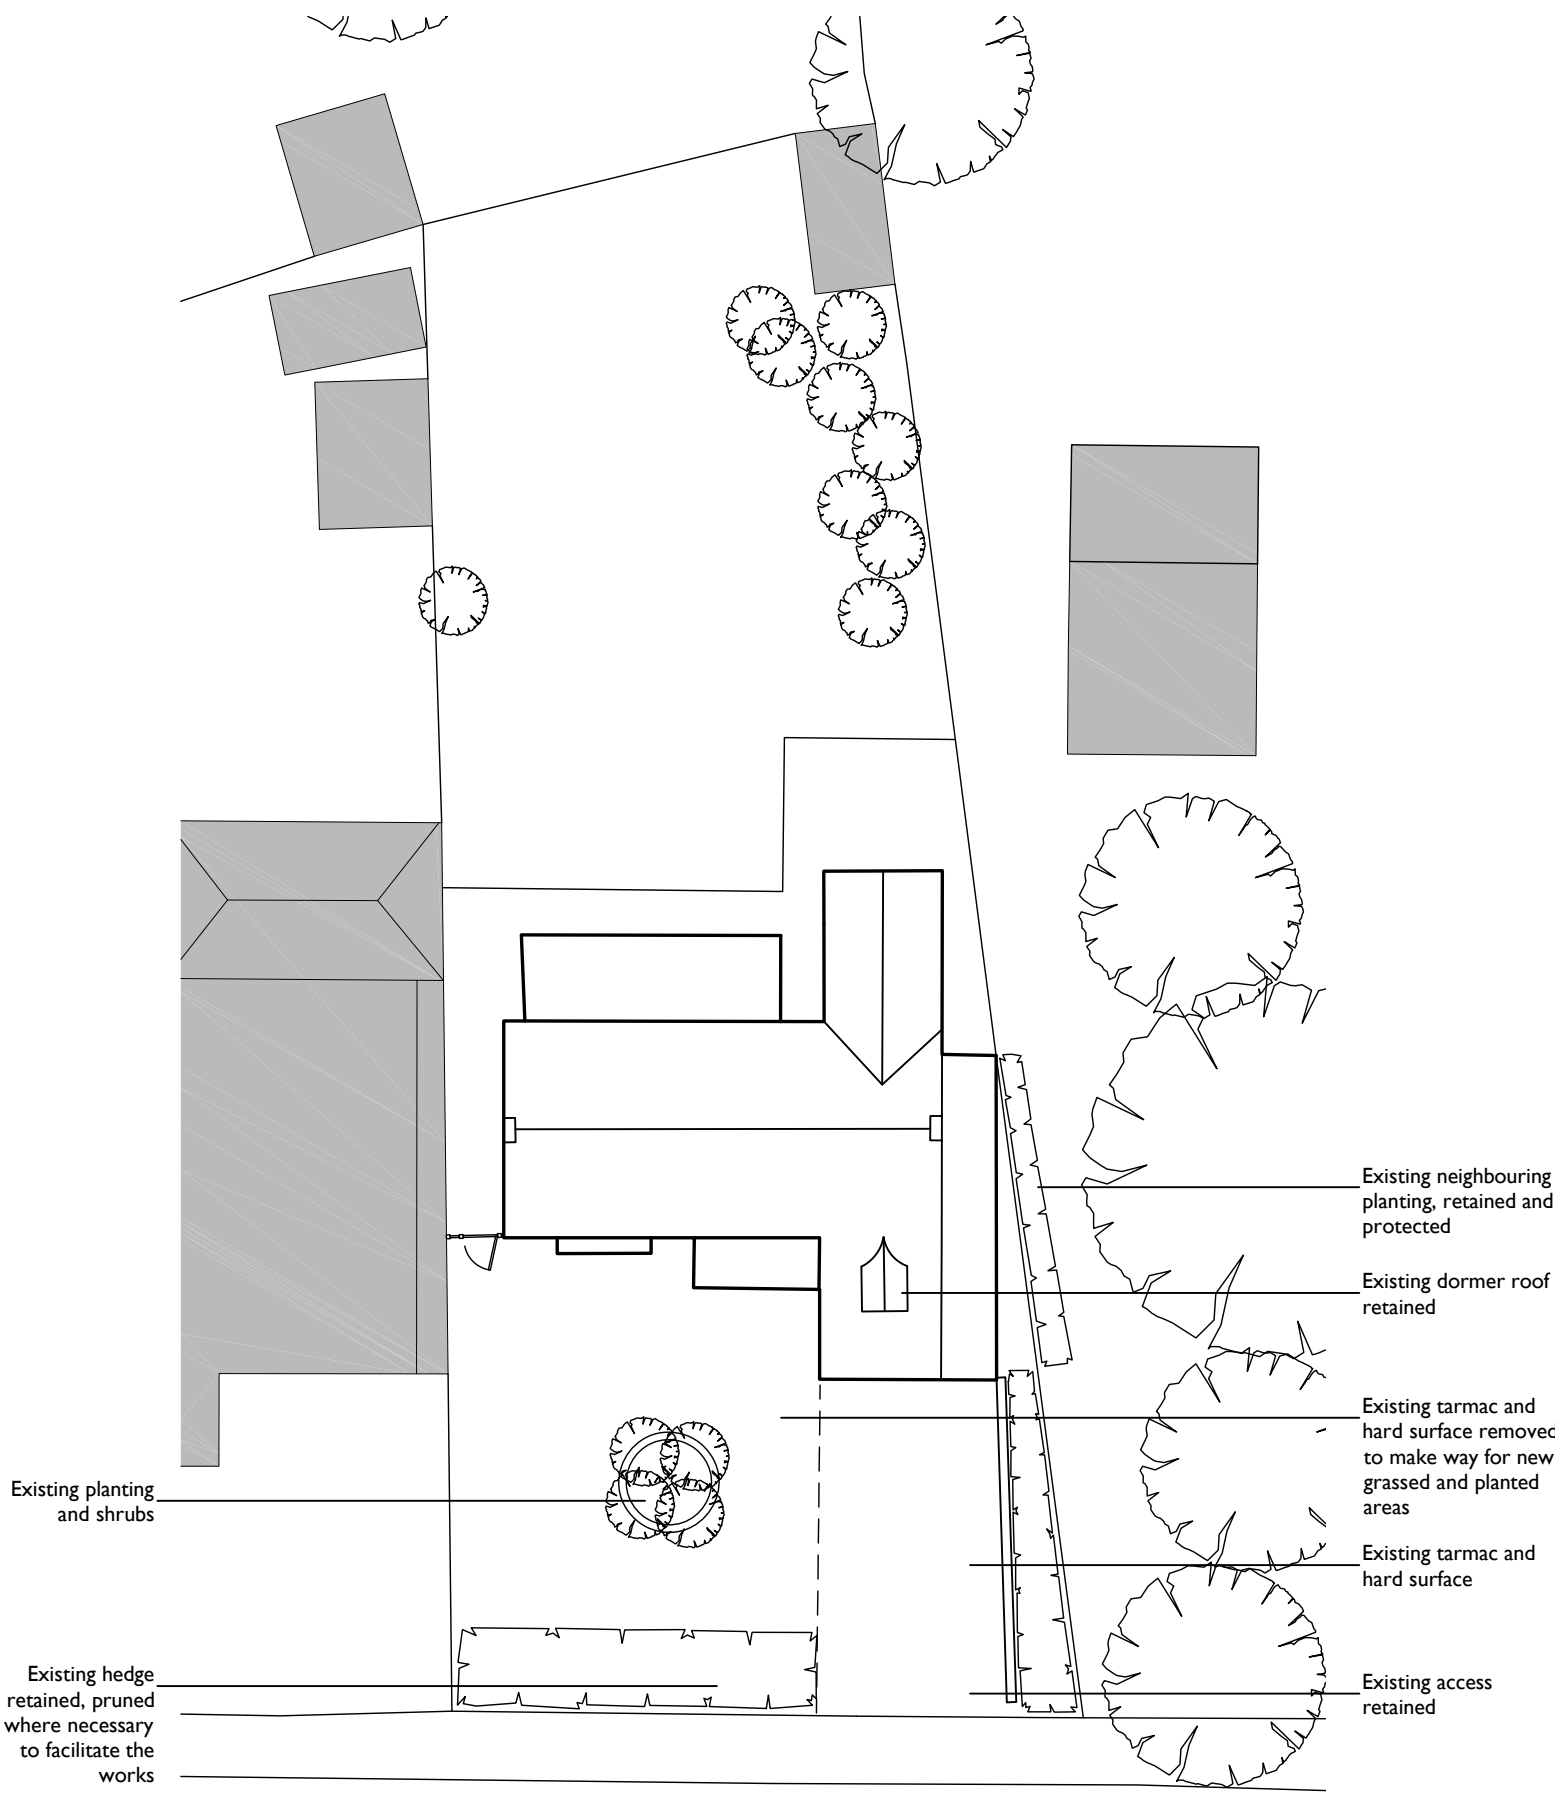


SOLLERSHOTT WEST

Existing Site and Roof Plan

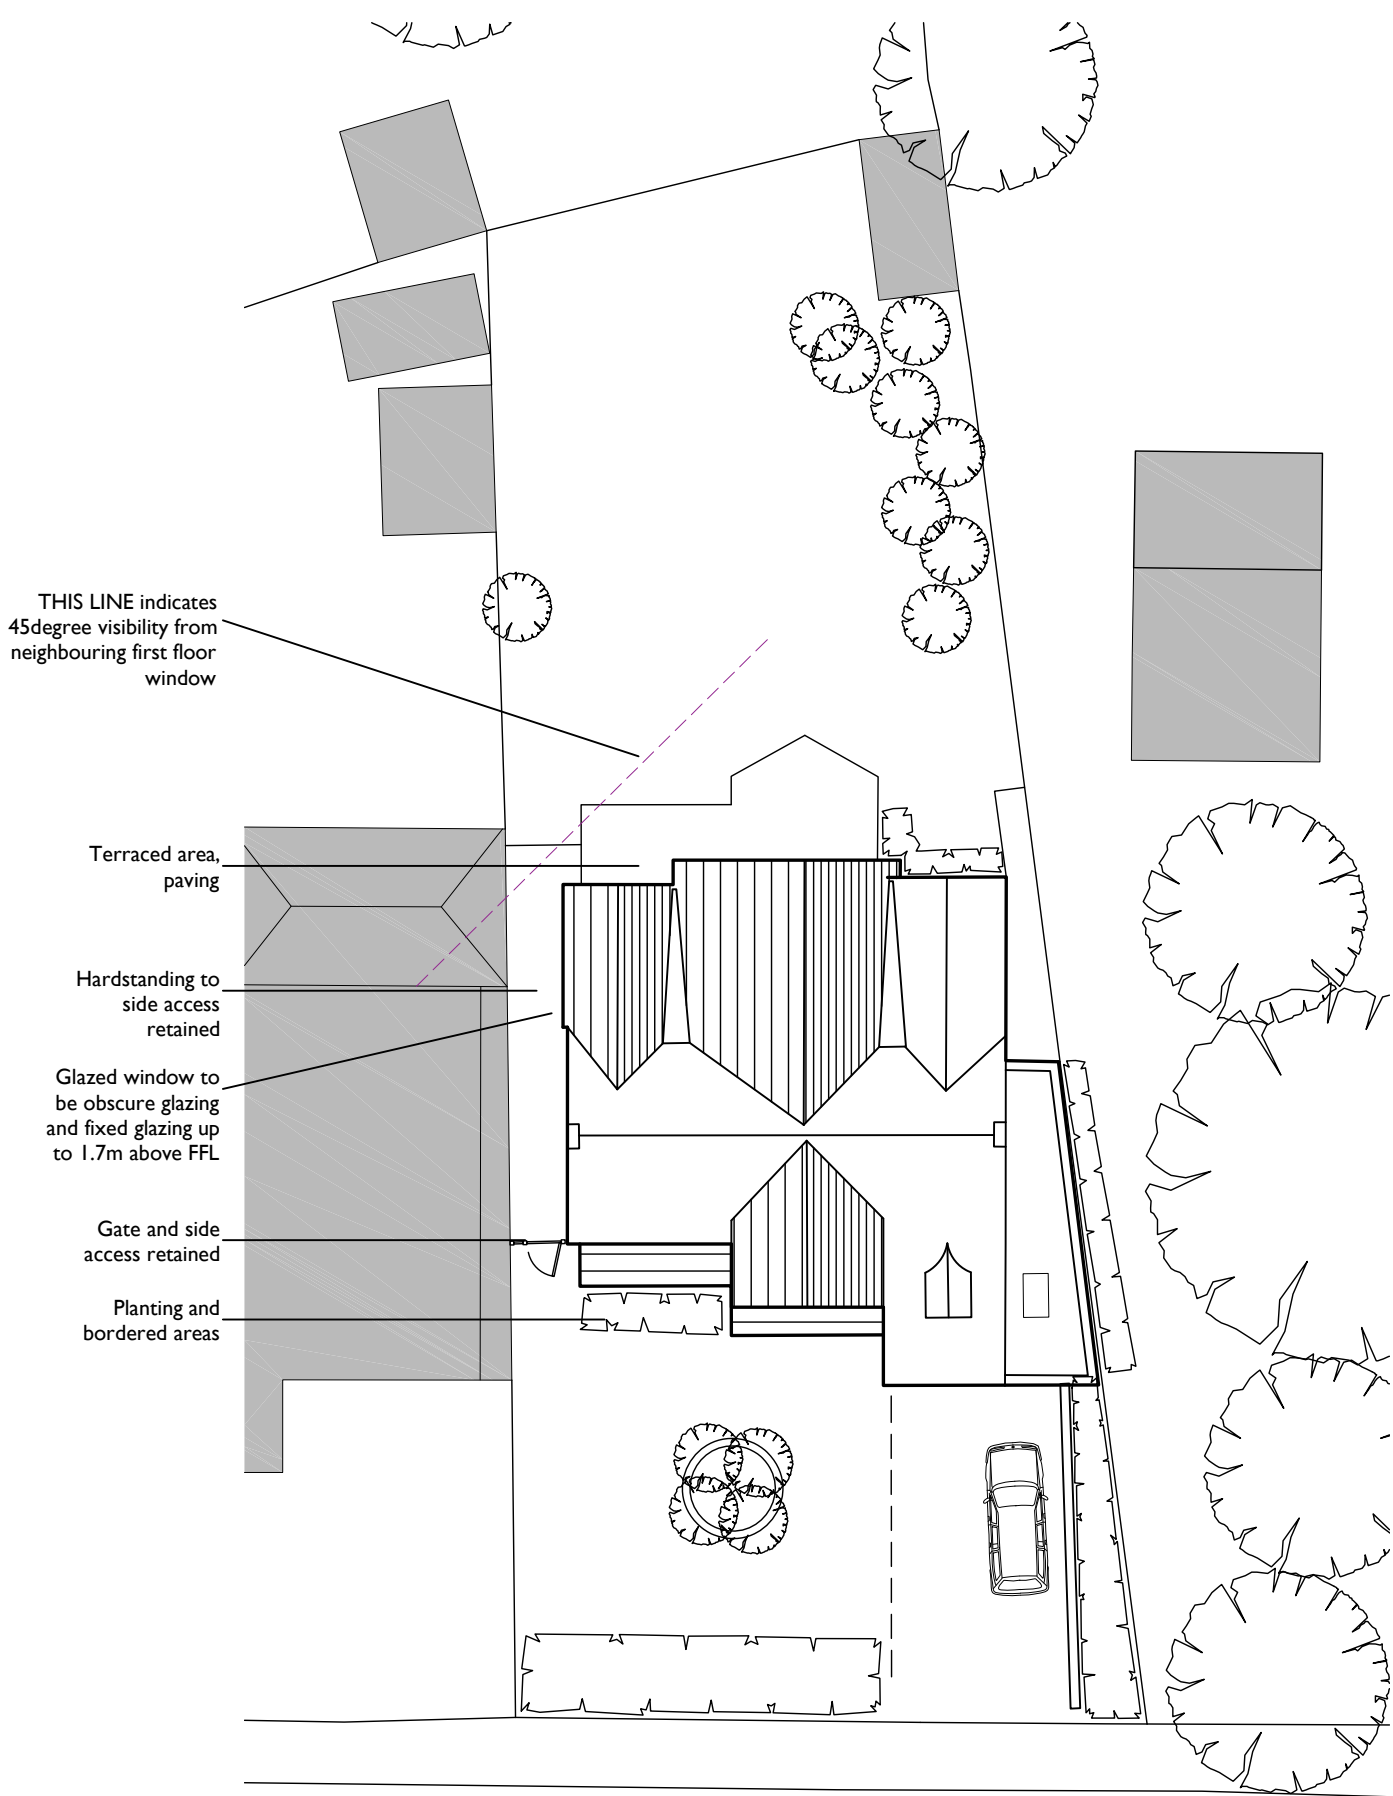

SOLLERSHOTT WEST

Proposed Site and Roof Plan

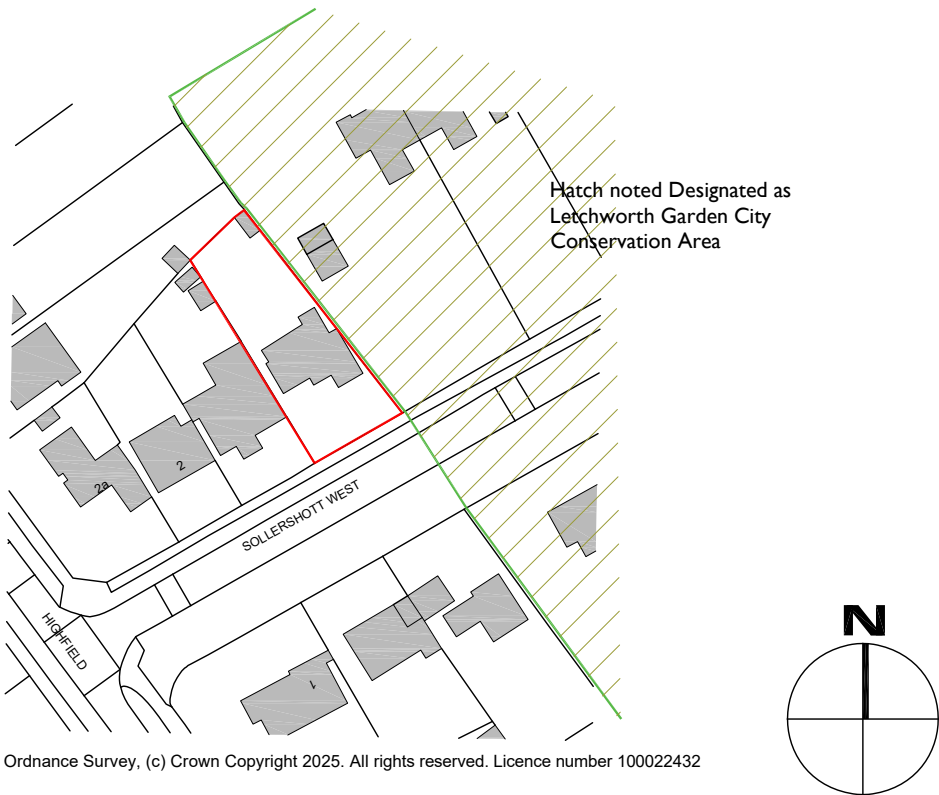

0 50m 100m
Scale 1:1250

PLANNING

PENTANGLE

D E S I G N G R O U P

SUITE 1, 21 BANCROFT HITCHIN HERTS SG5 1JW
TEL:01462 431133 E:PDG@PENTANGLEDESIGN.CO.UK

JOB TITLE
Proposed internal and external alterations
at
6 Sollershott West, Letchworth Garden City

DRAWING TITLE
Location Plan and
Existing and Proposed Site Plans

SCALE	DRAWING NUMBER	REVISION
1:1250 / 1:200		
DATE	May '24	
Sheet	A2	
JOB NUMBER	3835	

ARCHITECTS & INTERIOR DESIGNERS

