

1:50
1m 5m

1:100
1m 10m

MATERIALS

Walls

Existing Red Face Brick & Render
Proposed Red Face Brick with Soldier Course
Proposed White Colour Fast Render to Rear
Extension

Roof

Existing Concrete Plain Tile
Proposed Concrete Plain Tile & GRP Resin Flat
Roof

Windows

Existing White UPVC Windows with Lead Detailing
Proposed Black Aluminium Windows & Roof Lights

Doors

Existing White UPVC Doors
Proposed Black Aluminium Sliding Door

KEY PLAN

Site Boundary

Landscaping

Proposed Brick

Proposed Render

Proposed Roof Tiles

Proposed Flat Roof

Proposed Driveway

F	Change of Material to Rear Extension	25/09/2025	GH
E	Window Position	21/10/2024	GLH
D	Door Position	17/10/2024	GLH
C	Pantry and Utility Updates	15/10/2024	GLH
B	Porch and External Boxing Updates	07/10/2024	GLH
A	Porch and Kitchen Updates	19/08/2024	GLH



HOME EXTENSION TEAM

4 Brand Street, Hitchin, Hertfordshire, SG5 1HX
Tel: (01462) 440099 E-mail: hitchin@het.co.uk

Client

Mr and Mrs Burrows

Project

20 London Road
Hitchin
Hertfordshire
SG4 9EW


Drawing Title

Non - Material Amendment of 24/02394/FPH
Change of Material to Rear Extension


Proposed Elevations & 3D View.

Scale:	Date:	Drawn by:	Checked by:
1 : 50	05/08/2024	GLH	TB


Dwg. No.	Rev.
HET-1807/02	F

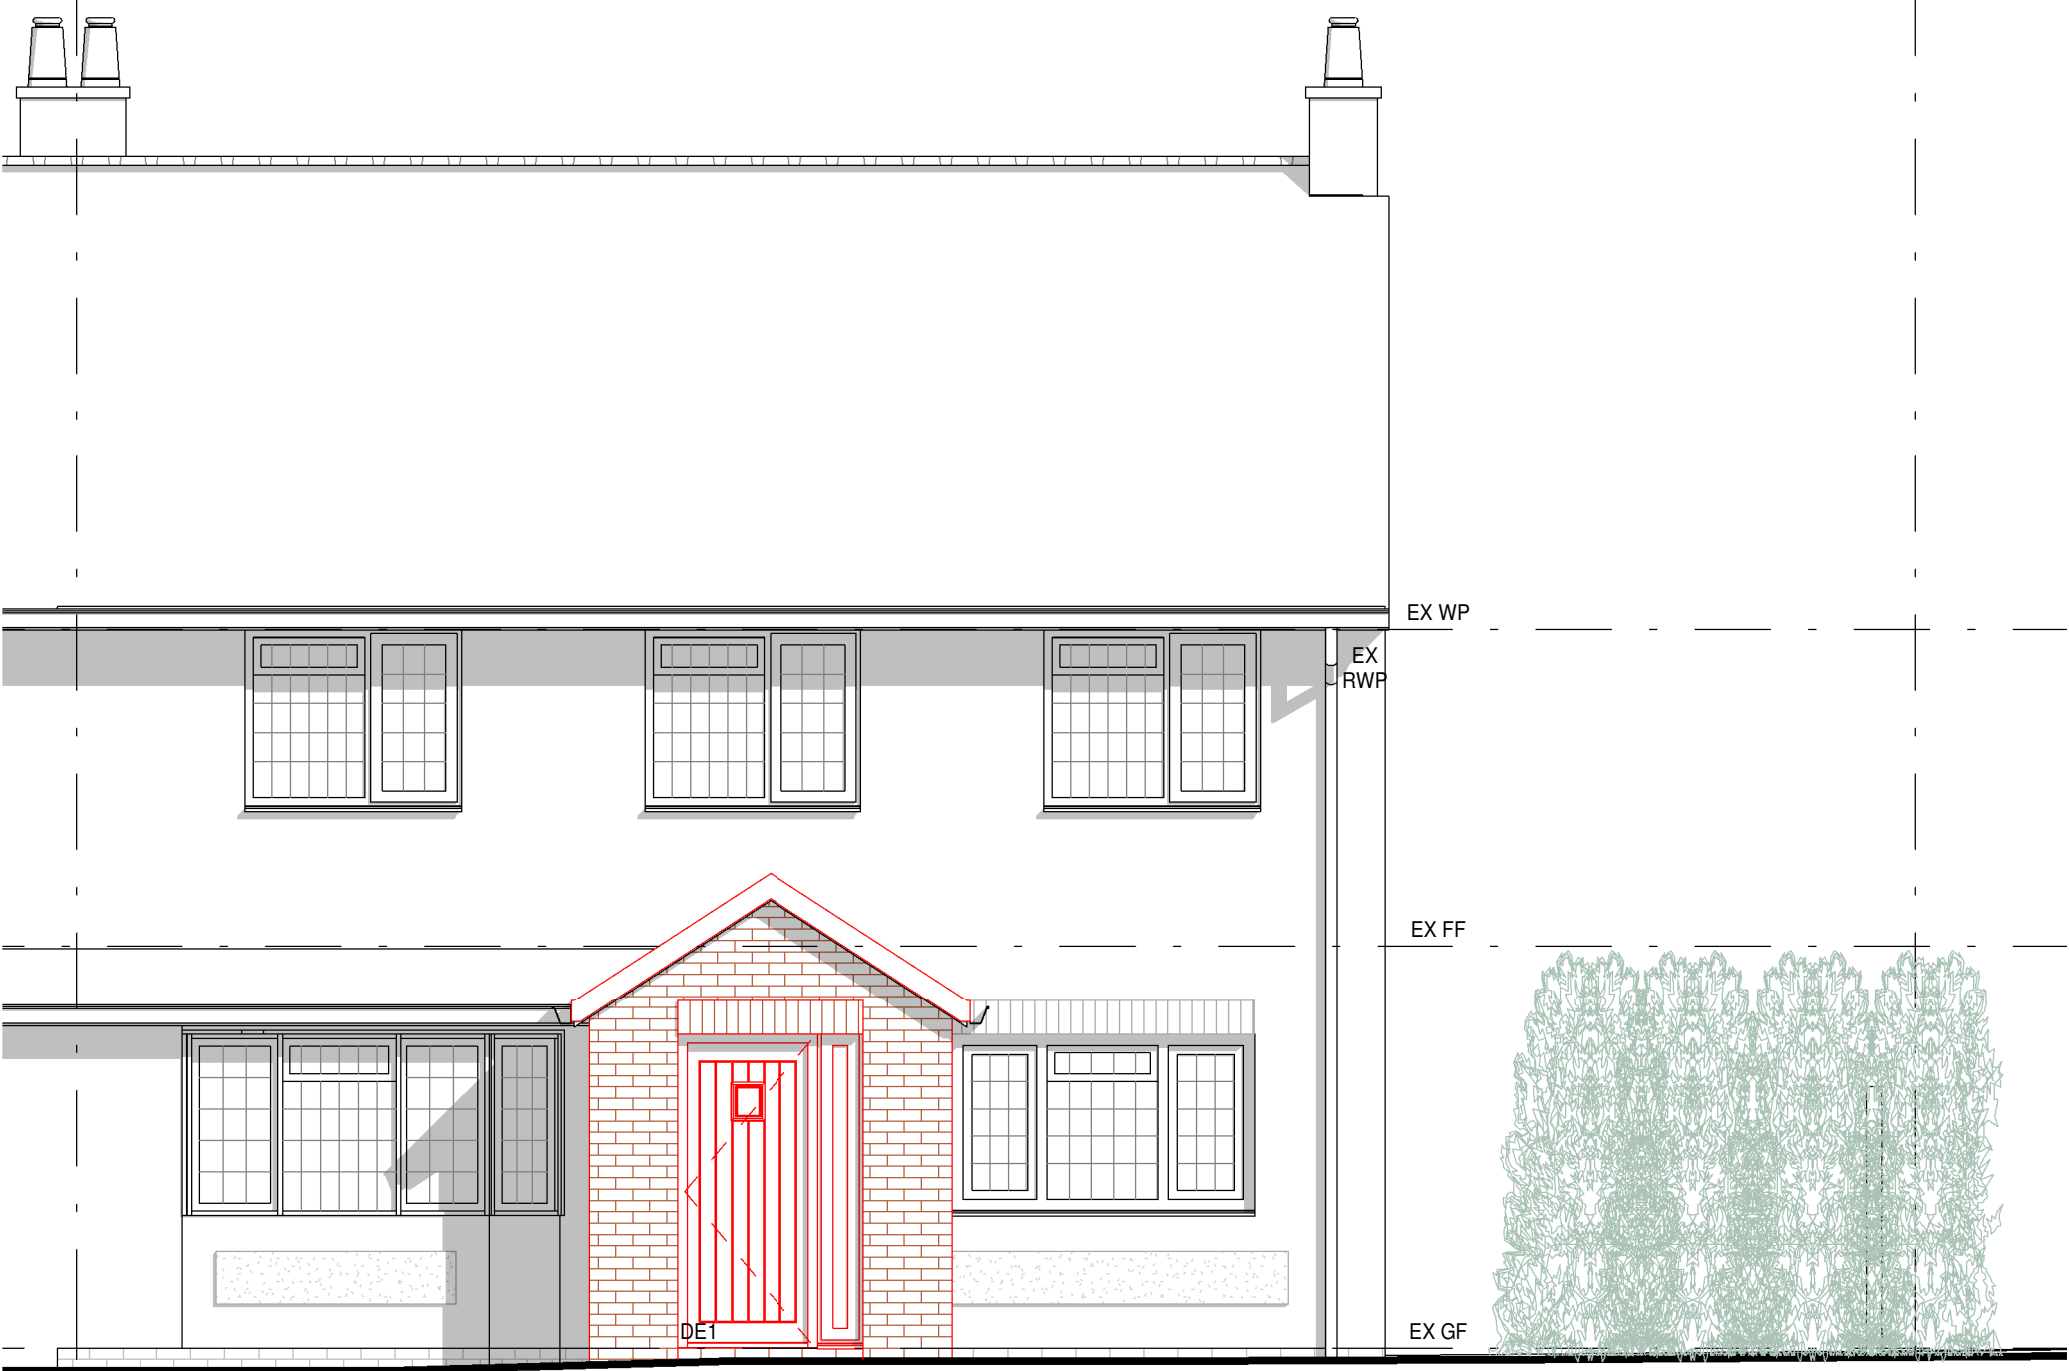


4 Proposed East Elevation
1 : 50

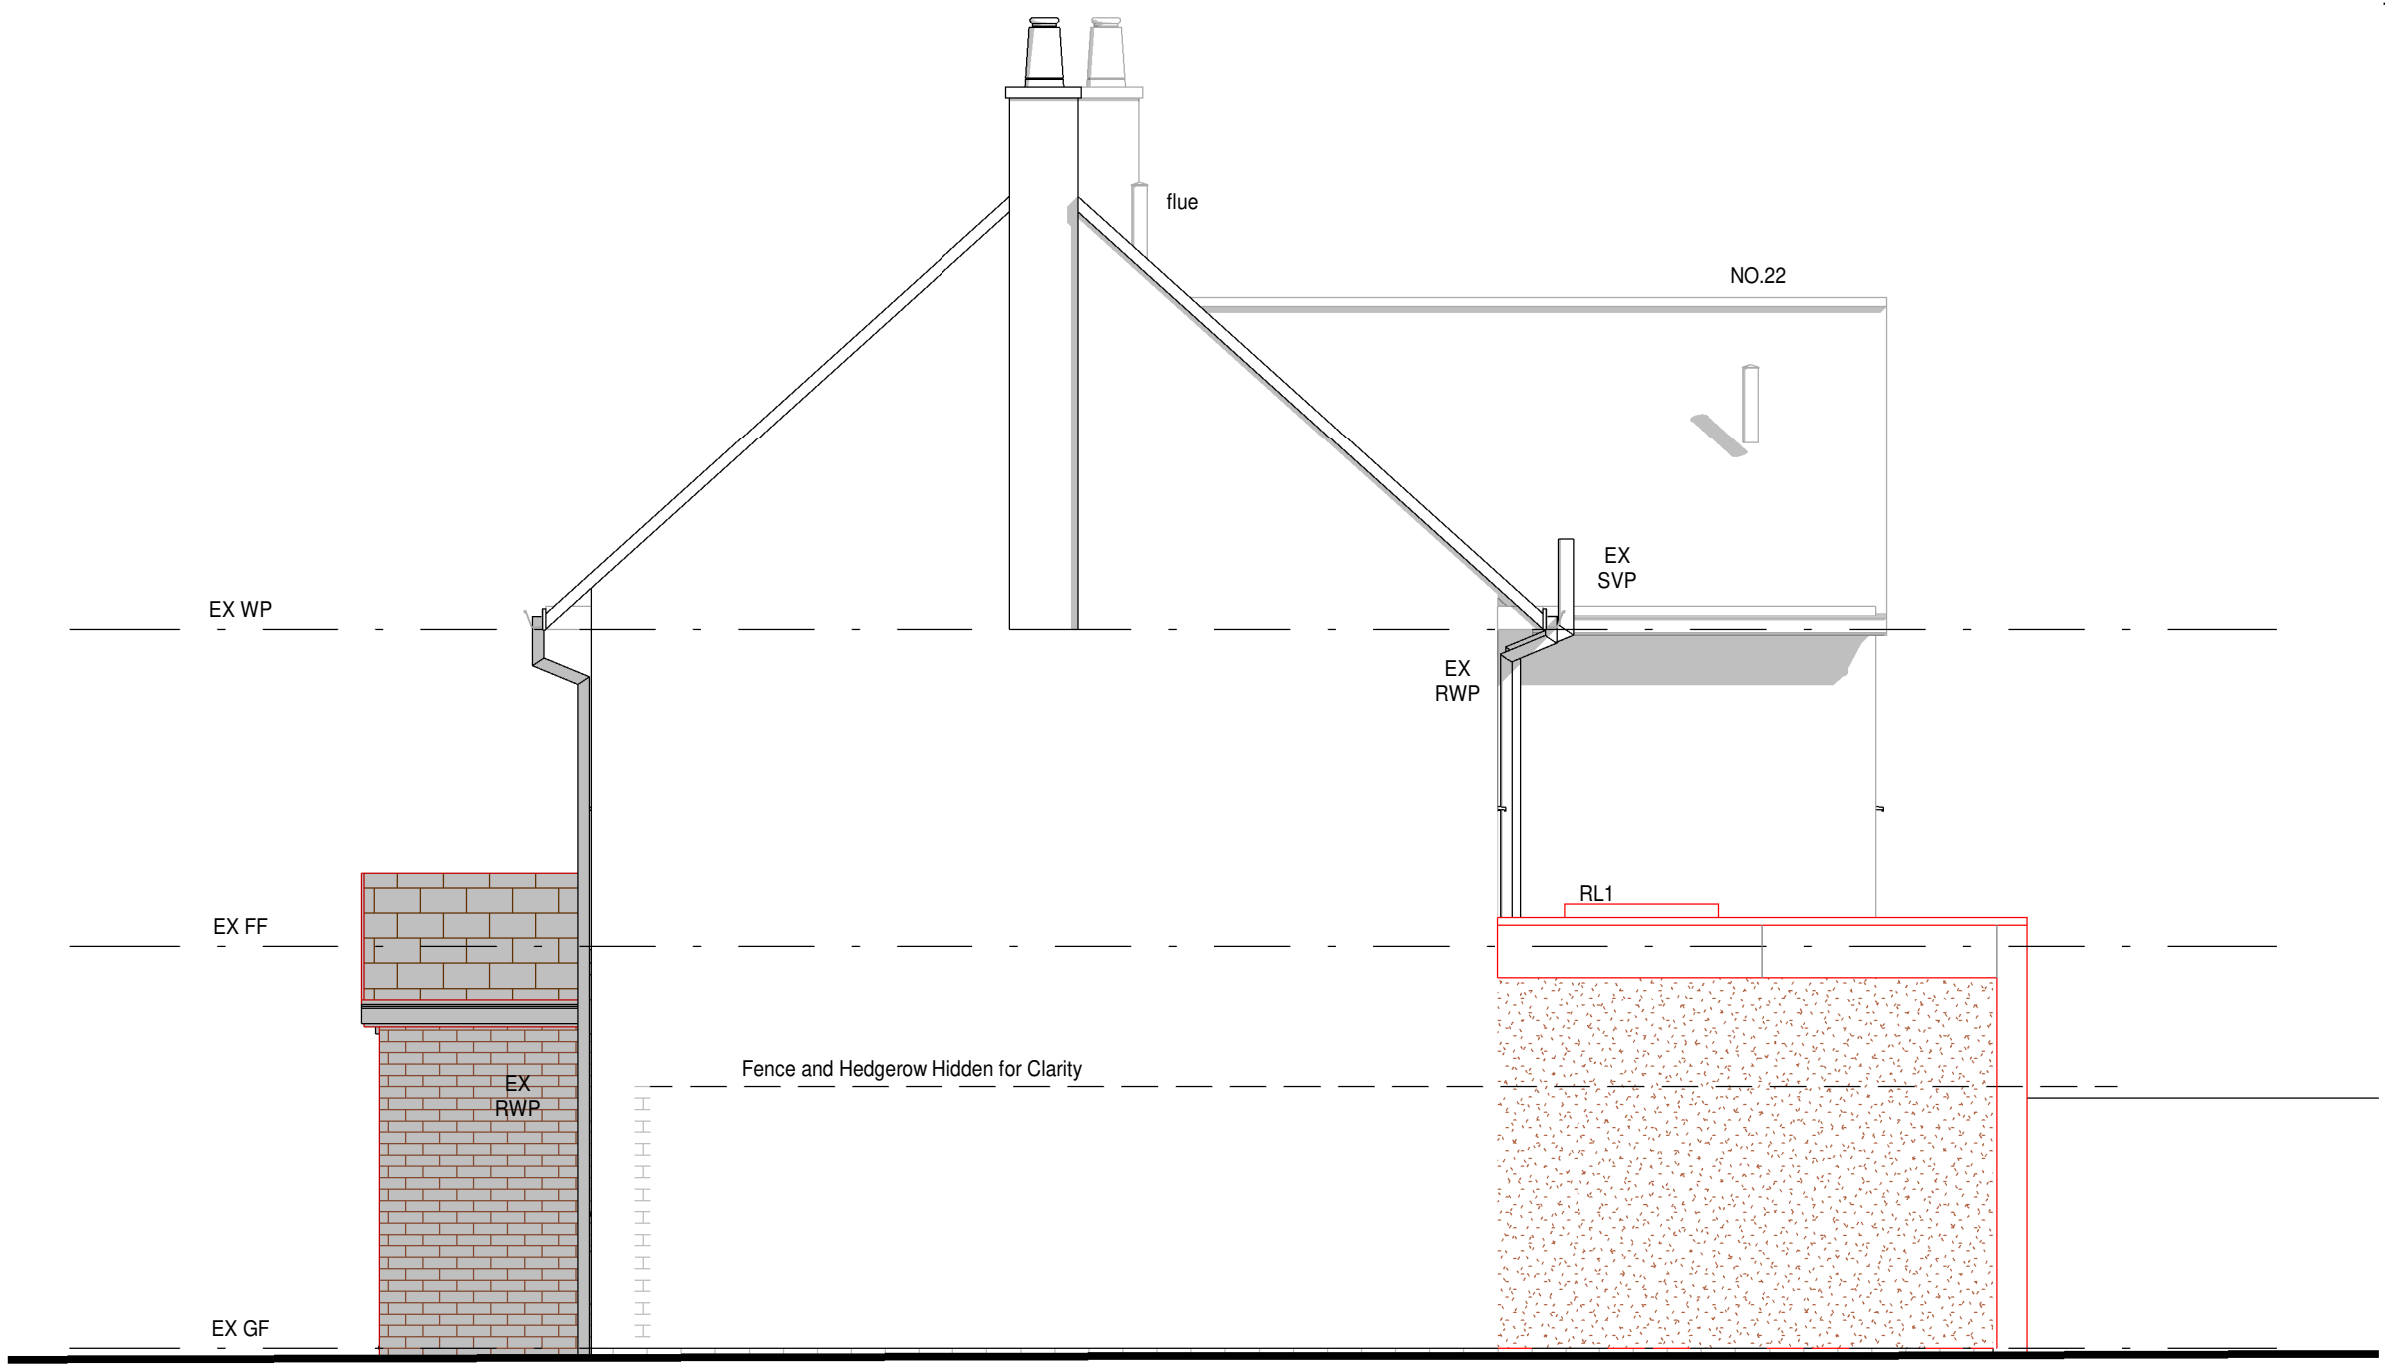

2 Proposed North Elevation
1 : 50

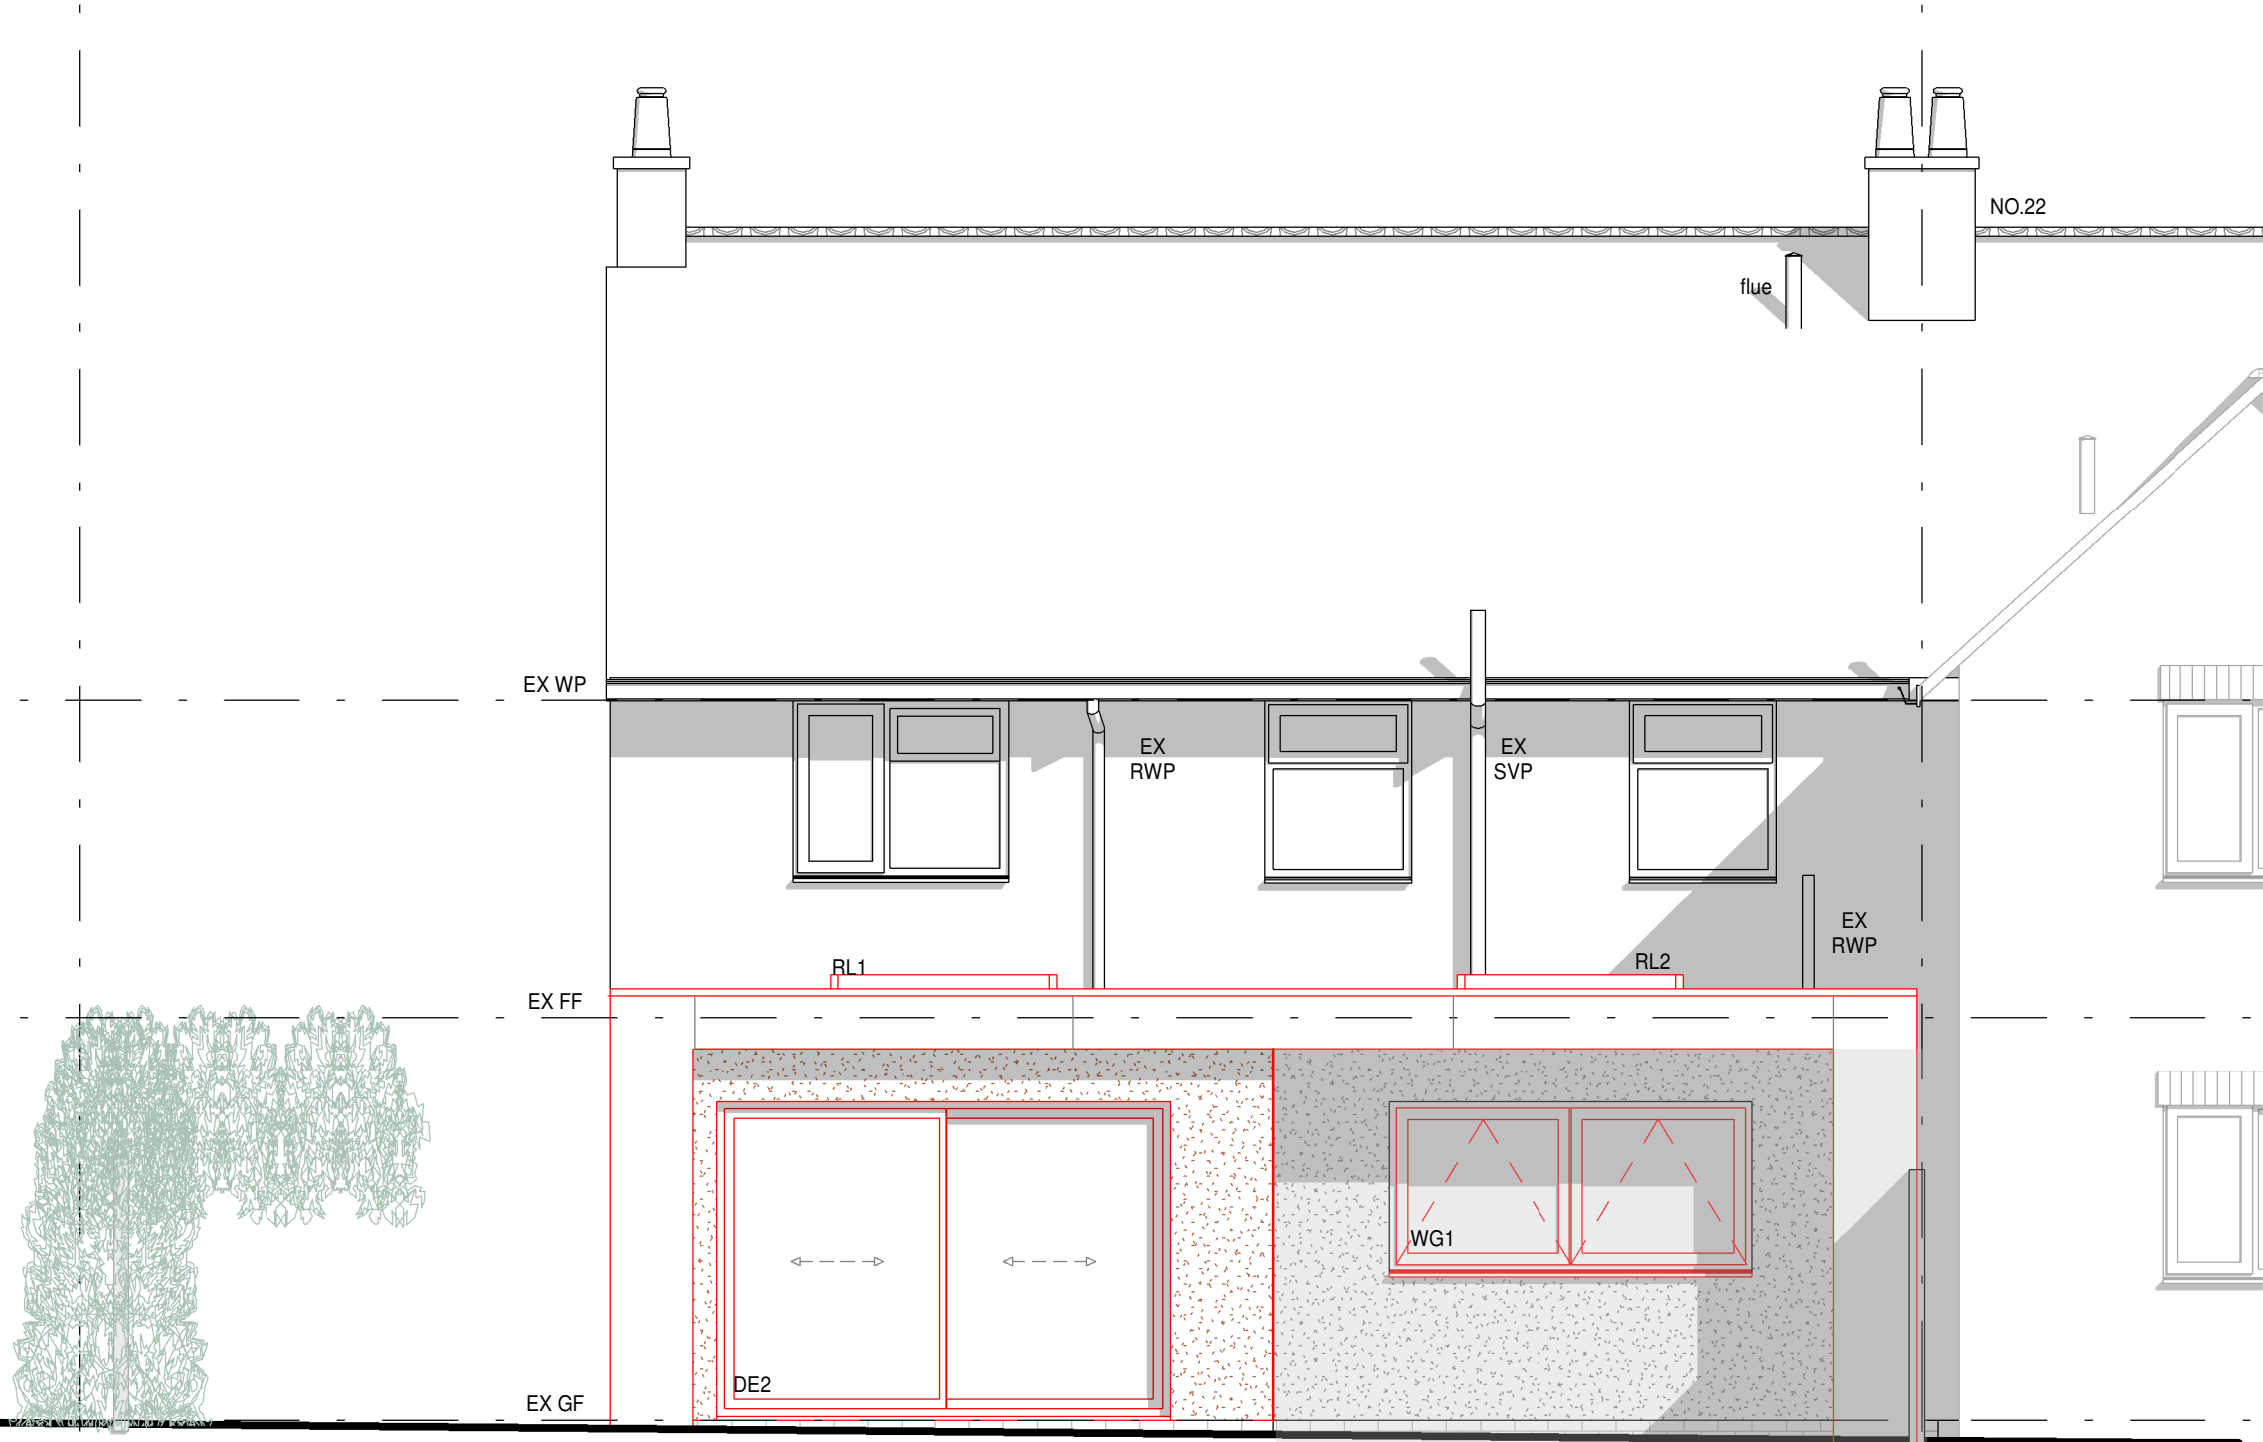

1 Proposed West Elevation
1 : 50

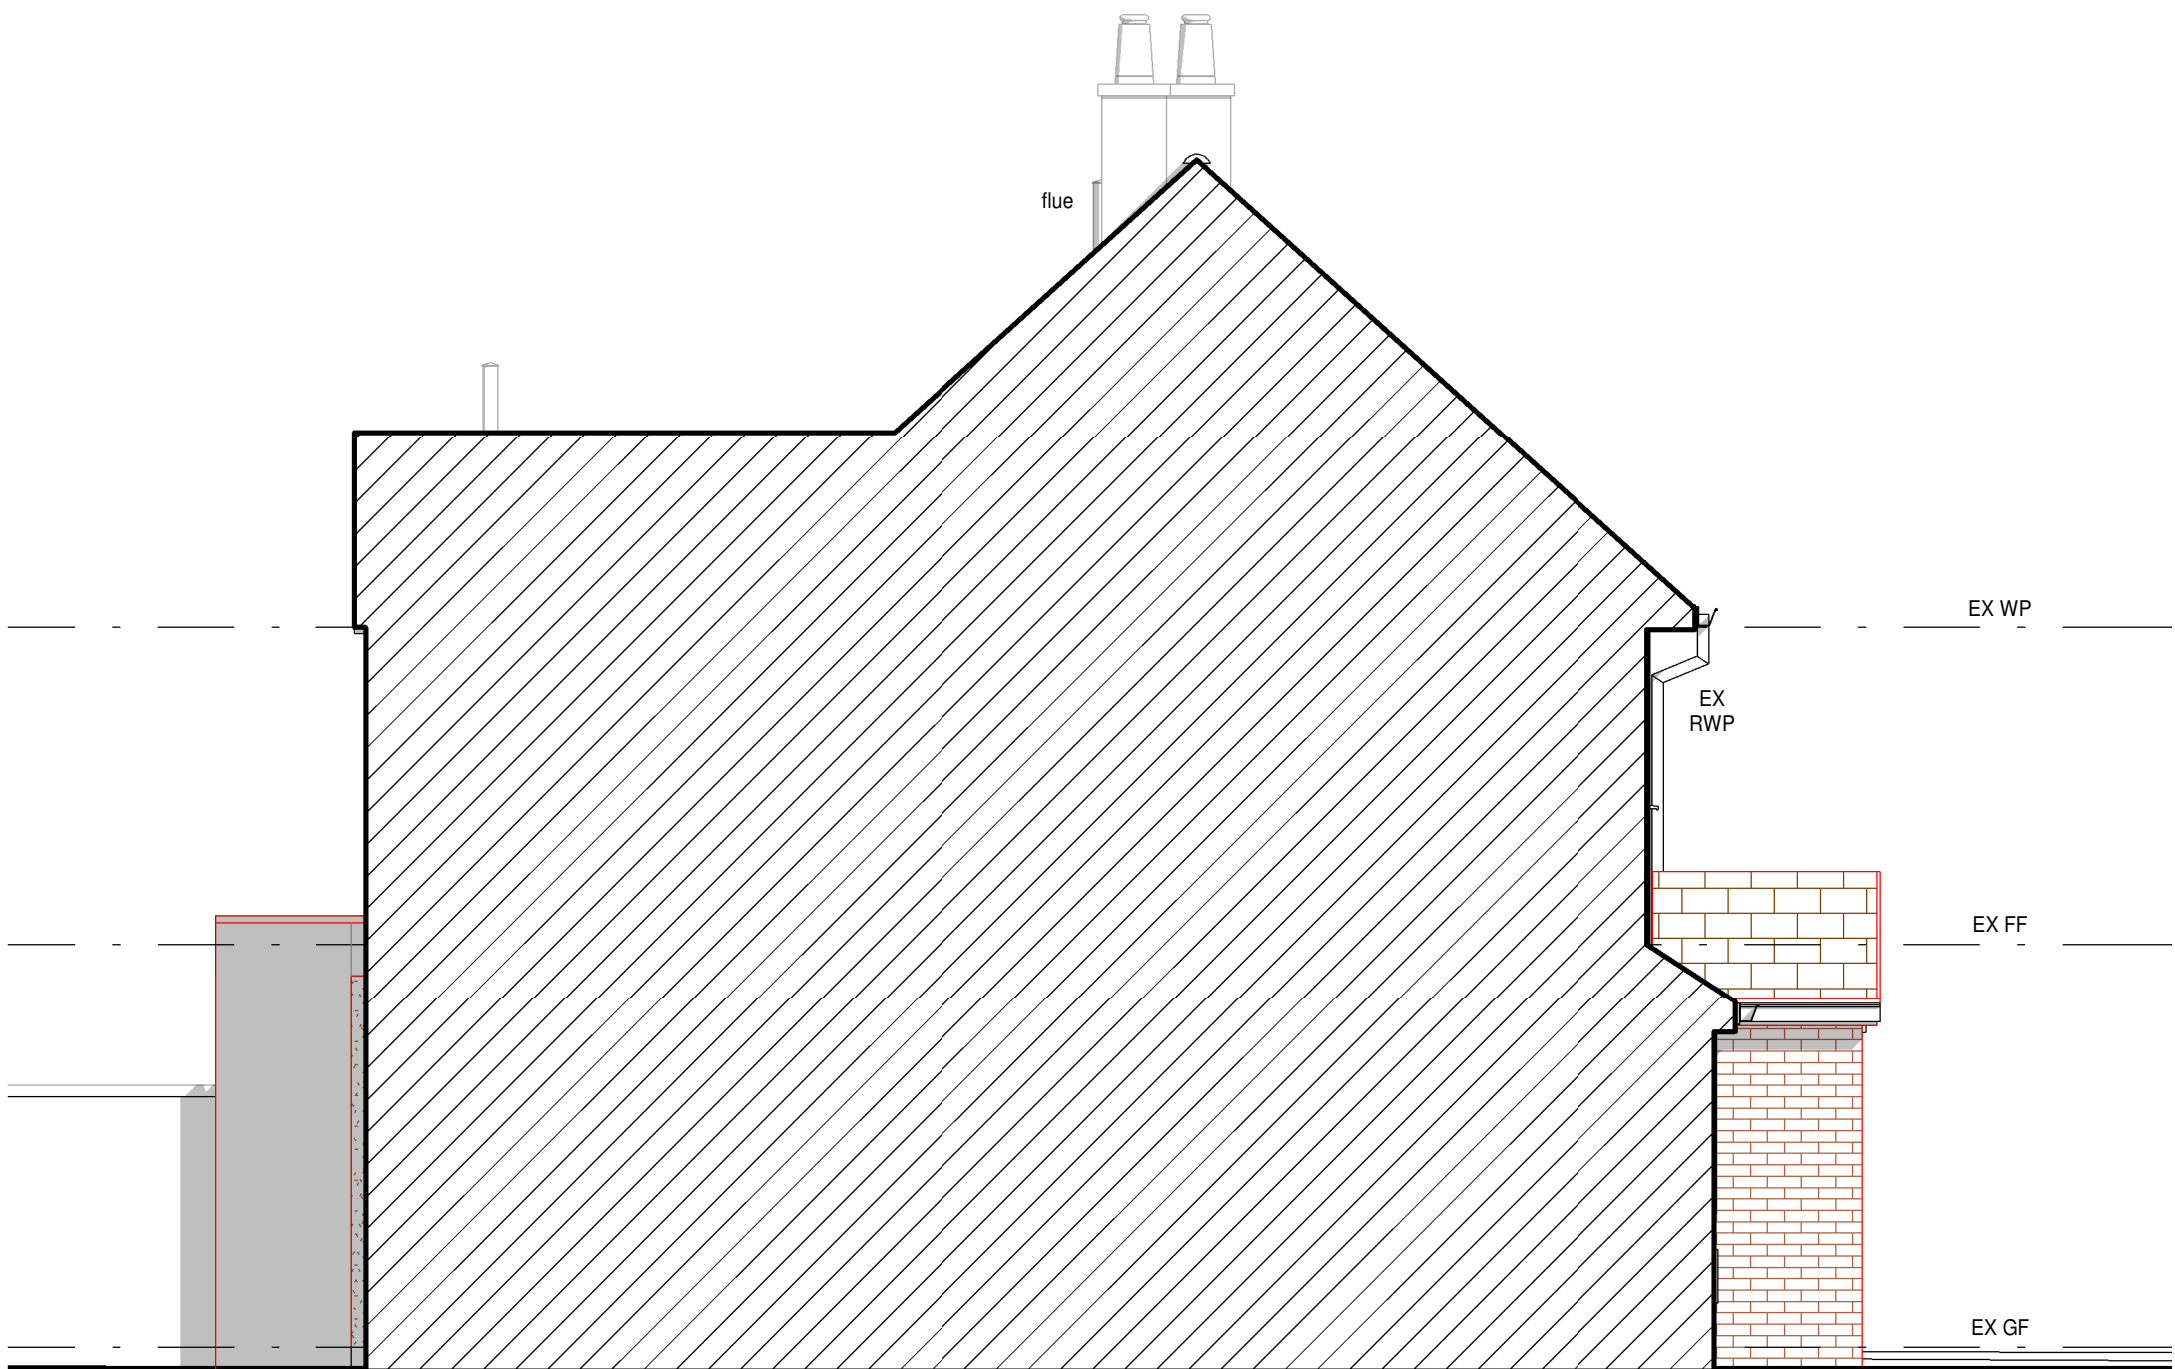

3 Proposed South Elevation
1 : 50



5 3D View