

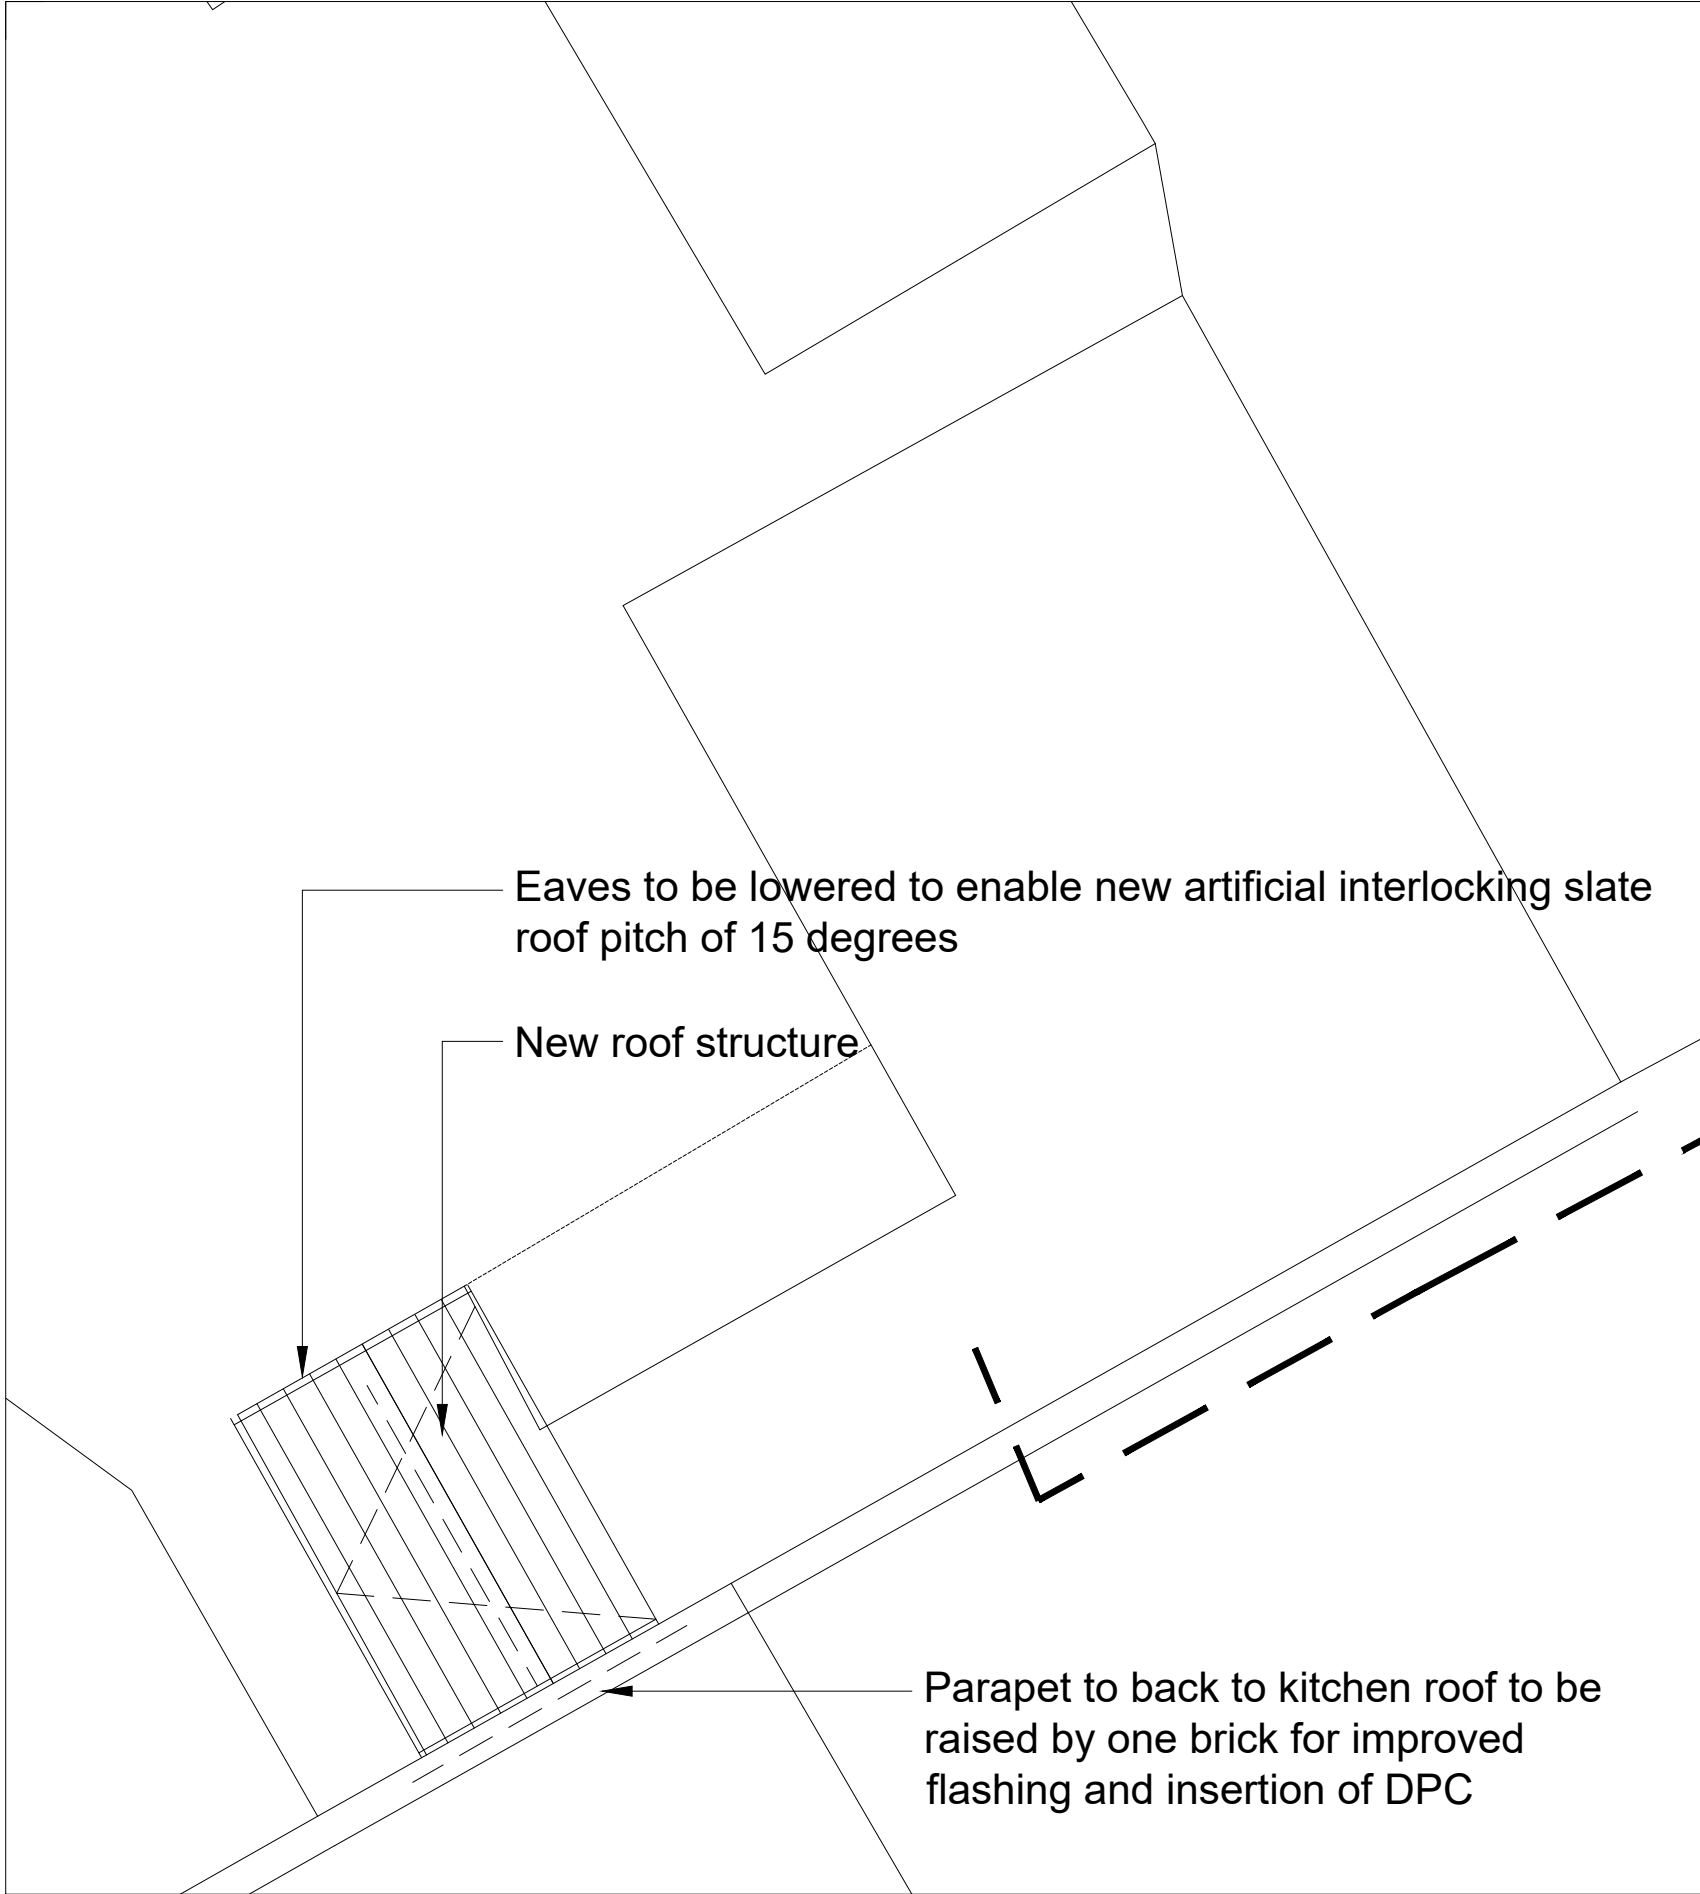


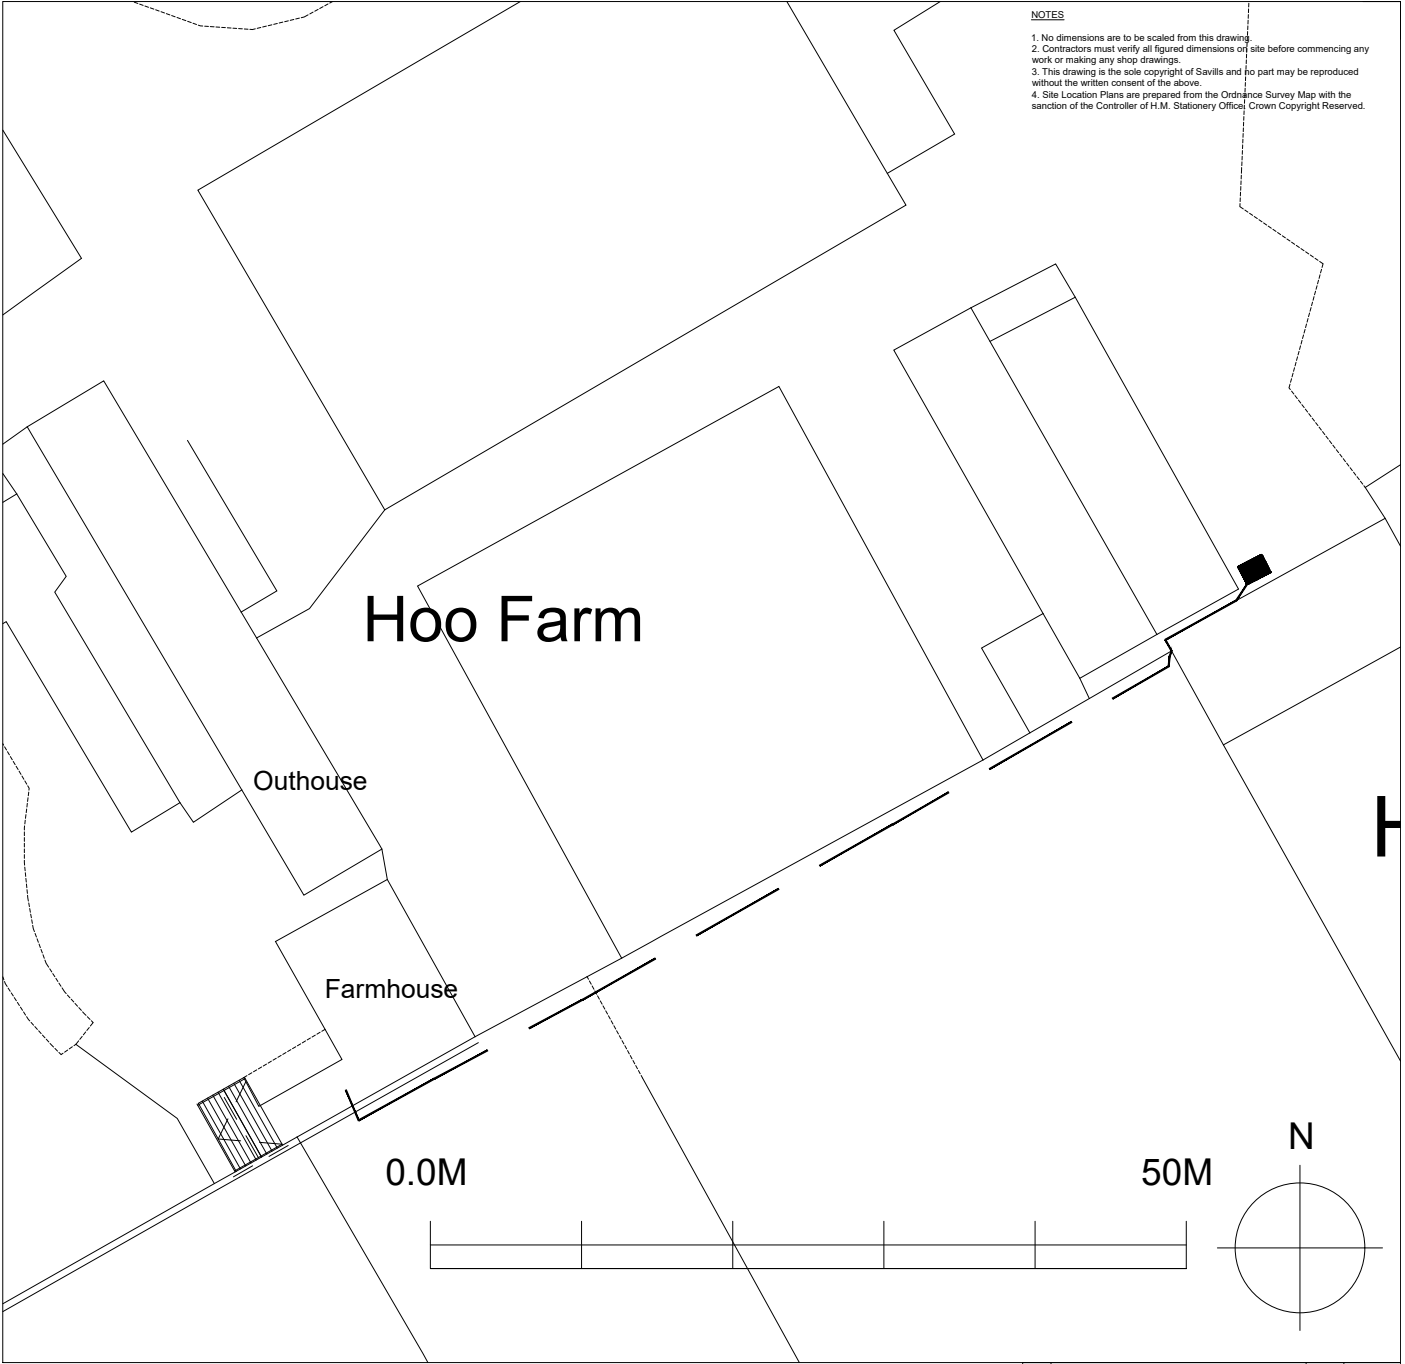

PROPOSED BLOCK
PLAN 1:100

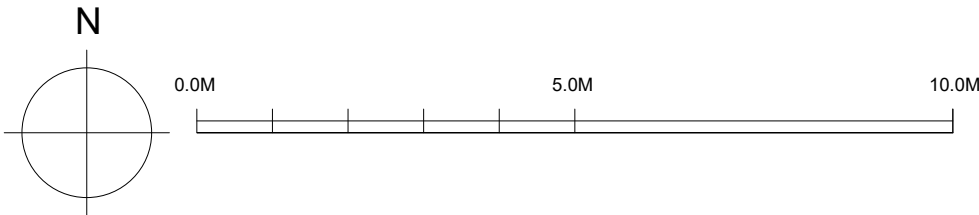

PROPOSED SITE
PLAN 1:500

- NOTES
1. No dimensions are to be scaled from this drawing
 2. Contractors must verify all figured dimensions of site before commencing any work or making any shop drawings.
 3. This drawing is the sole copyright of Savills and no part may be reproduced without the written consent of the above.
 4. Site Location Plans are prepared from the Ordnance Survey Map with the sanction of the Controller of H.M. Stationery Office Crown Copyright Reserved.

Rev	Description	By	Date
Drawing Status			
LISTED BUILDING CONSENT			
			
ARCHITECTURE & BUILDING CONSULTANCY Savills (UK) Limited Wytham Court, 11 West Way, Botley, Oxford OX2 0QL			
Telephone: + 44 (0)1865 269000 Fax: + 44 (0)1865 269001 www.savills.co.uk			
Client			
TOF Corporate Trustee Limited			
Project			
Hoo Farmhouse			
Drawing Title			
Proposed Site Plan			
Scale			
1:100 & 1:500	Date	Drawn	Checked
	August 2024	AB	GF
Drawing Number		Rev.	Project Number
24/17/01		-	-