


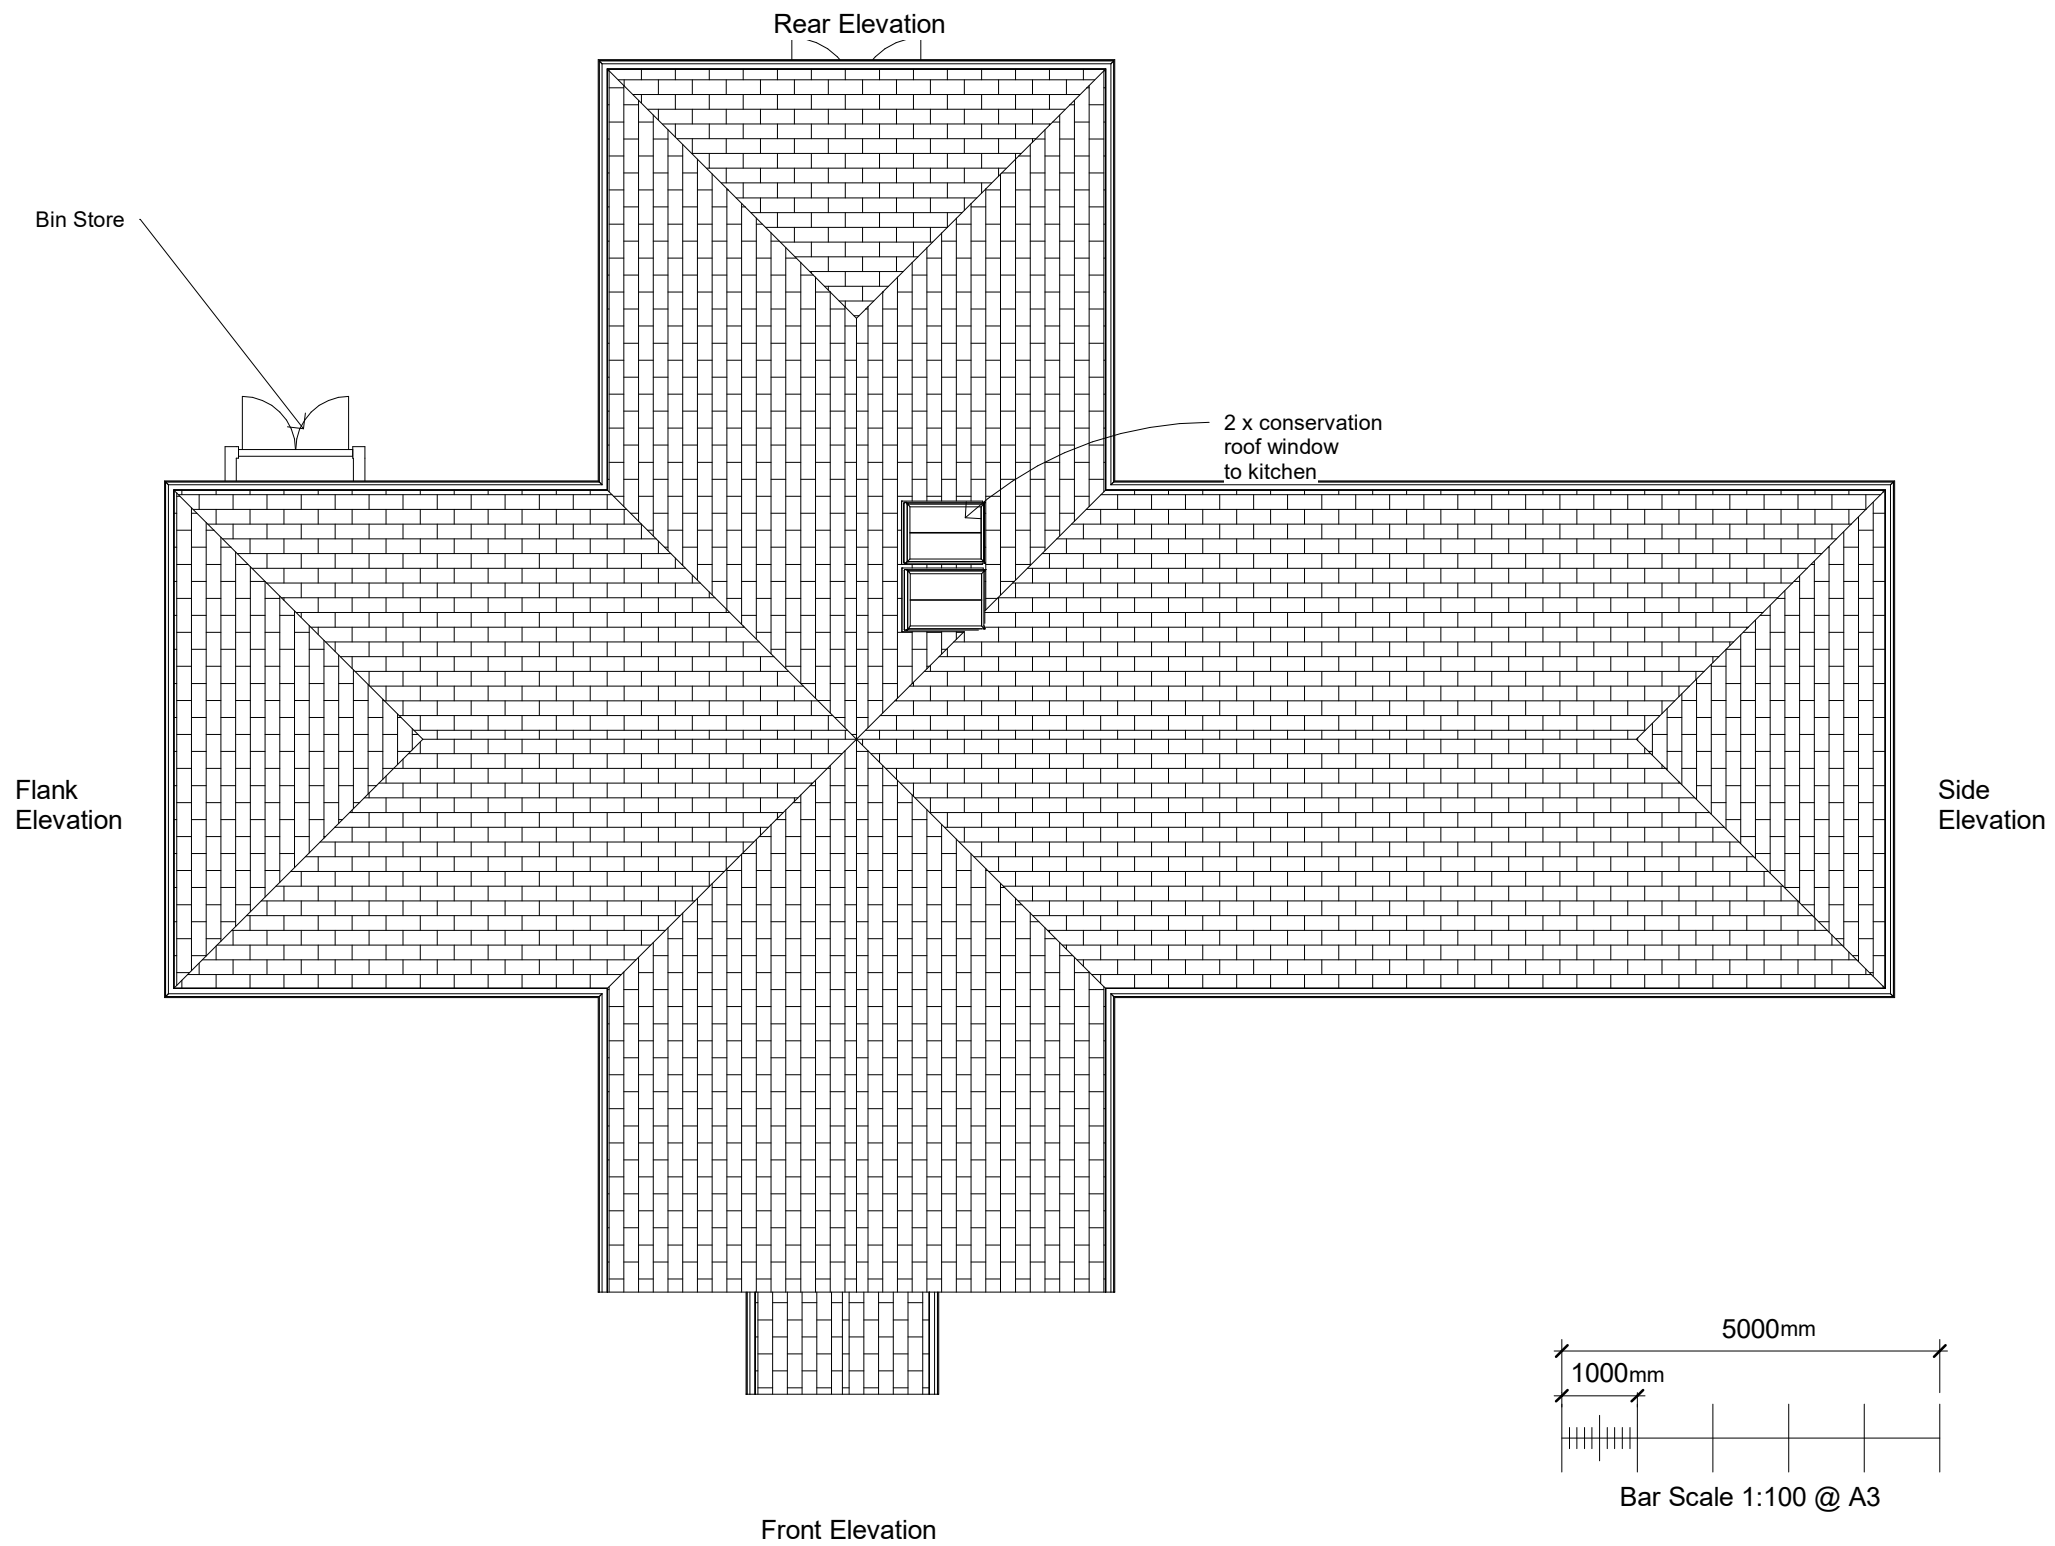

Address:  
Old Foxes  
North End  
Kelshall  
Herts SG8 9SE

Drawing Ref:  
A 03

Scale:  
1:100 @ A3

Drawing Title:  
Proposed Annexe  
Roof Plan

Date:  
25 September 2024