







FRONT ELEVATION

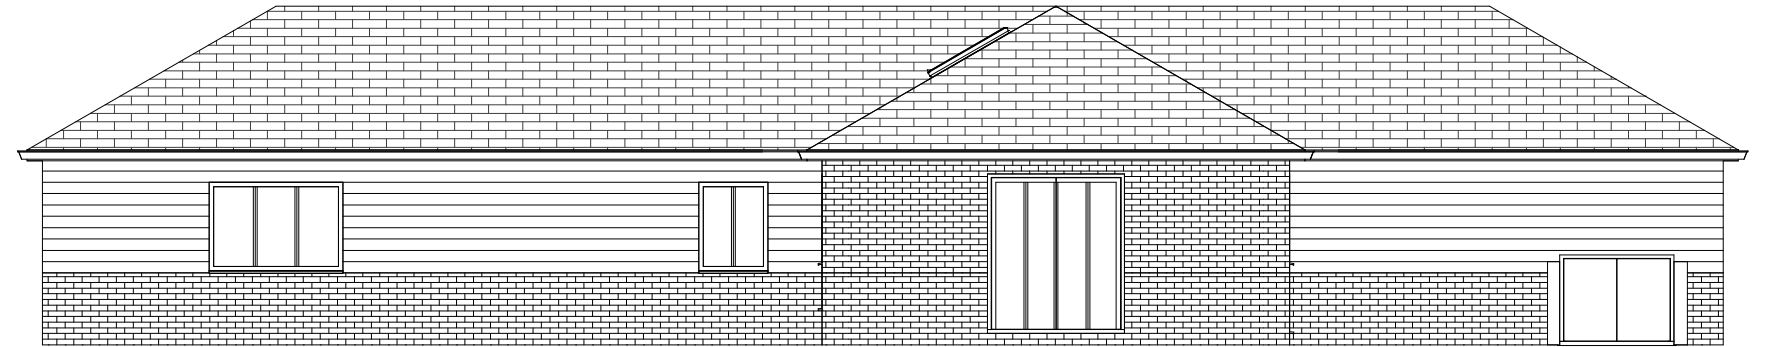

REAR ELEVATION

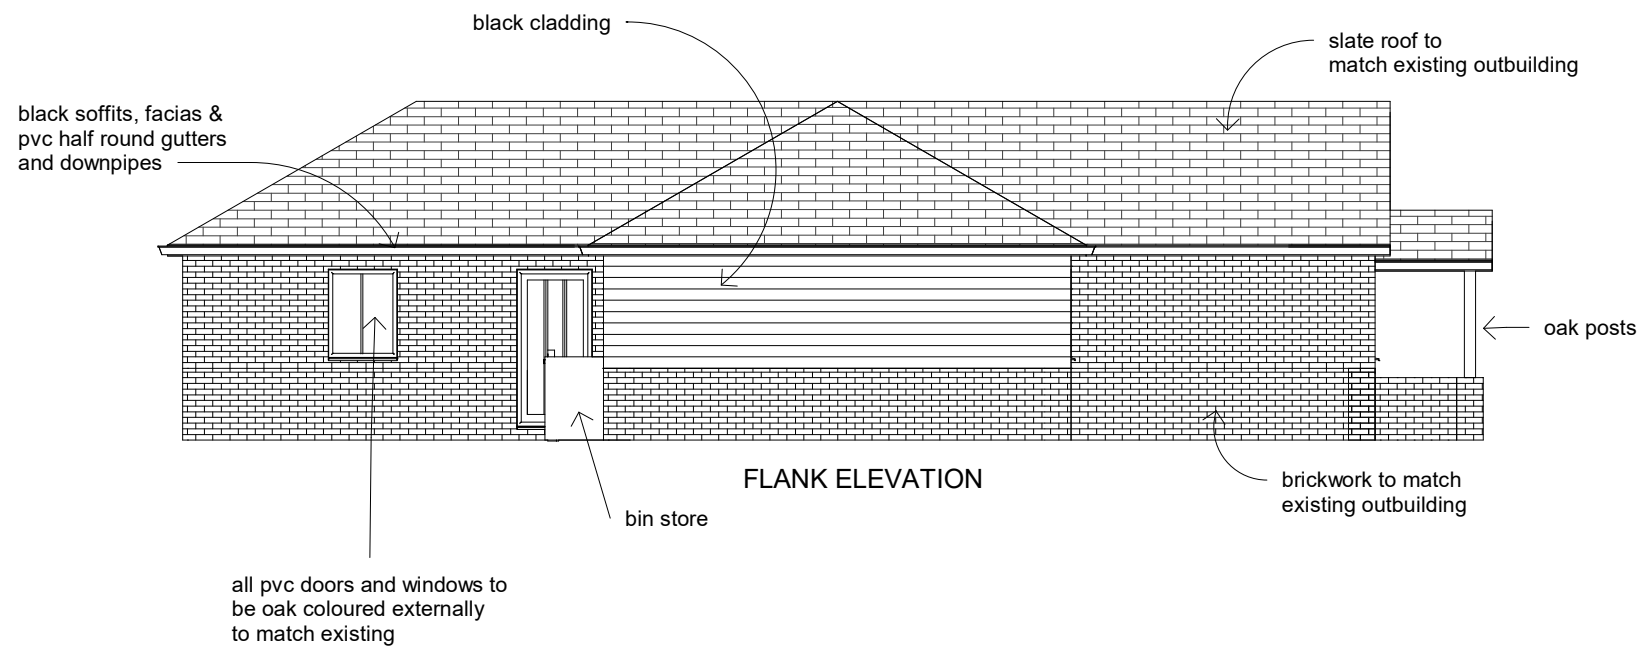

FLANK ELEVATION

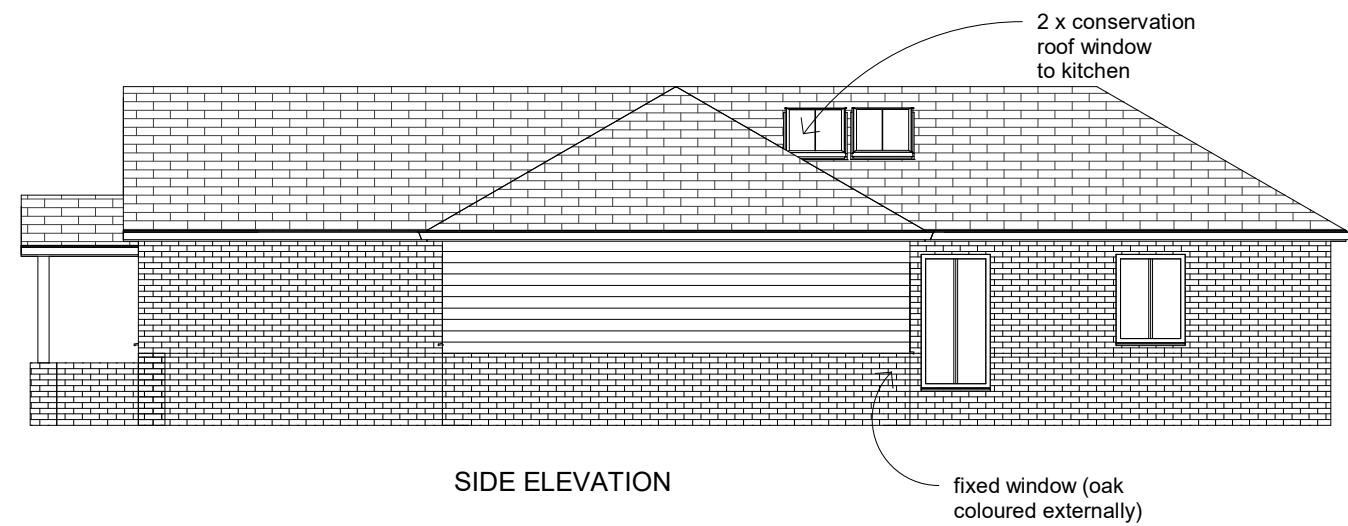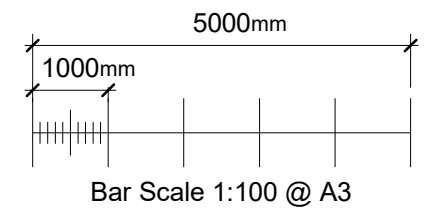

SIDE ELEVATION

Address:

Old Foxes
North End
Kelshall
Herts SG8 9SE

Drawing Ref:
A 01

Scale:
1:100 @ A3

Drawing Title:

Proposed Elevations

Date:

25 September 2024