



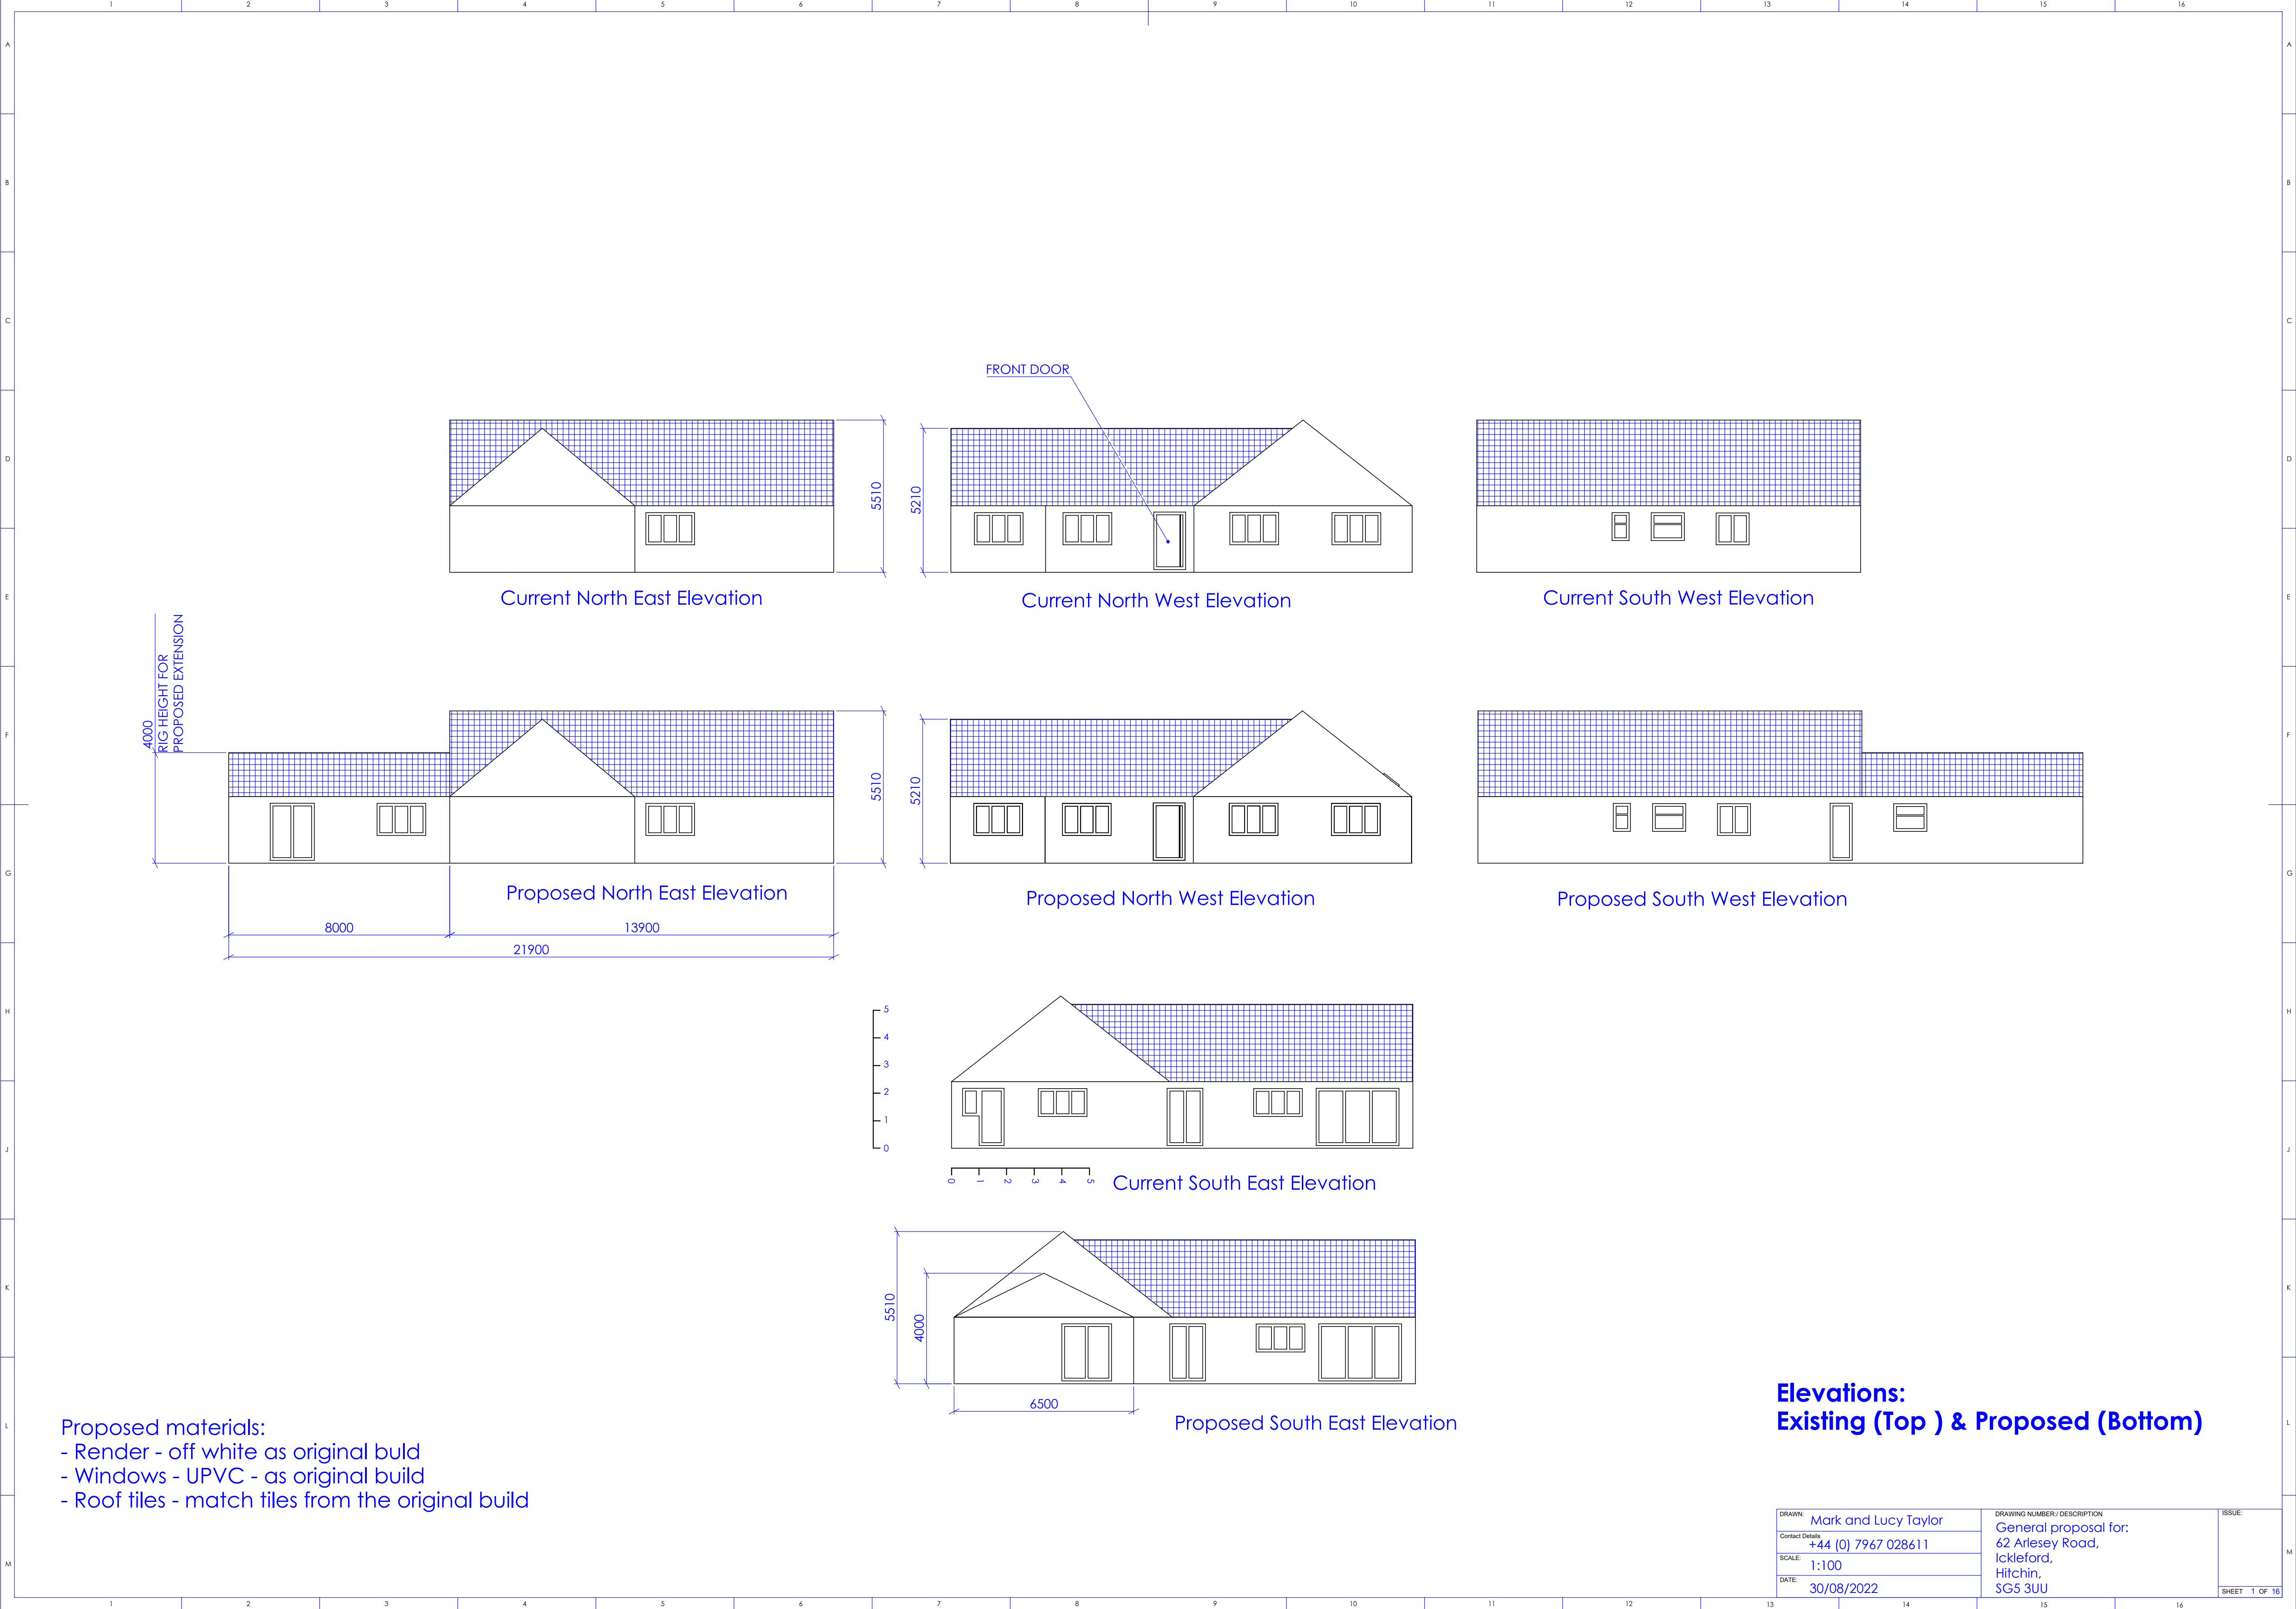


**Elevations:
Existing (Top) & Proposed (Bottom)**

DRAWN: Mark and Lucy Taylor	DRAWING NUMBER/ DESCRIPTION	ISSUE:
Contact Details +44 (0) 7967 028611	General proposal for: 62 Arlesley Road, Ickleford, Hitchin, SG5 3UU	
SCALE: 1:100		
DATE: 30/08/2022		
		SHEET 1 OF 16

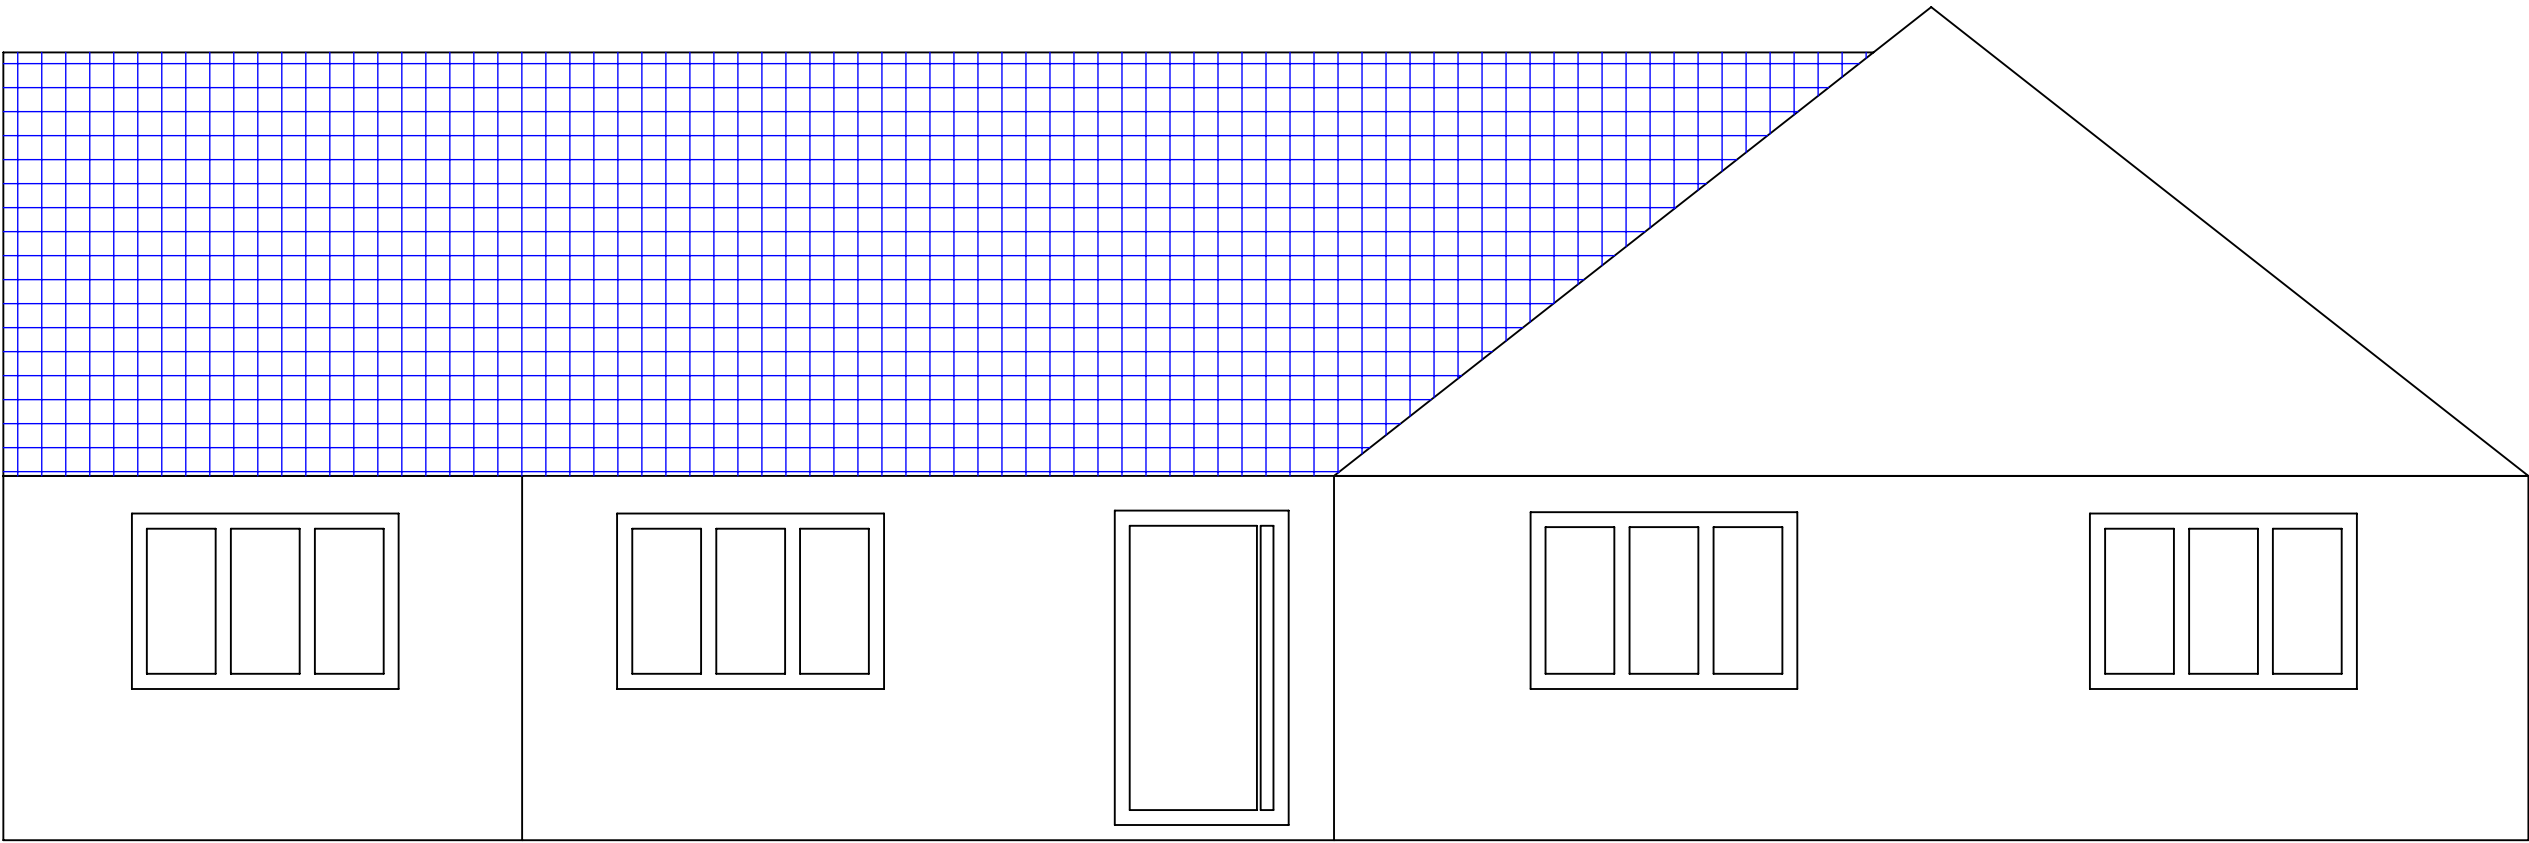

Current North West Elevation

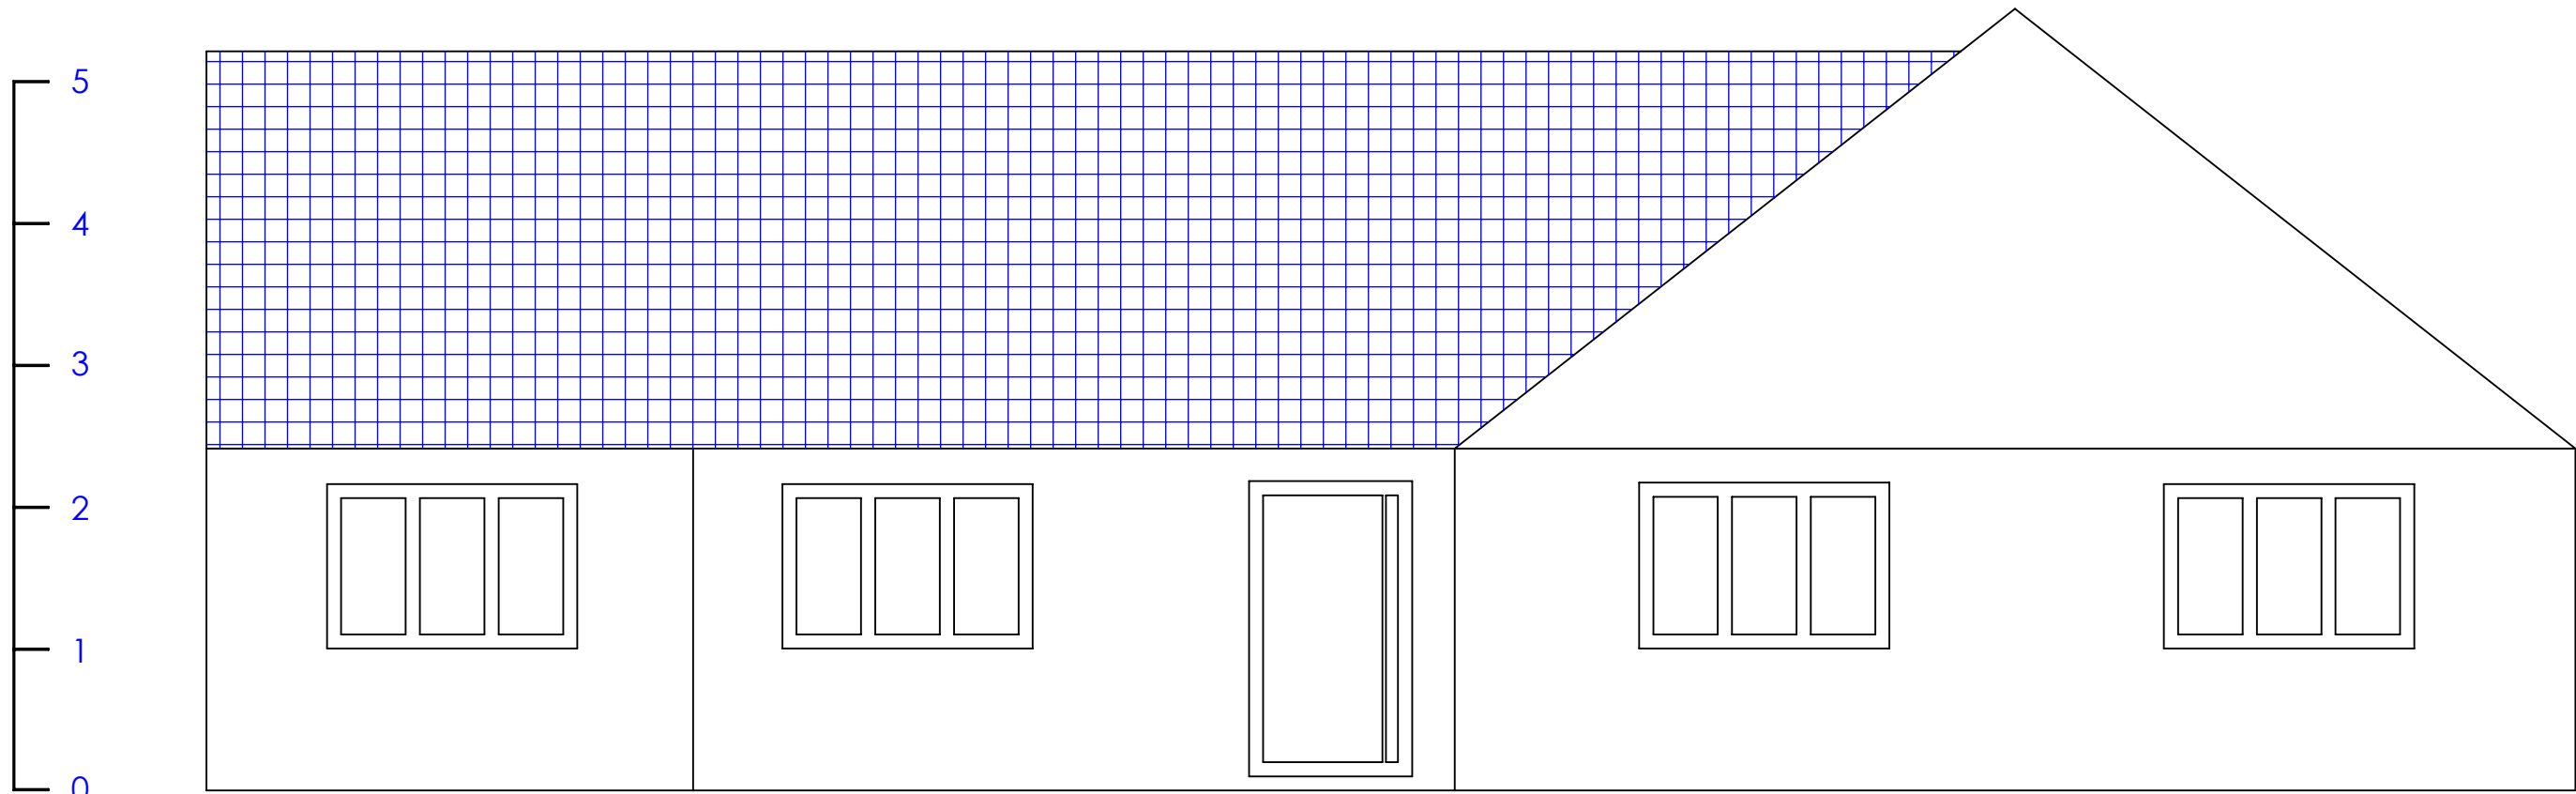


Proposed North West Elevation



- Proposed materials:
- Render - off white as per original buld
 - Windows - UPVC - as original build
 - Roof tiles - match tiles from the original build

DRAWN: Mark and Lucy Taylor	DRAWING NUMBER/ DESCRIPTION General proposal for: 62 Arlesey Road, Ickleford, Hitchin, SG5 3UU	ISSUE:
Contact Details +44 (0) 7967 028611		
SCALE: 1:100		
DATE: 30/08/2022		
		SHEET 2 OF 16

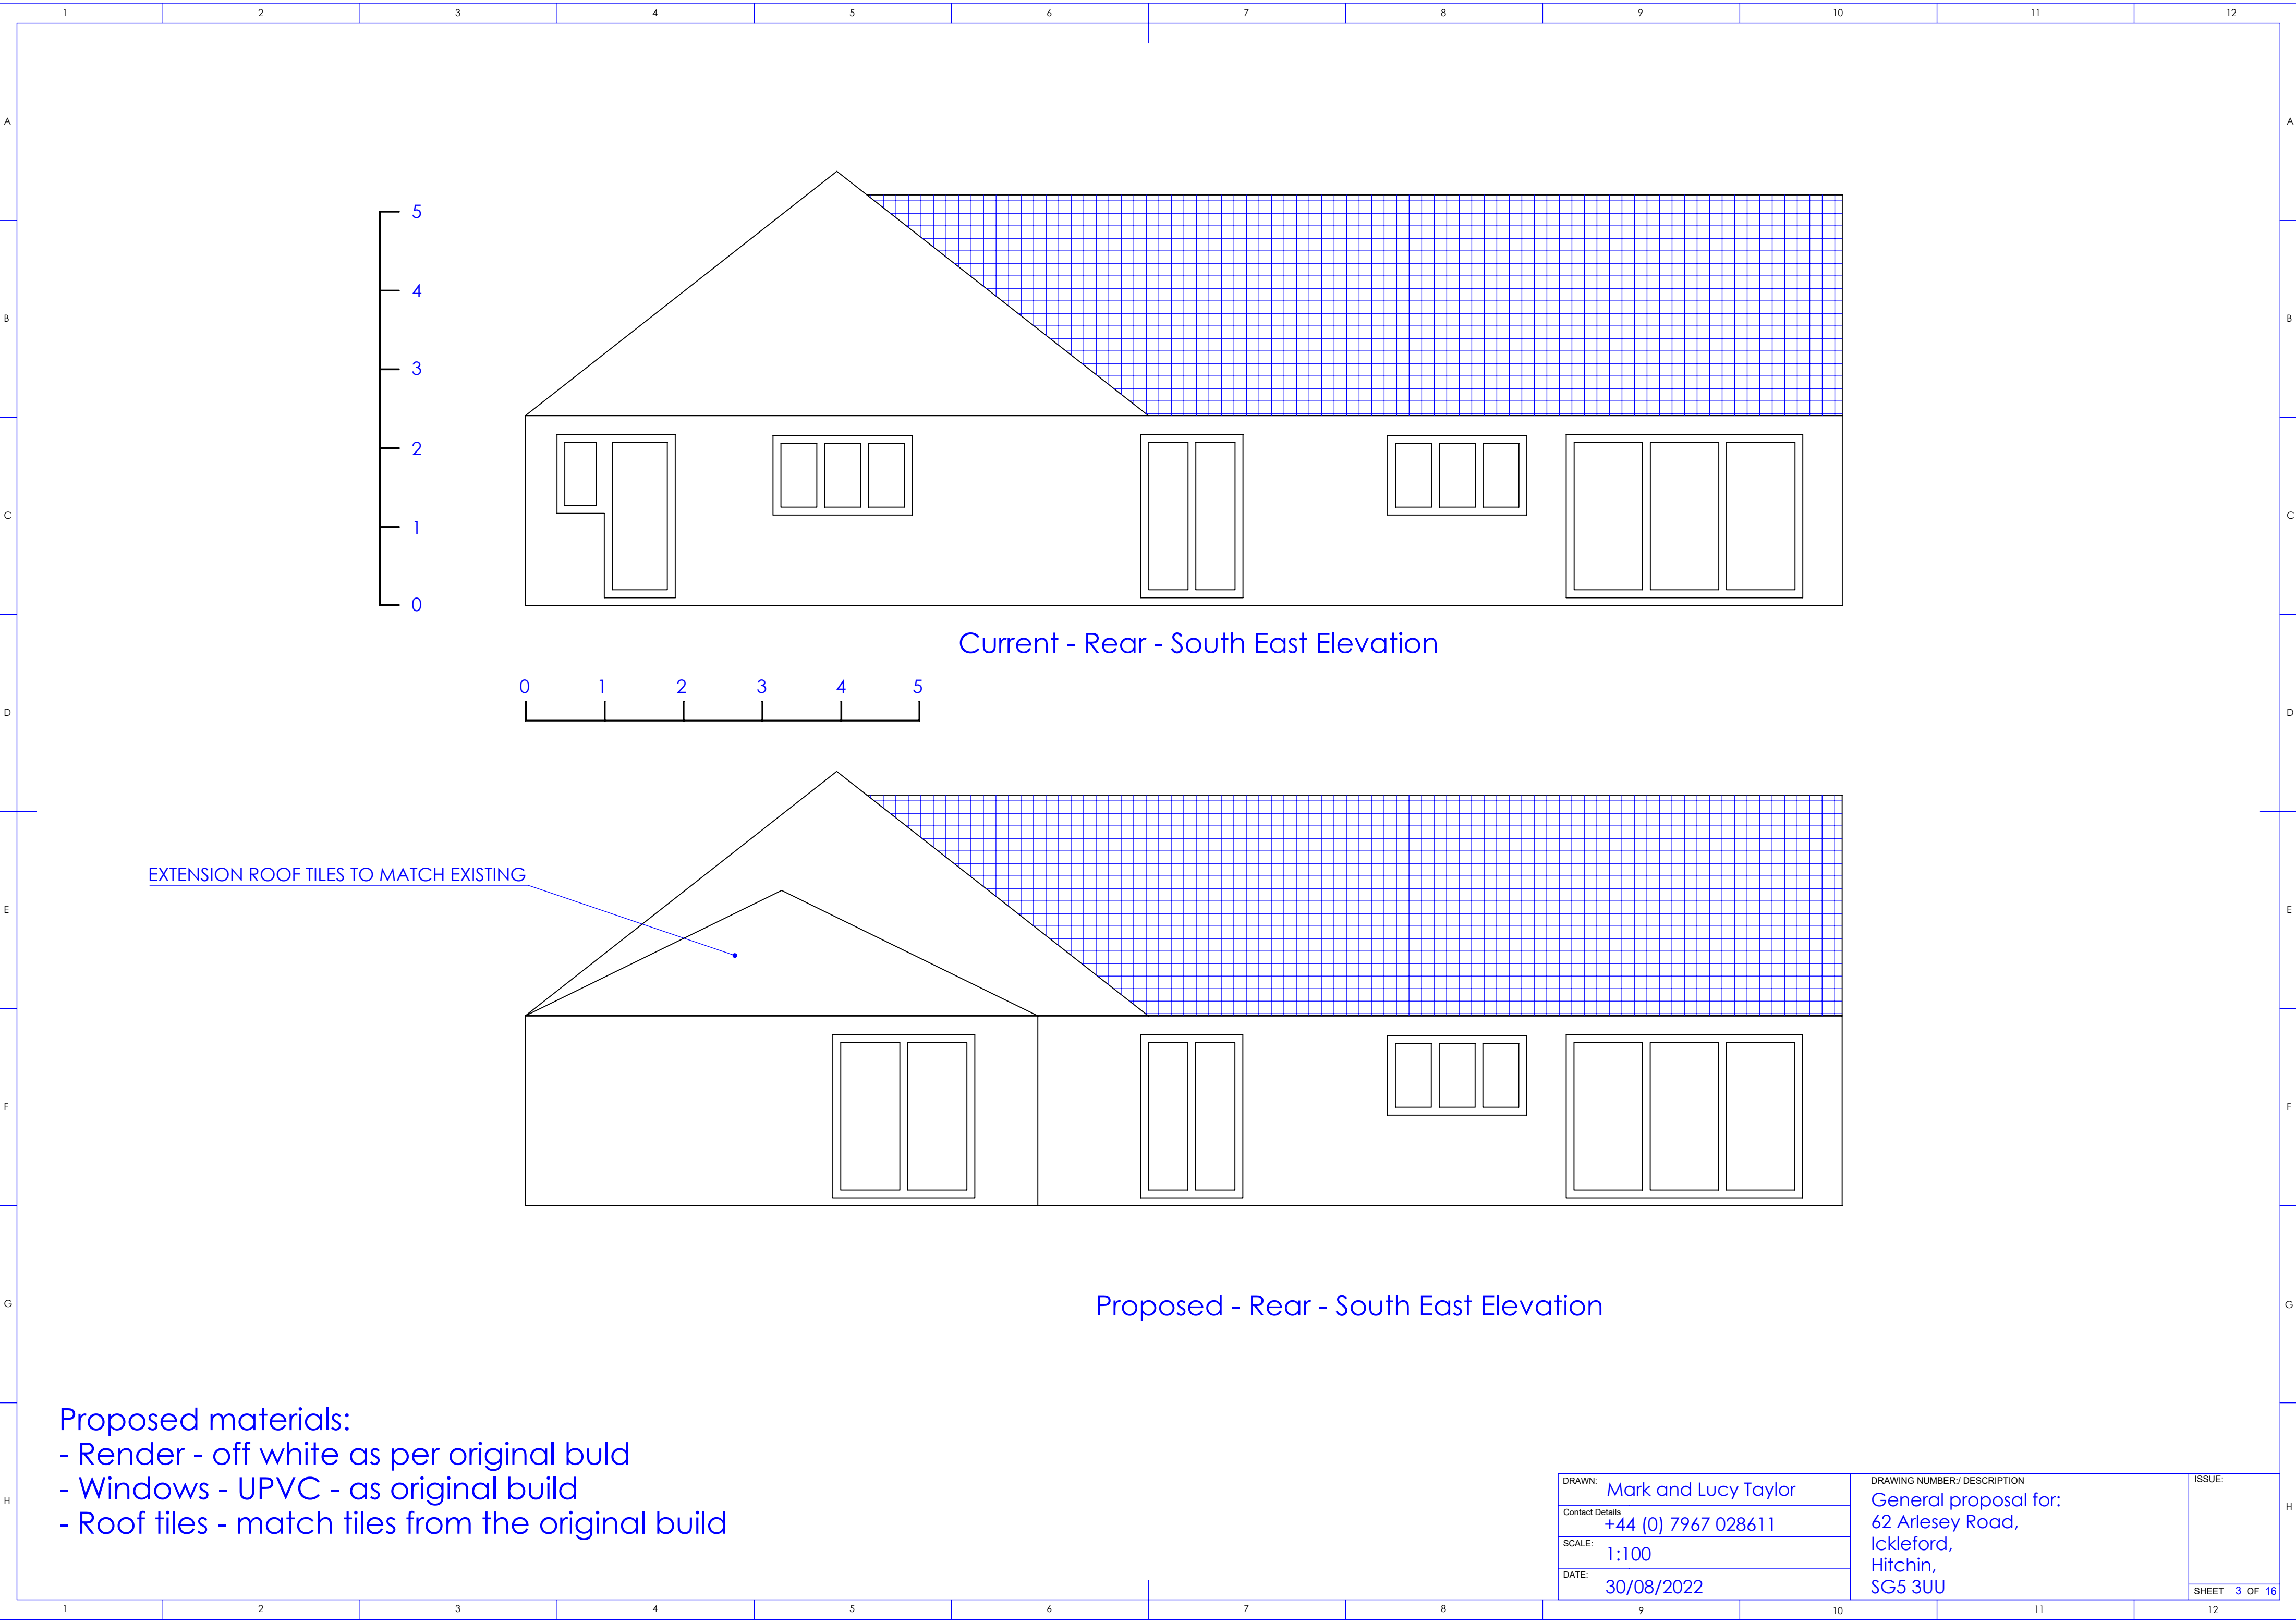


Current - Rear - South East Elevation


Proposed - Rear - South East Elevation

- Proposed materials:
- Render - off white as per original build
 - Windows - UPVC - as original build
 - Roof tiles - match tiles from the original build

DRAWN: Mark and Lucy Taylor	DRAWING NUMBER: DESCRIPTION General proposal for: 62 Arlesey Road, Ickleford, Hitchin, SG5 3UU	ISSUE:
Contact Details +44 (0) 7967 028611		
SCALE: 1:100		
DATE: 30/08/2022		
		SHEET 3 OF 16

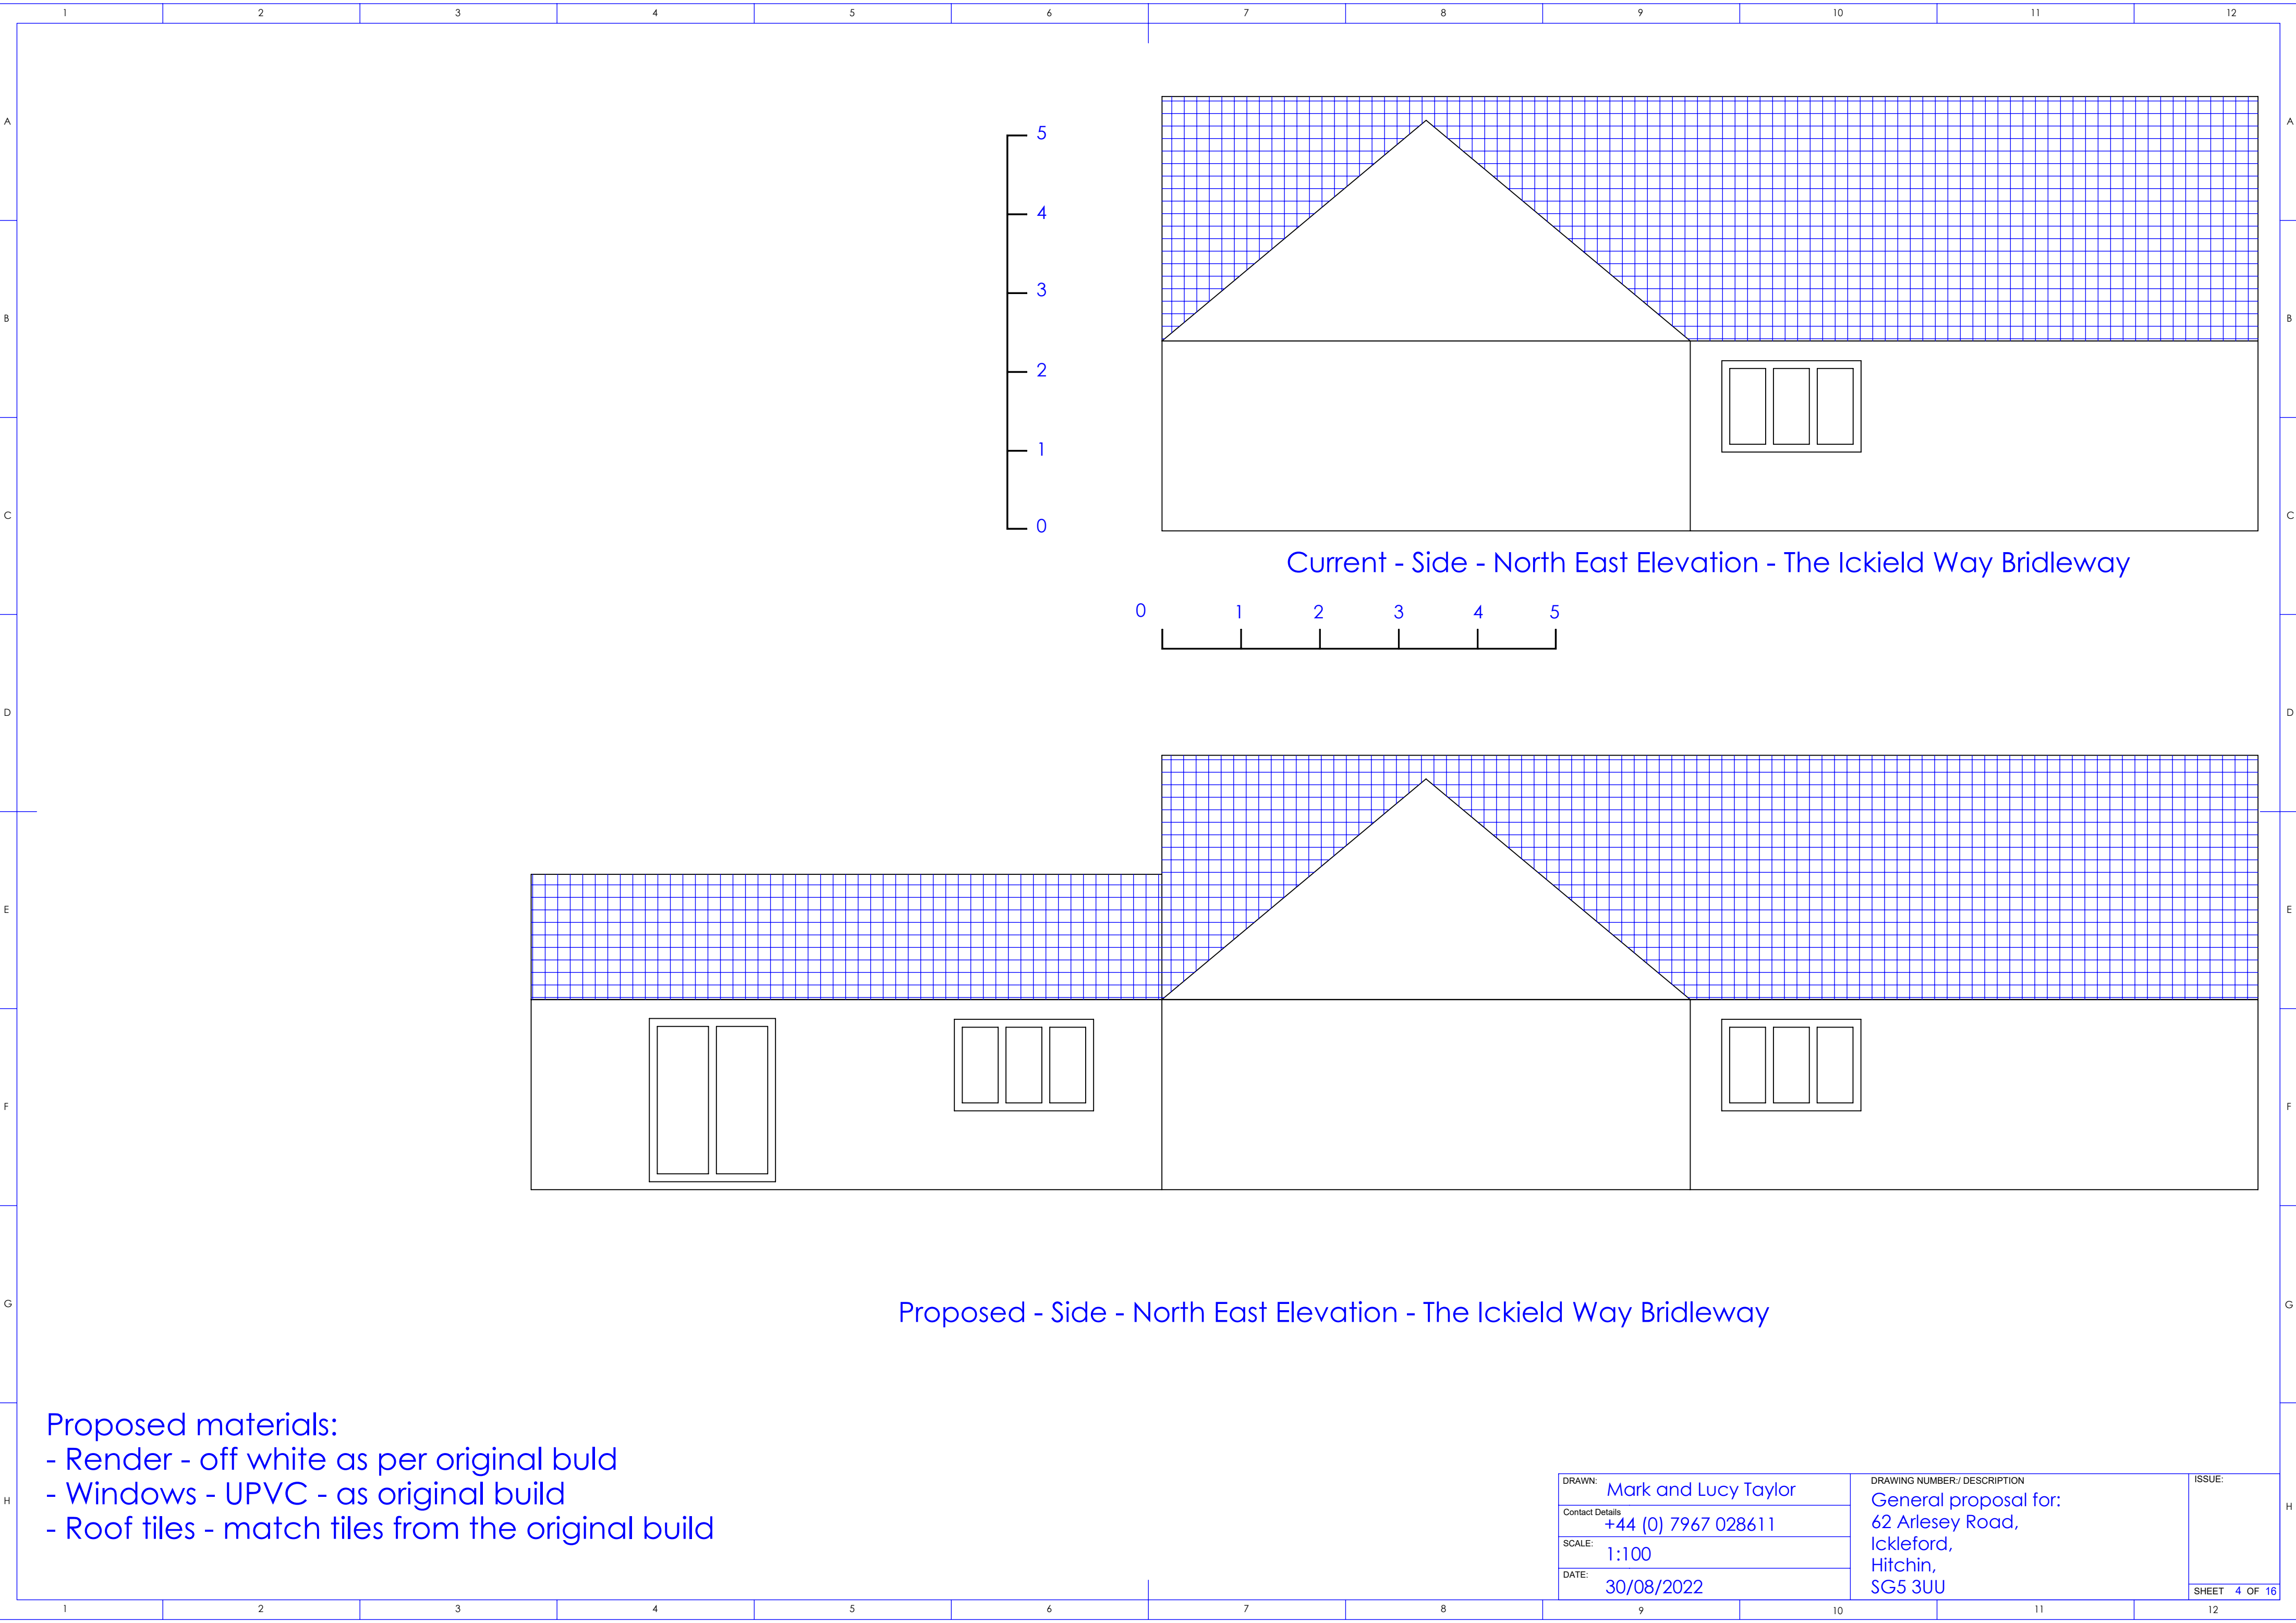


Current - Side - North East Elevation - The Ickield Way Bridleway

 


Proposed - Side - North East Elevation - The Ickield Way Bridleway

- Proposed materials:
- Render - off white as per original buld
 - Windows - UPVC - as original build
 - Roof tiles - match tiles from the original build


DRAWN:	Mark and Lucy Taylor	DRAWING NUMBER:/ DESCRIPTION General proposal for: 62 Arlessey Road, Ickleford, Hitchin, SG5 3UU	ISSUE:
Contact Details	+44 (0) 7967 028611		
SCALE:	1:100		
DATE:	30/08/2022		
		SHEET	4 OF 16

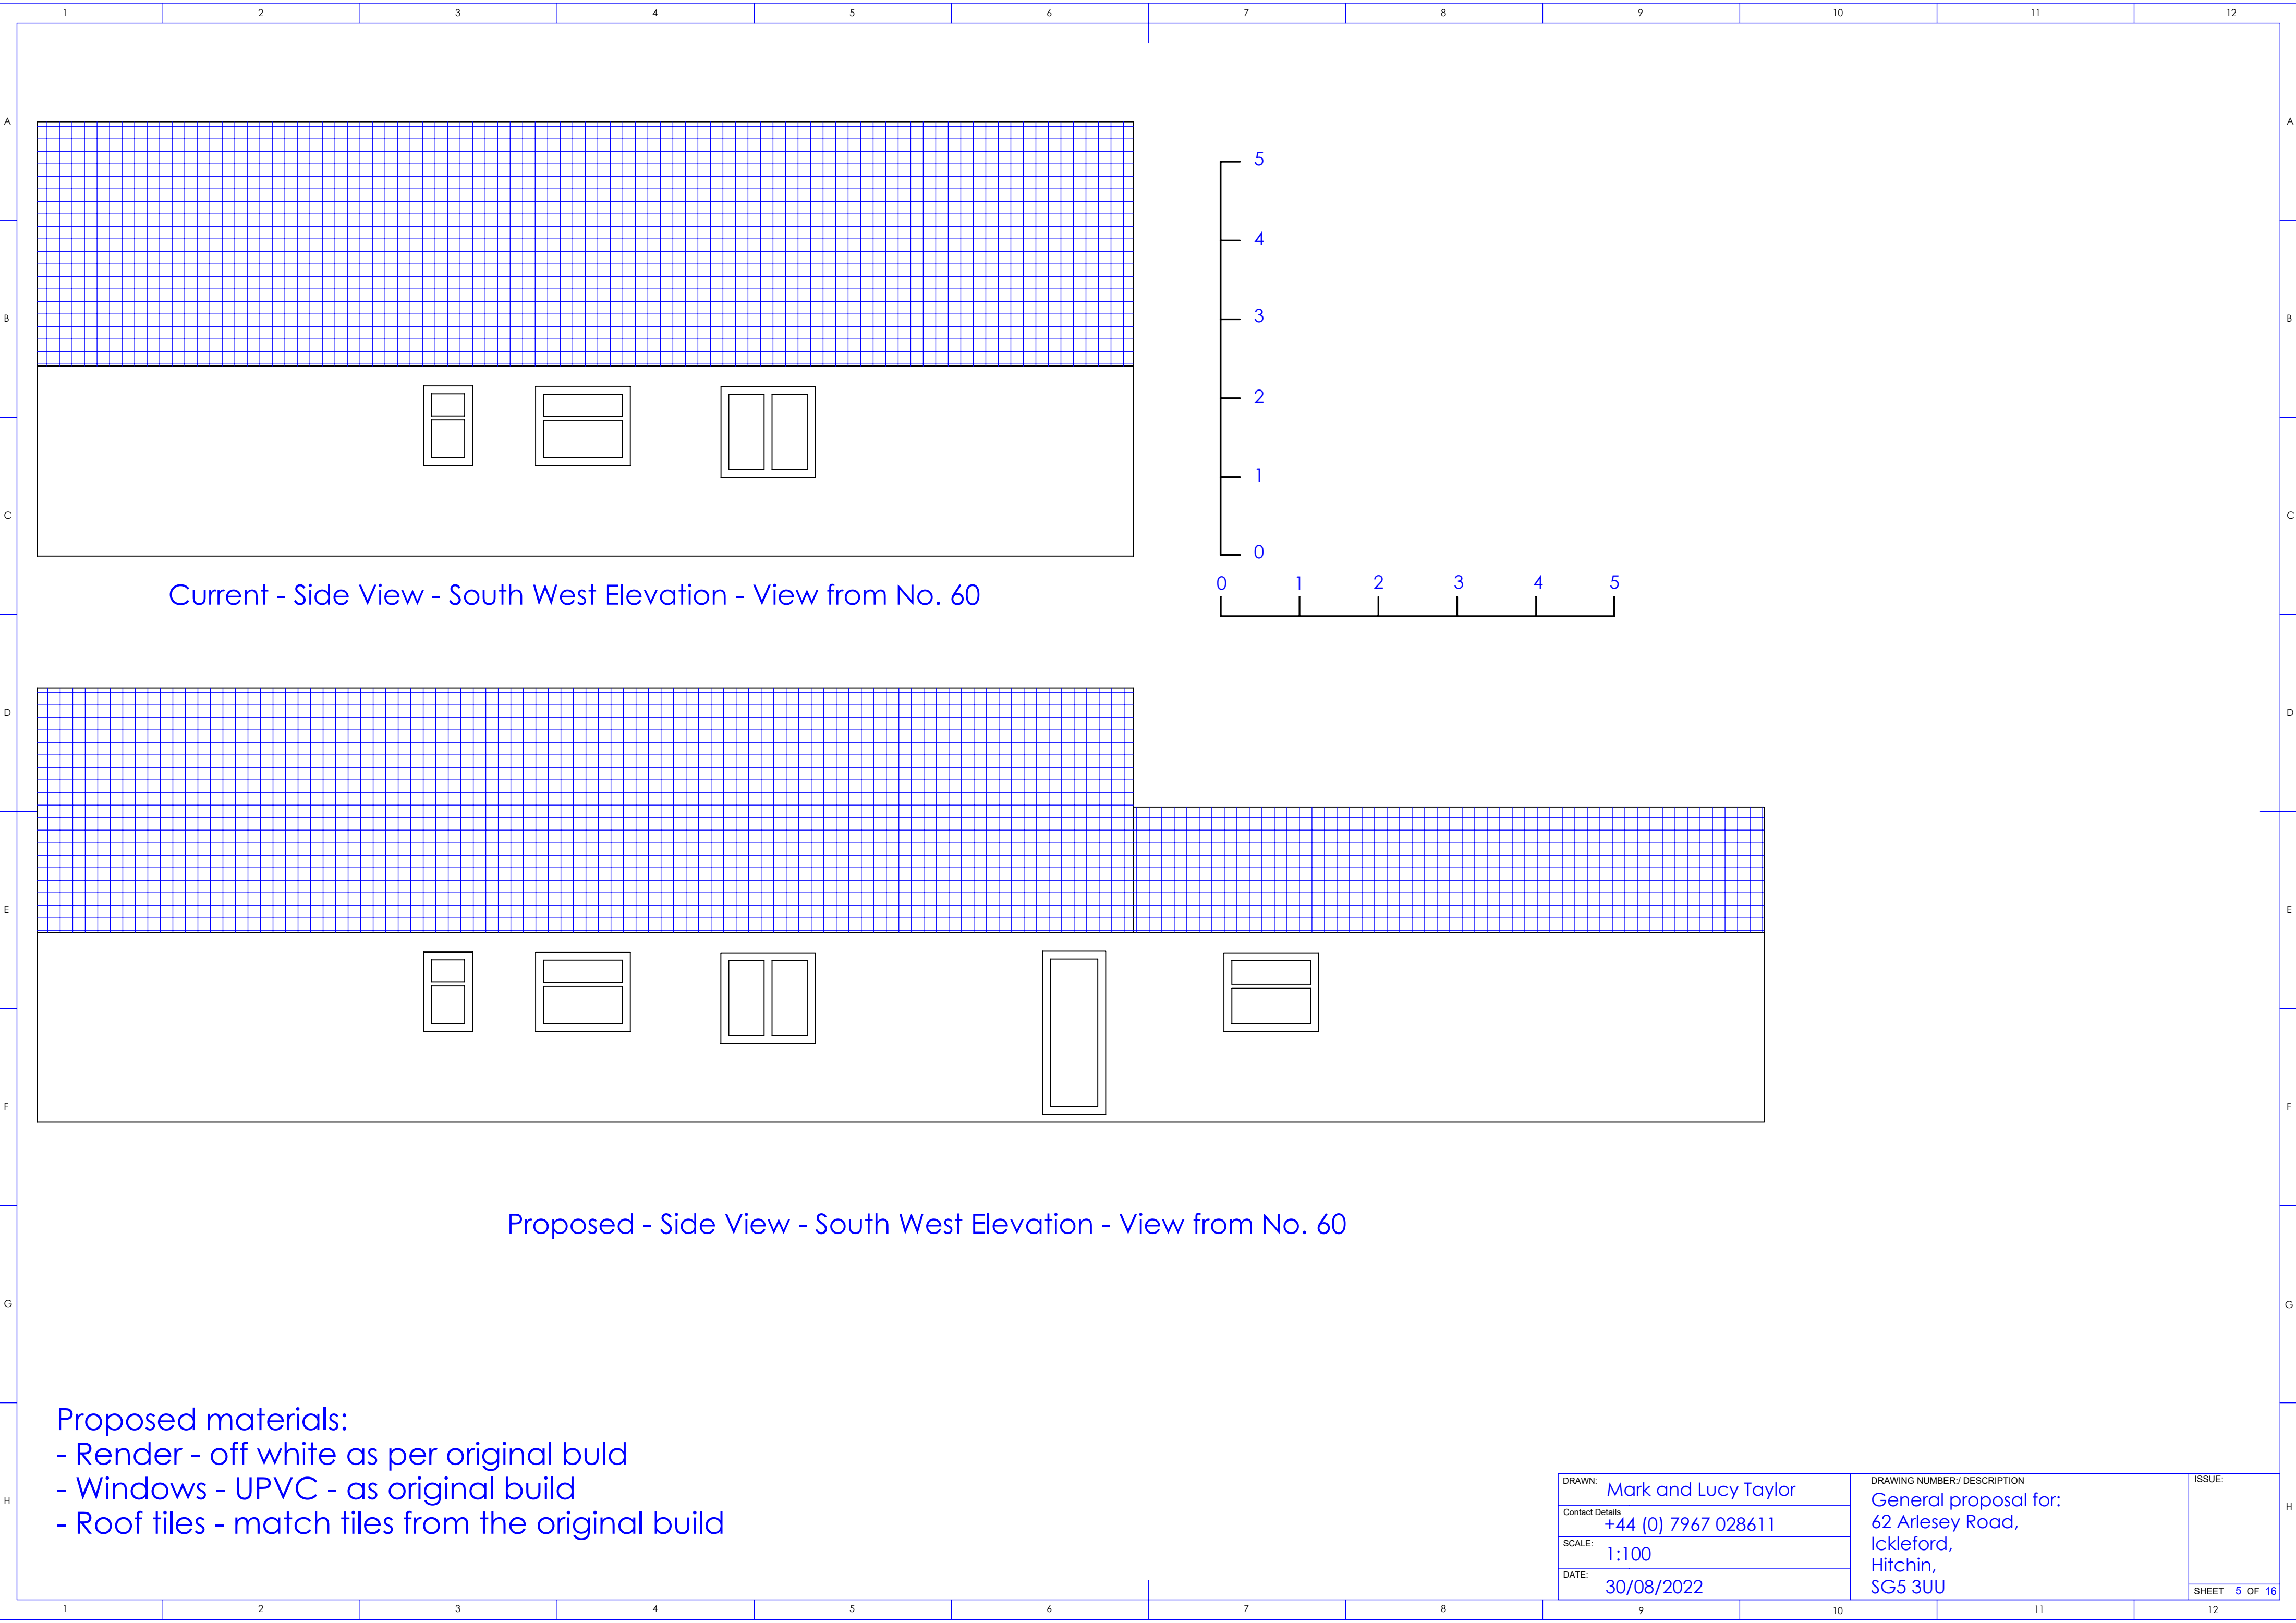

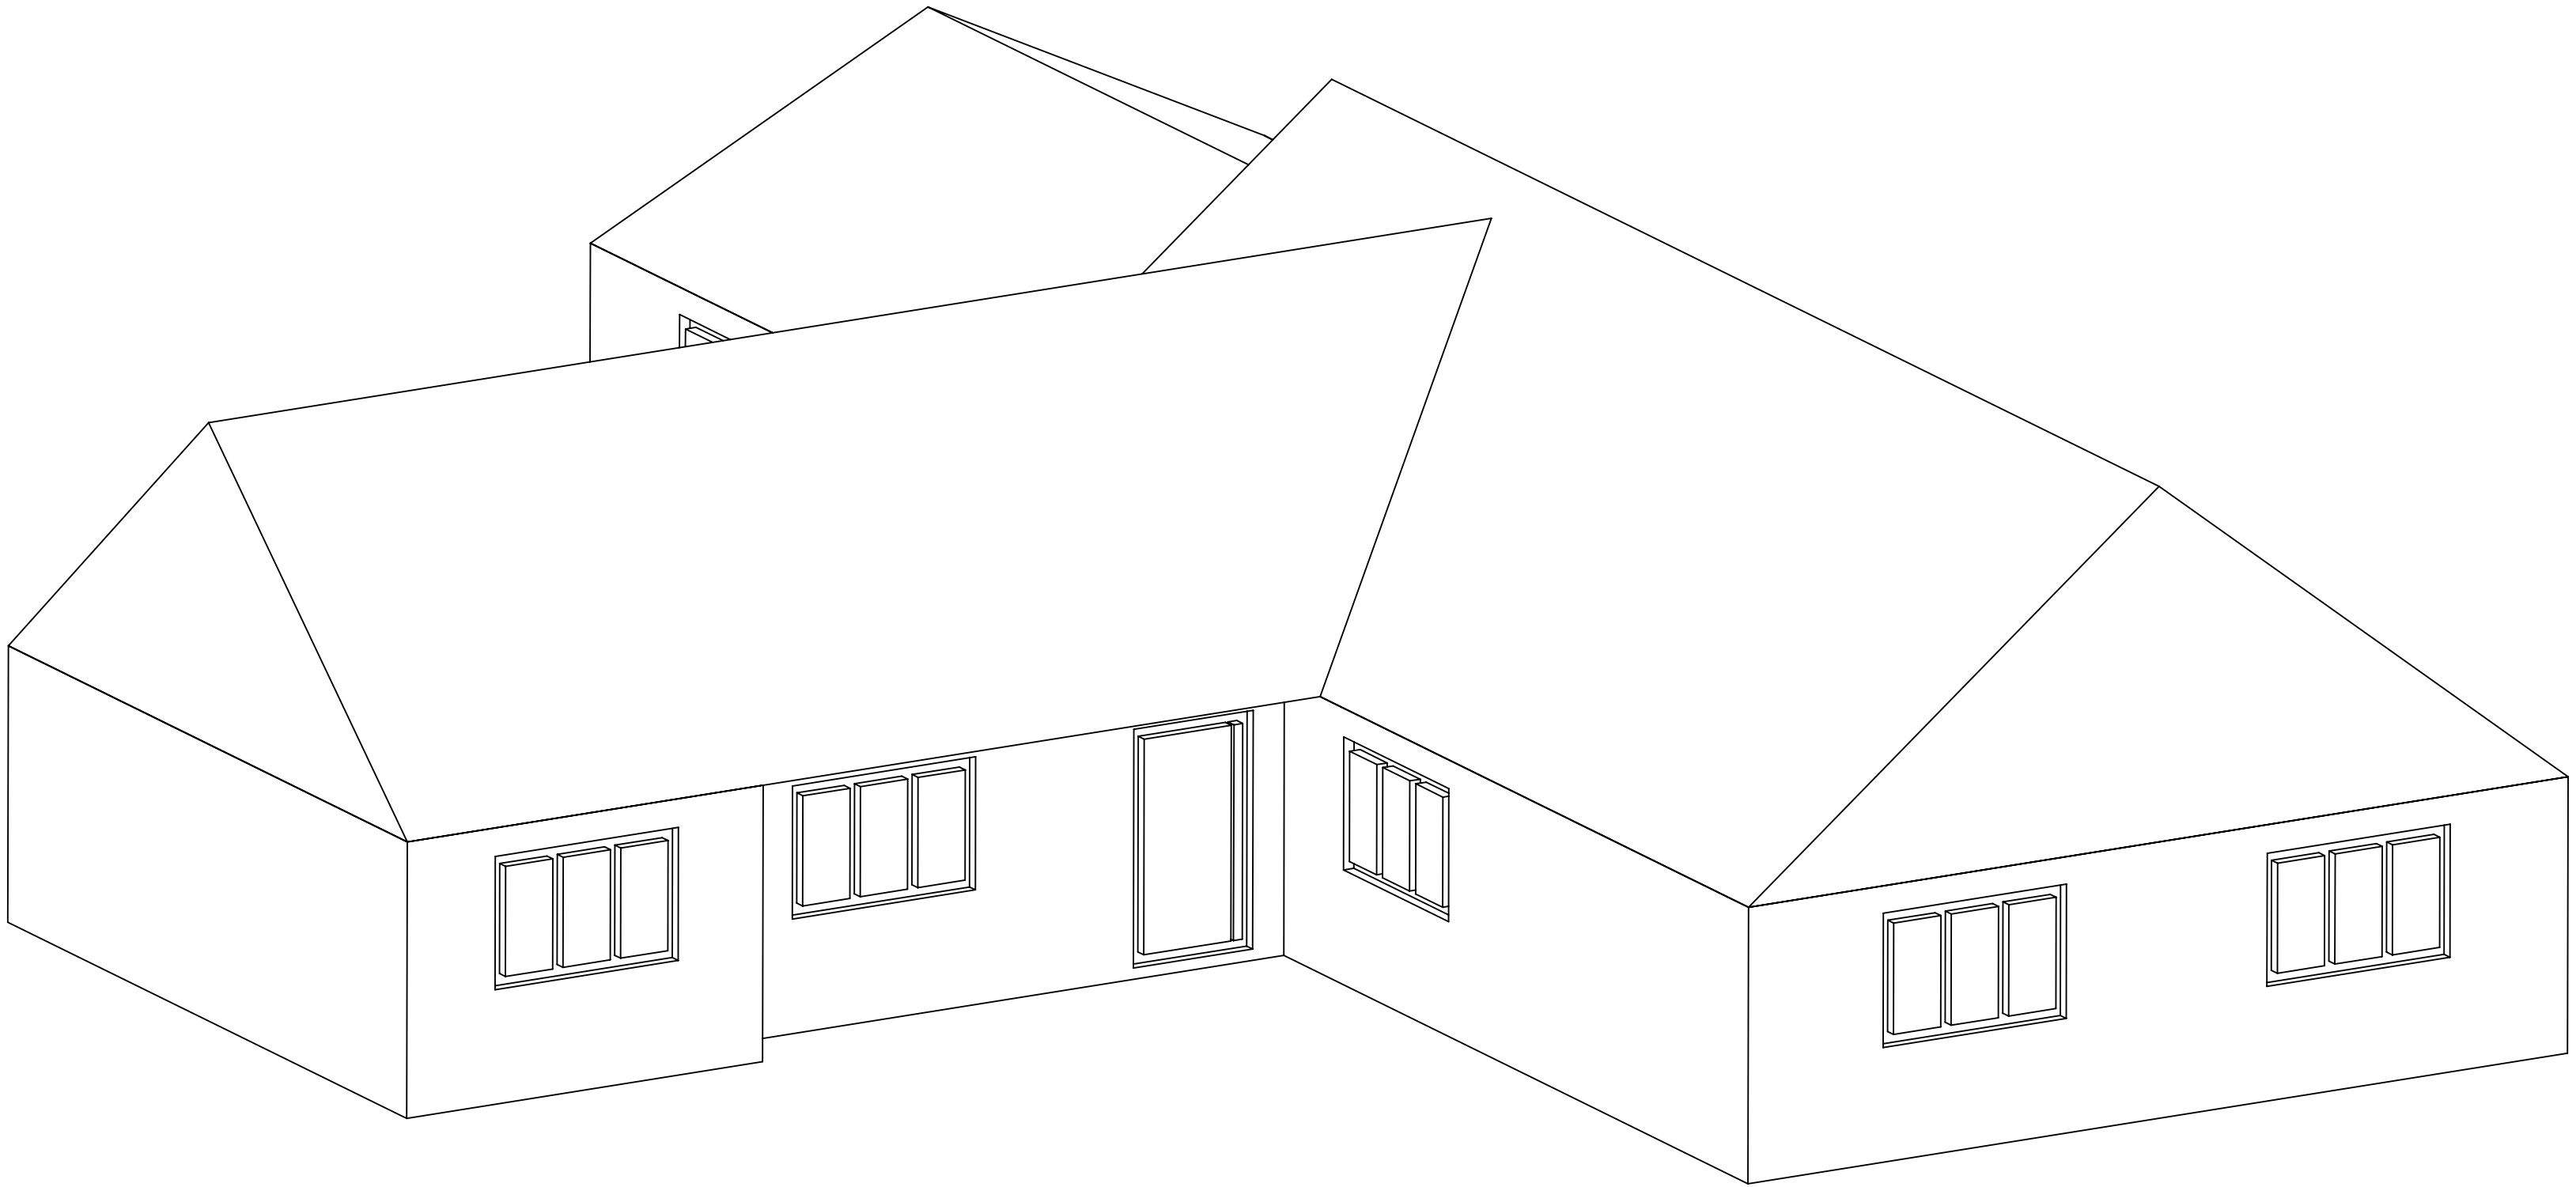


FRONT VIEW SKETCH

DRAWN:	Mark and Lucy Taylor	DRAWING NUMBER/ DESCRIPTION General proposal for: 62 Arlesey Road, Ickleford, Hitchin, SG5 3UU	ISSUE:
Contact Details	+44 (0) 7967 028611		
SCALE:	1:100		
DATE:	30/08/2022		
		SHEET 6 OF 16	

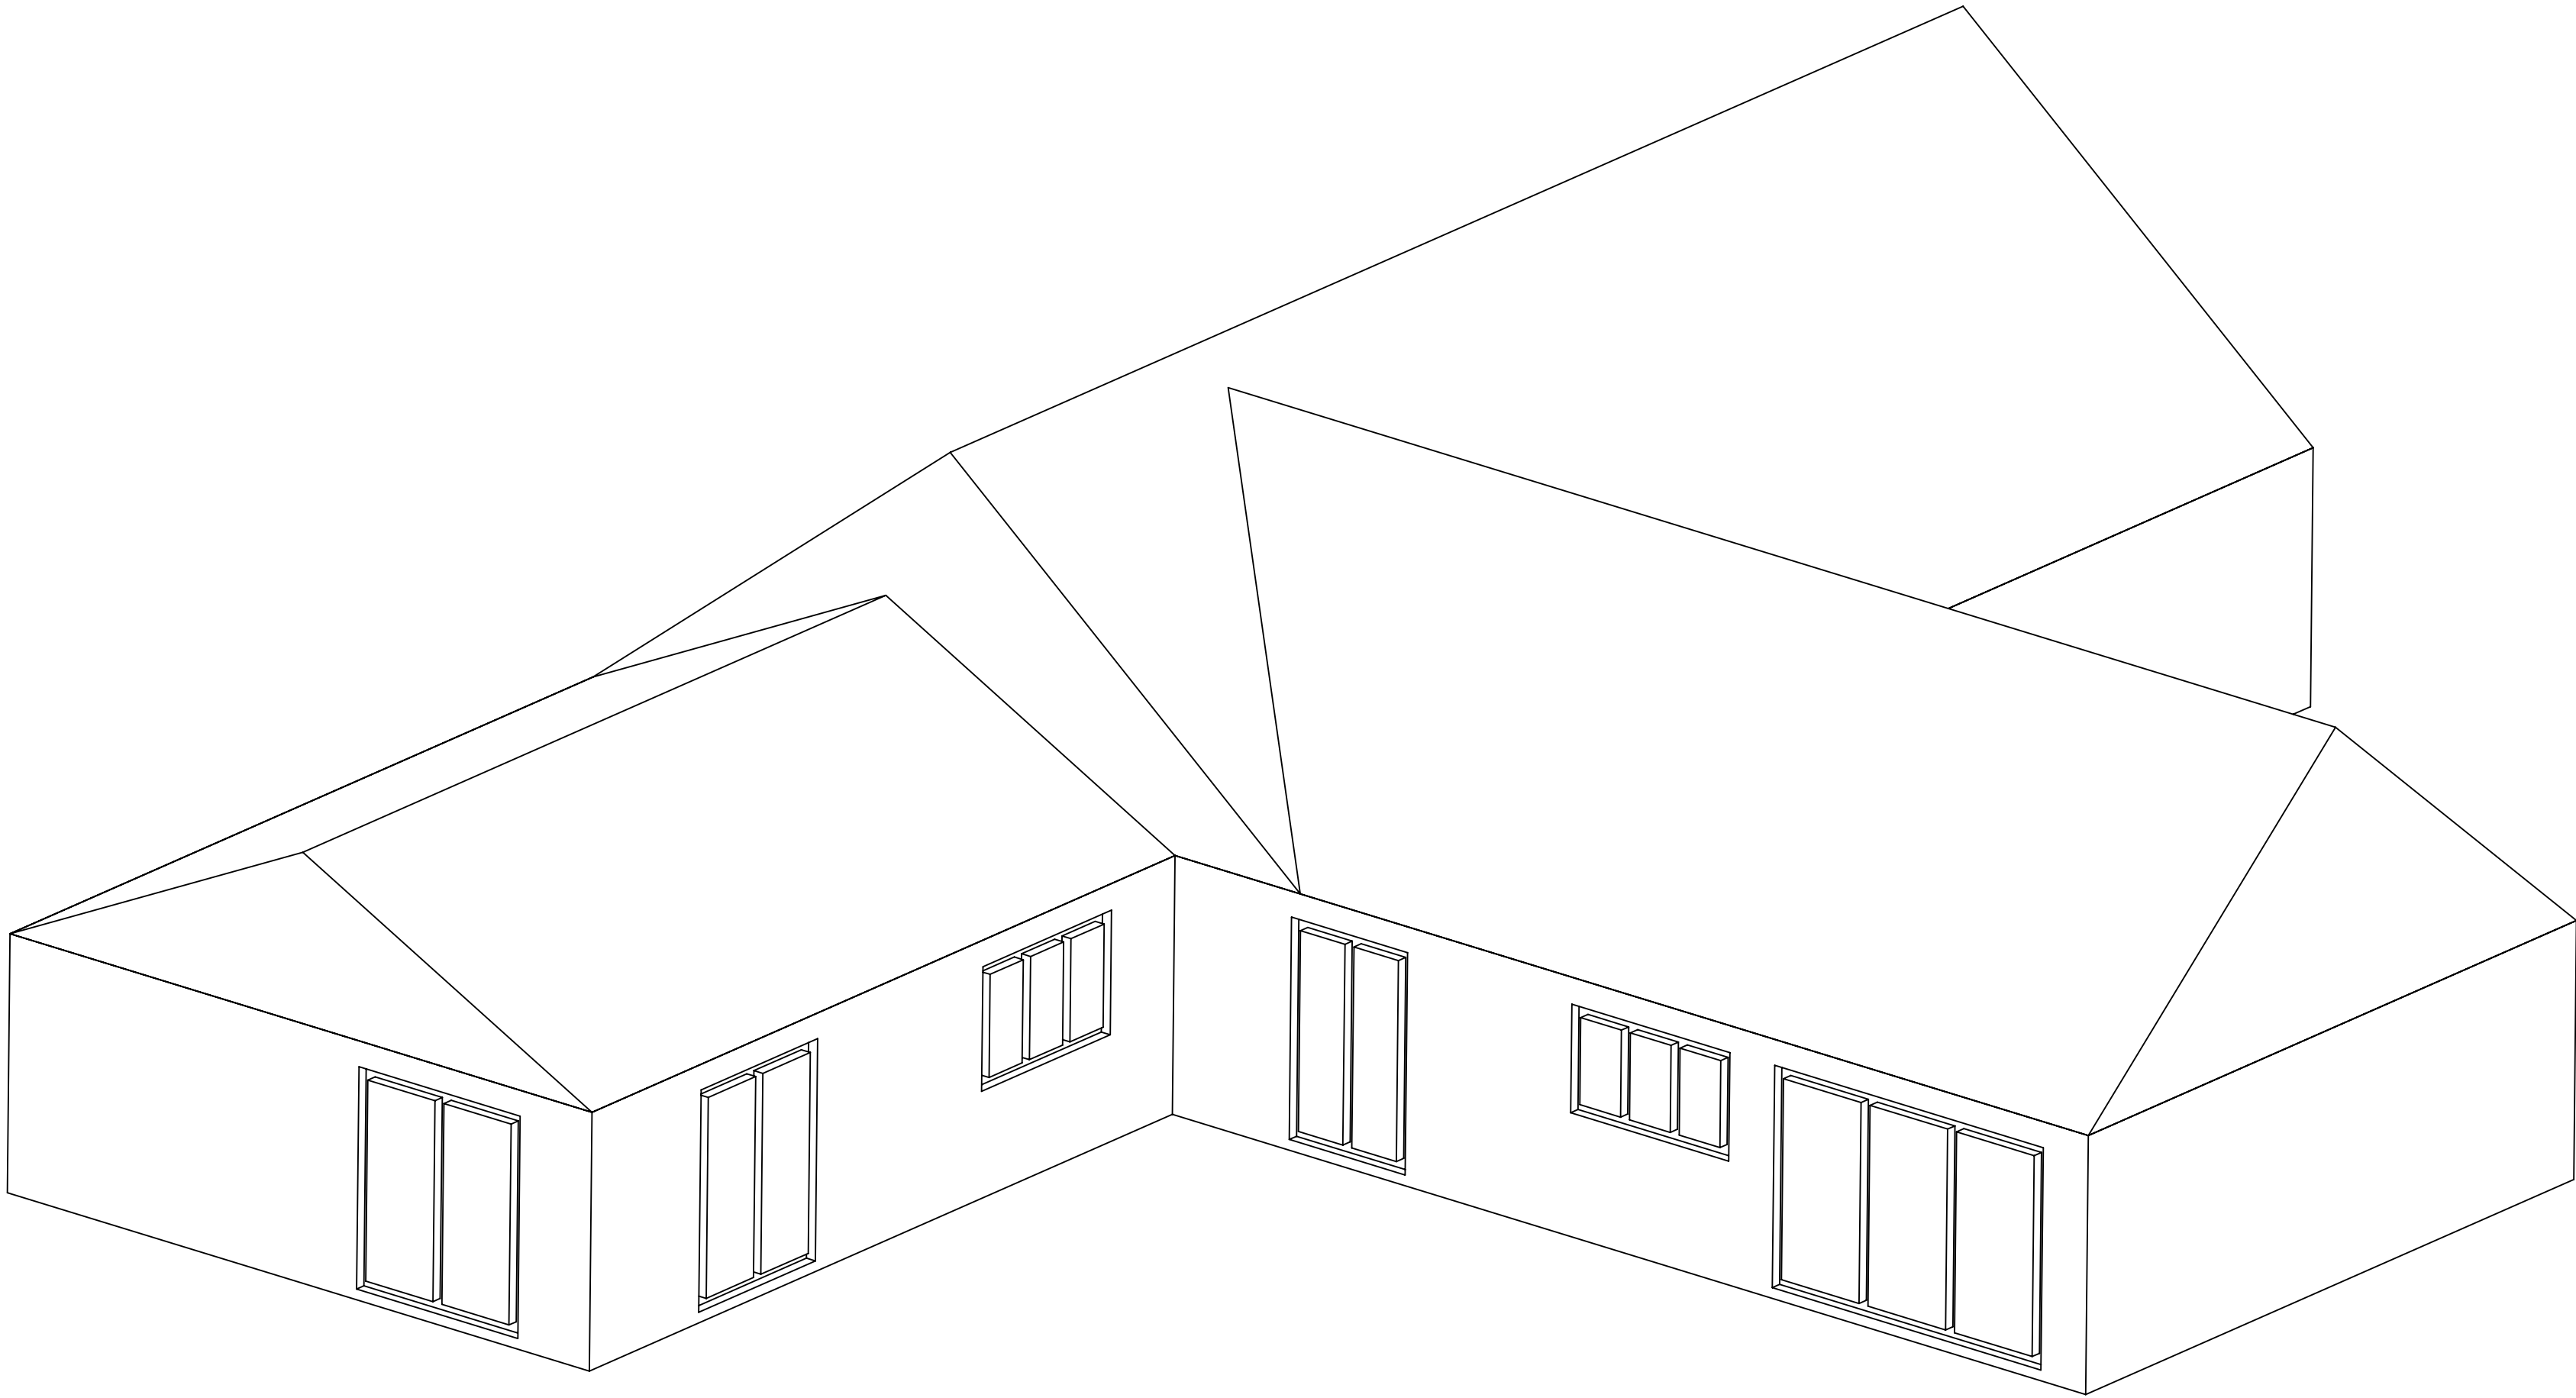

REAR VIEW SKETCH

DRAWN: Mark and Lucy Taylor		DRAWING NUMBER/ DESCRIPTION General proposal for: 62 Arlesley Road, Ickleford, Hitchin, SG5 3UU	ISSUE:
Contact Details +44 (0) 7967 028611			
SCALE: 1:100			
DATE: 30/08/2022			
			SHEET 7 OF 16

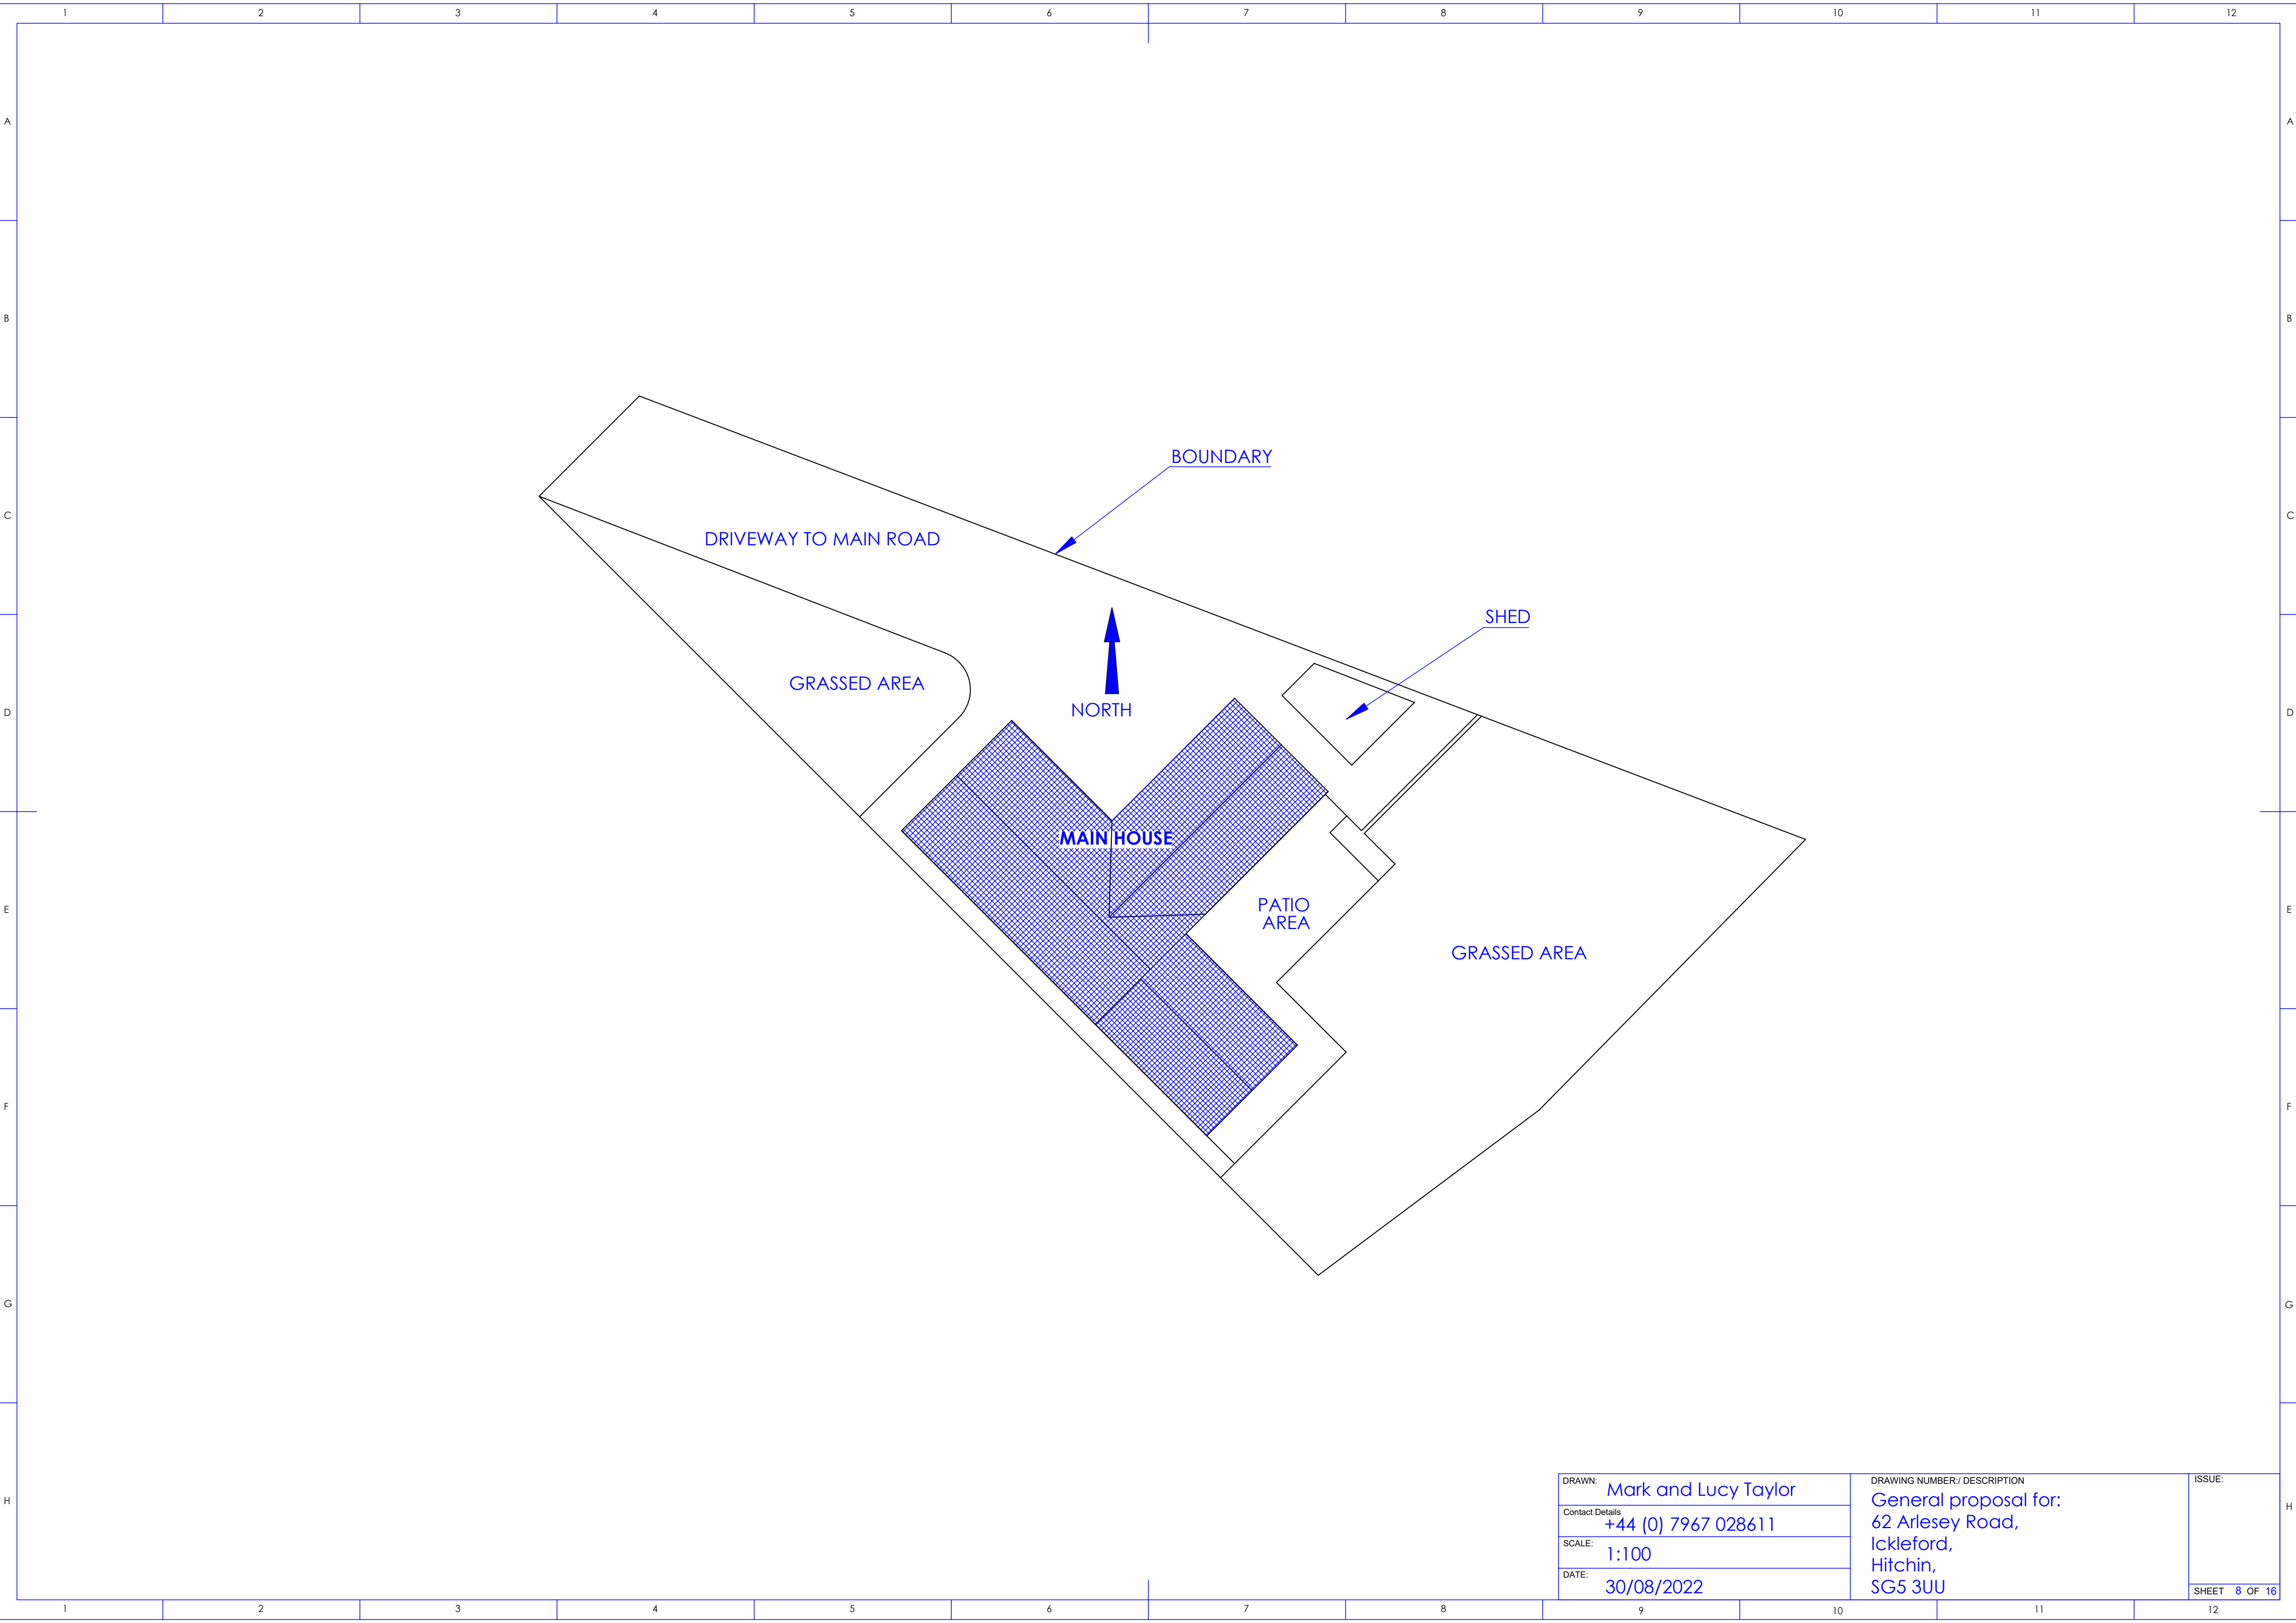

DRAWN: Mark and Lucy Taylor		DRAWING NUMBER: DESCRIPTION General proposal for: 62 Arlesey Road, Ickleford, Hitchin, SG5 3UU	ISSUE:
Contact Details +44 (0) 7967 028611			
SCALE: 1:100			
DATE: 30/08/2022			
			SHEET 8 OF 16