
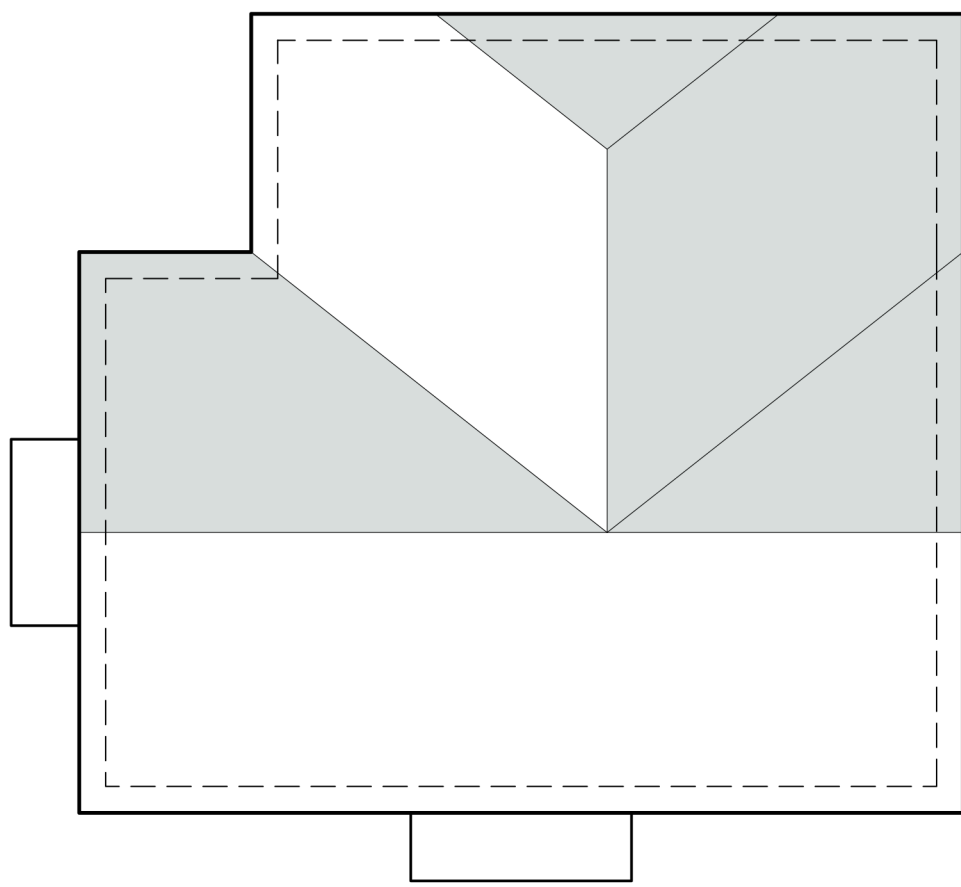
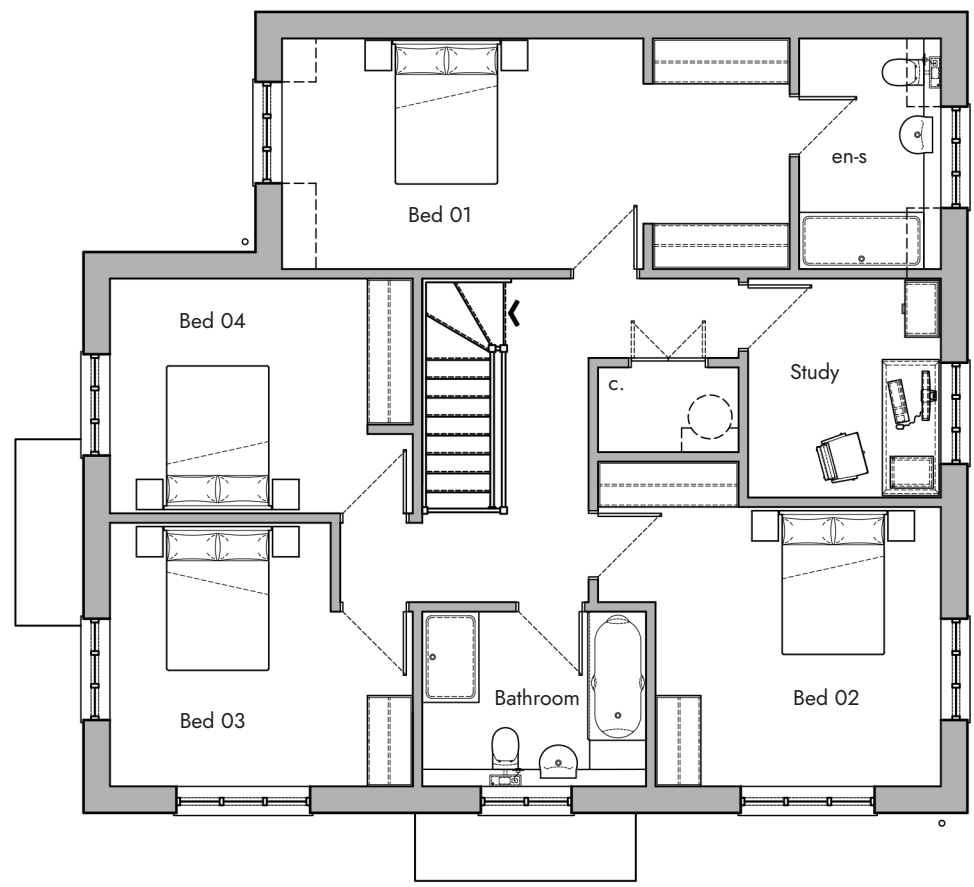
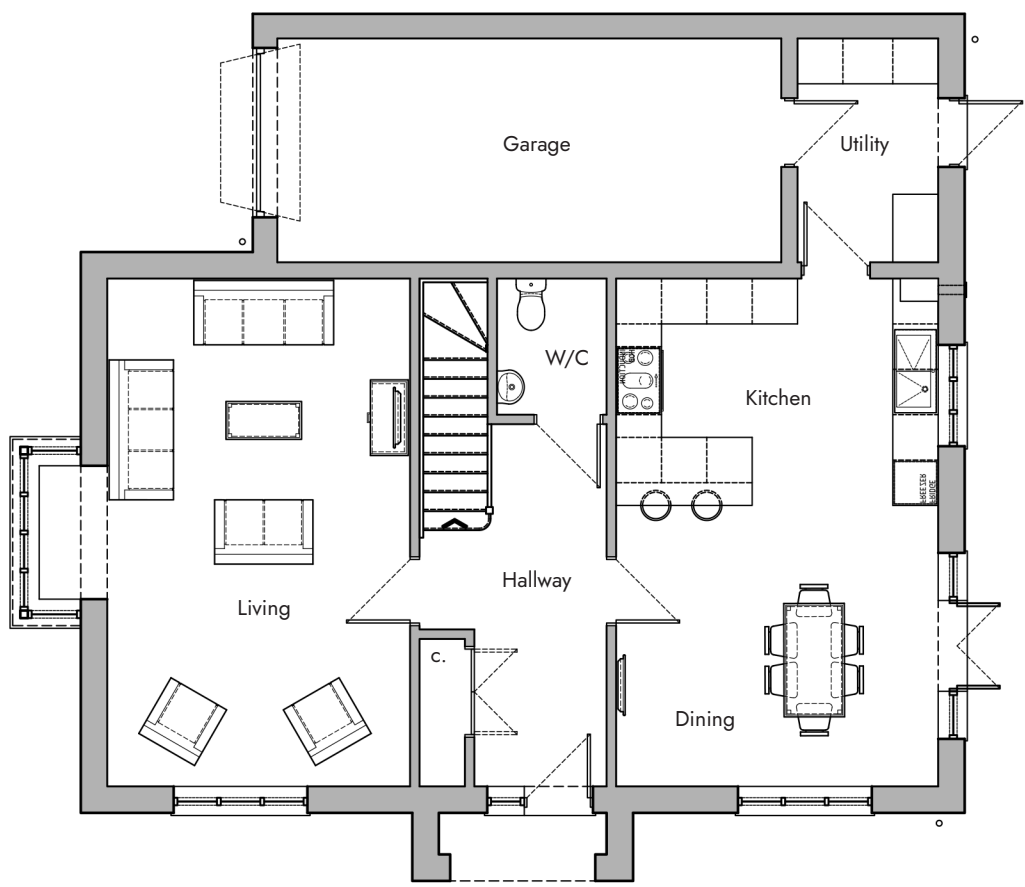


Plot	GIA m ²	GIA sqft
01	202.5	2180

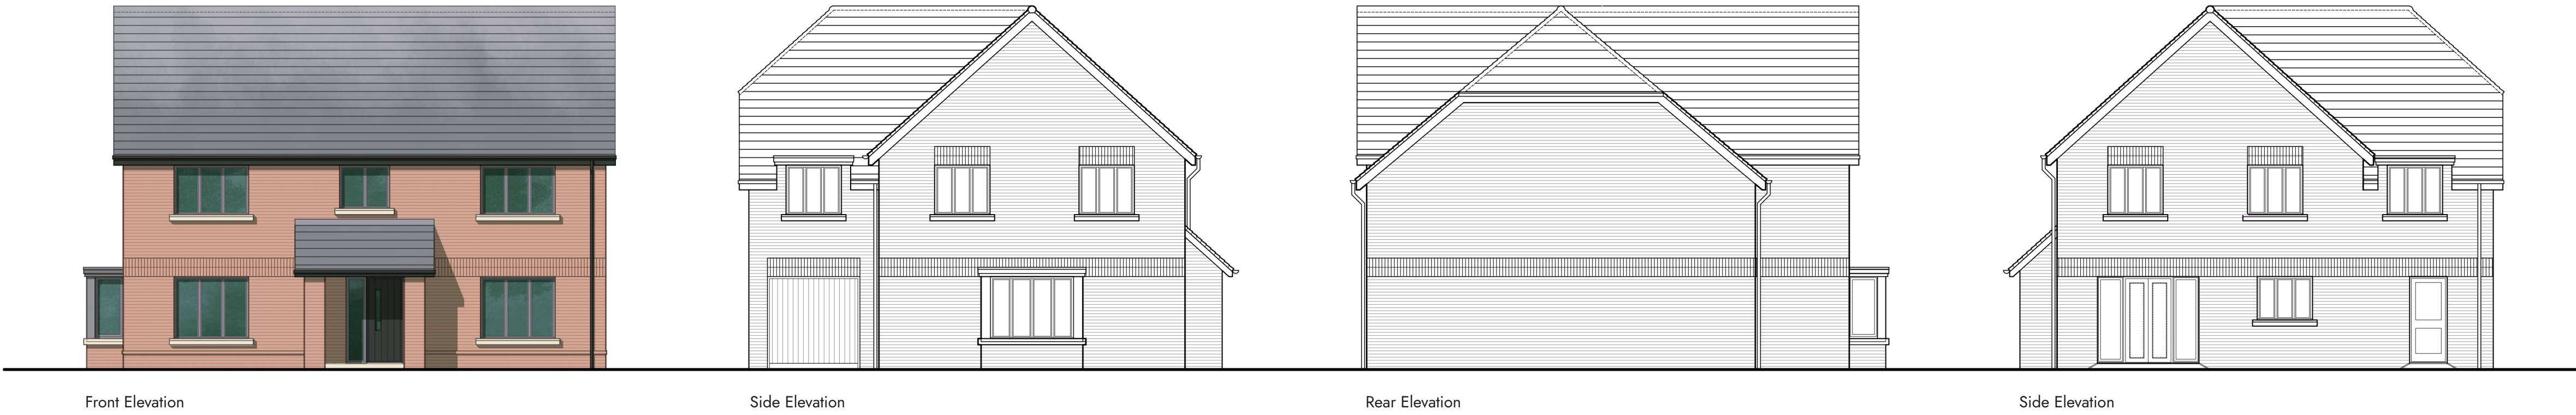

Ground Floor Plan

First Floor Plan

Roof Plan

1:100
0m 1m 3m 6m



Stage 3

Lodge Court, Ickleford // House Type Plot 01

Client Name	Troy Homes
Site Address	Lodge Court Turnpike Ln, Ickleford, Hitchin SG5 3UZ

Drawn by	HNR	Checked by	JHC
Scale	1:100 @ A1	Date	12.07.2024
Scene Ref.	2328	Rev no.	PL04
Drawing no.	2328-LDCT-SCN-ZZ-00-DR-A-02.011-A3		

PL04	Amends to floor plan	HNR	12.07.24
PL03	Amends to floor plan	HNR	10.07.24
PL02	Elevations added	OBL	09.05.24
PL01	Updated client issue	HNR	03.05.24
Rev	Description	Initials	Date



// SceneArchitects.co.uk // 01245 440 302