


Plot	GIA m ²	GIA sqft
02, 04, 07	139.1	1497
03, 05, 06	135.5	1458

Plots 06 and 07 are handed

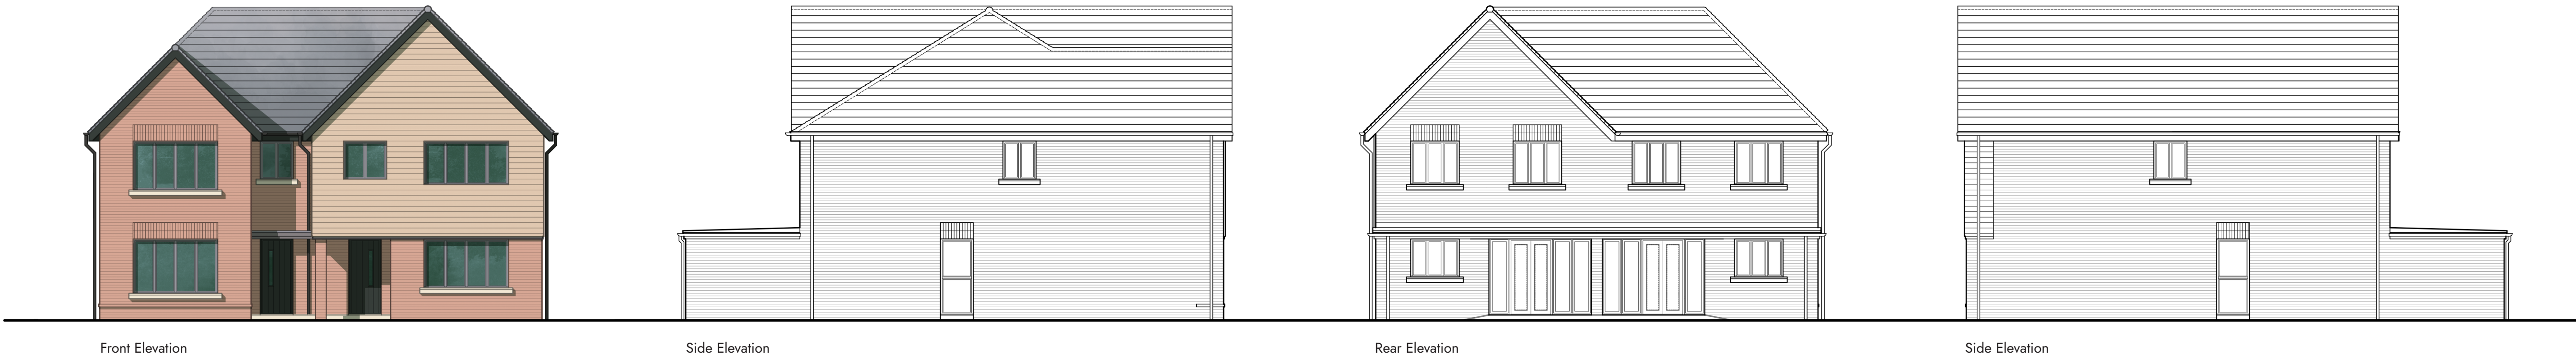


Front Elevation


Side Elevation

Rear Elevation


Side Elevation

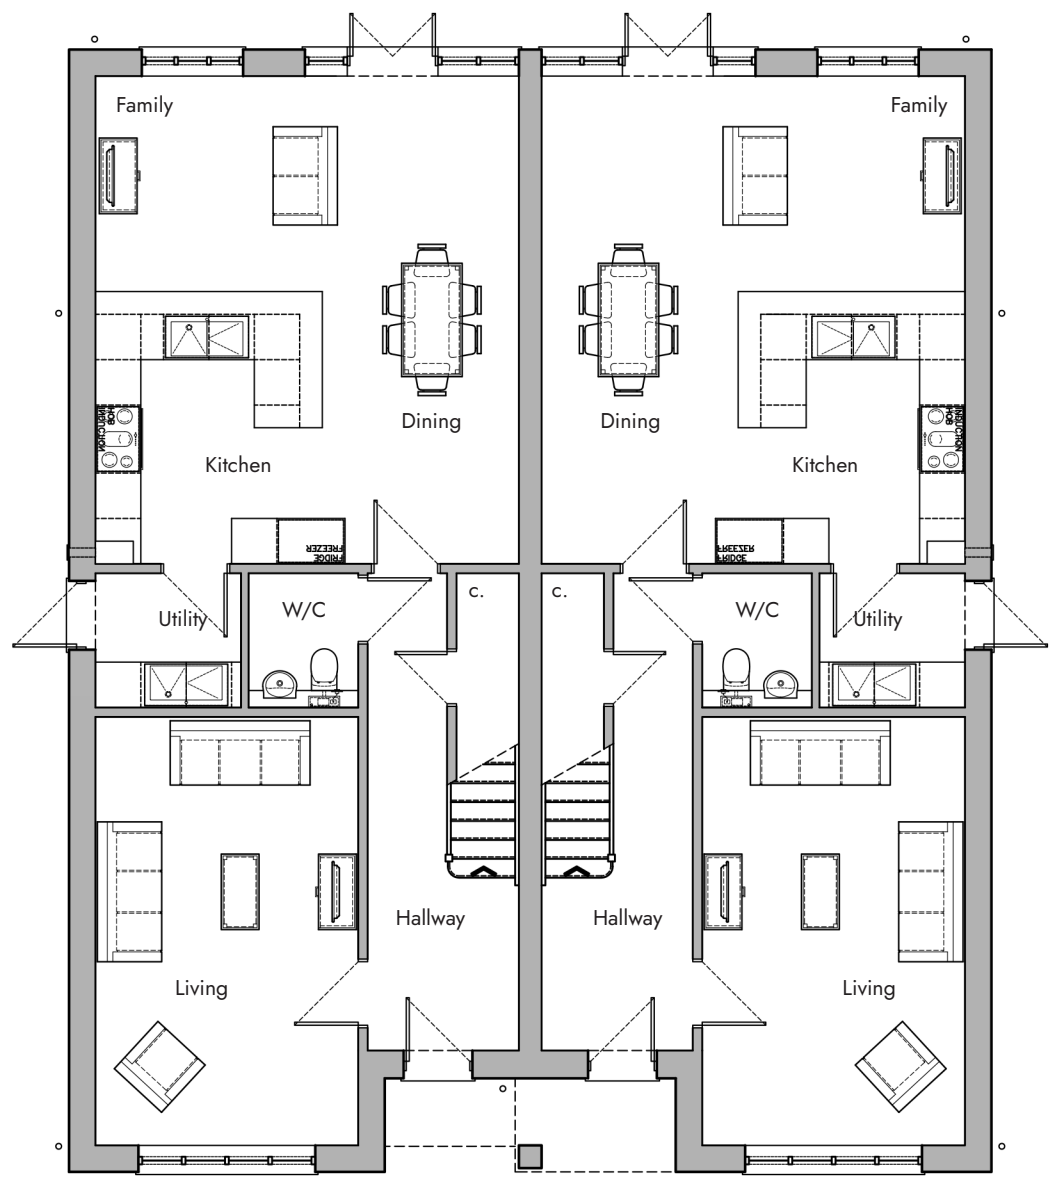

Ground Floor Plan

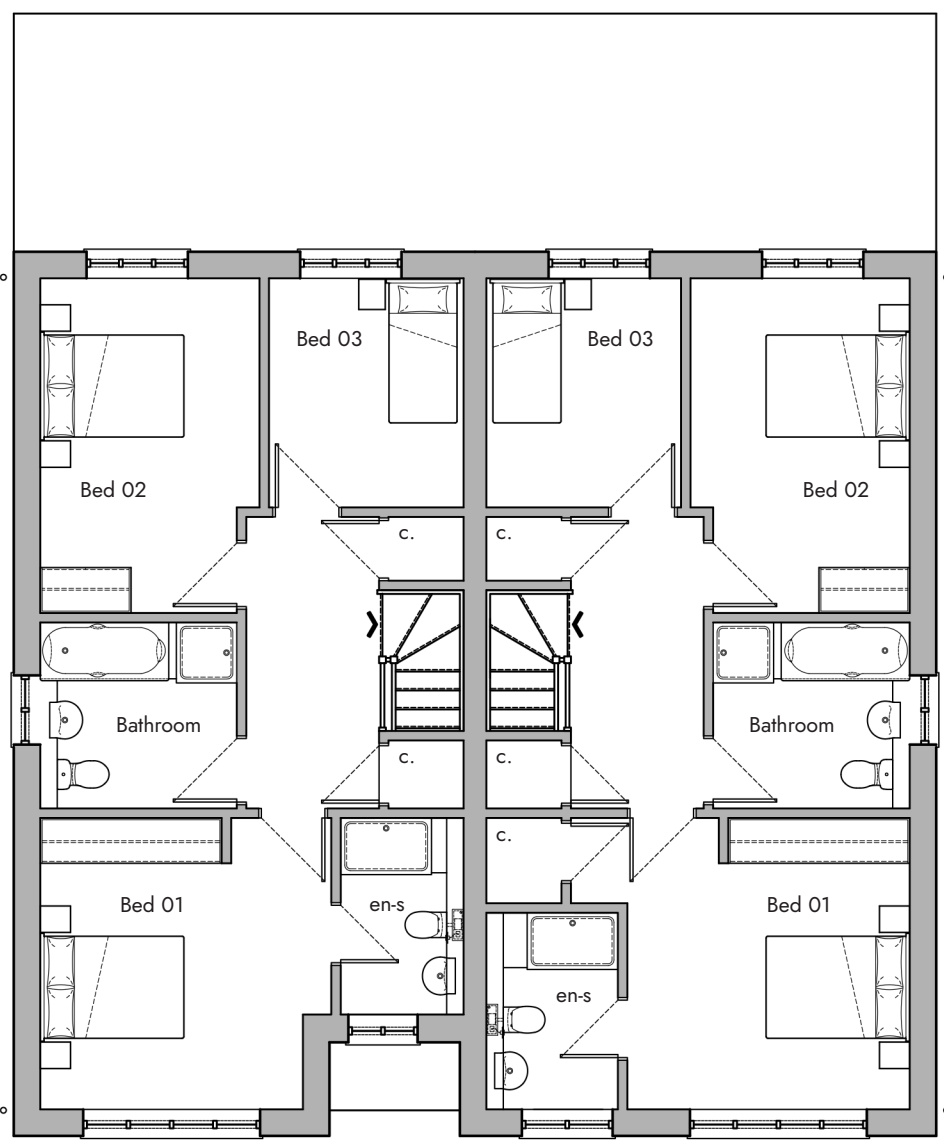

First Floor Plan

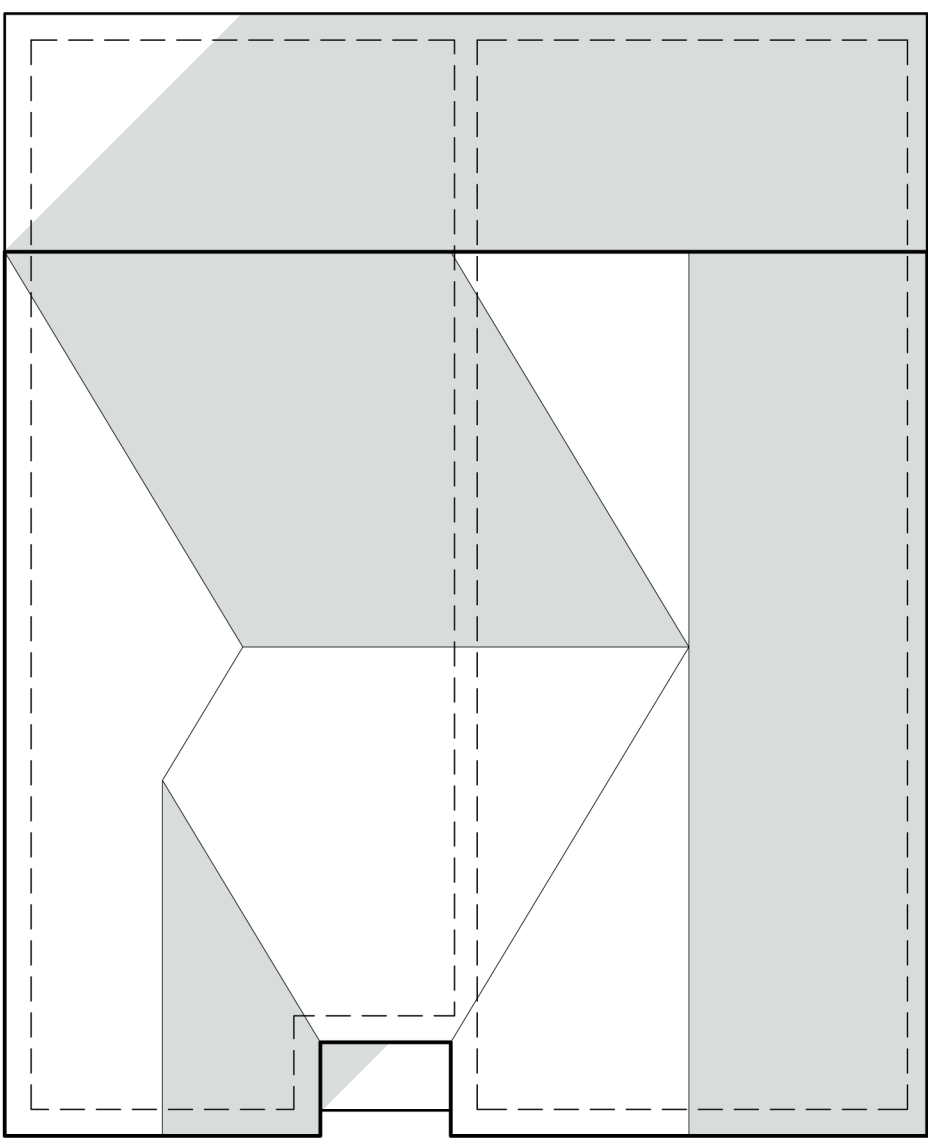

Roof Plan

1:100
0m 1m 3m 6m



Stage 3

Lodge Court, Ickleford

// House Type Plots 02-07

Client Name Troy Homes
Site Address Lodge Court
Turnpike Ln,
Ickleford,
Hitchin SG5 3UZ

Drawn by HNR **Checked by** JHC
Scale 1:100 @ A1 **Date** 10.07.2024
Scene Ref. 2328 **Rev no.** PL04
Drawing no. 2328-LDCT-SCN-ZZ-00-DR-A-02.012-A3

PL04	Floor area reduced	HNR	10.07.24
PL03	Amend to floor plan	HNR	28.06.24
PL02	Elevations added	OBL	09.05.24
PL01	Updated client issue	HNR	03.05.24
Rev	Description	Initials	Date



// SceneArchitects.co.uk

// 01245 440 302