

Copyright retained in accordance with the copyright, design, and patents act 1988.

DO NOT SCALE OFF DRAWINGS
Dimensions to be checked on site.



CDM Regulations 2015

Denotes a significant hazard or difficult management procedure. Please refer to drawing notes for potential hazards. Main contractor to plan for mitigation measures in response to hazards.

CDM Regulations require that **all** projects are to:

- Have workers to be competent and are suitably skilled for the work they carry out;
- Contractors to provide appropriate supervision, instruction and information to all on site workers to provide a safe working environment;
- Have a written construction phase plan.

Worcester Lloyd are appointed as 'Designer' only, unless a written appointment has been completed for the formal appointment as 'Principal Designer'

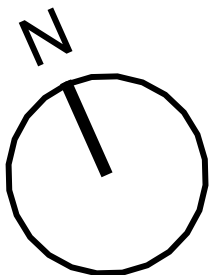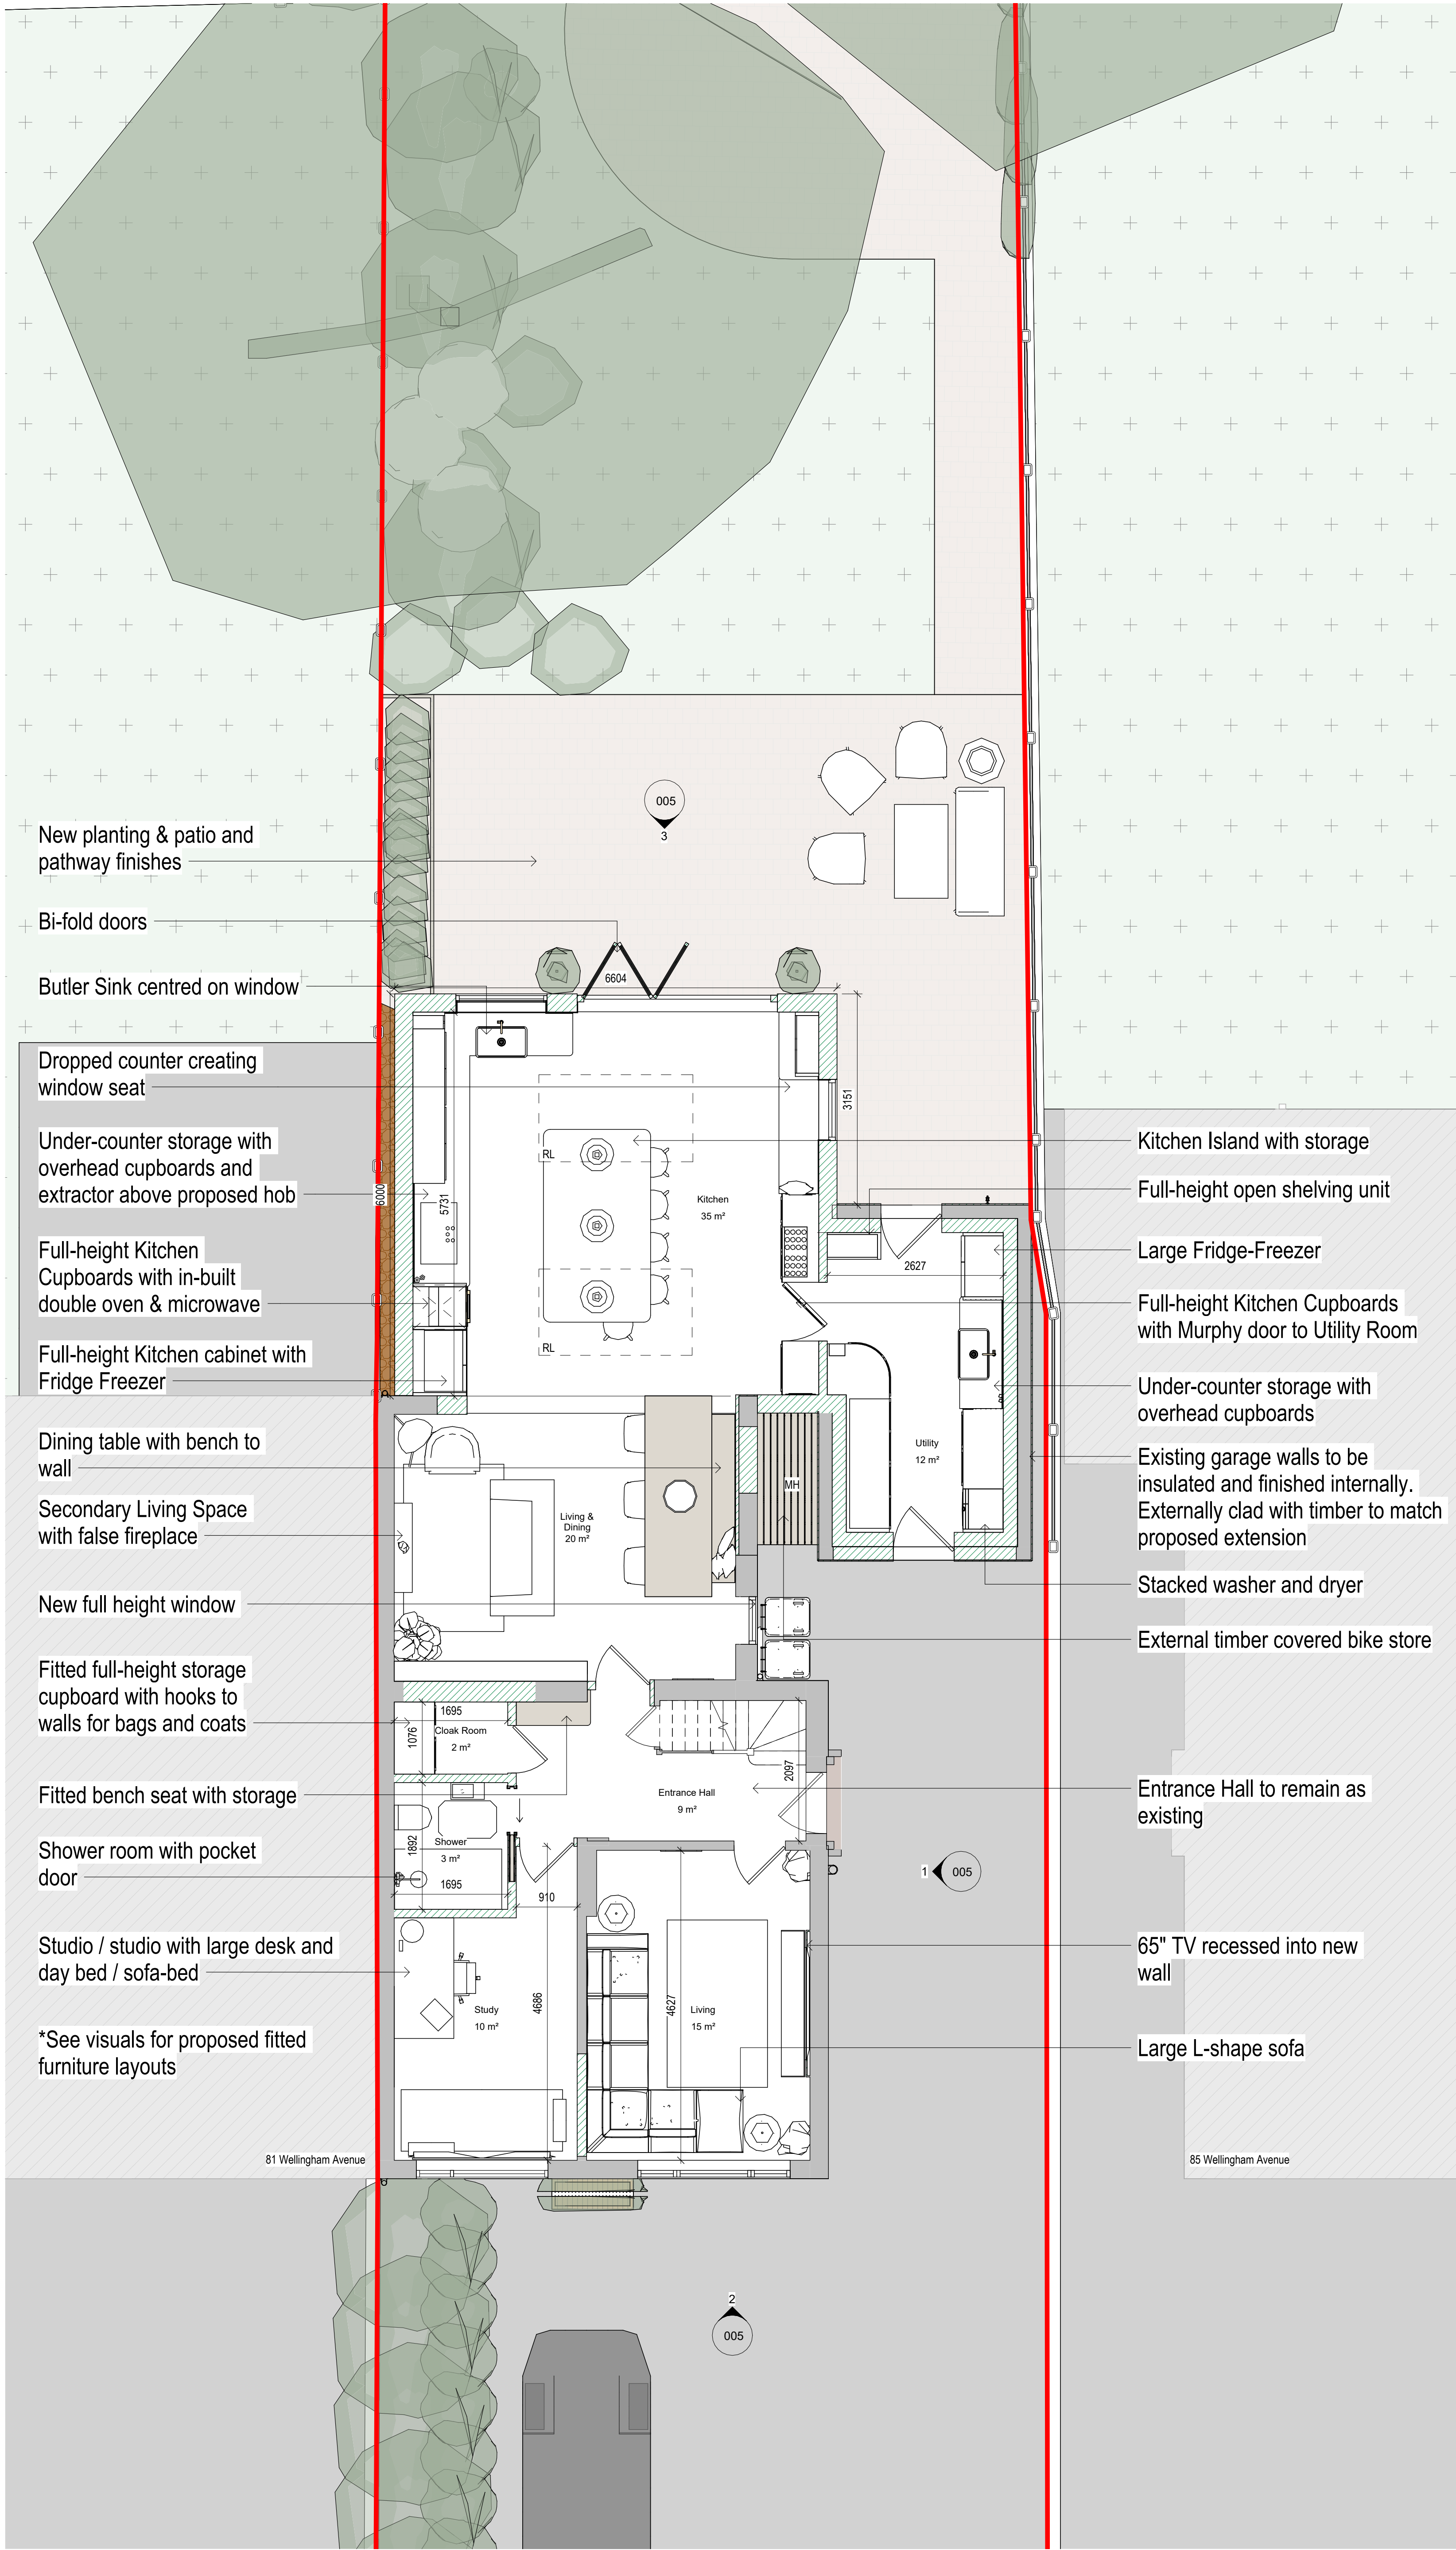

Ground Floor Plan as Proposed

1 : 50



B	25.11.25	Amended following client comments	BD	2
A	22.10.25	Amended following client comments	BD	1
REV	DATE	DESCRIPTION	DRAW	CHK

WORCESTER LLOYD
ARCHITECTS & ENGINEERS
Derby Office: 01332 498 770
Hitchin Office: 01462 226 308
www.worcesterlloyd.co.uk
RIBA
Chartered Practice

Project / Client:
83 Wellingham Avenue

Drawing Title:
Ground Floor Plan as Proposed

Scale: 1 : 50	Size: A1	Date: 01/08/2025	Status: Proposed
	Drawn By: BD	Checked By: MW	

Drawing No: 108 2025 003	Revision: B
------------------------------------	-----------------------