



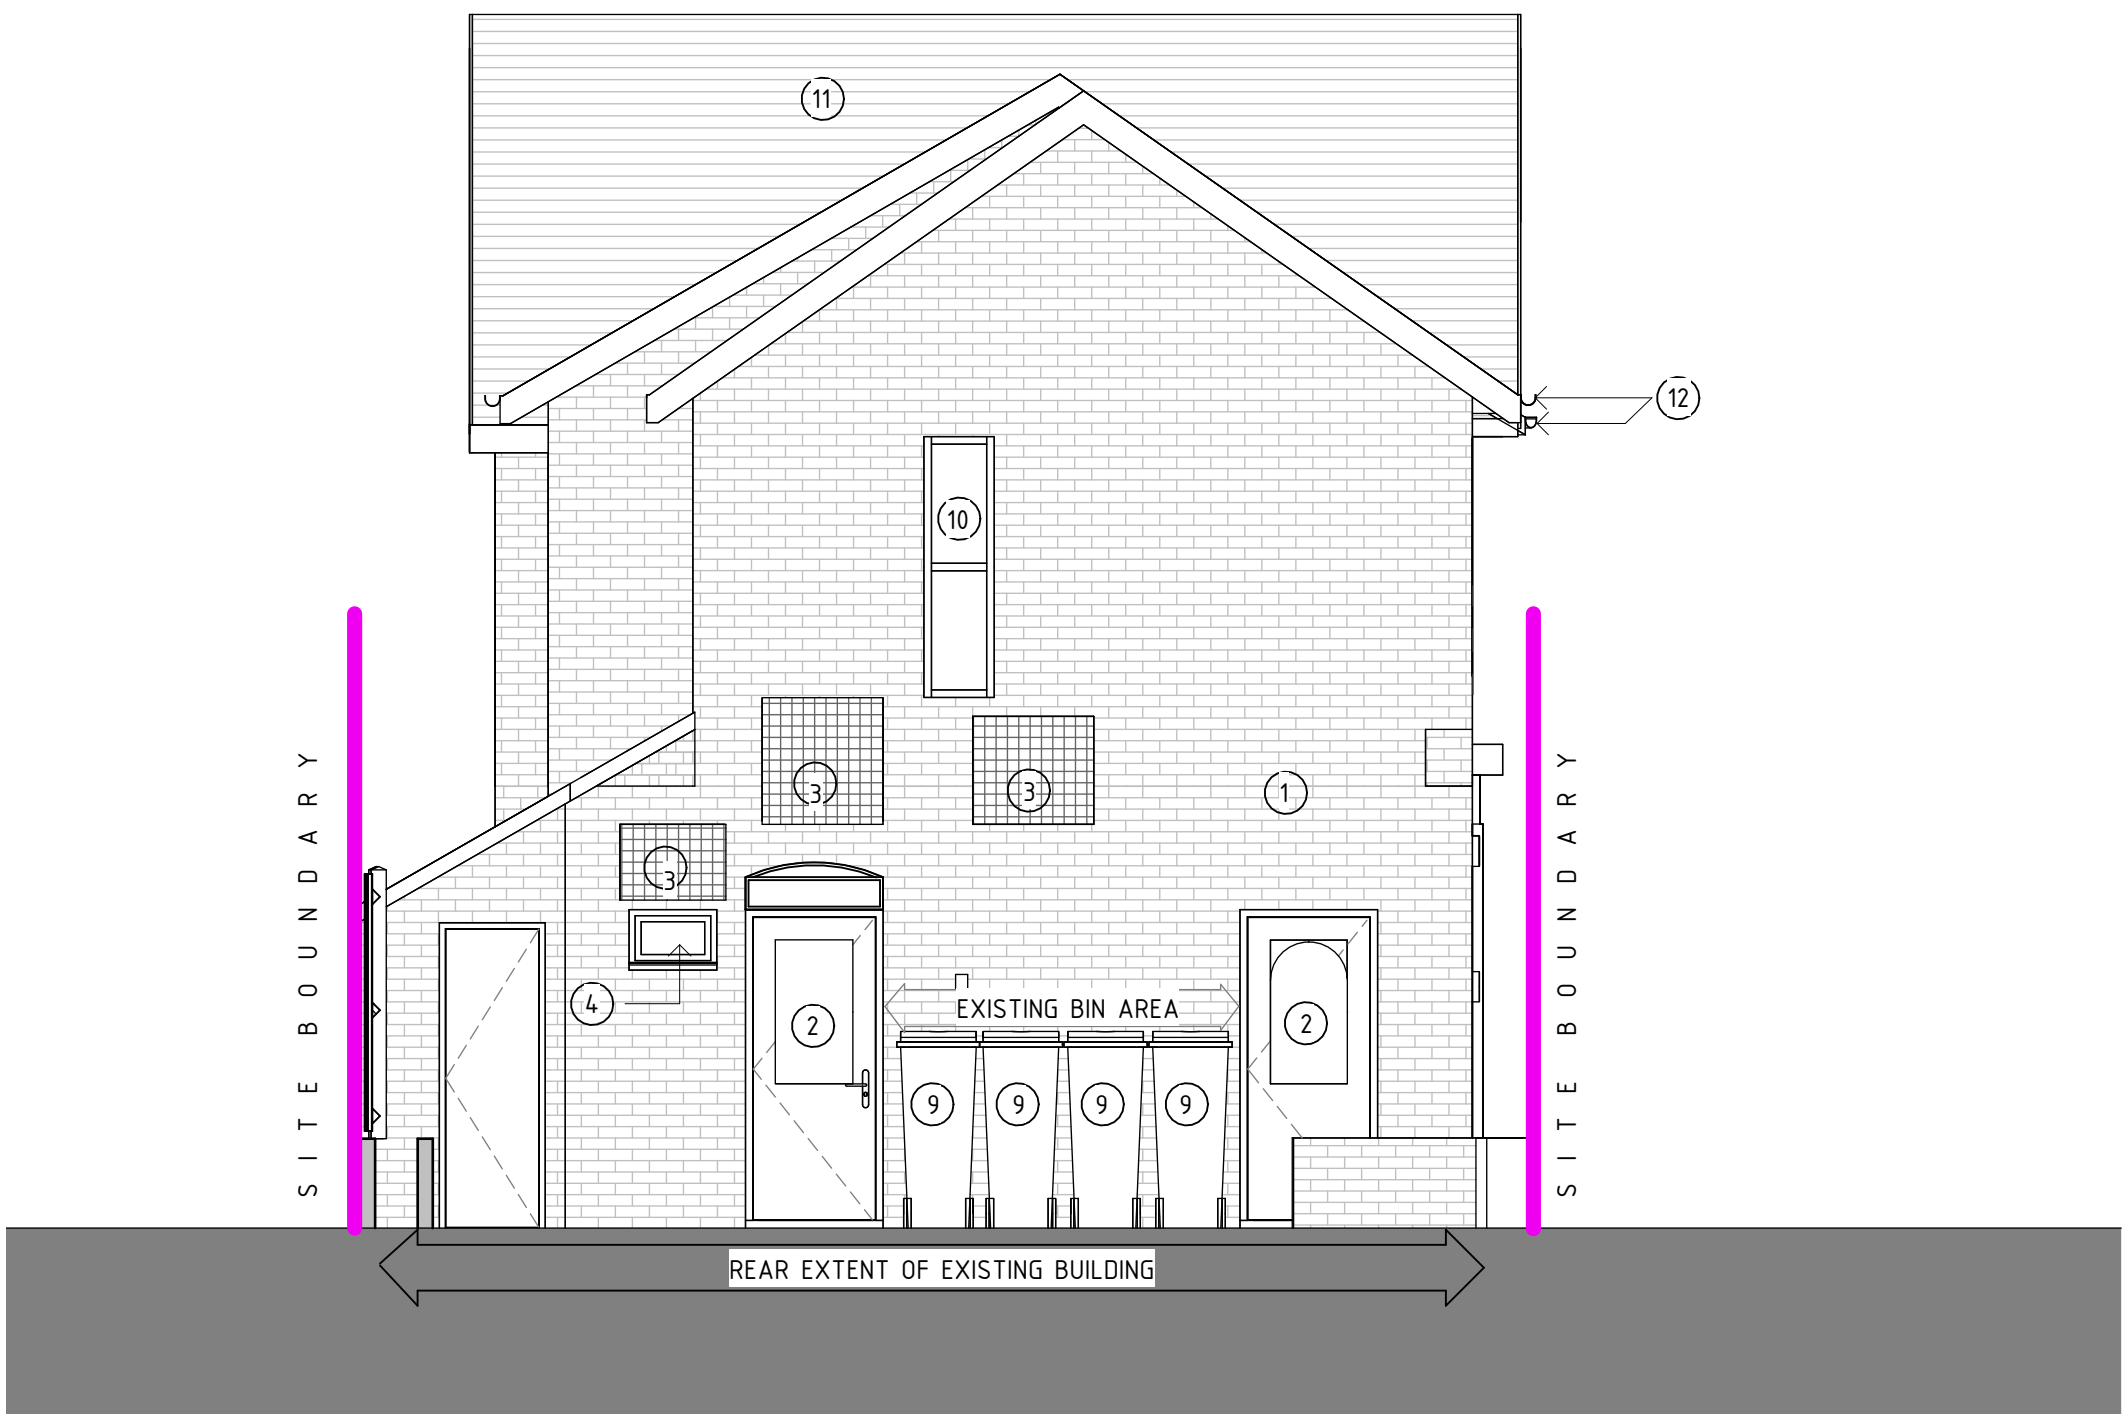

01 North East Elevation - Existing
1 : 50

LEGEND

- 1 EXISTING BRICKWORK WALL PAINTED WHITE
- 2 EXISTING UPVC DOOR WITH VISION PANEL (COLOUR: WHITE)
- 3 EXISTING WALL MOUNTED AIR CONDENSER UNIT
- 4 EXISTING UPVC TOP HUNG WINDOW (COLOUR: WHITE)
- 5 EXISTING VERTICAL CLOSE BOARDED TIMBER FENCE
- 6 EXISTING GLAZED TIMBER FRAMED WINDOW (COLOUR: WHITE)
- 7 EXISTING GLAZED TIMBER FRAMED ENTRANCE DOOR WITH SIDE-LIGHT (COLOUR: WHITE)
- 8 EXISTING VILLAGE VET SIGNAGE
- 9 EXISTING BIN AREA
- 10 EXISTING WHITE UPVC GLAZED WINDOW
- 11 EXISTING SLATE ROOF (COLOUR: GREY)
- 12 EXISTING UPVC RAINWATER GOODS (COLOUR: BLACK)

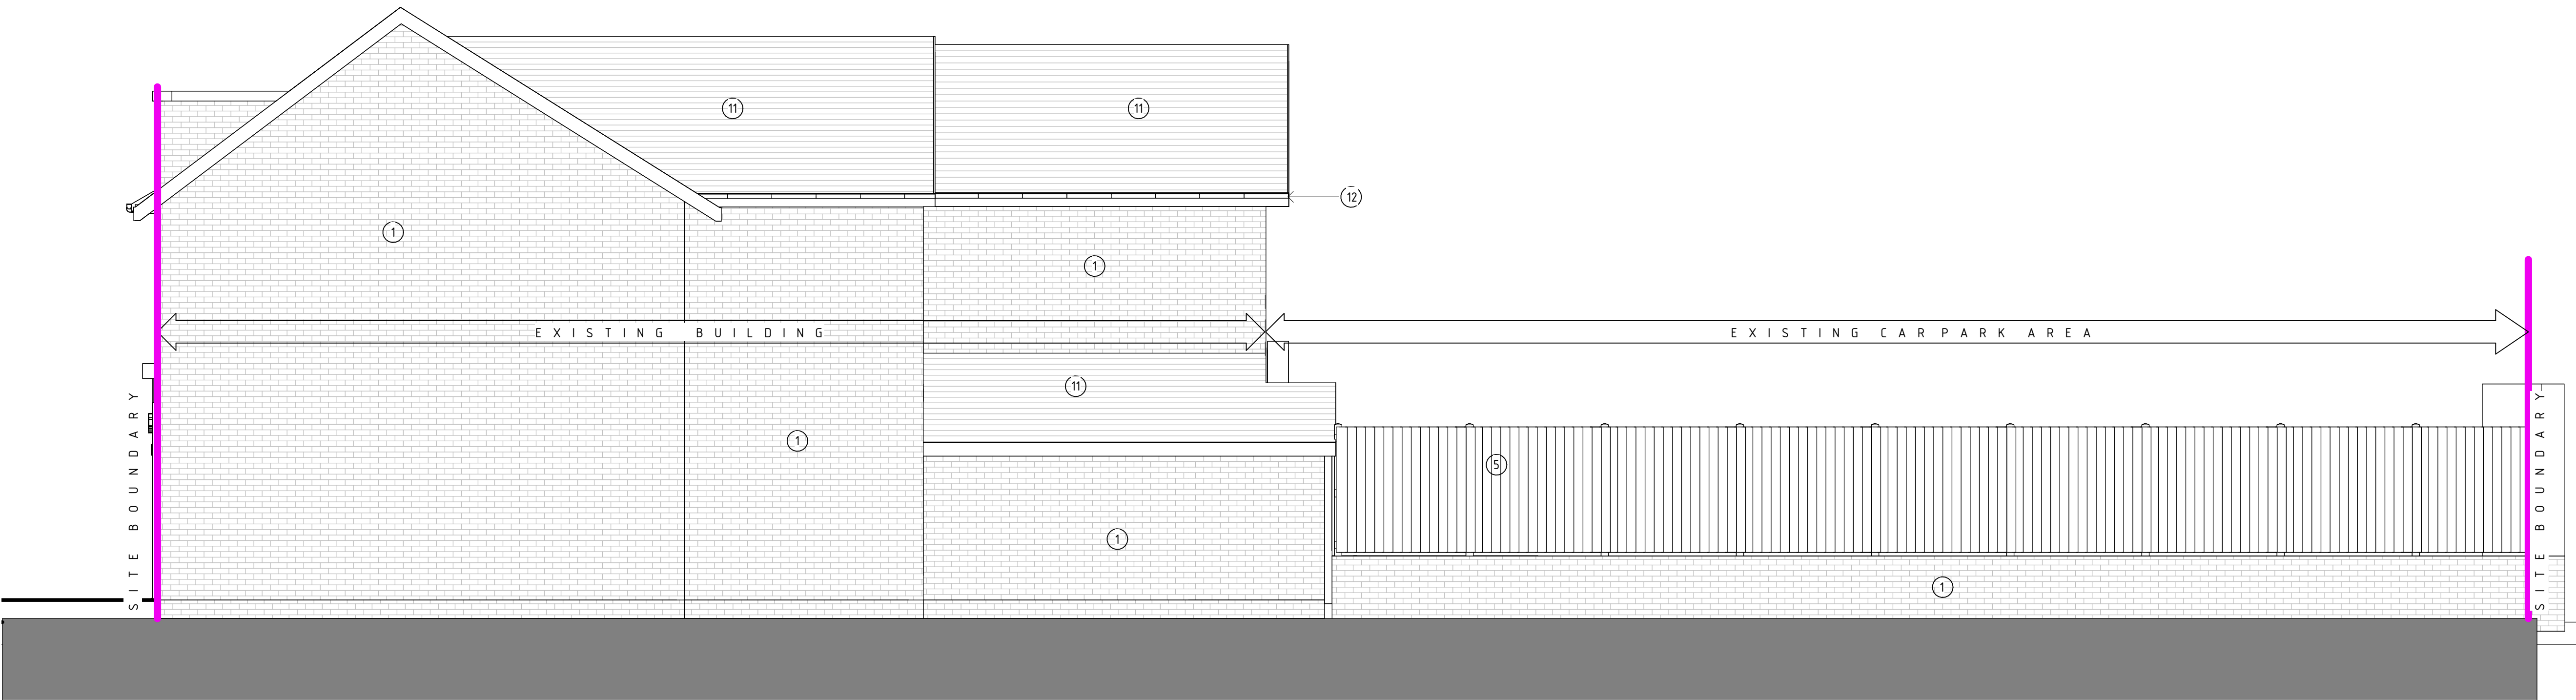

02 South East Elevation - Existing
1 : 50

P01 30/01/20 KO Issued for Planning

rev	date	name	chk	note
-----	------	------	-----	------

A1

Original Sheet Size

STATUS

Planning



PROJECT

Internal alteration

Village Vet Royston
67 Kneesworth Street, Royston
SG8 5AQ

CLIENT

Linnaeus

DRAWING TITLE

Existing Elevations

SCALE

1 : 50

DATE

06/13/22

DRAWN

KO

CHK


AG

DRAWING NUMBER

1596-0400

REVISION

P01

 

VISUAL SCALE 1:50 @ A1



11 King Court
Willie Snaith Road
Newmarket, Suffolk
CB8 7SG, England

T. +44(0)1638 560343
W. www.acdprojects.com
E. enquiries@acdprojects.com