



LEGEND

- 1 EXISTING BRICKWORK WALL PAINTED WHITE
- 2 EXISTING UPVC DOOR WITH VISION PANEL (COLOUR: WHITE)
- 3 EXISTING WALL MOUNTED AIR CONDENSER UNIT
- 4 EXISTING UPVC TOP HUNG WINDOW (COLOUR: WHITE)
- 5 EXISTING VERTICAL CLOSE BOARDED TIMBER FENCE
- 6 EXISTING GLAZED TIMBER FRAMED WINDOW (COLOUR: WHITE)
- 7 EXISTING GLAZED TIMBER FRAMED ENTRANCE DOOR WITH SIDE-LIGHT (COLOUR: WHITE)
- 8 EXISTING VILLAGE VET SIGNAGE
- 9 EXISTING BIN AREA
- 10 PROPOSED 1NO. WALL MOUNTED CONDENSER UNIT
- 11 EXISTING WHITE UPVC GLAZED WINDOW
- 12 EXISTING SLATE ROOF (COLOUR: GREY)
- 13 EXISTING RAINWATER GOODS (COLOUR: BLACK)
- 14 PROPOSED MECHANICAL VENTILATION GRILL - 200MM DIA (COLOUR: POWDER PAINTED - WHITE)
- 15 PROPOSED MECHANICAL VENTILATION GRILL - 150MM DIA (COLOUR: POWDER PAINTED - WHITE)

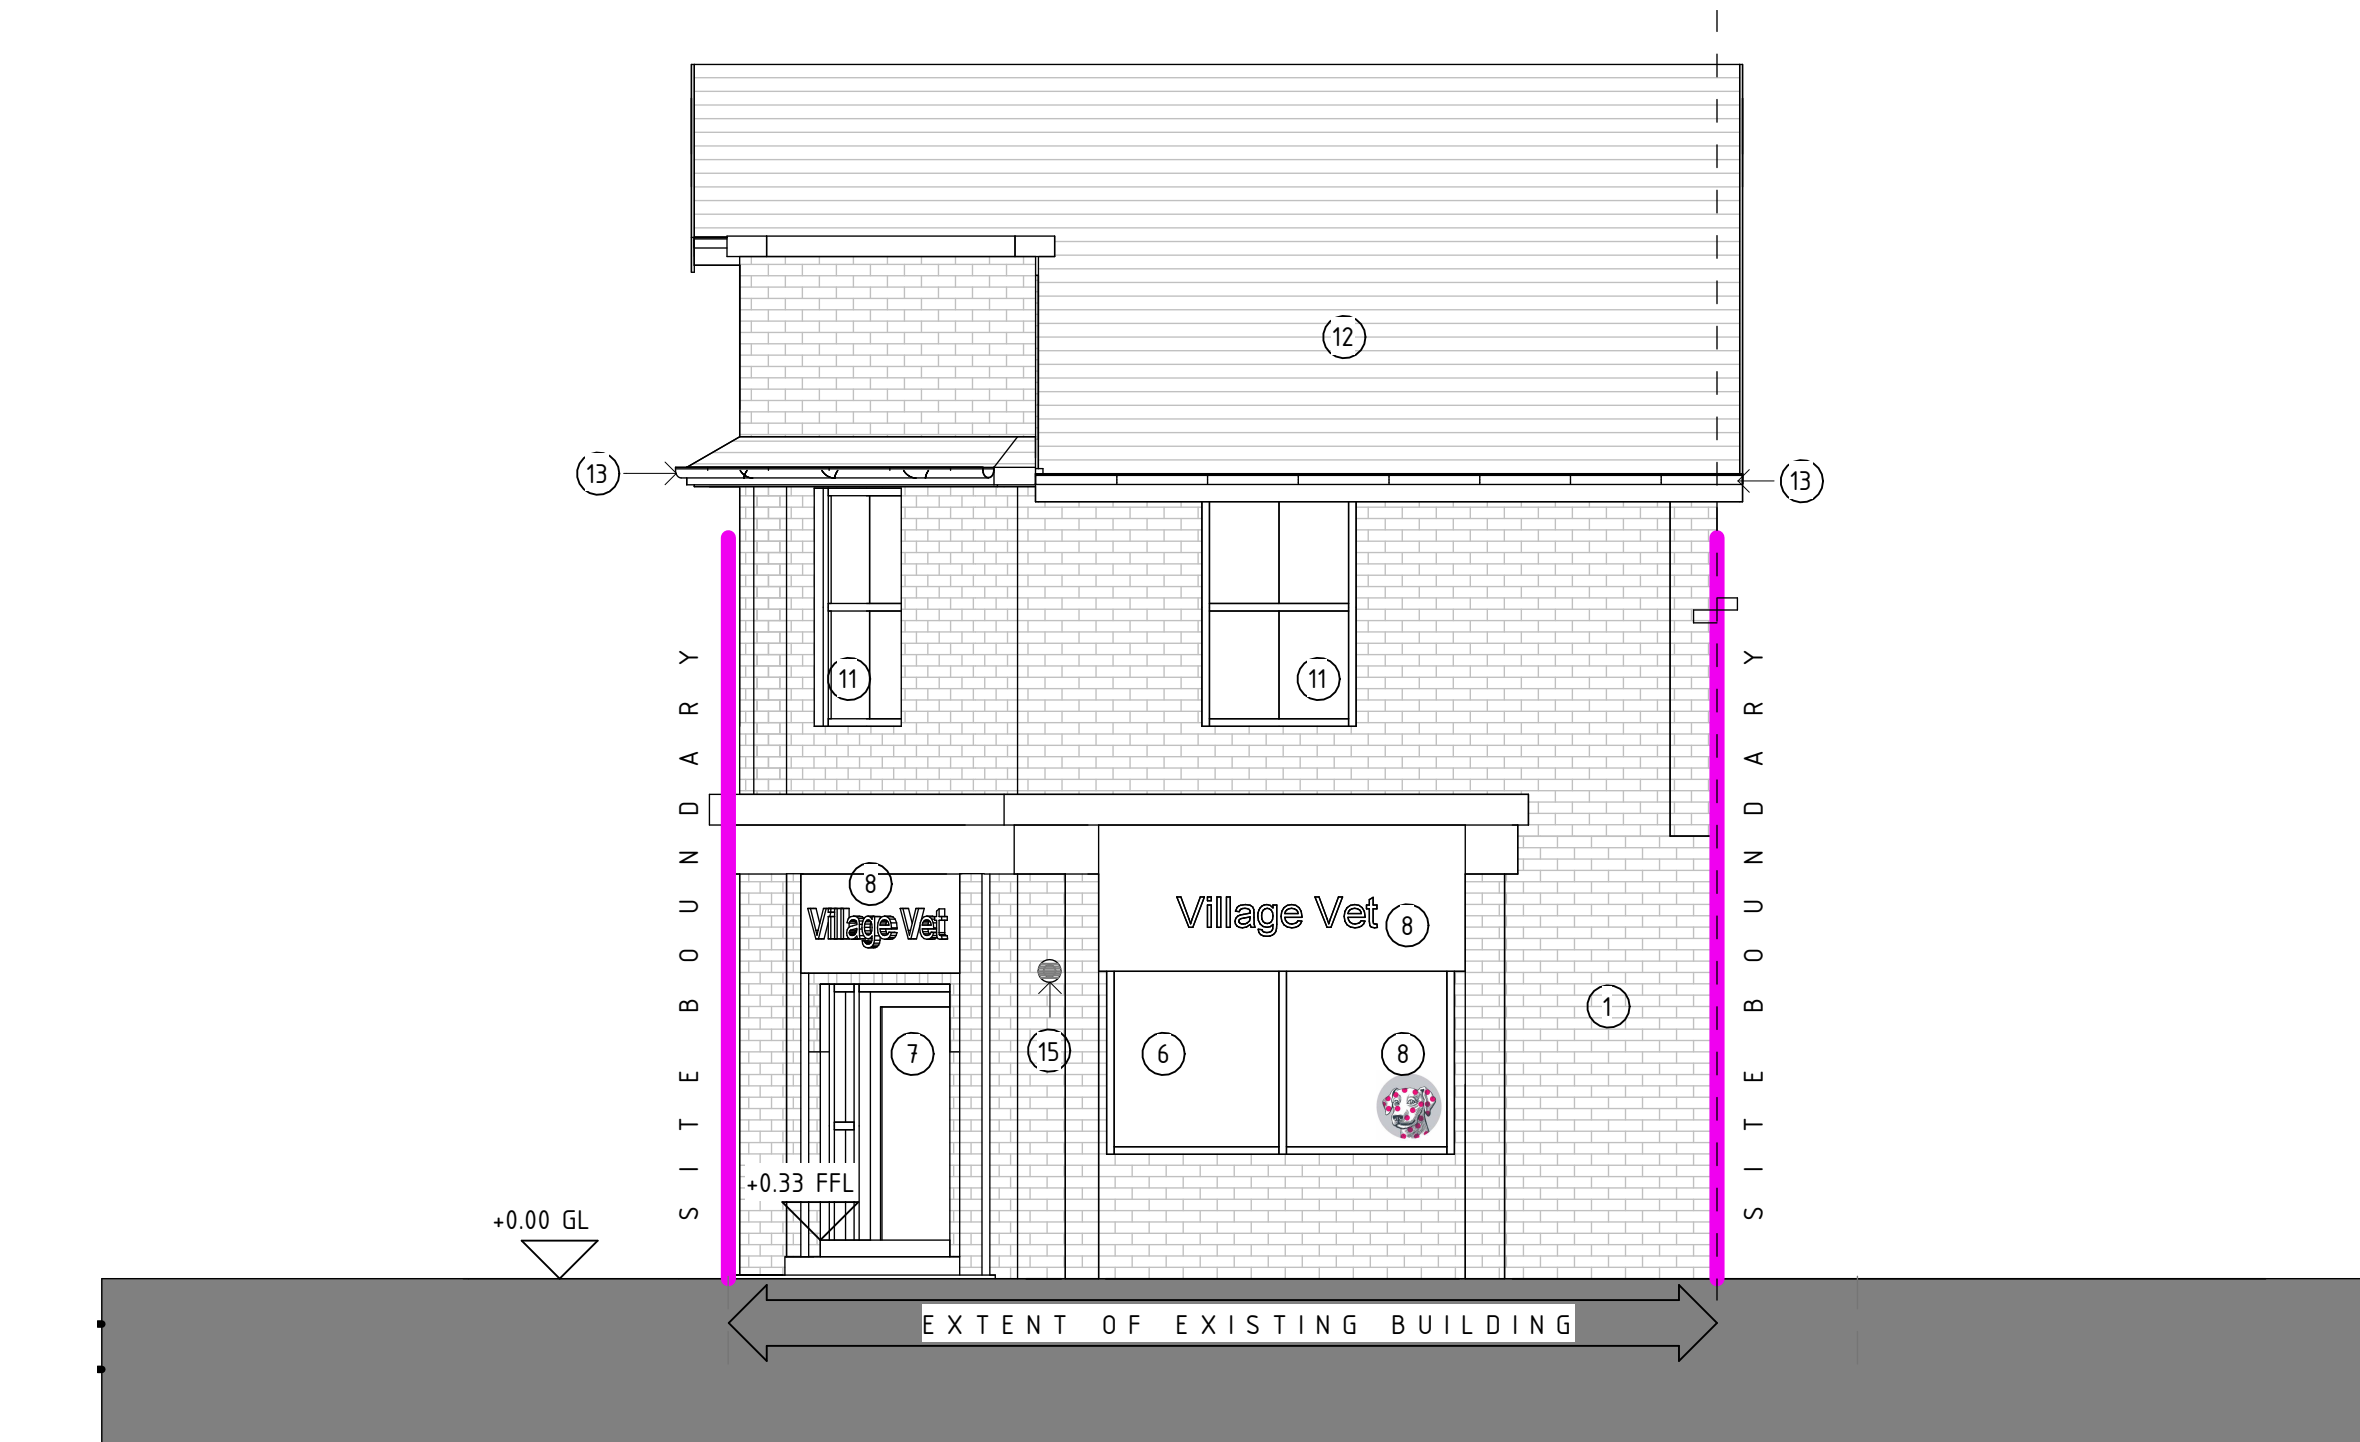

01 South West Elevation - Proposed
1 : 50

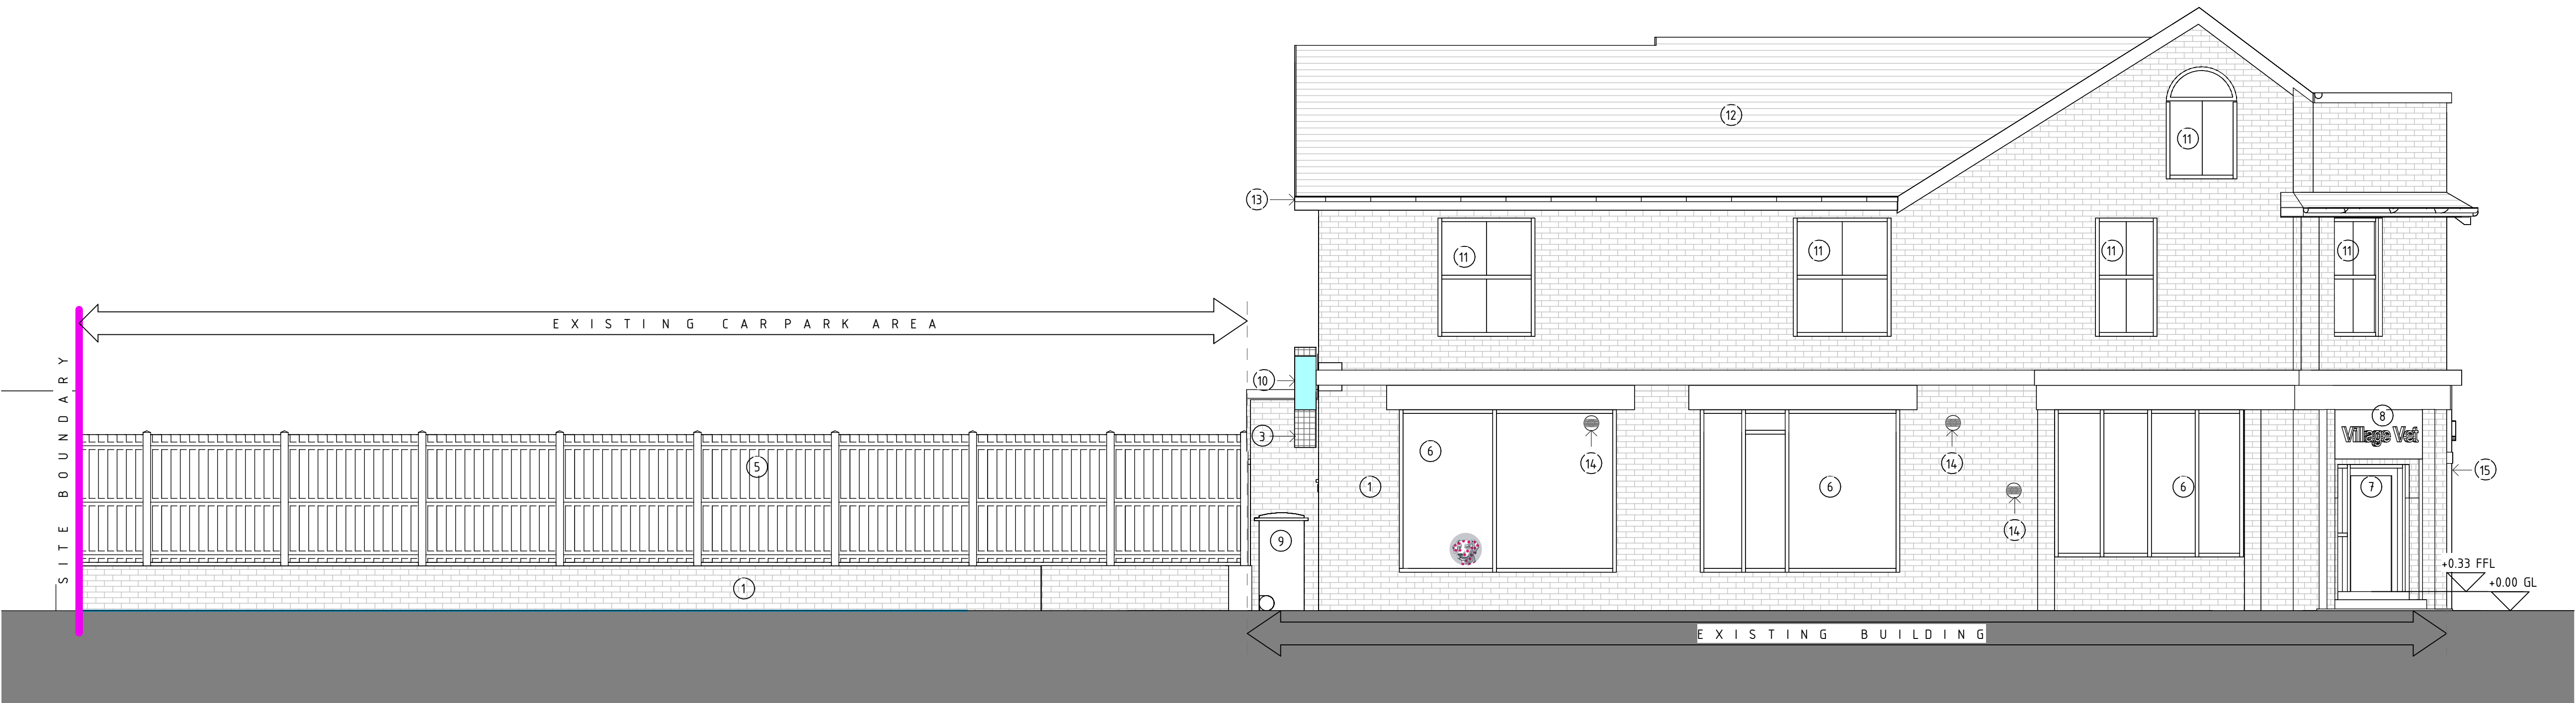

02 North West Elevation - Proposed
1 : 50

P01	30/01/2026	KO	Issued for Planning	
rev	date	name	chk	note

A1

Original Sheet Size

STATUS

Planning

PROJECT

Internal alteration

Village Vet Royston
67 Kneesworth Street, Royston
SG8 5AQ

CLIENT

Linnaeus

DRAWING TITLE

Proposed Elevations

SCALE	DATE	DRAWN	CHK
1 : 50	06/13/22	KO	AG

DRAWING NUMBER	REVISION
1596-0601	P01



11 King Court
Willie Snaith Road
Newmarket, Suffolk
CB8 7SG, England

T. +44(0)1638 560343
W. www.acdprojects.com
E. enquiries@acdprojects.com



VISUAL SCALE 1:50 @ A1