
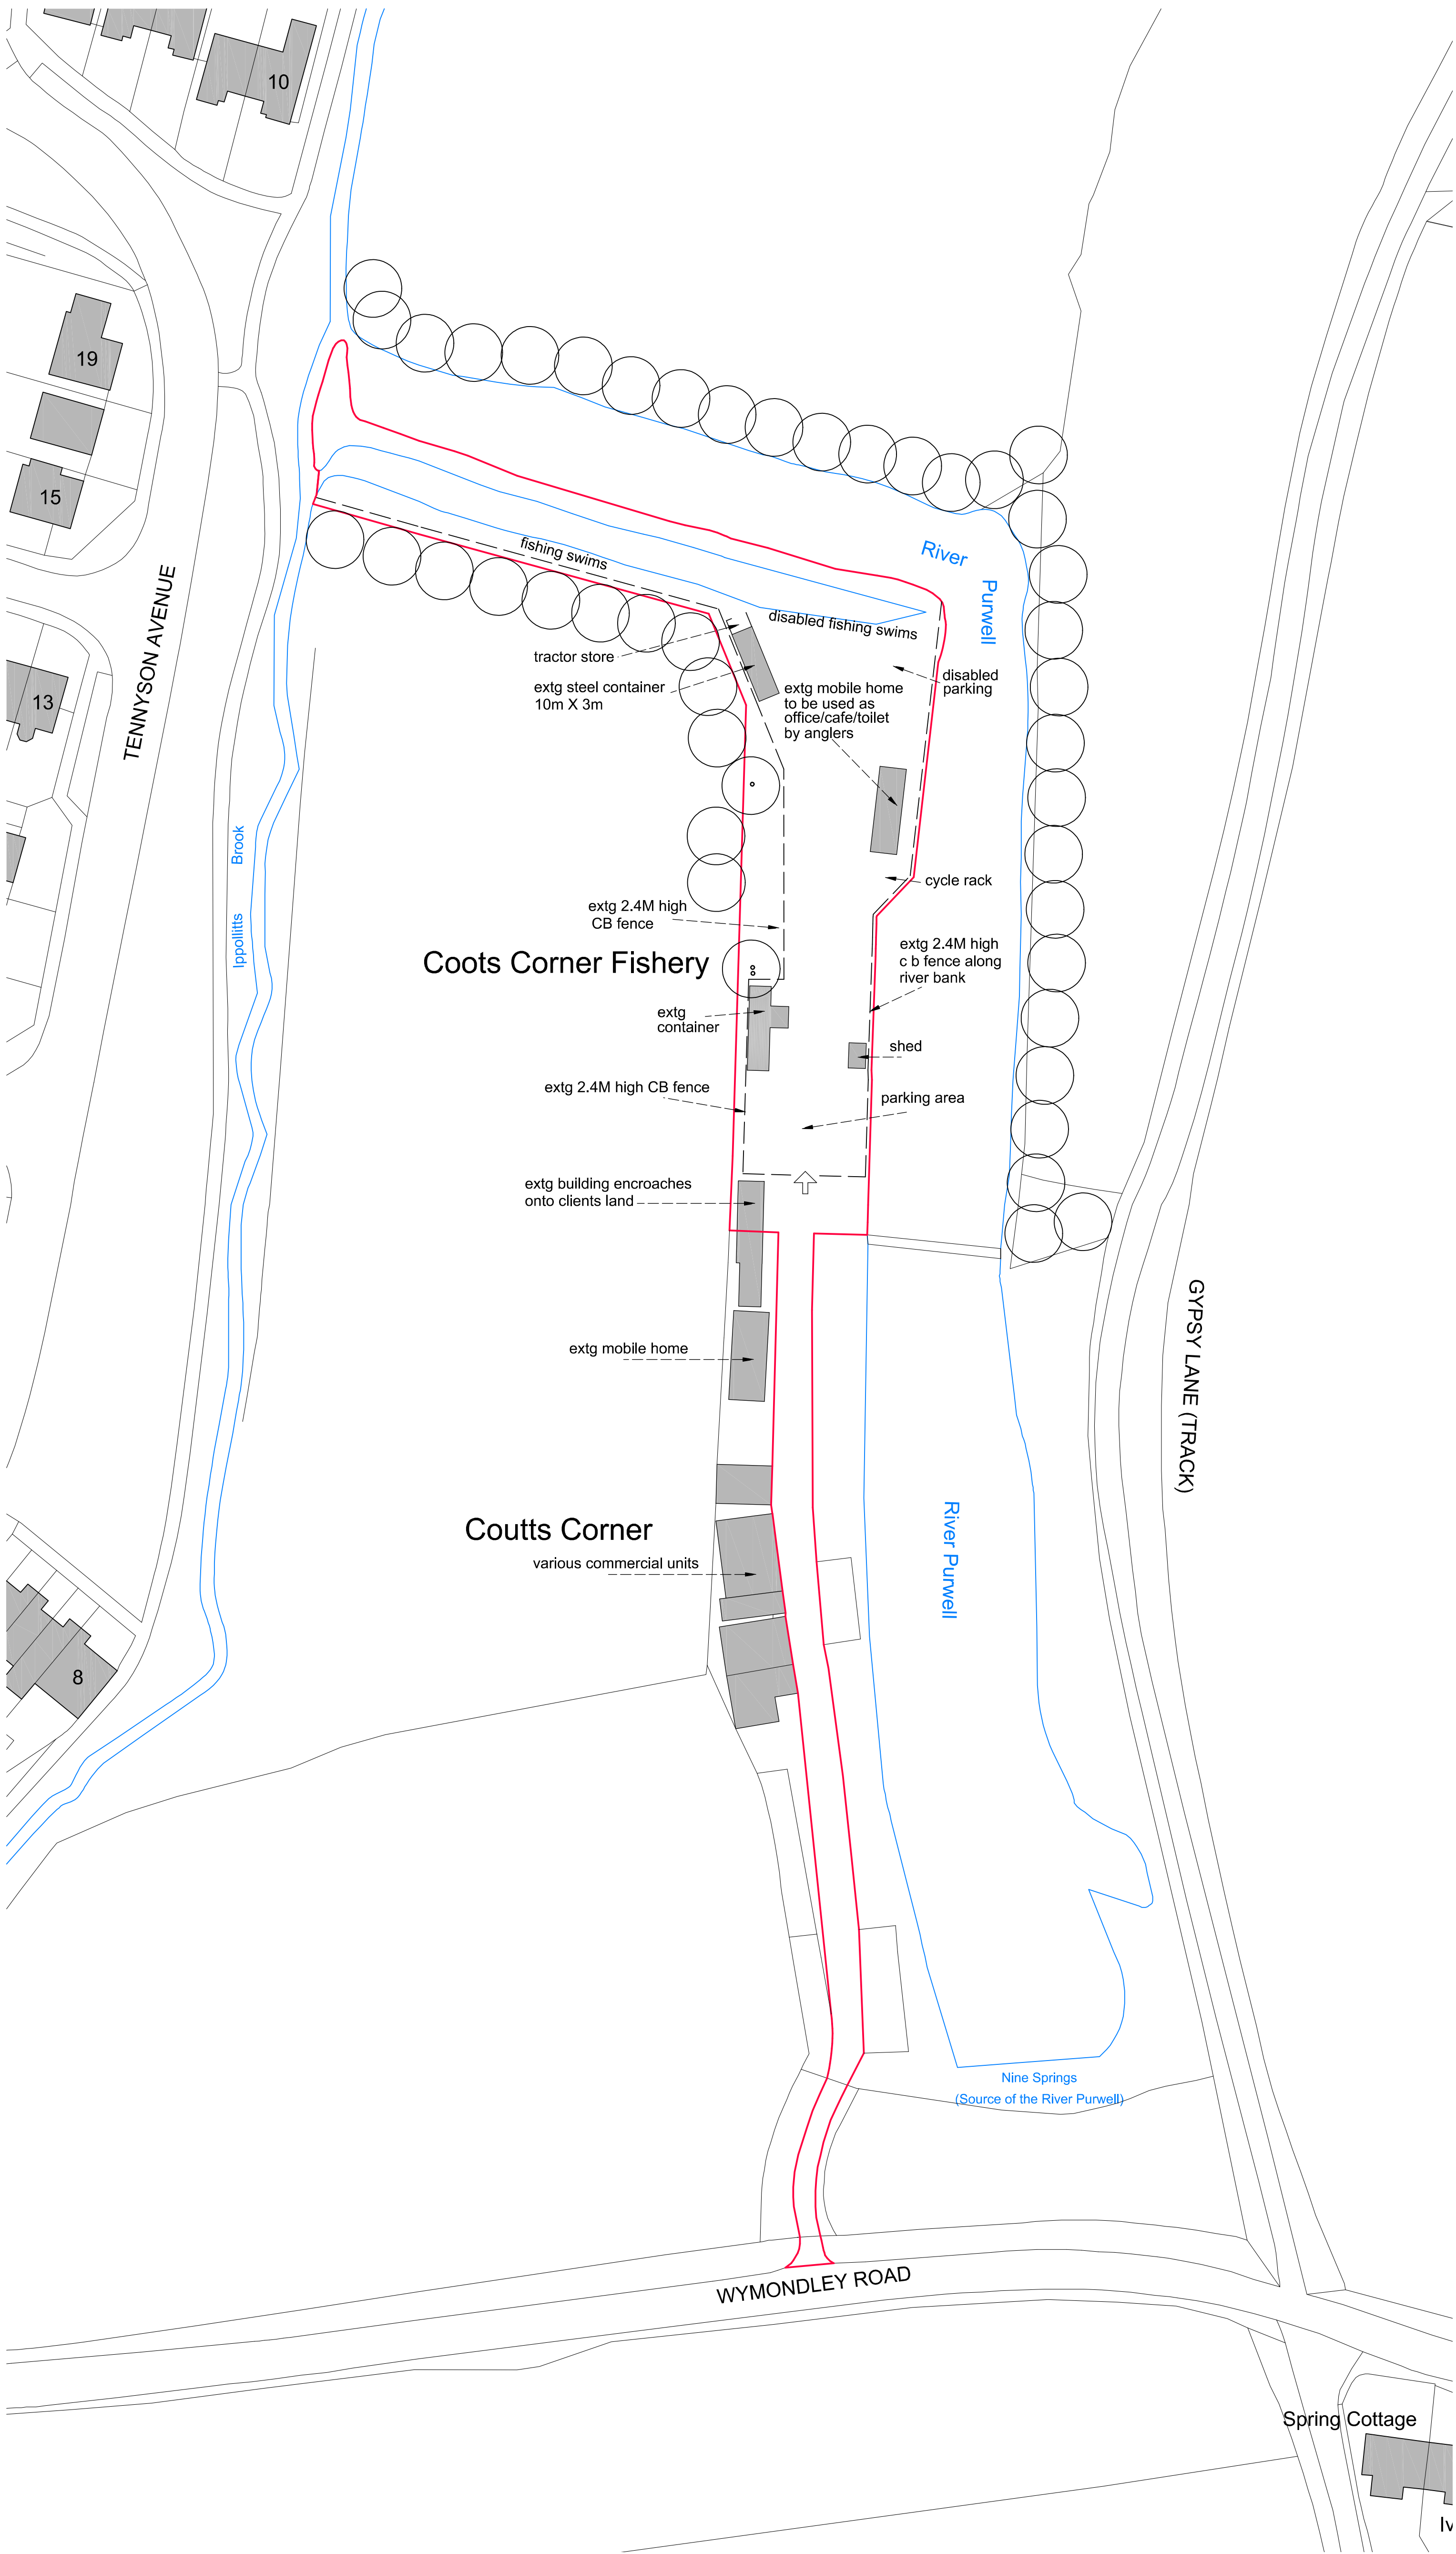


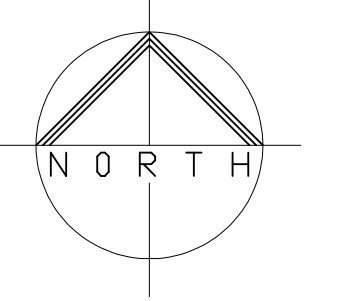

Project

PROPOSED RETENTION OF EXISTING
MOBILE HOME FOR USE AS OFFICE/
TOILETS/CAFE FOR ANGLERS,
ALONG WITH RETENTION OF
SECURITY FENCES AND STORAGE
CONTAINERS AT COOTS CORNER
FISHERY, WYMONDLEY ROAD,
HITCHIN, HERTS SG4 9QN

Client

MS CHERRYLIN WICKENS

Drawing

SITE PLAN

Scale 1:500 @ A1 Drawn C.R.

Checked Date July 21

Drawing No.

COO/21/01B

This drawing and design is copyright and must not
be reproduced in part or in whole without prior
written consent. Contractors must verify all
dimensions on site before commencing work

SITE PLAN 1:500 @ A1