


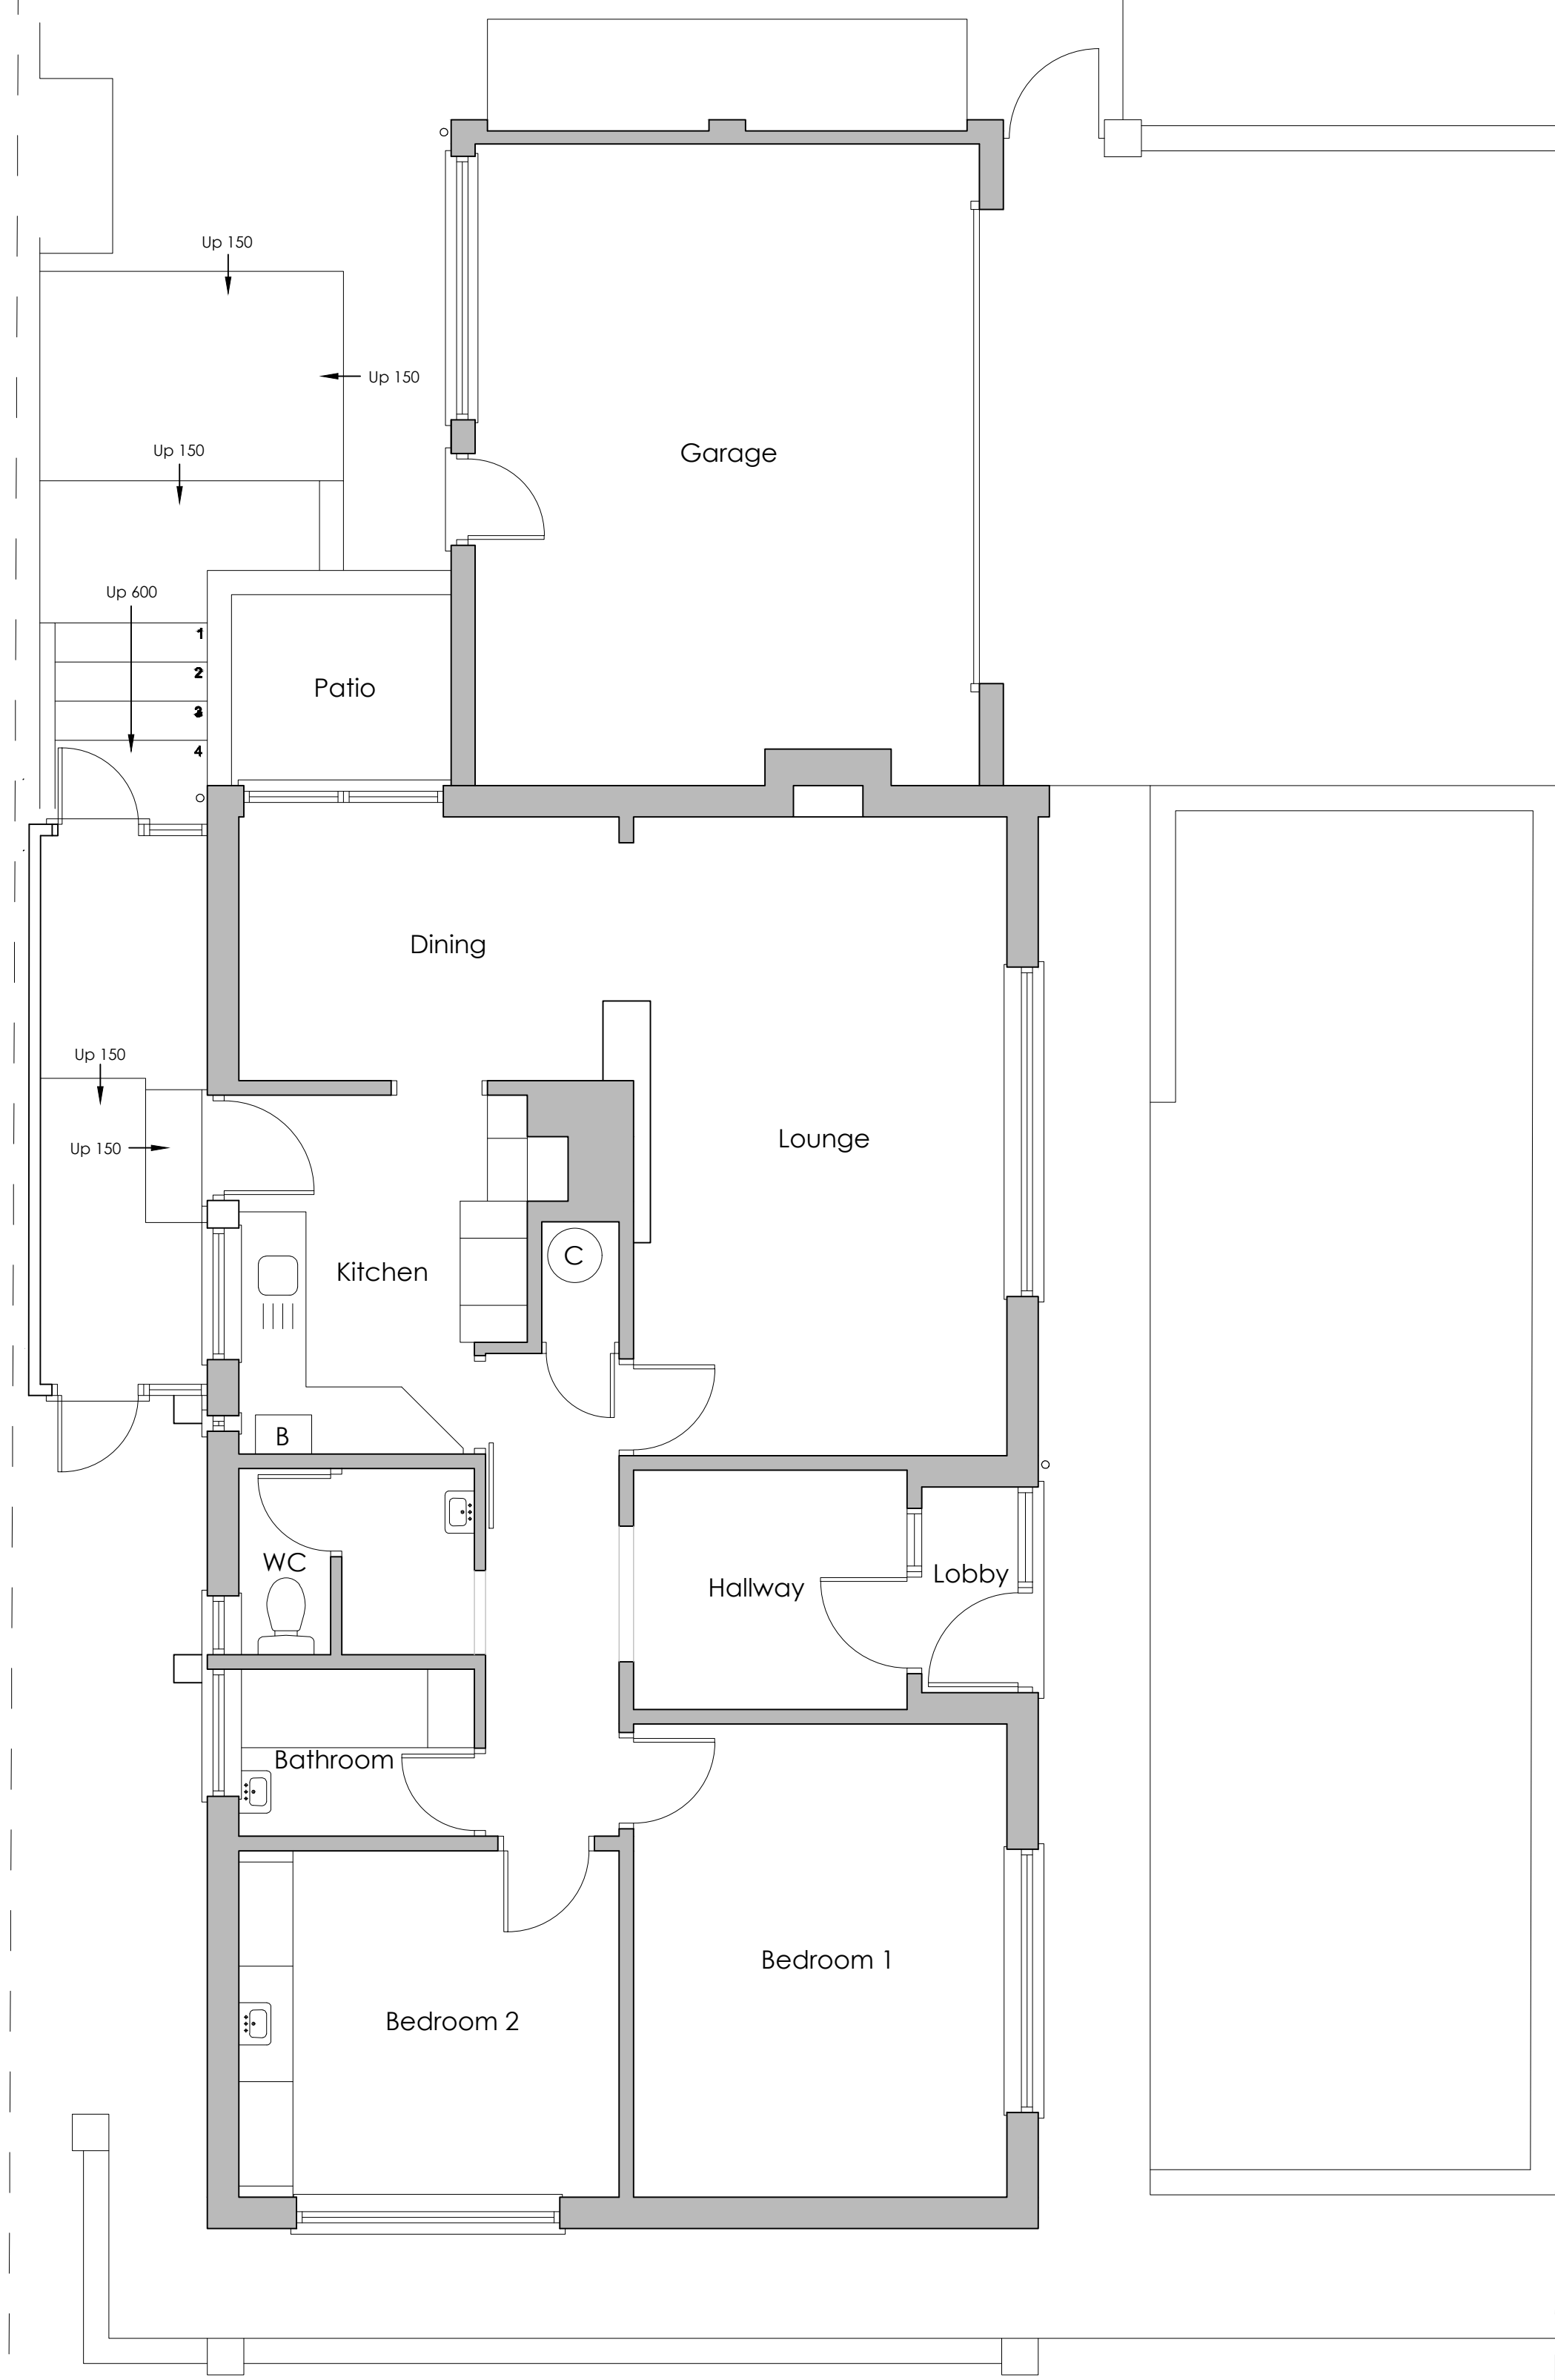


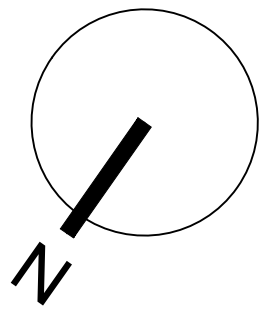

Ground Floor Plan

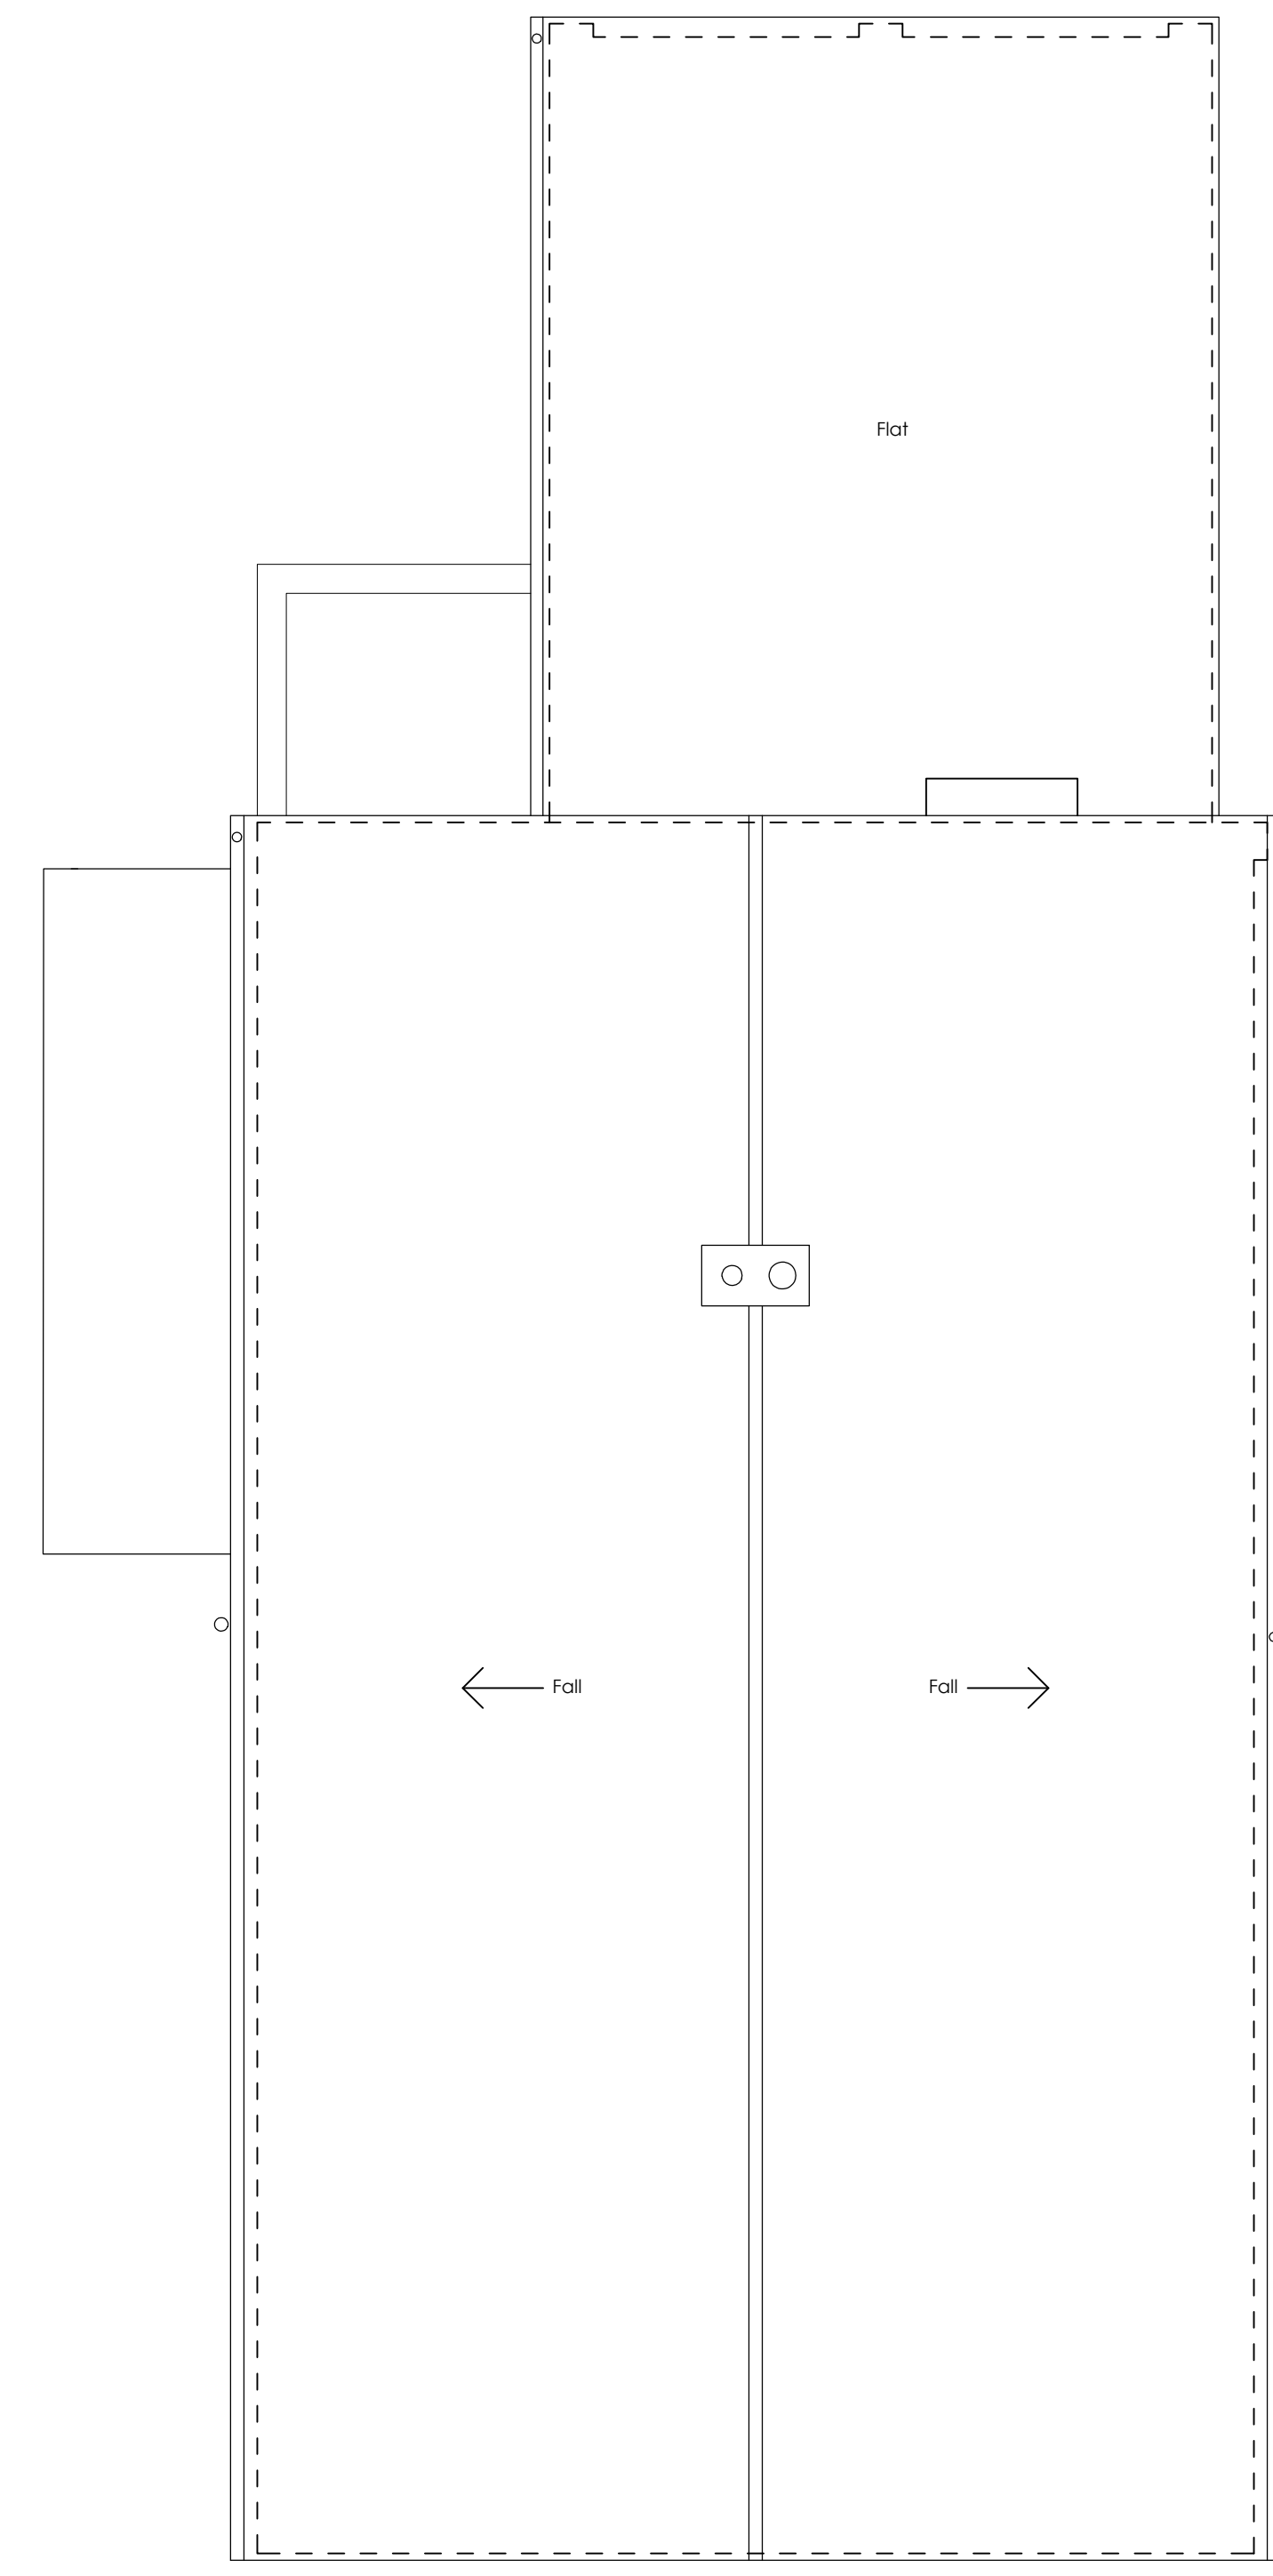

Roof Plan

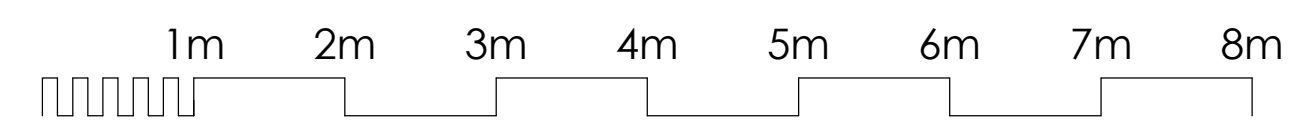

notes	revisions				client			
	no.	description	date	check	no.	description	date	check
	P01	INITIAL ISSUE	01.12.25	TC				
project					KM CARPENTRY & JOINERY			
27 HAWTHORN CLOSE								
HITCHIN, SG5 2BW								
drawing								
FLOOR & ROOF PLAN								
AS EXISTING								
scales		1:50 @ A1	date drawn	11.11.25	drawn by	TC		
1 check date		11.11.25	checked by	11.11.25	checked by	NLC		
drawing no.					revision			
D151_A_1001					P01			

NTC designs

NTC designs ltd,
3 Hastings Close,
Stevenage,
SG1 2JG
p: 07748610789
e: ntcdesigns@gmail.com

DRAWING SUBJECT TO COPYRIGHT ACT