


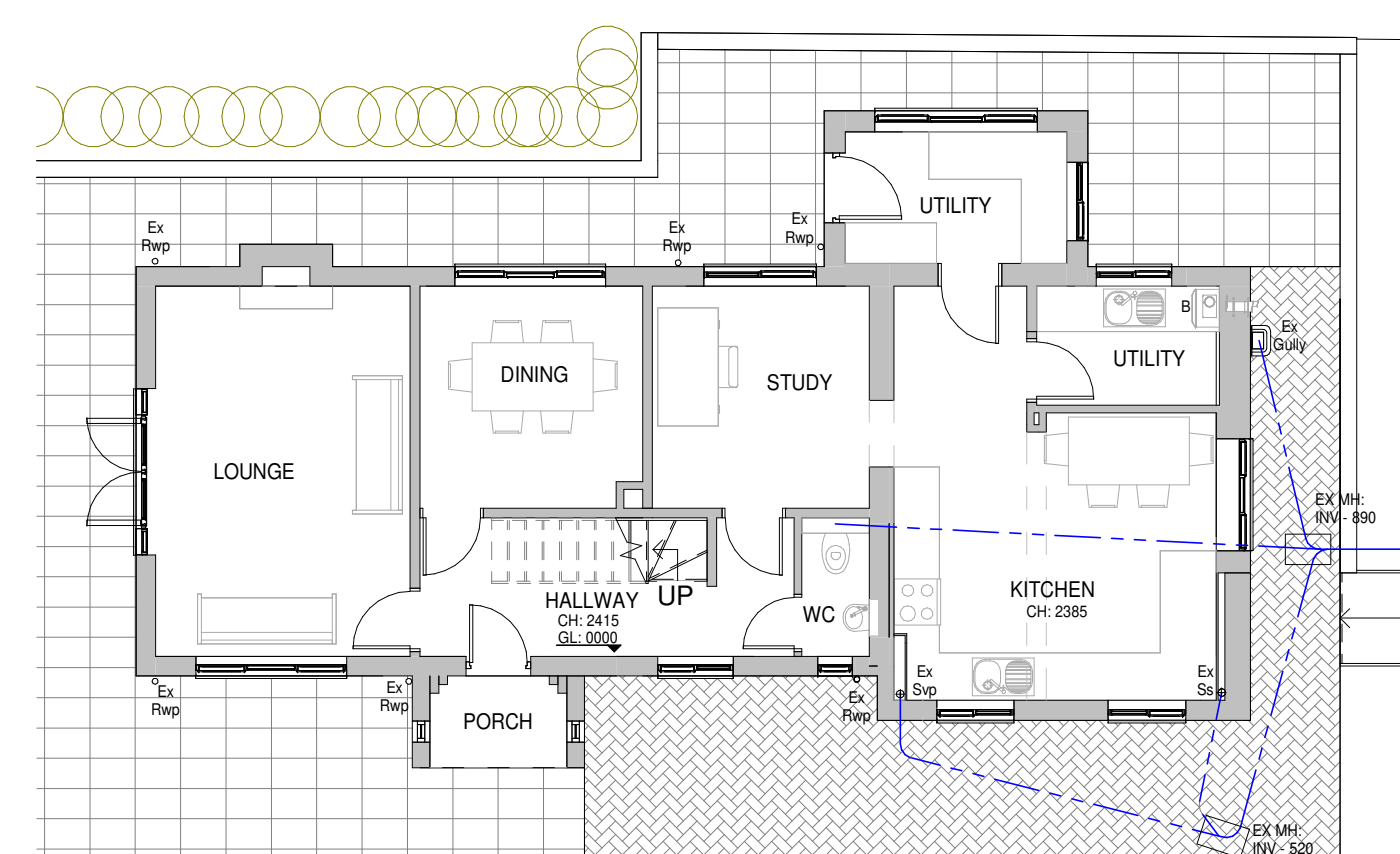


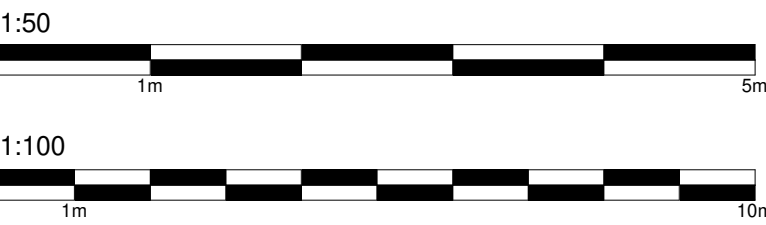

1 Existing Ground Floor Plan
1 : 100

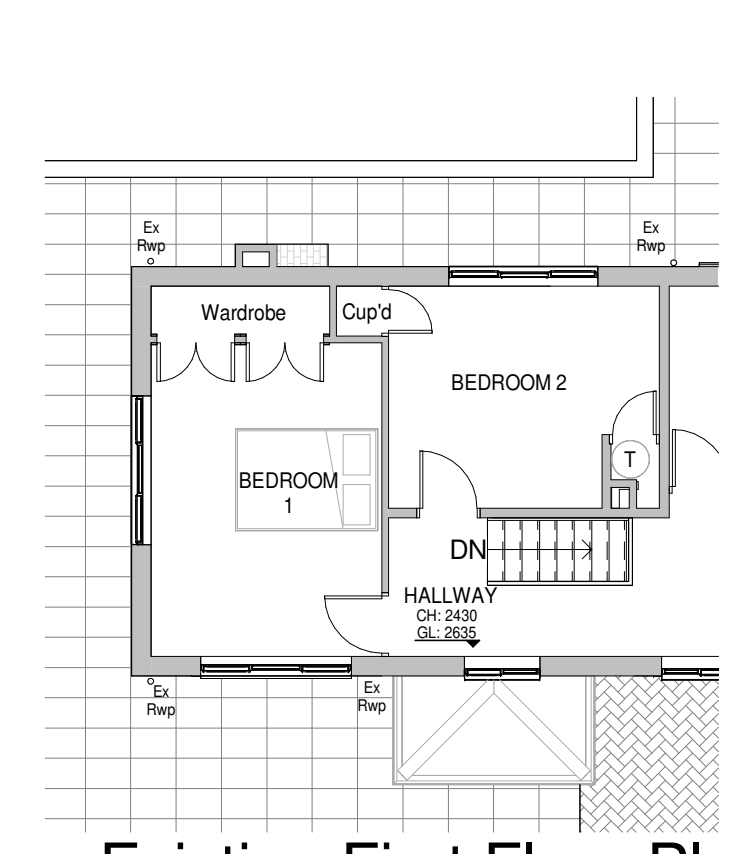


2 Existing First Floor Plan
1 : 100

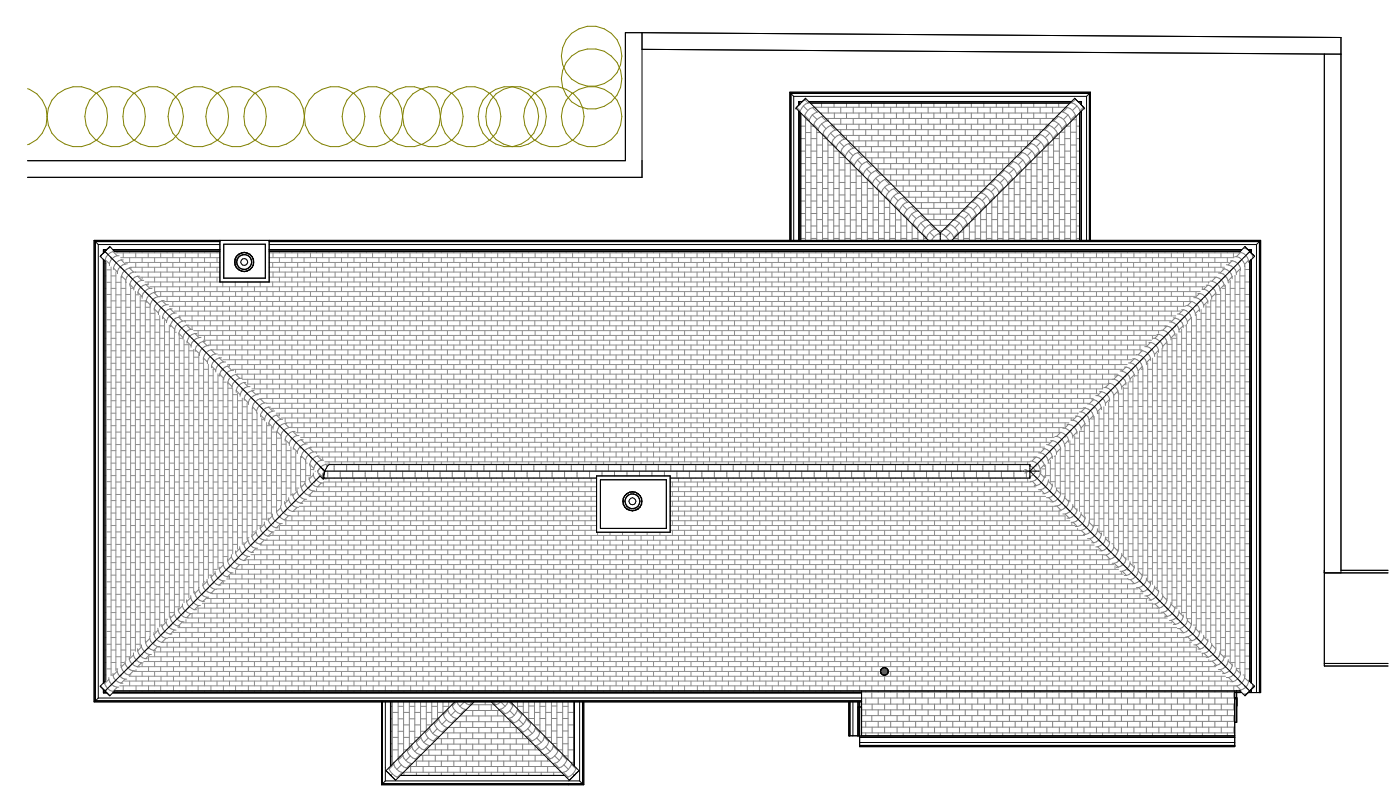


3 Existing Roof Plan
1 : 100




4 Existing East Elevation
1 : 100

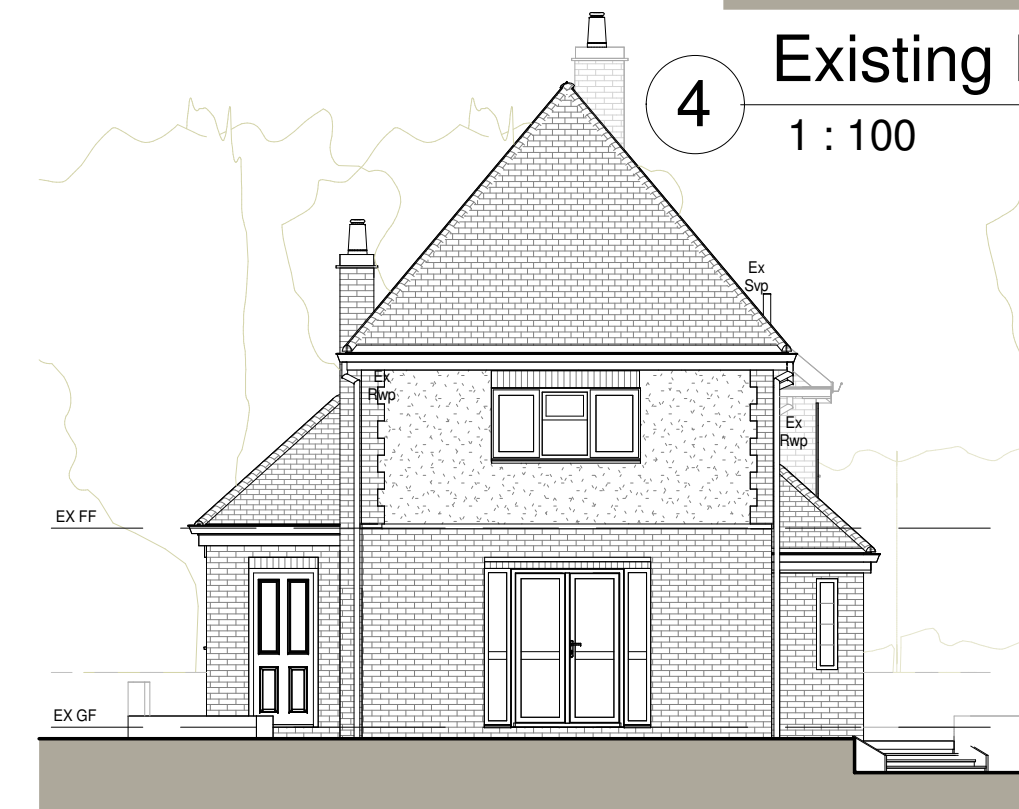


5 Existing South Elevation
1 : 100

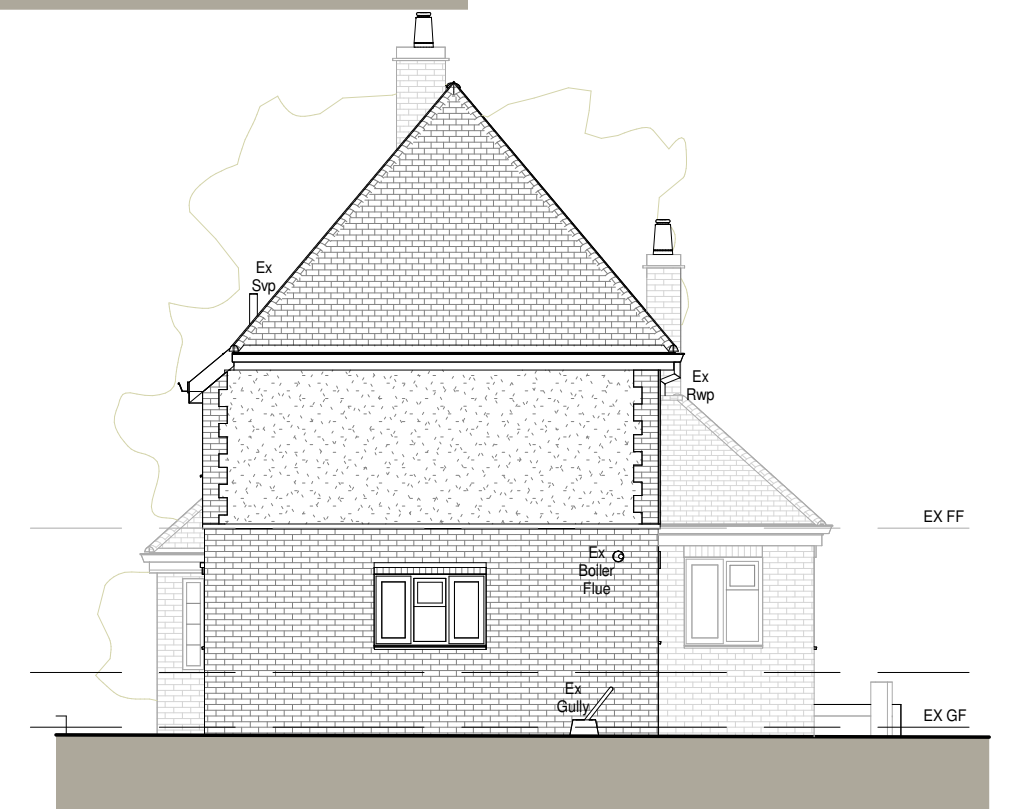

6 Existing North Elevation
1 : 100

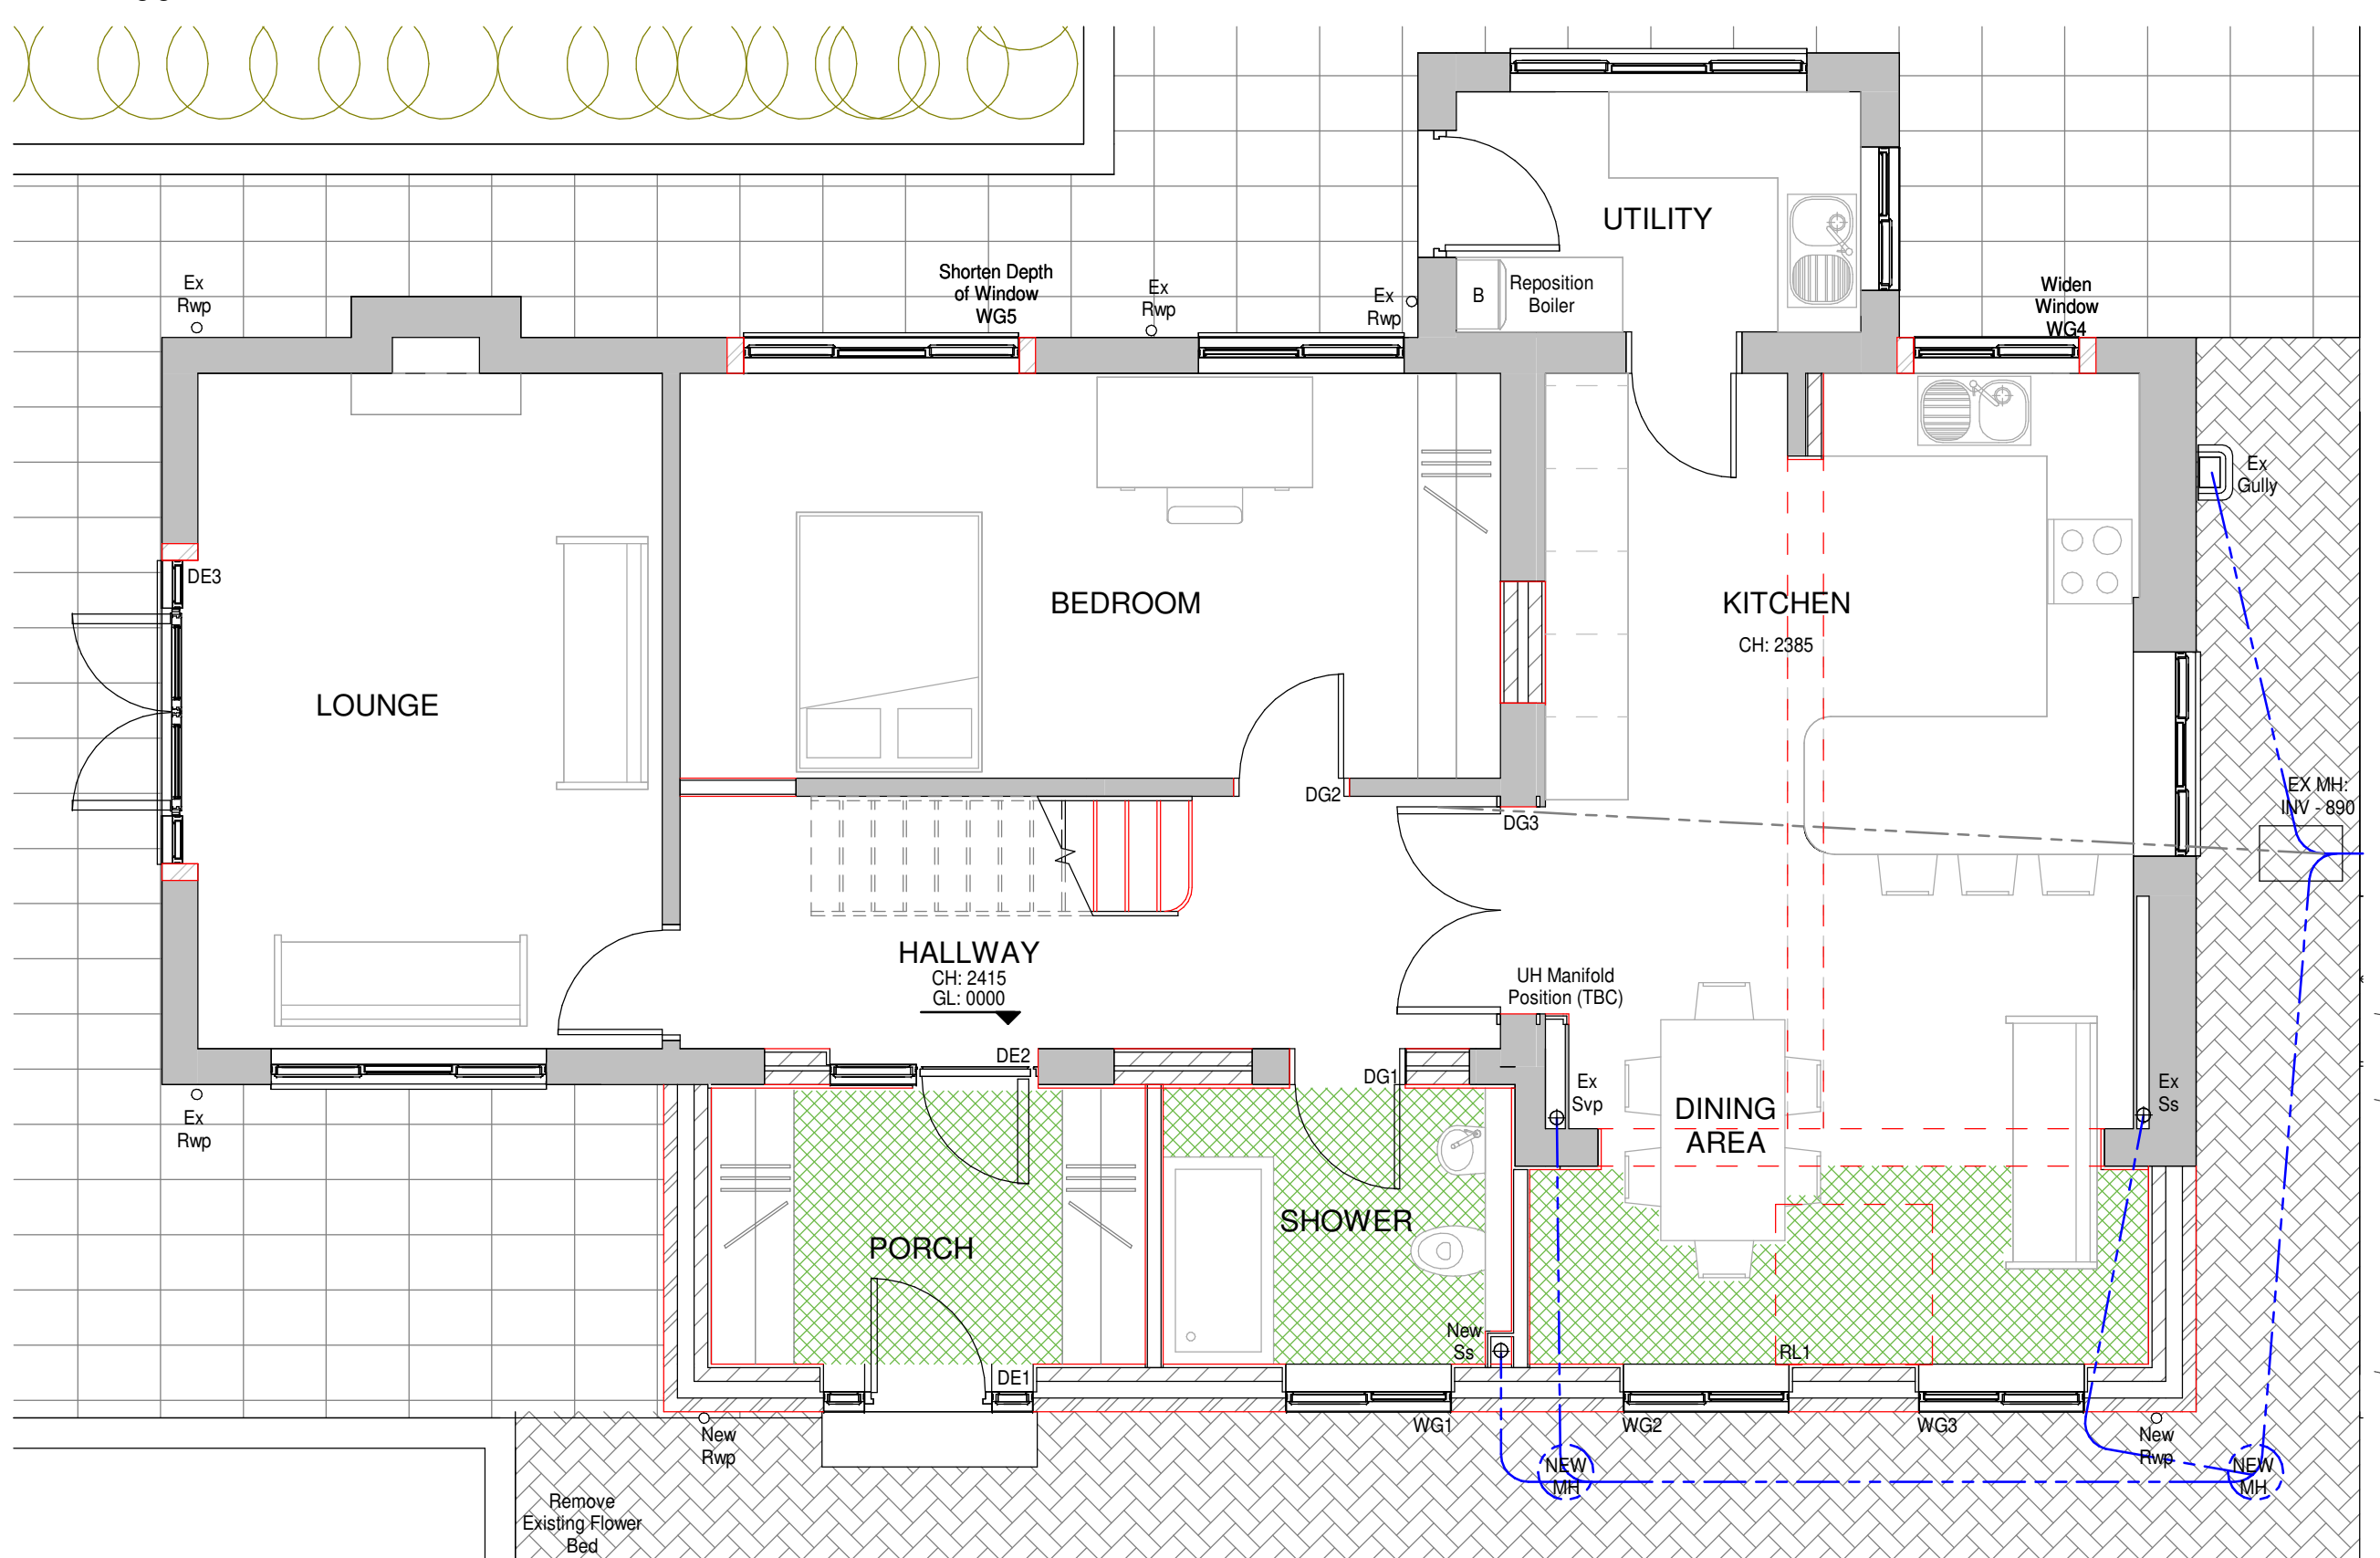

8 Proposed Ground Floor Plan
1 : 50

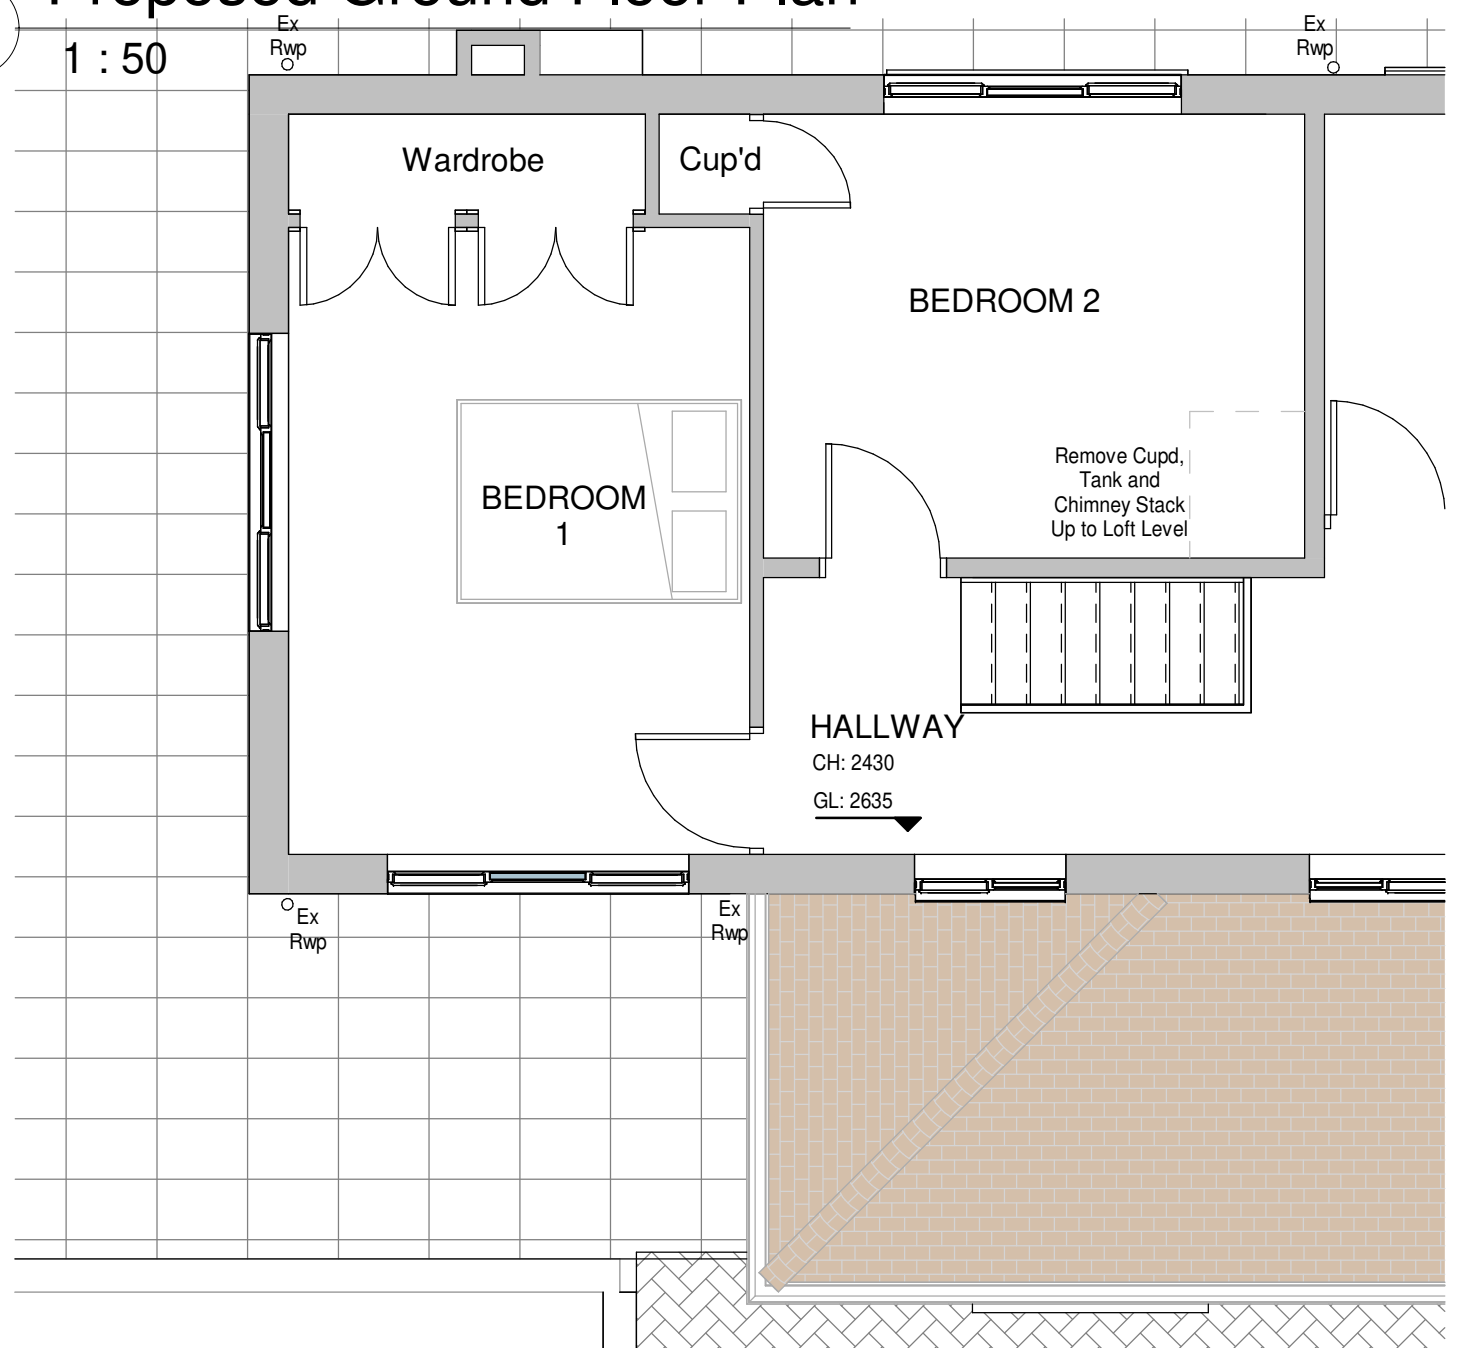

9 Proposed First Floor Plan
1 : 50

MATERIALS


Walls
Existing Face Brick with Brick Headers & Tile
Crease Detail & Cils
Proposed Face Brick with Brick Headers & Tile
Crease & Cils to Match

Roof
Existing Concrete Plain Tile
Proposed Sandtoft 20/20 Plain Tile

Windows
Existing UPVc Windows
Proposed UPVc Windows to Match & Roof
Light

Doors
Existing UPVc Doors
Proposed UPVc Doors to Match

KEY PLAN

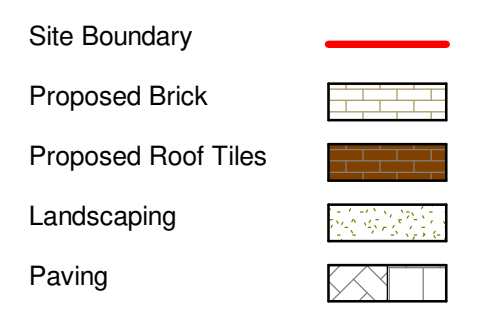

10 Proposed Roof/Site Plan
1 : 200



7 Existing West Elevation
1 : 100



11 Location Plan
1 : 1250

Updated Design to 03/12/2025 GHM
Client Comments

HET
HOME EXTENSION TEAM
4 Brand Street, Hitchin, Hertfordshire, SG5 1HX
Tel: (01462) 440099 E-mail: hitchin@het.co.uk

CLIENT:
Mr & Mrs Roberts

PROJECT:
78 Wymondley Road
Hitchin
Hertfordshire
SG4 9PT

DRAWING TITLE:
Single Storey Front Extension,
Including Insertion of 1 Roof light,
Replacement of Windows and
Internal Alterations
Existing Plans, Proposed Floor
Plans, Proposed Roof/Site Plan &
Location Plan

SCALE: As indicated	DATE: 25/11/2025	DRAWN: GHM	CHECKED: DC/TB
DWG. NO. HET-1857/01	REV. A		