


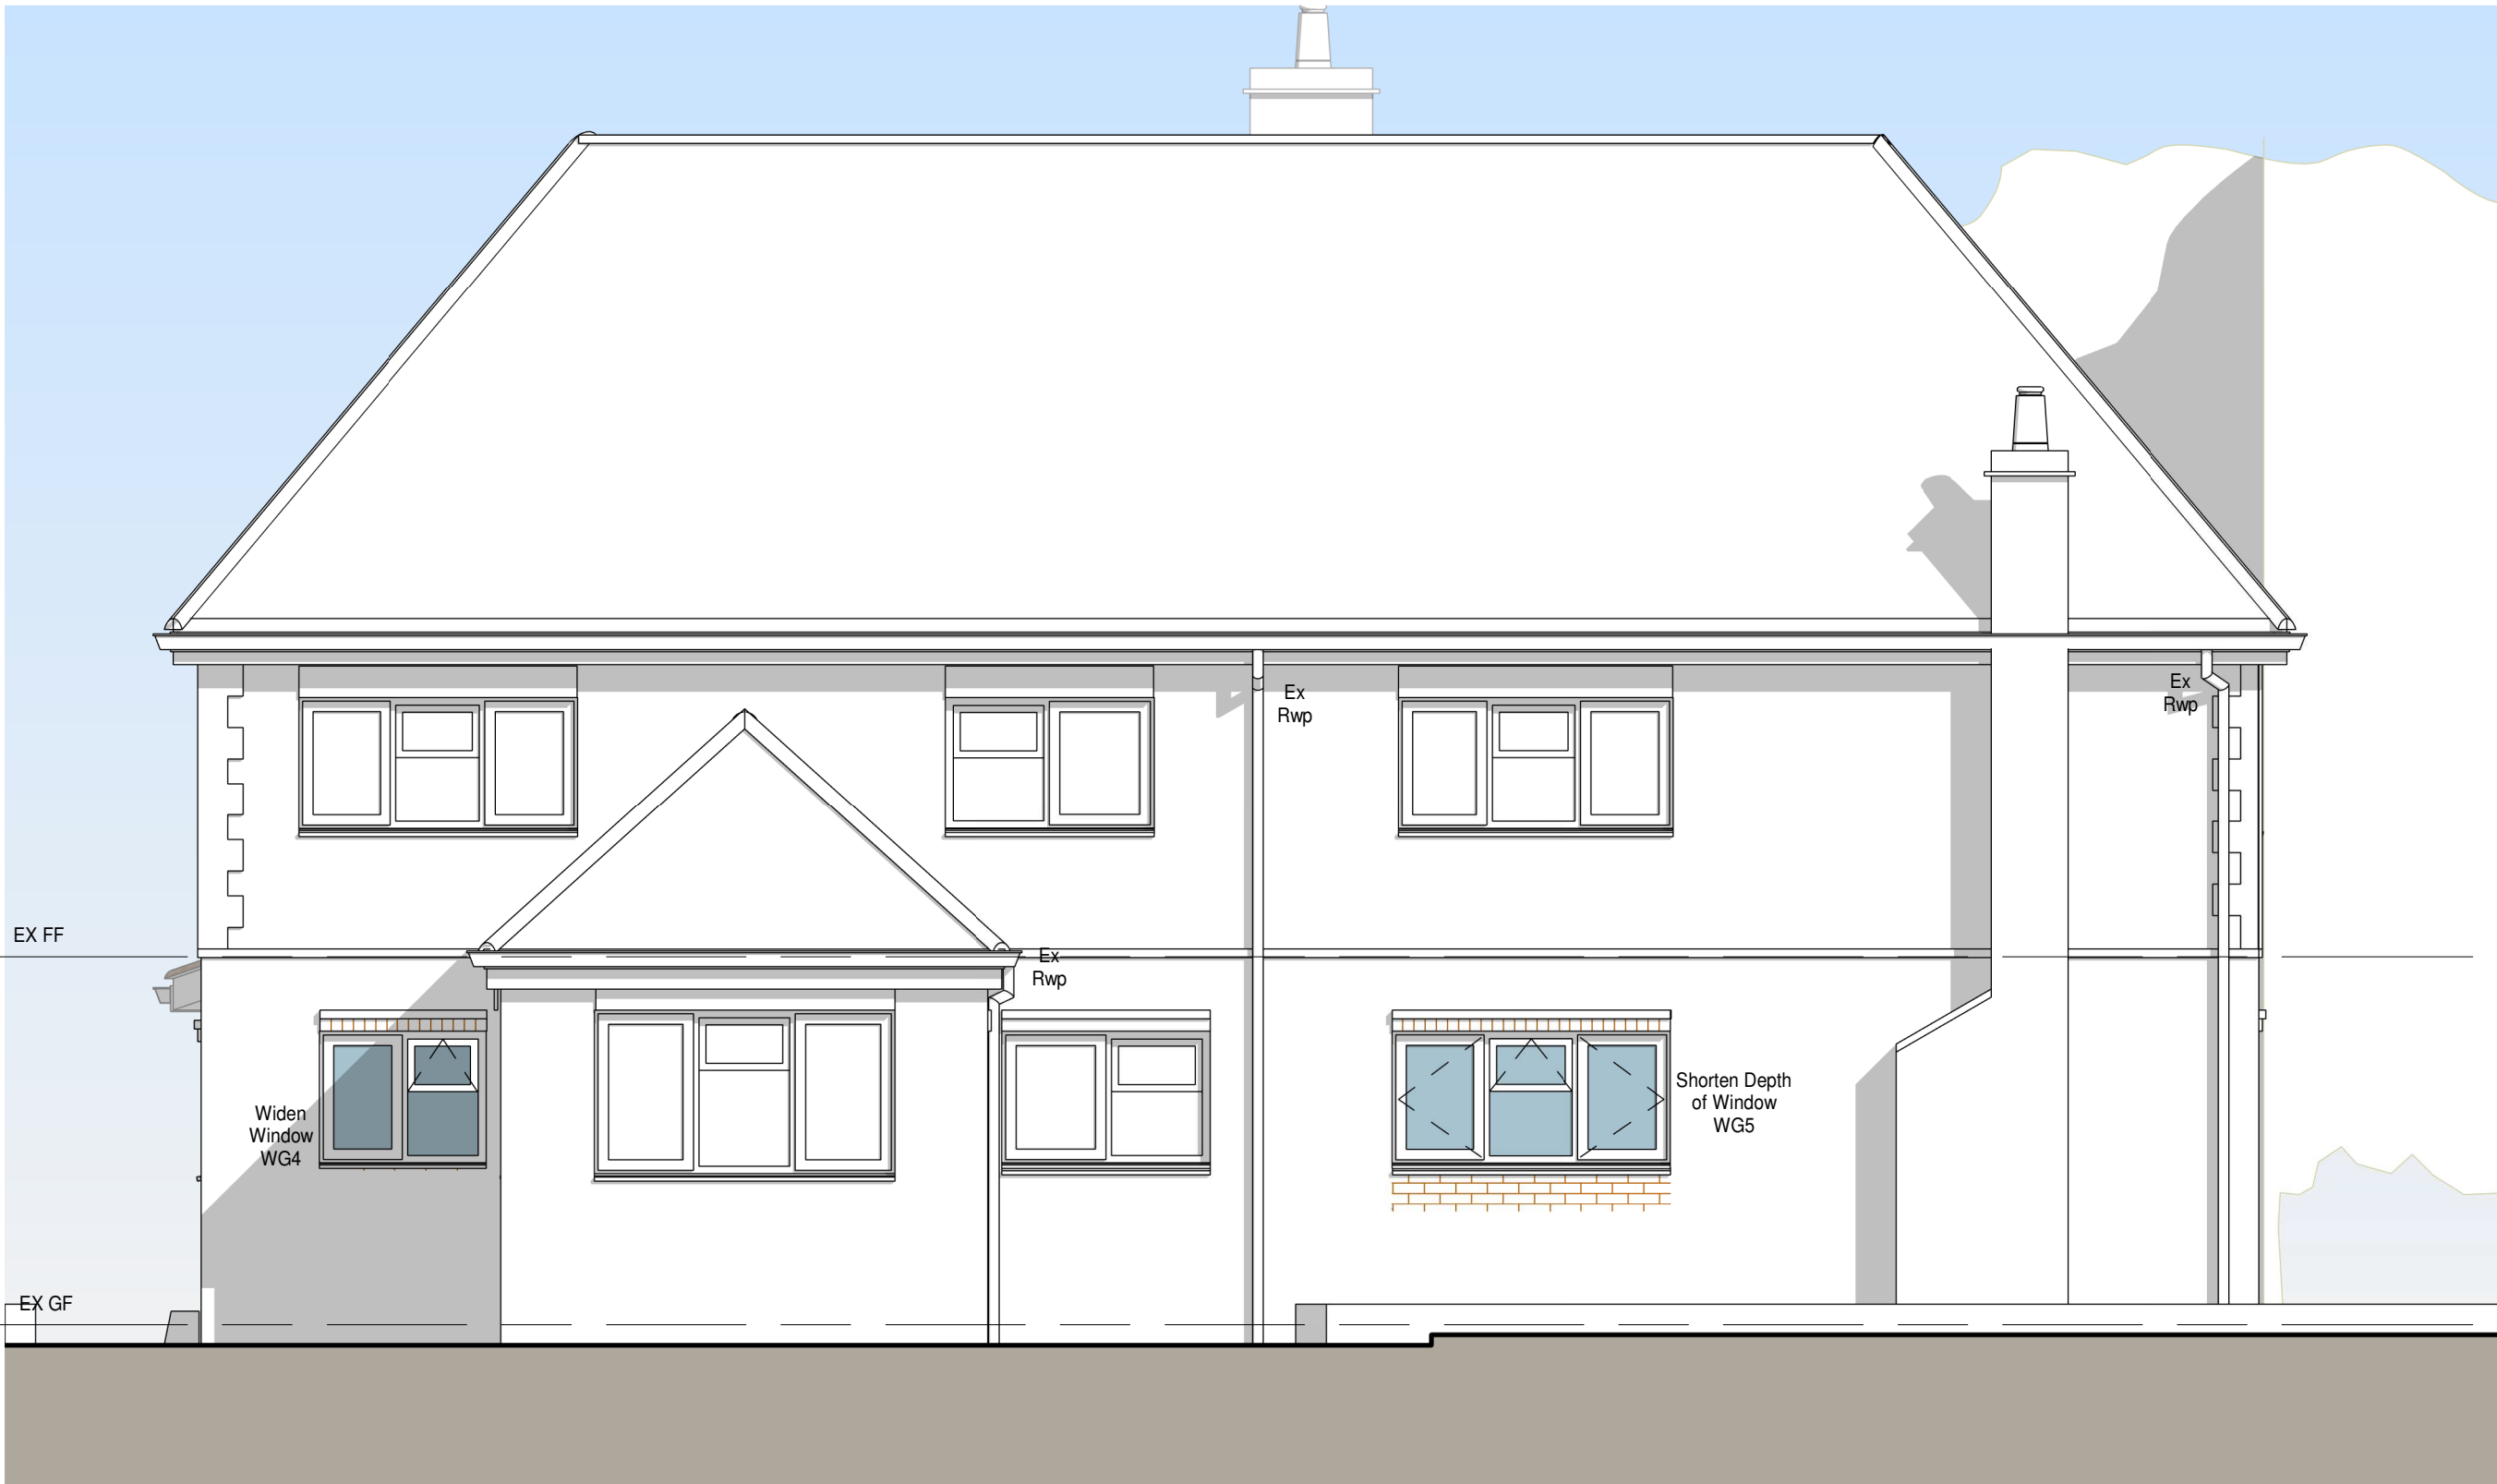

1 Proposed East Elevation
1 : 50



2 Proposed North Elevation
1 : 50



3 Proposed West Elevation
1 : 50



4 Proposed South Elevation
1 : 50

MATERIALS

Walls
Existing Face Brick with Brick Headers & Tile
Crease Detail & Cills
Proposed Face Brick with Brick Headers & Tile
Crease & Cills to Match

Roof
Existing Concrete Plain Tile
Proposed Sandtoft 20/20 Plain Tile


Windows
Existing UPVc Windows
Proposed UPVc Windows to Match & Roof
Light

Doors
Existing UPVc Doors
Proposed UPVc Doors to Match

KEY PLAN

Site Boundary
Proposed Brick
Proposed Roof Tiles
Landscaping
Paving

This drawing must not be copied without the consent of Home Extension Team
The contractor is responsible for taking and checking all dimensions and angles

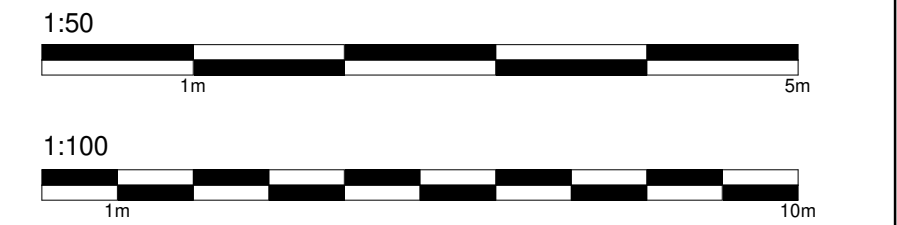

5 3D View

A Updated Design to 03/12/2025 GHM
Client Comments



4 Brand Street, Hitchin, Hertfordshire, SG5 1HX
Tel: (01462) 440099 E-mail: hitchin@het.co.uk

CLIENT:
Mr & Mrs Roberts

PROJECT:
78 Wymondley Road
Hitchin
Hertfordshire
SG4 9PT

DRAWING TITLE:
Single Storey Front Extension,
Including Insertion of 1 Roof light,
Replacement of Windows and
Internal Alterations
Proposed Elevations

SCALE: 1 : 50	DATE: 25/11/2025	DRAWN: GHM	CHECKED: DC/TB
-------------------------	----------------------------	----------------------	--------------------------

DWG. NO. HET-1857/02	REV. A
--------------------------------	------------------