



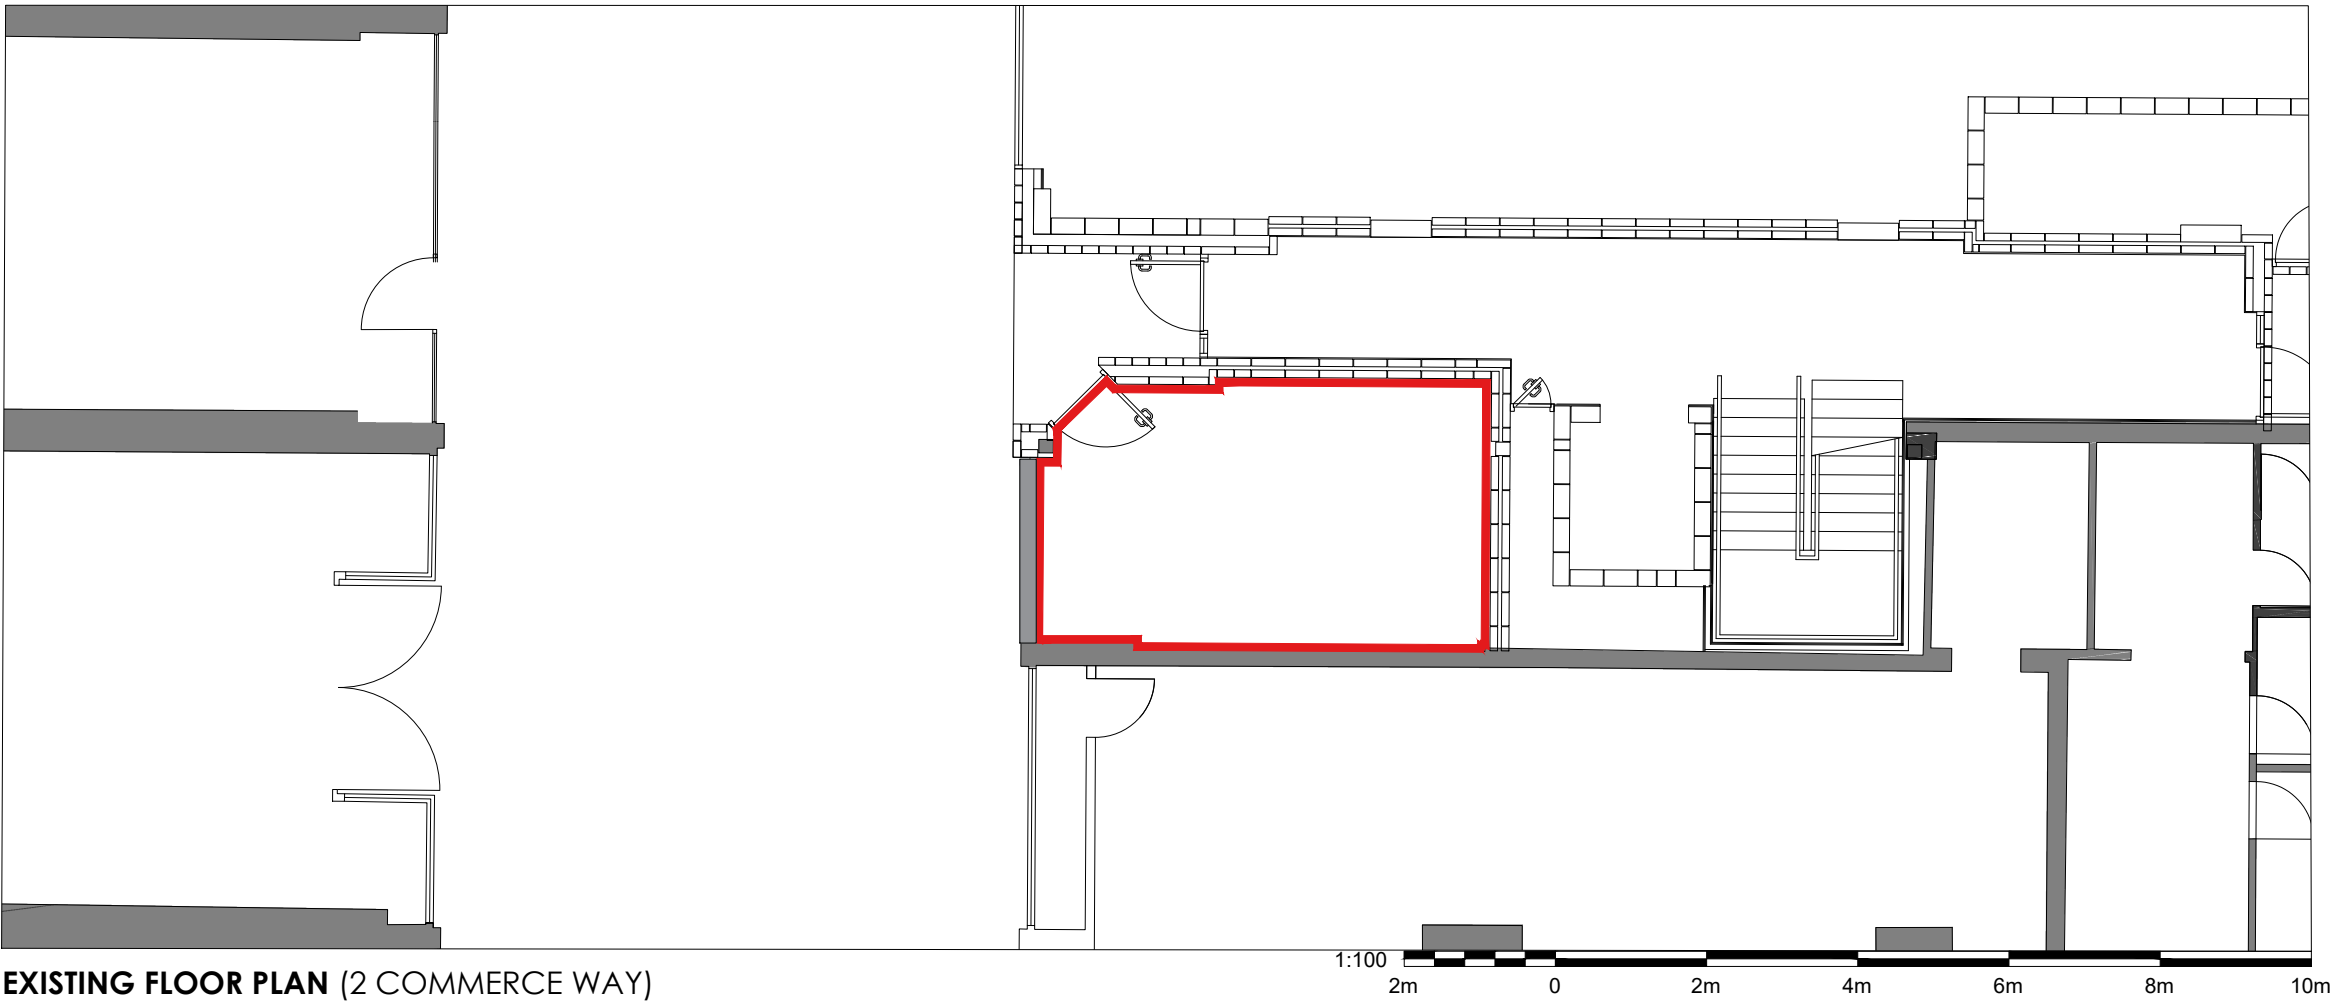

EXISTING FLOOR PLAN (2 COMMERCE WAY)
1:100

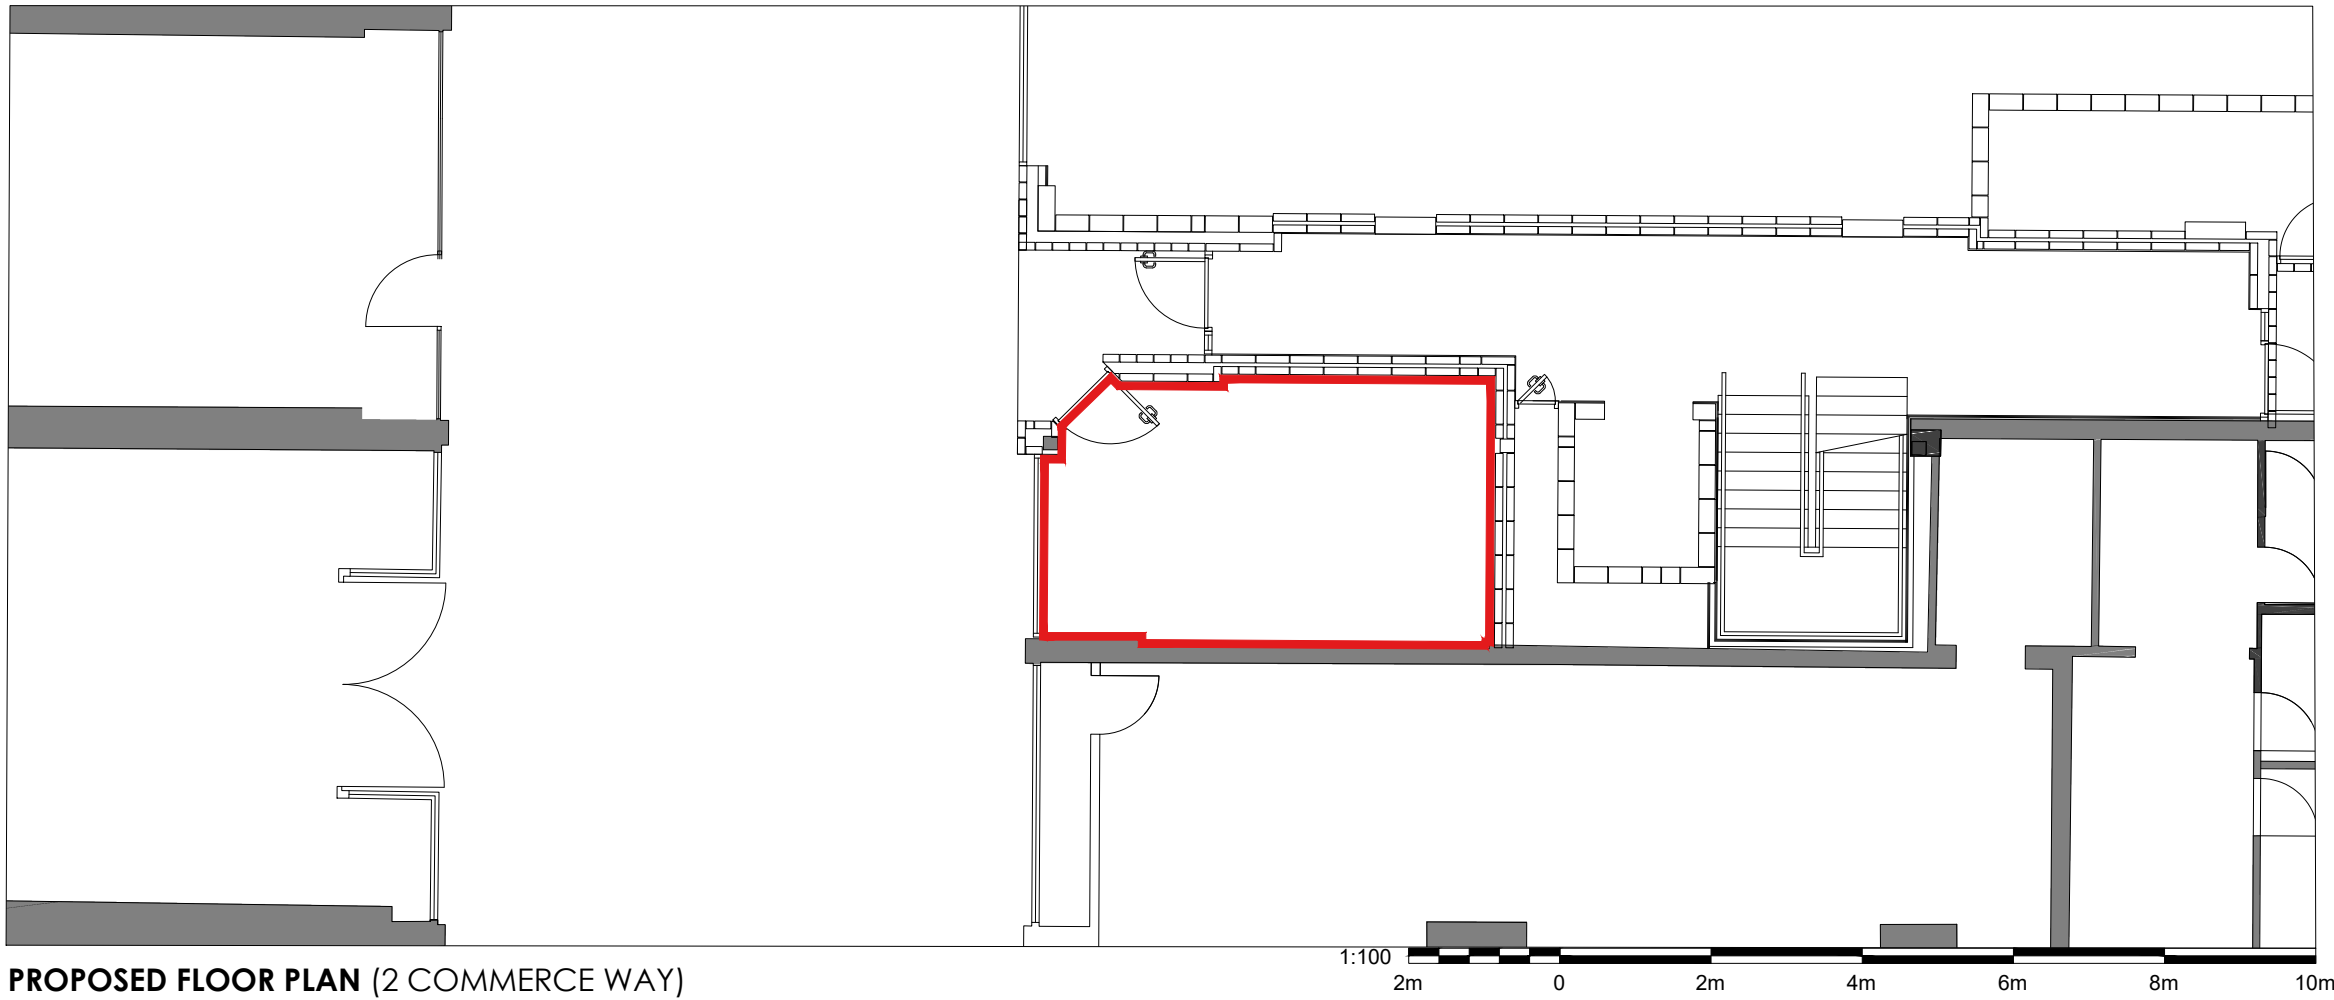

PROPOSED FLOOR PLAN (2 COMMERCE WAY)
1:100

NOTES & KEY

EXECUTIVE STUDIO 4 DESIGN SHALL HAVE NO RESPONSIBILITY FOR ANY USE MADE OF THIS DOCUMENT OTHER THAN FOR THAT WHICH IT WAS PREPARED AND ISSUED. ALL DIMENSIONS SHOULD BE CHECKED ON SITE. DO NOT SCALE FROM THIS DRAWING. ANY DRAWING ERRORS OR DIVERGENCES SHOULD BE BROUGHT TO THE ATTENTION OF EXECUTIVE STUDIO 4 DESIGN AT THE ADDRESS SHOWN BELOW.

N

25m025m50m75m

LOCATION PLAN

1:1250

ISSUE 1

TC

09.12.2025

001

2nd Floor ,
113-118 Duncreggan
Road, Derry City,
BT48 OAA.
T. +442871262184

studio4design

© Executive Studio 4D Architects Ltd 2025

PROJECT TITLE	
UNIT 2 COMMERCE WAY, GARDEN CITY SHOPPING CENTRE, LETCHWORTH	
PROJECT NUMBER	
5814	
DRAWING TITLE	
EXISTING & PROPOSED PLANS	
SCALE OF MAIN DRAWING	
1:100 @ A3	
DATE	
09.12.2025	
DRAWING NUMBER	REVISION
002	001