



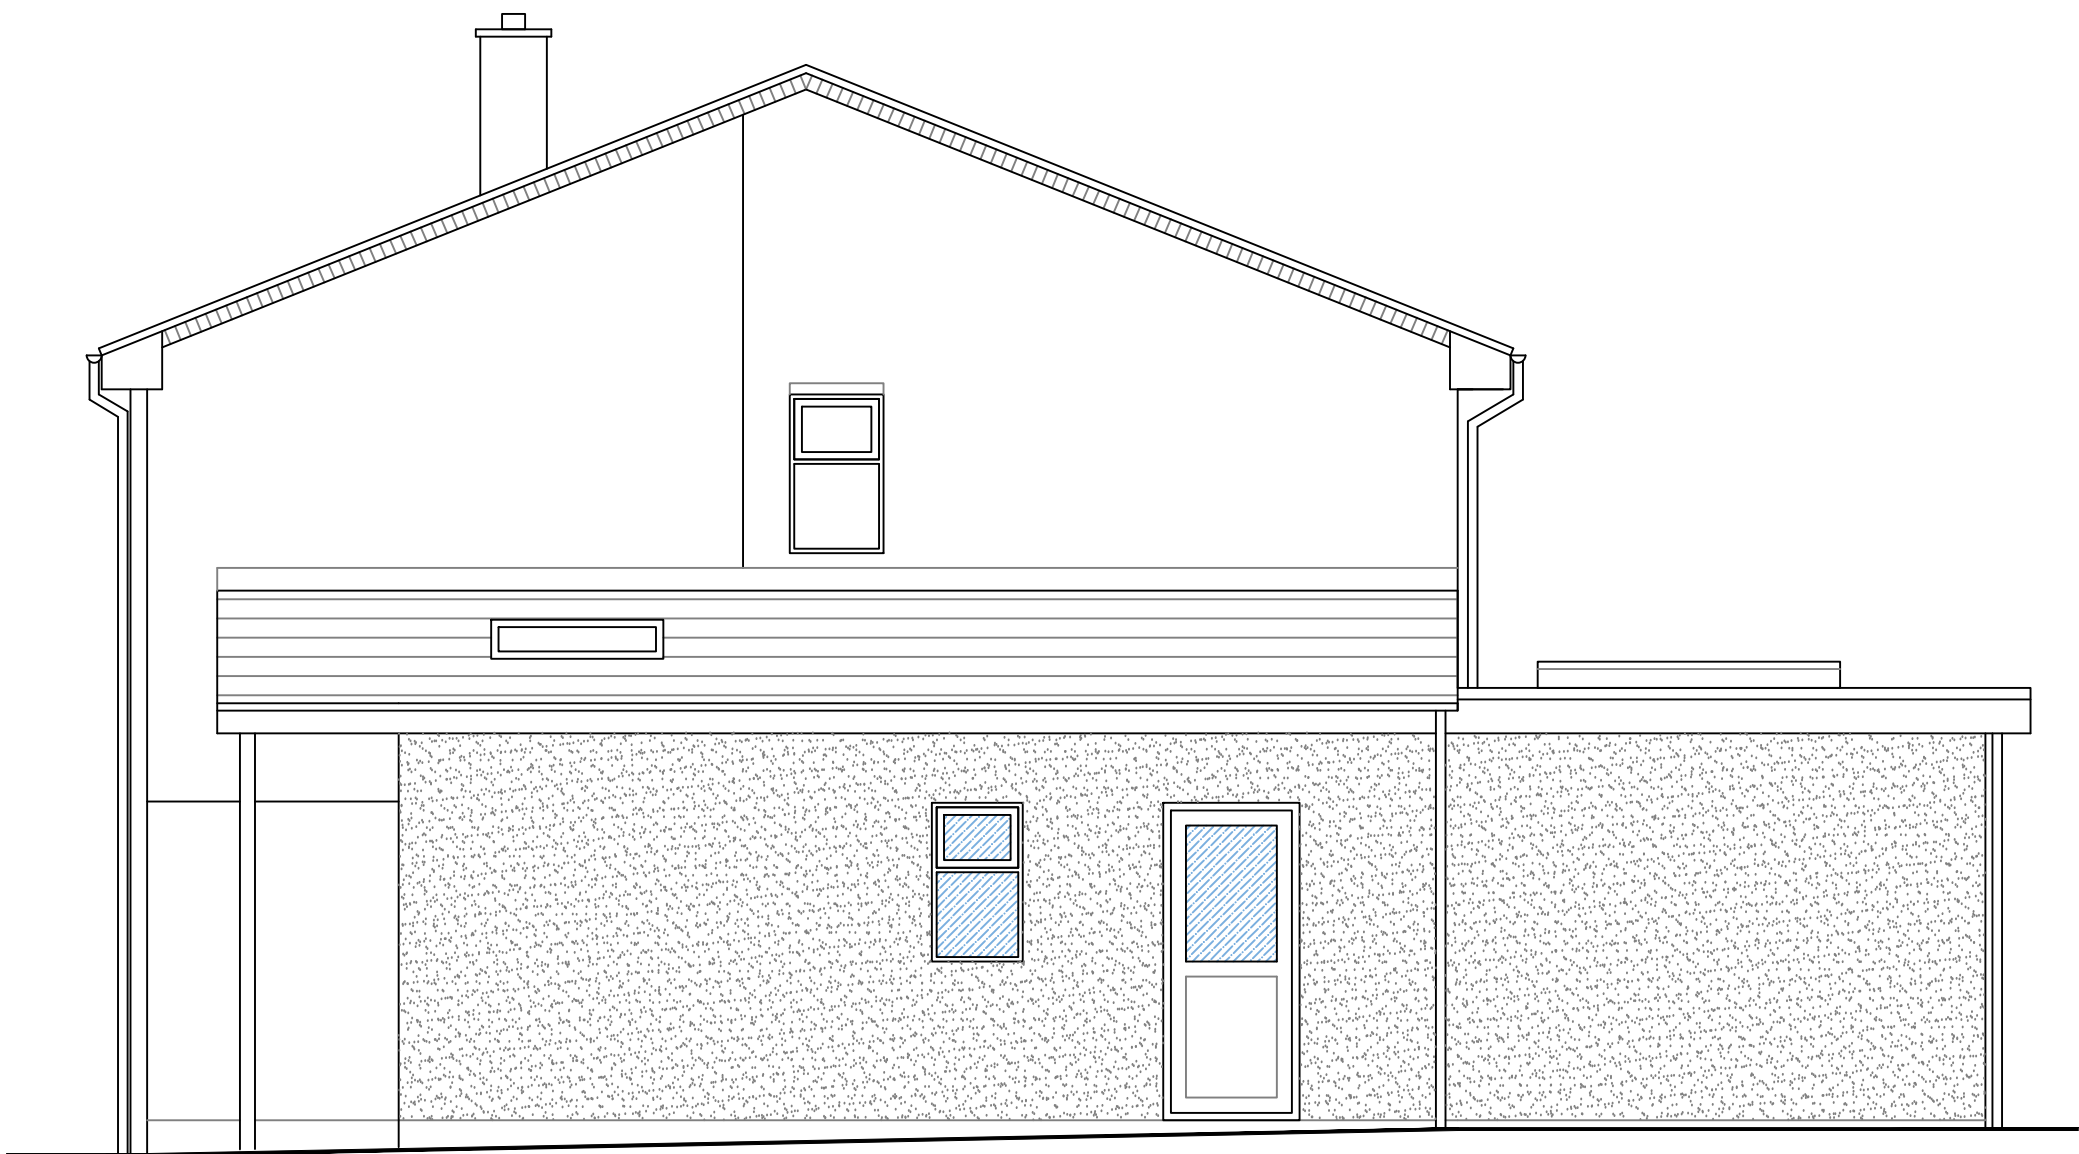

PROPOSED SOUTH EAST ELEVATION



PROPOSED NORTH EAST ELEVATION

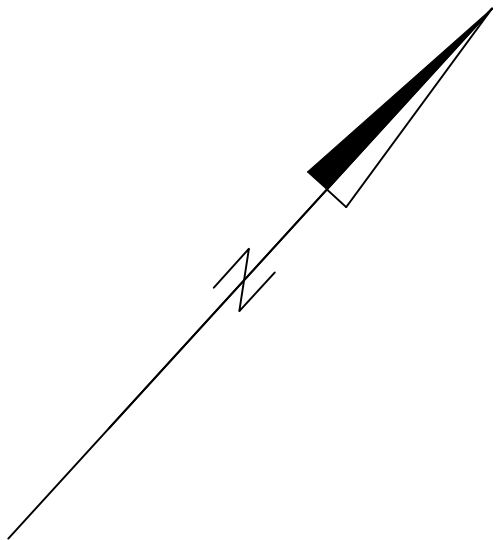

Materials




Walls
Existing facing brickwork, vertical slate tile, smooth white coloured render
New facing brickwork to match existing and smooth white painted render

Roof
Existing concrete roof tile
New flat resin roof & concrete roof tile colour grey


Windows
Existing dark grey UPVC
New dark grey UPVC

Doors
Existing dark grey UPVC
New dark grey UPVC & dark grey aluminum bi-folding doors

Drive
Existing block paved drive
New permeable paved drive, low level shrub planted boarder to south west boundary and front gravel boarder between house and block paving

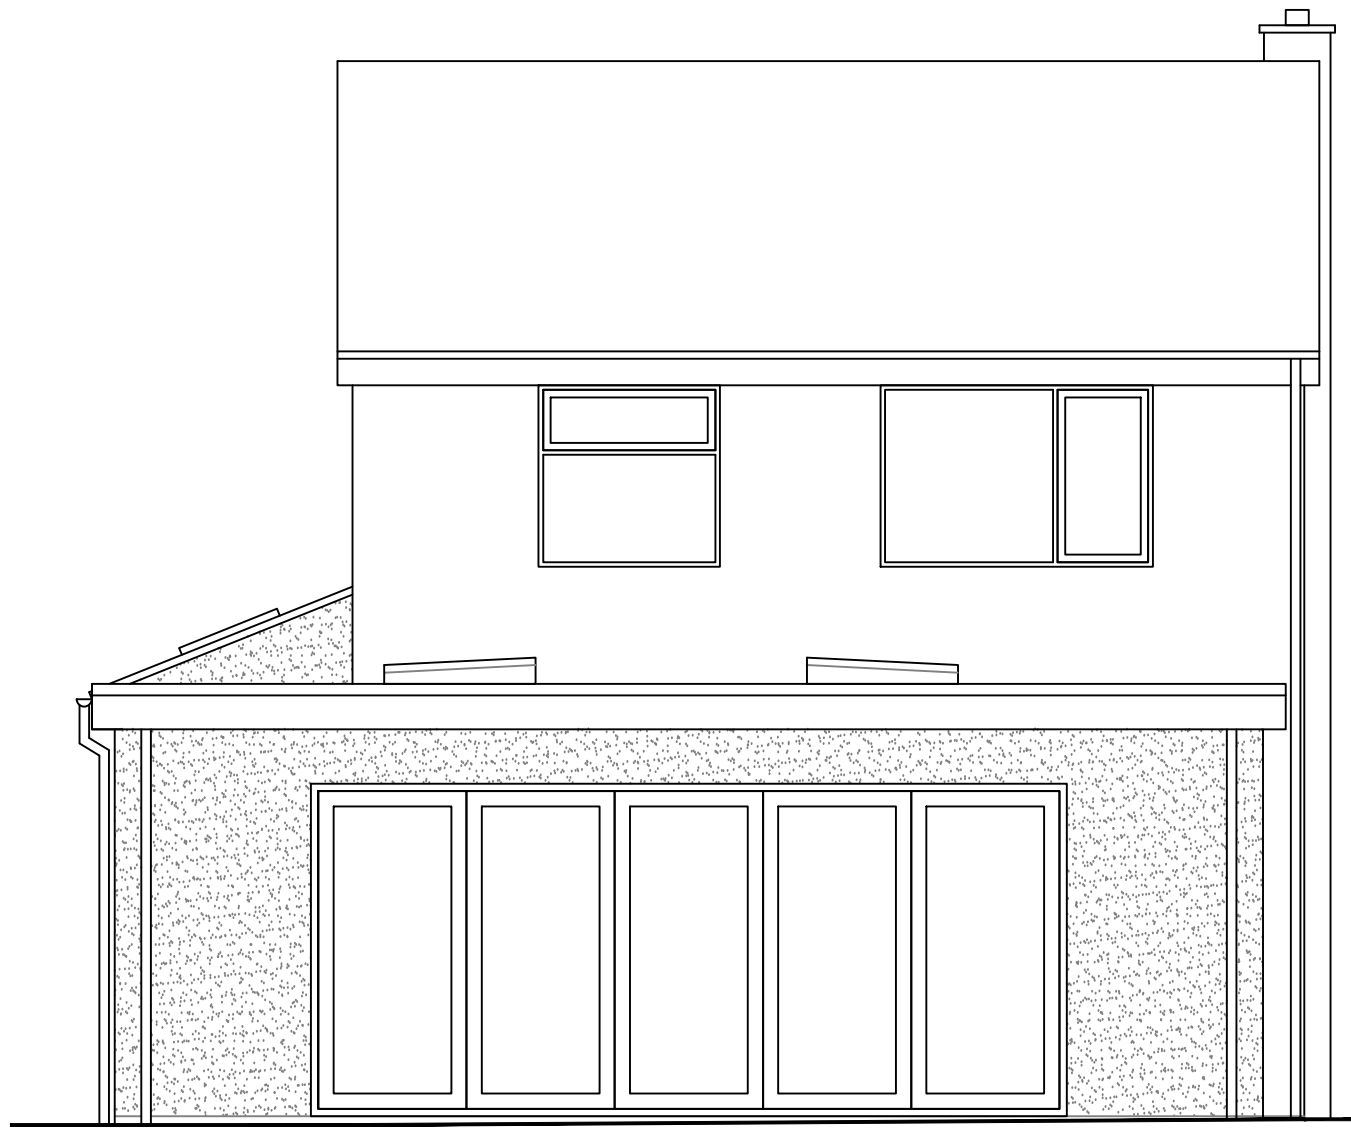  

PROPOSED NORTH WEST ELEVATION

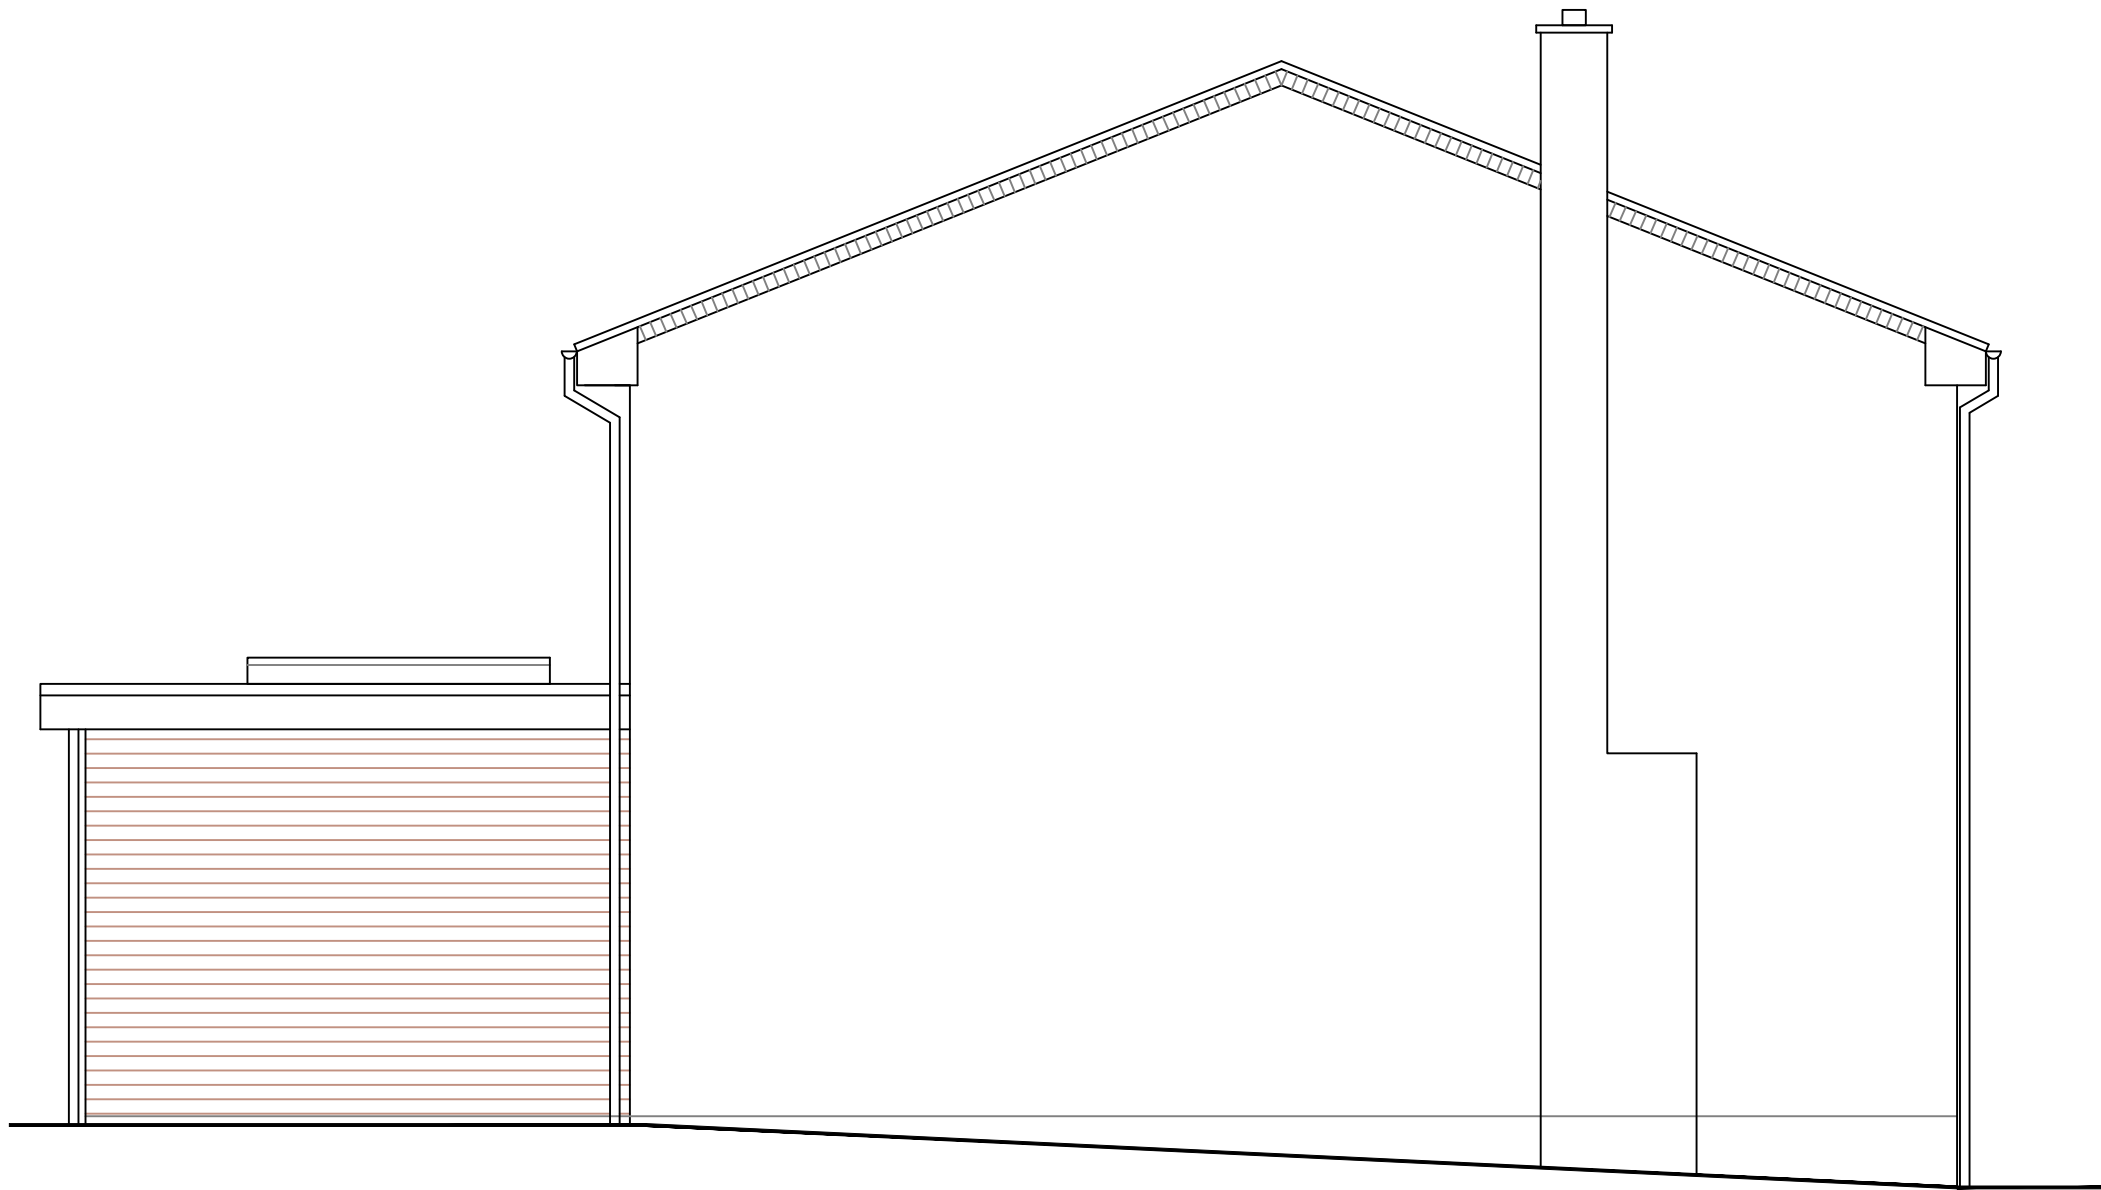

PROPOSED SOUTH WEST ELEVATION



In-2-Design
International Design:
UK Contact: +44 7399 081928
Hitchin, North Hertfordshire
SA Contact: +27 83 234 5158
Hillcrest, KwaZulu Natal
www.in-2-design.com Email: info@in-2-design.com

Single storey side and rear extension and demolition of rear garage
Proposed Elevations

8 Maytrees,
Hitchin,
Herts
SG4 9LR

Project Designer: T. Buckingham Professional Senior Architectural Technologist		Registrations CIAT Affiliate	
Scale: 1:50 1:100	Drawn by:	HJ/TB	
Nov 2025	2025/12/02	Sht 2	
FULL COPYRIGHT RESERVED			