


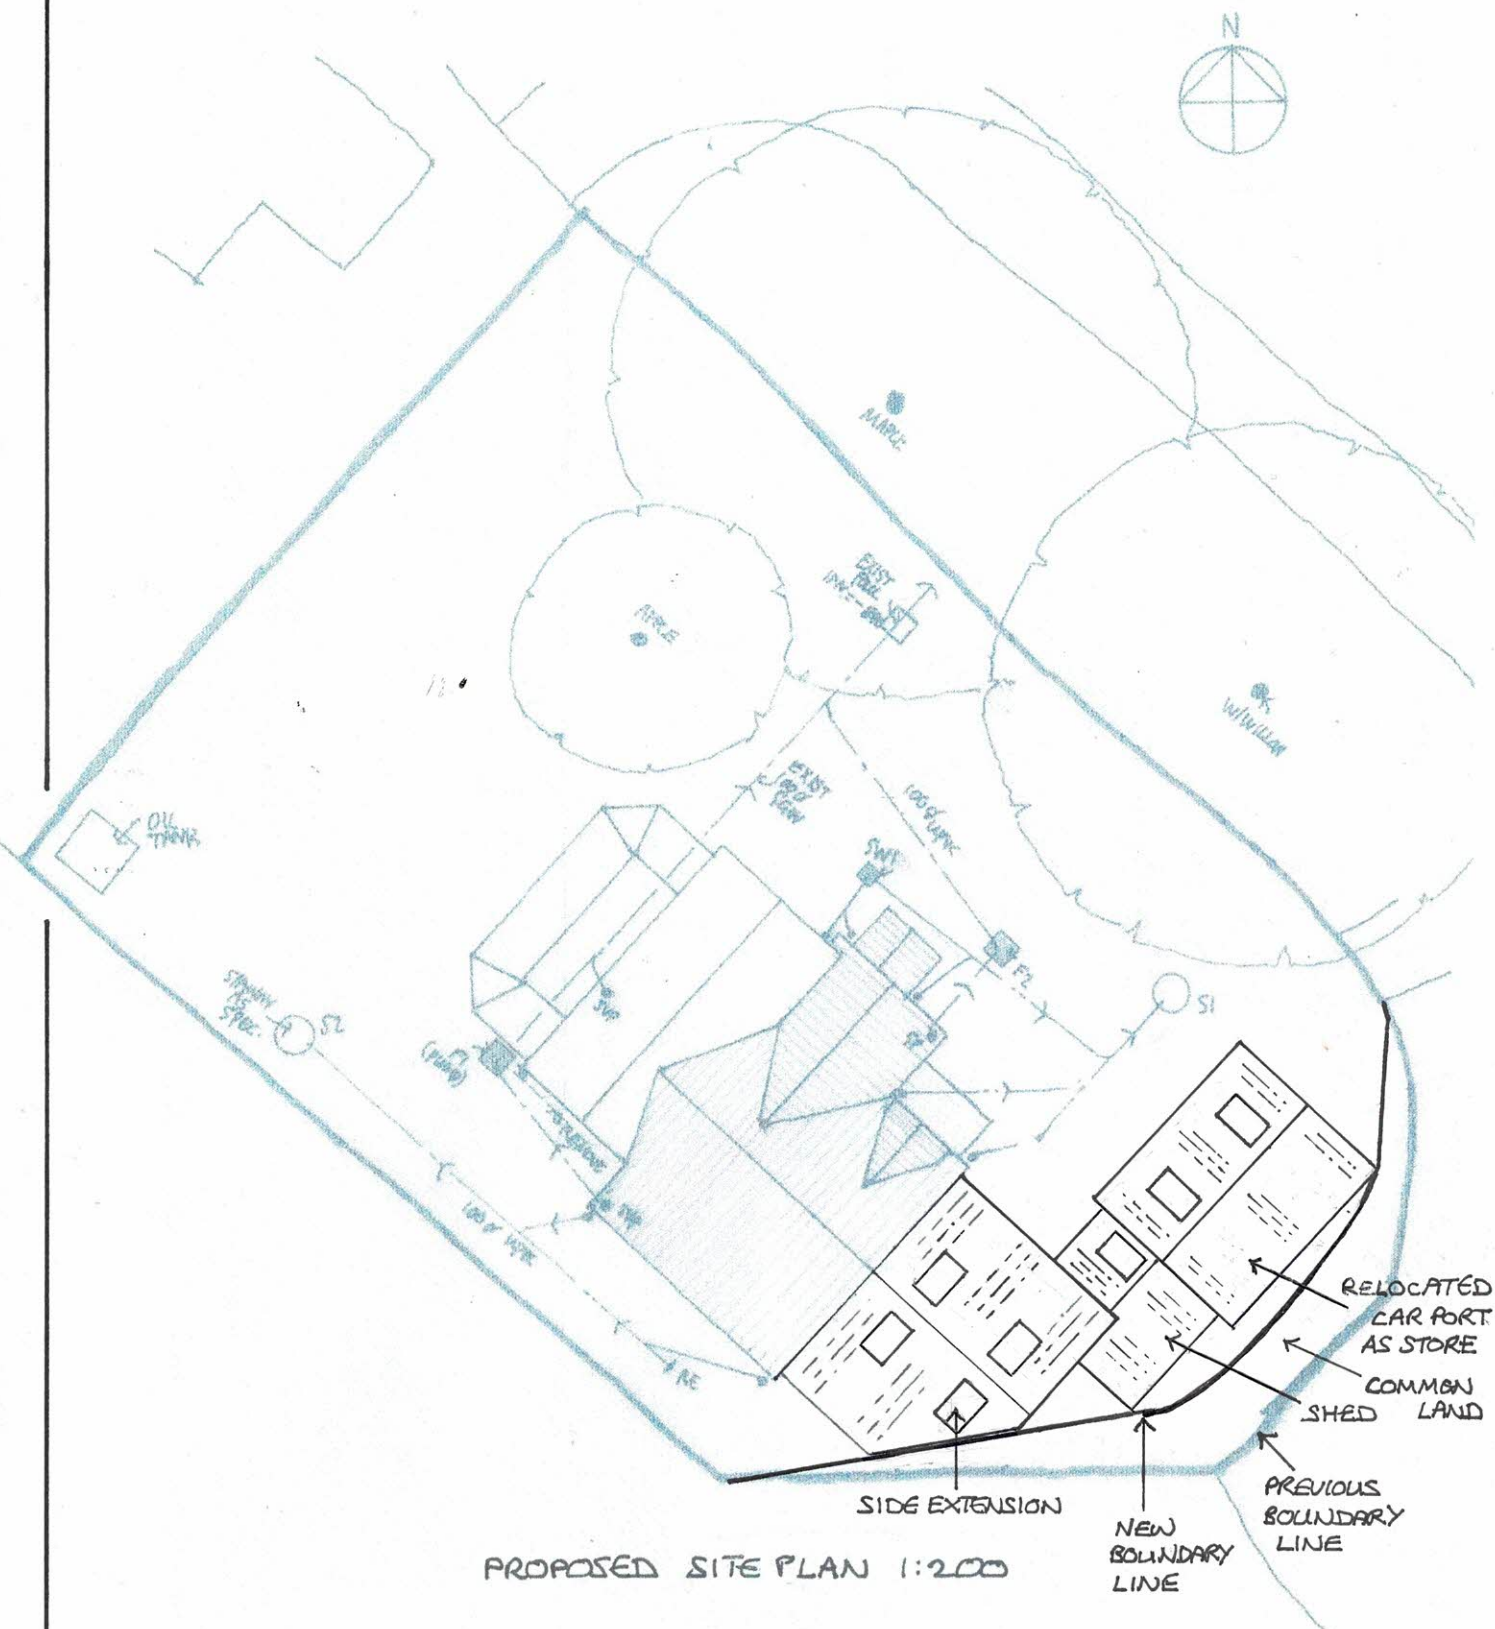

0 1 2 3 4 5 M
1:200

THE WILLOWS, ROE GREEN,
SANDON
PROPOSED SITE PLAN
DRAWING P5
SCALE: 1:200 AT A4