


NOTES:
DO NOT SCALE this drawing (printed or electronic versions). Contractors must check all dimensions from site.
All other design team elements, where indicated, have been imported from the consultant's drawings and reference should be made to the individual consultant's drawings for exact setting out, size and type of component.
Discrepancies and / or ambiguities within this drawing, between it and the information give elsewhere, must be reported immediately to the architect for clarification before proceeding.
All works are to be carried out in accordance with the latest British Standards and Codes of Practice unless specifically directed otherwise in the specification.
Responsibility for the reproduction of this drawing in paper form, or if issued in electronic format, lies with the recipient to check that all information has been replicated in full and is correct when compared to the original paper or electronic image. Graphical representations of equipment on this drawing have been co-ordinated, but are approximations only. Please refer to the Specifications and / or Details for actual sizes and / or specific contractor construction information.

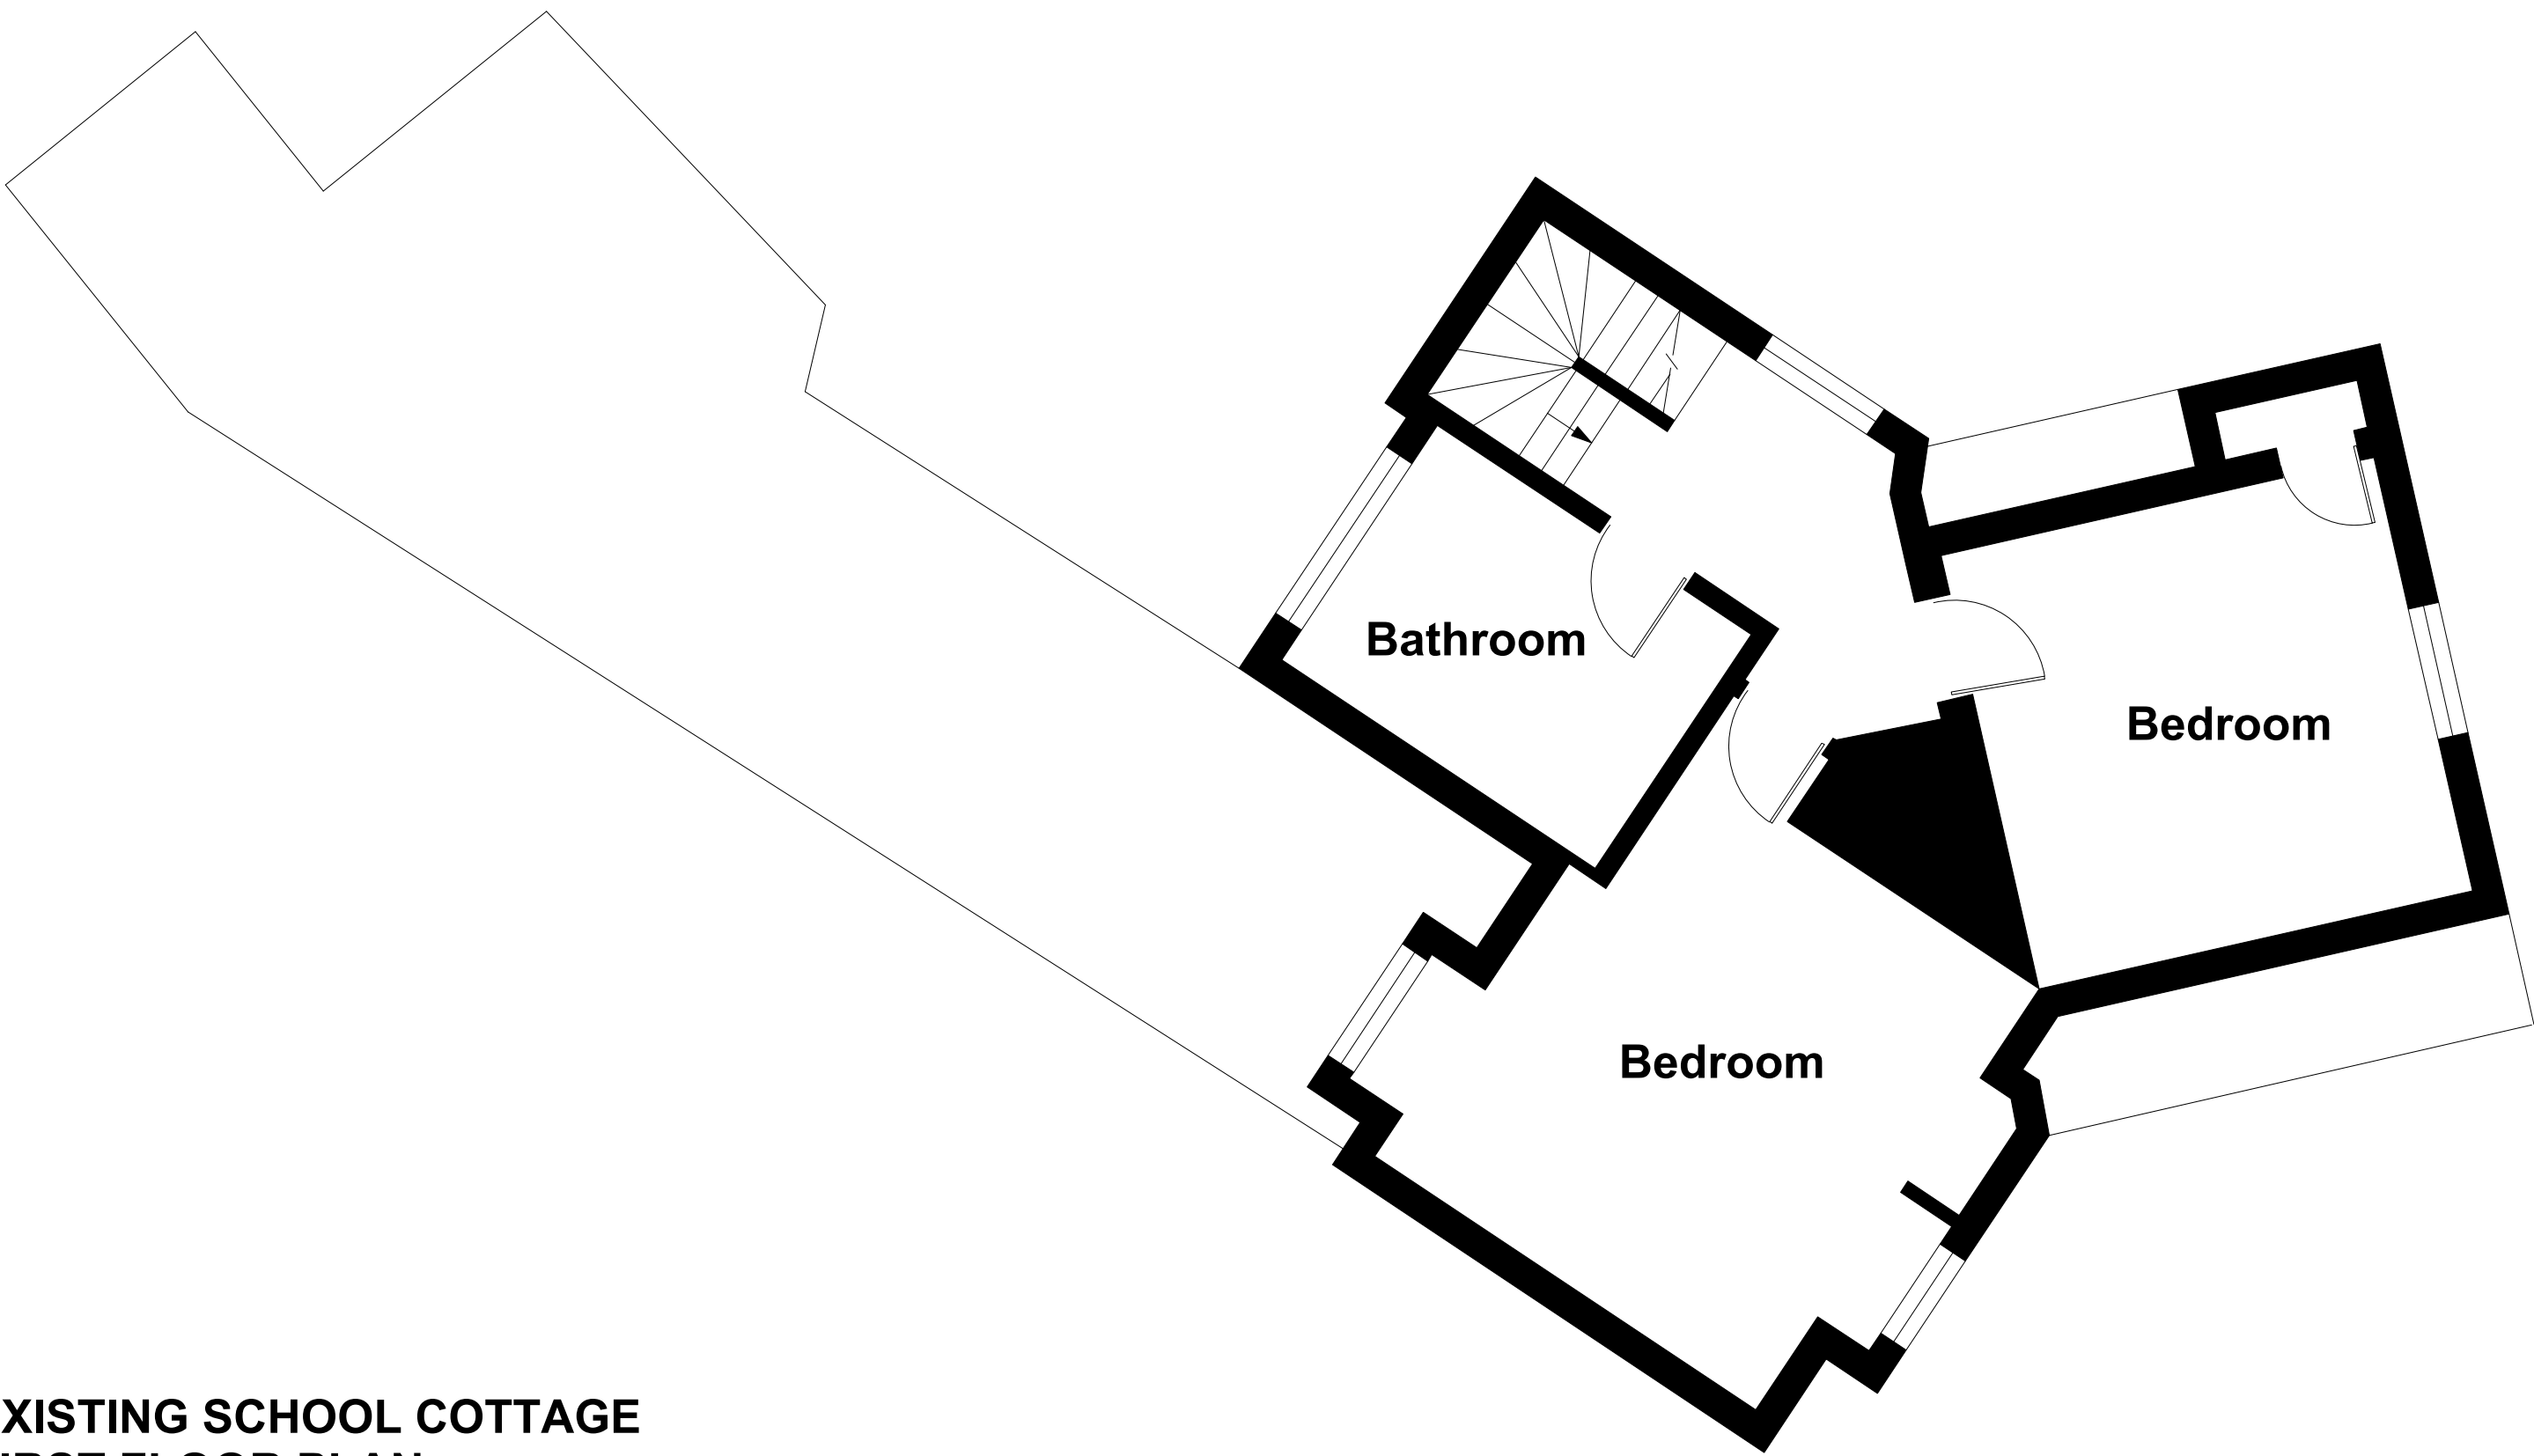

EXISTING SCHOOL COTTAGE
FIRST FLOOR PLAN



EXISTING SCHOOL COTTAGE
GROUND FLOOR PLAN



SCALE 1: 50

Lyster Grillet & Harding

Architect

01223 351626

admin@lgharchitects.com
www.lgharchitects.com

Copyright © 2010 Lyster Grillet & Harding Ltd. All rights reserved.

job title
Hitchin Girls' School

date
010/01/25

drawn

scales
1:50 @ A1

scales@A3

1:100 @ A3

client
**The Governors of
Hitchin Girls' School**

building + drawing title
**COTTAGE -
EXISTING GROUND FLOOR PLAN**

Rev.	Date	Notes	By	Chk
Clouded Areas Indicate revisions since last issue				

work stage
PLANNING

drawing status
APPROVAL

job no. + work stage + building + drawing no.

2256 00 0001

revision

-