



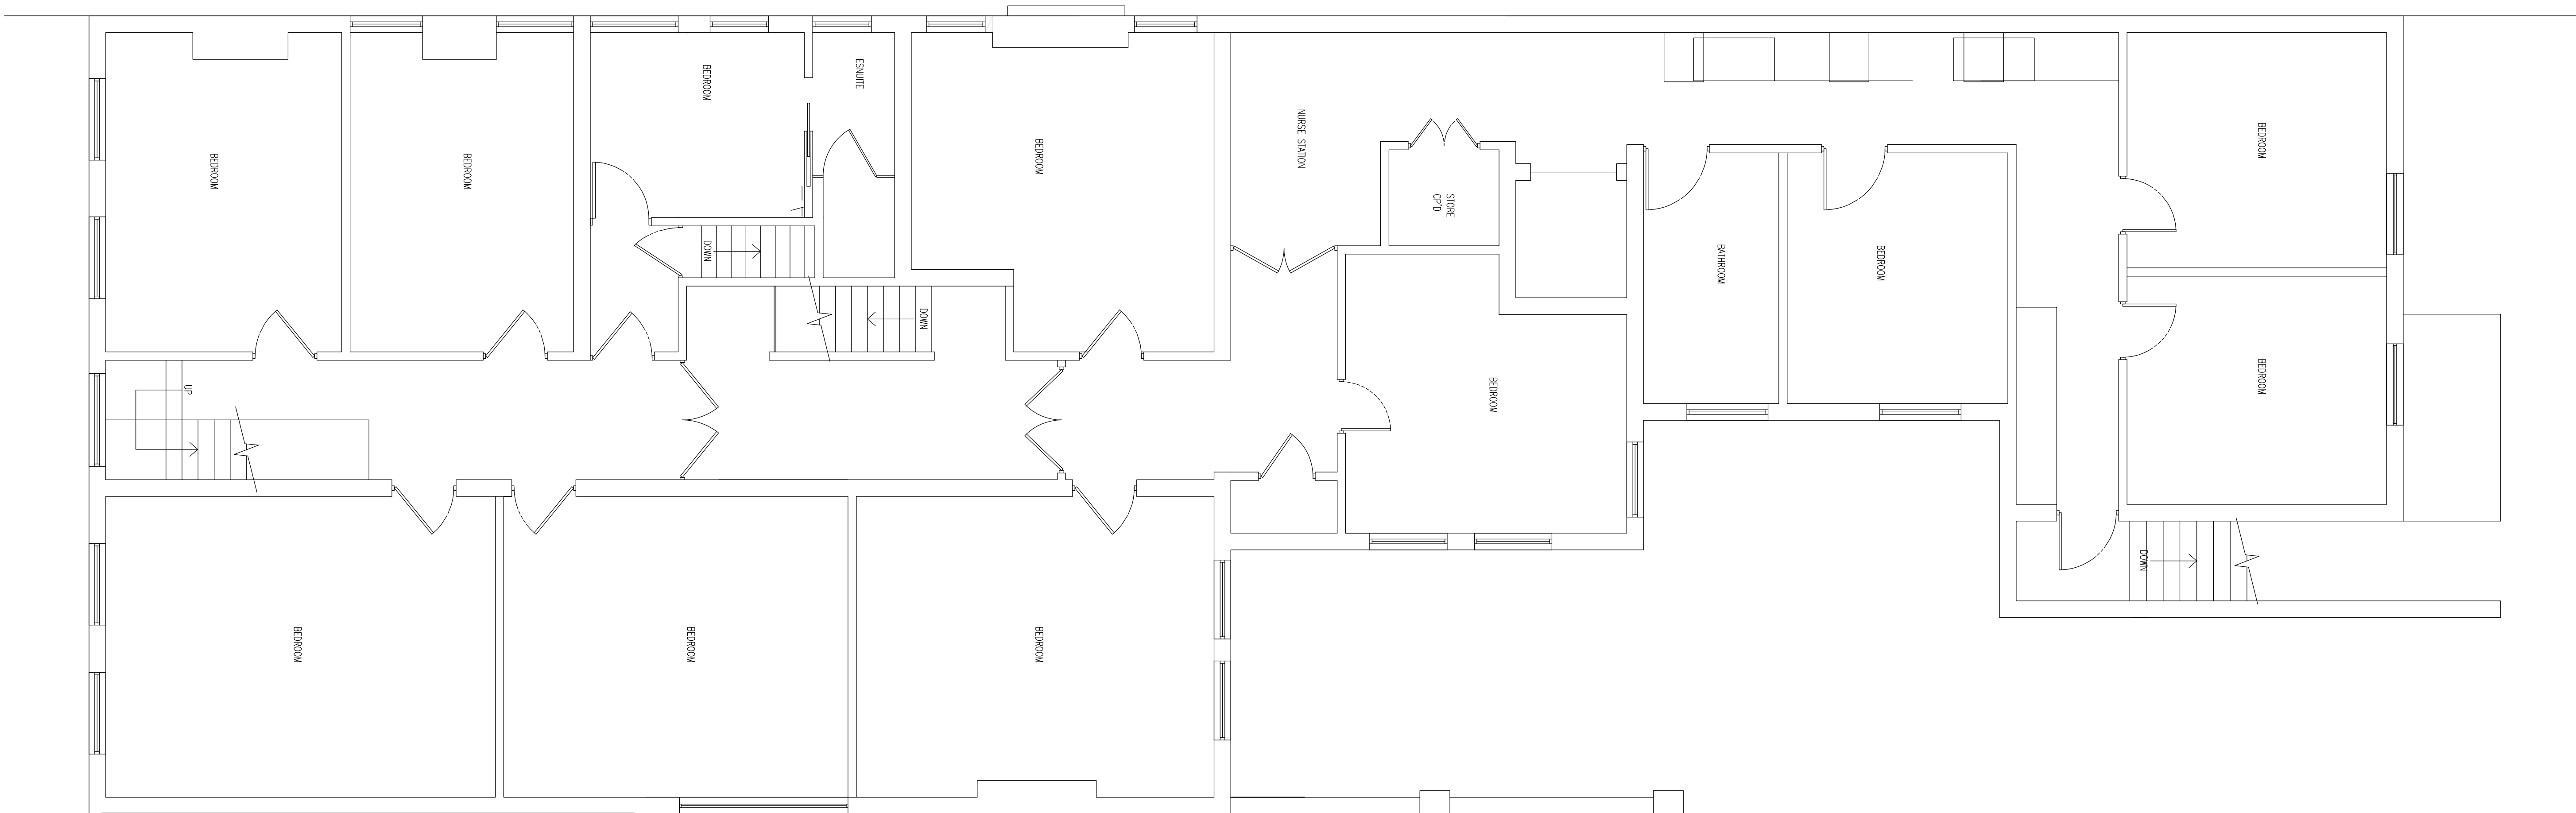

PROPOSED FIRST FLOOR FLOOR PLAN- 1:50

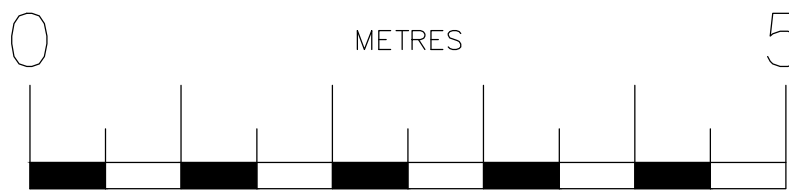

SCALE 1: 50

© COPYRIGHT OF ARCHITECT ALL DIMENSIONS TO BE CHECKED ON SITE AND NOT SCALED FROM THIS DRAWING. ANY DISCREPANCIES FOUND ON SITE TO BE REPORTED TO THE ARCHITECT PRIOR TO CONSTRUCTION. PARTY WALL AGREEMENTS AND C.O.M. REGULATIONS ALL AT THE CLIENTS RISK. COMMENCEMENT OF WORK ON SITE PRIOR TO L.A PLANS APPROVAL IS ENTIRELY AT THE OWNERS RISK.		
Rev	Amendment	Date:

Office 1
First Floor
1 Market Hill
Royston
Hertfordshire
SG8 9JL
e: cb.architect@outlook.com
t: 07908739837



Status:	PRELIMINARY / PLANNING	
Client:	GRAND PARK HOMES LTD	
Site Address :	44 KNEESWORTH STREET _ ROYSTON _ SG8 5AQ	

Drawing Title: PROPOSED FIRST FLOOR PLAN		
Drawing By: CB	Date:	15/12/25
Drawing Reference: ROY/CB/25/103	Revision:	Scale: 1:100,1:50