



Manifestation to clear glazing - 75x75 frosted vinyl squares equally spaced at 150c/c, in two rows at 900 and 1500mm to centre of squares above finished floor level.

Application on sliding and adjacent door panels

New Sainsbury's Local sign 500mm high letters fret cut out of aluminum back panel fascia with push through acrylic letters, back illuminated. Fascia decorated in RAL 8019. All dims tbc on site.



SSL Welcome Sign 375x675 mm Double sided internally applied Vinyl. To be centered to Safety manifestations

Entrance Information Panel 225x675 mm Double sided internally applied Vinyl. To be centered to Safety manifestations

Double sliding automatic door with finish as framework, 1 no. radar detector and 1 no radar with threshold safety; battery back up in case of power failure; 6no. safety beams; 1 no. multiprogrammable function switch; 1 no lockable key switch with five keys, door to fail-safe open in the event of fire alarm activation. Door mechanism presumed to be hidden behind canopy by Developer TBC.


Automatic door Internally applied vinyl warning sign

External applied Dibond ATM shroud panel applied to brick wall. Artwork including 210 x 297 CCTV disclaimer vinyl sign and Sainsbury's bank branding.

Ø196mm x 1000mm Ram raid eco bollards

Security light Camera located onto wall

90589 PROPOSED WEST ELEVATION
P 192633 210 1:100 @ A3

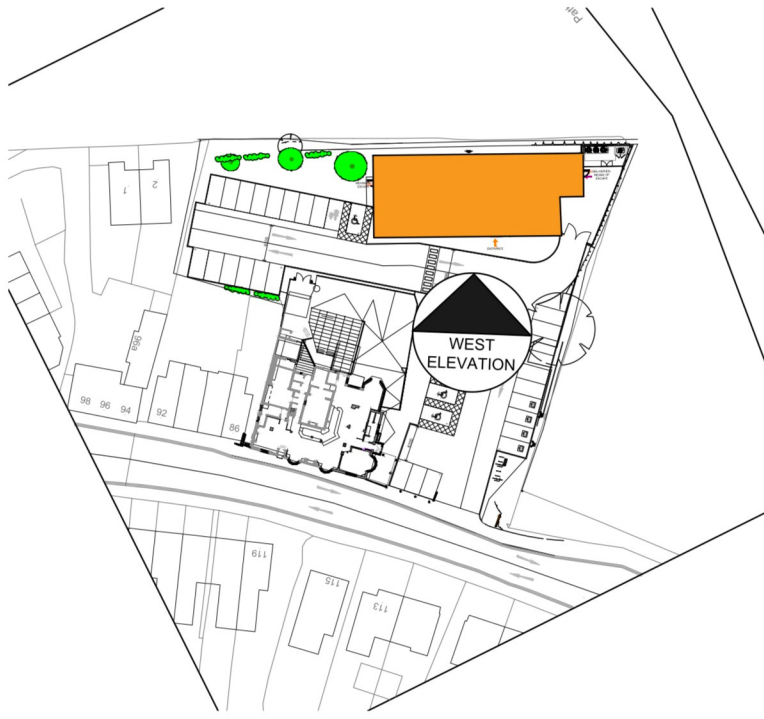

03 KEY PLAN
P 90589 210 1:1250 @ A3

0 1 2 3 4 5m
SCALE 1:100@A3

D	08.05.25	General Amendments
C	10.04.25	Elevation amended to new developer dwg
B	07.04.25	Elevation amended to developer planning
A	02.08.23	North Elevation Sign Removed
--	24.07.23	First issue

Rev.	Date	Description
architects project managers cost consultants		
2nd Floor 13 Swan Yard Islington, London N1 1SD tel: 0203 637 8880		

Status	PLANNING
Client	SAINSBURY'S

Project Title	SAINSBURY'S LOCAL THE ANCHOR, 84 CAMBRIDGE RD HITCHIN, SG4 0JH
---------------	--

Drawing Title	PROPOSED WEST ELEVATION
---------------	----------------------------

Project Number P-90589	Drawing Number P-90589-210	Revision D
Drawn JN	Checked VA	Scale 1:100@A3
		Date 24.07.23

JLA Architects is a trading name of Company Ref: OC315406 registered in England and Wales Registered Office: Euro House, 1384 High Road, London, N20 9YJ. Any reproduction of all or any part of this drawing without formal consent of the copyright owner, Company Ref: OC315406, is prohibited. The content of this drawing is the property of the Company Ref OC315406.