


THIS DRAWING IS A PRINT AND MUST NOT BE SCALED.
ANY QUERIES REGARDING DIMENSIONS TO BE TAKEN UP WITH
PENTANGLE DESIGN GROUP.

ALL DIMENSIONS OF EXISTING BUILDINGS TO BE VERIFIED ON SITE.

THIS DRAWING IS THE COPYRIGHT OF PENTANGLE DESIGN GROUP
AND SHALL NOT BE IN ANY WAY USED OR REPRODUCED WITHOUT
THEIR PRIOR WRITTEN CONSENT.

NOTES


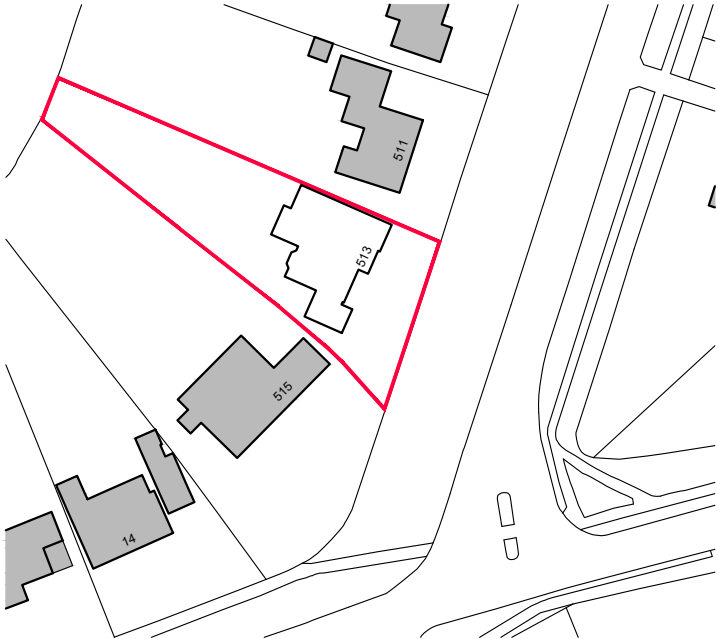


Ordnance Survey, (c) Crown Copyright 2022. All rights reserved. Licence number 100022432

Location Plan

0 50m 100m



Scale 1:1250

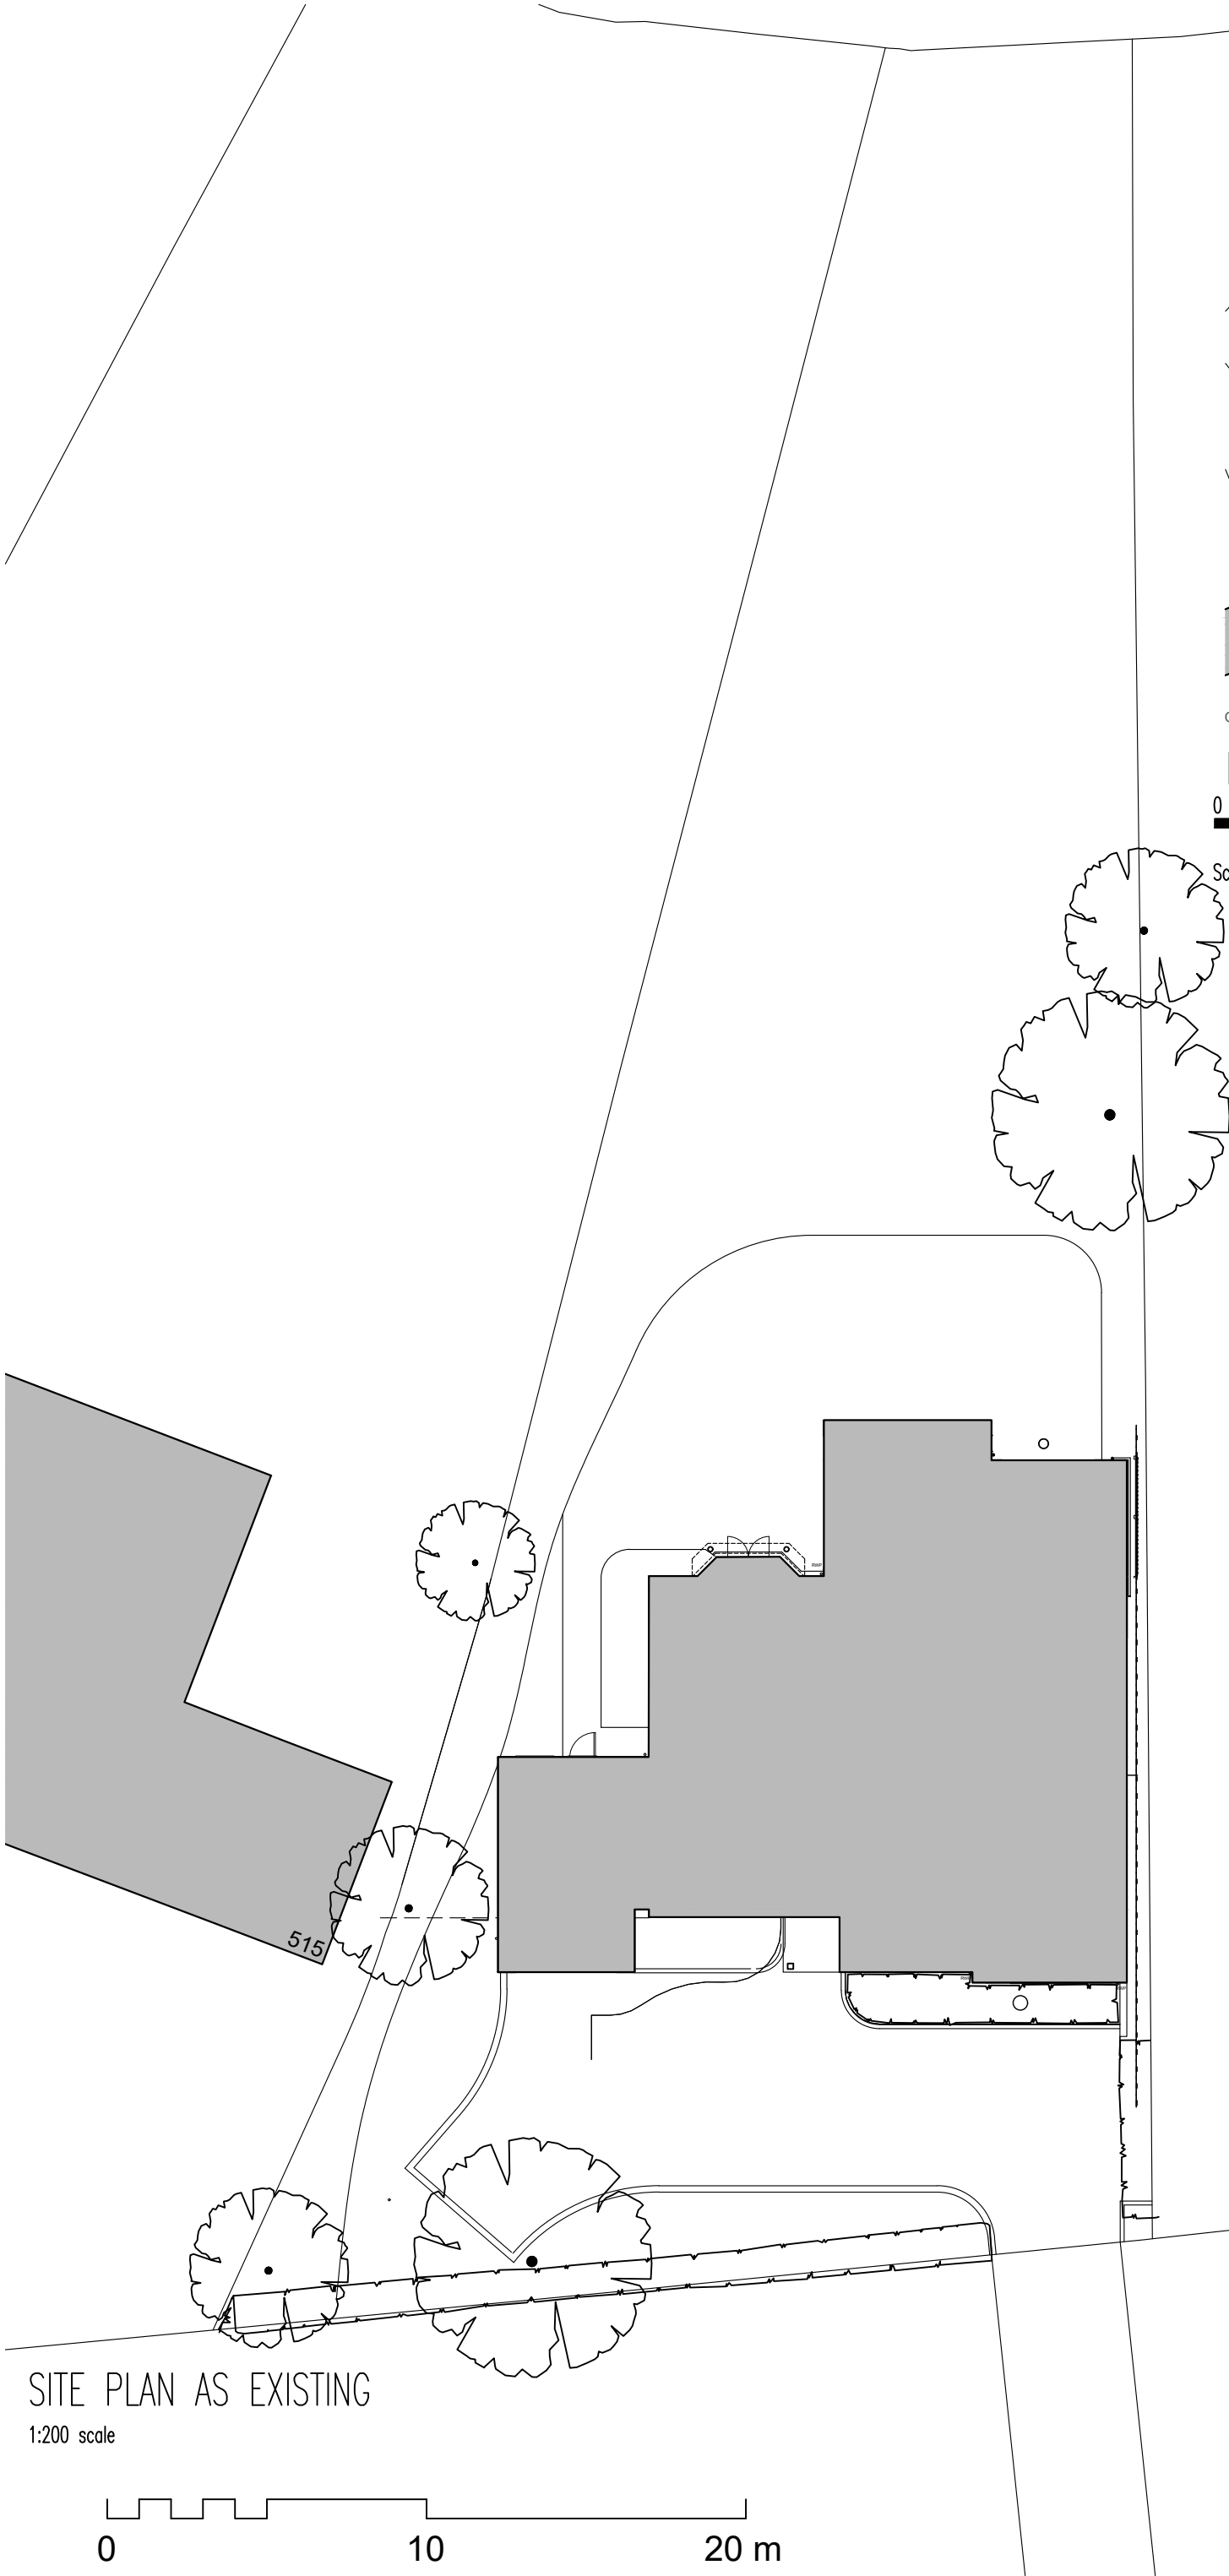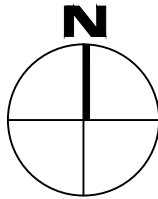

SITE PLAN AS EXISTING

1:200 scale

0 10 20 m

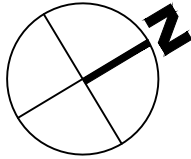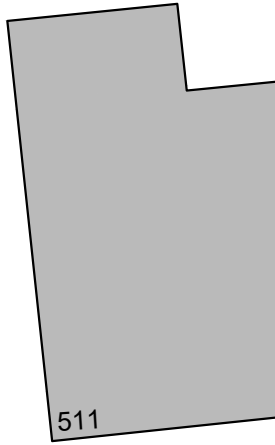

PLANNING

PENTANGLE

D E S I G N G R O U P

SUITE 1, 21 BANCROFT HITCHIN HERTS SG5 1JW
FAX(01462) 420918 TEL(01462) 431133

JOB TITLE

Proposed Outbuilding at 513 Broadway,
Letchworth Garden City

DRAWING TITLE

Location Plan and Existing Site Plan

SCALE	DRAWING NUMBER	REVISION
1:200 / 1:1250	39	
DATE		
SHEET		
JOB NUMBER		

ARCHITECTS & INTERIOR DESIGNERS