


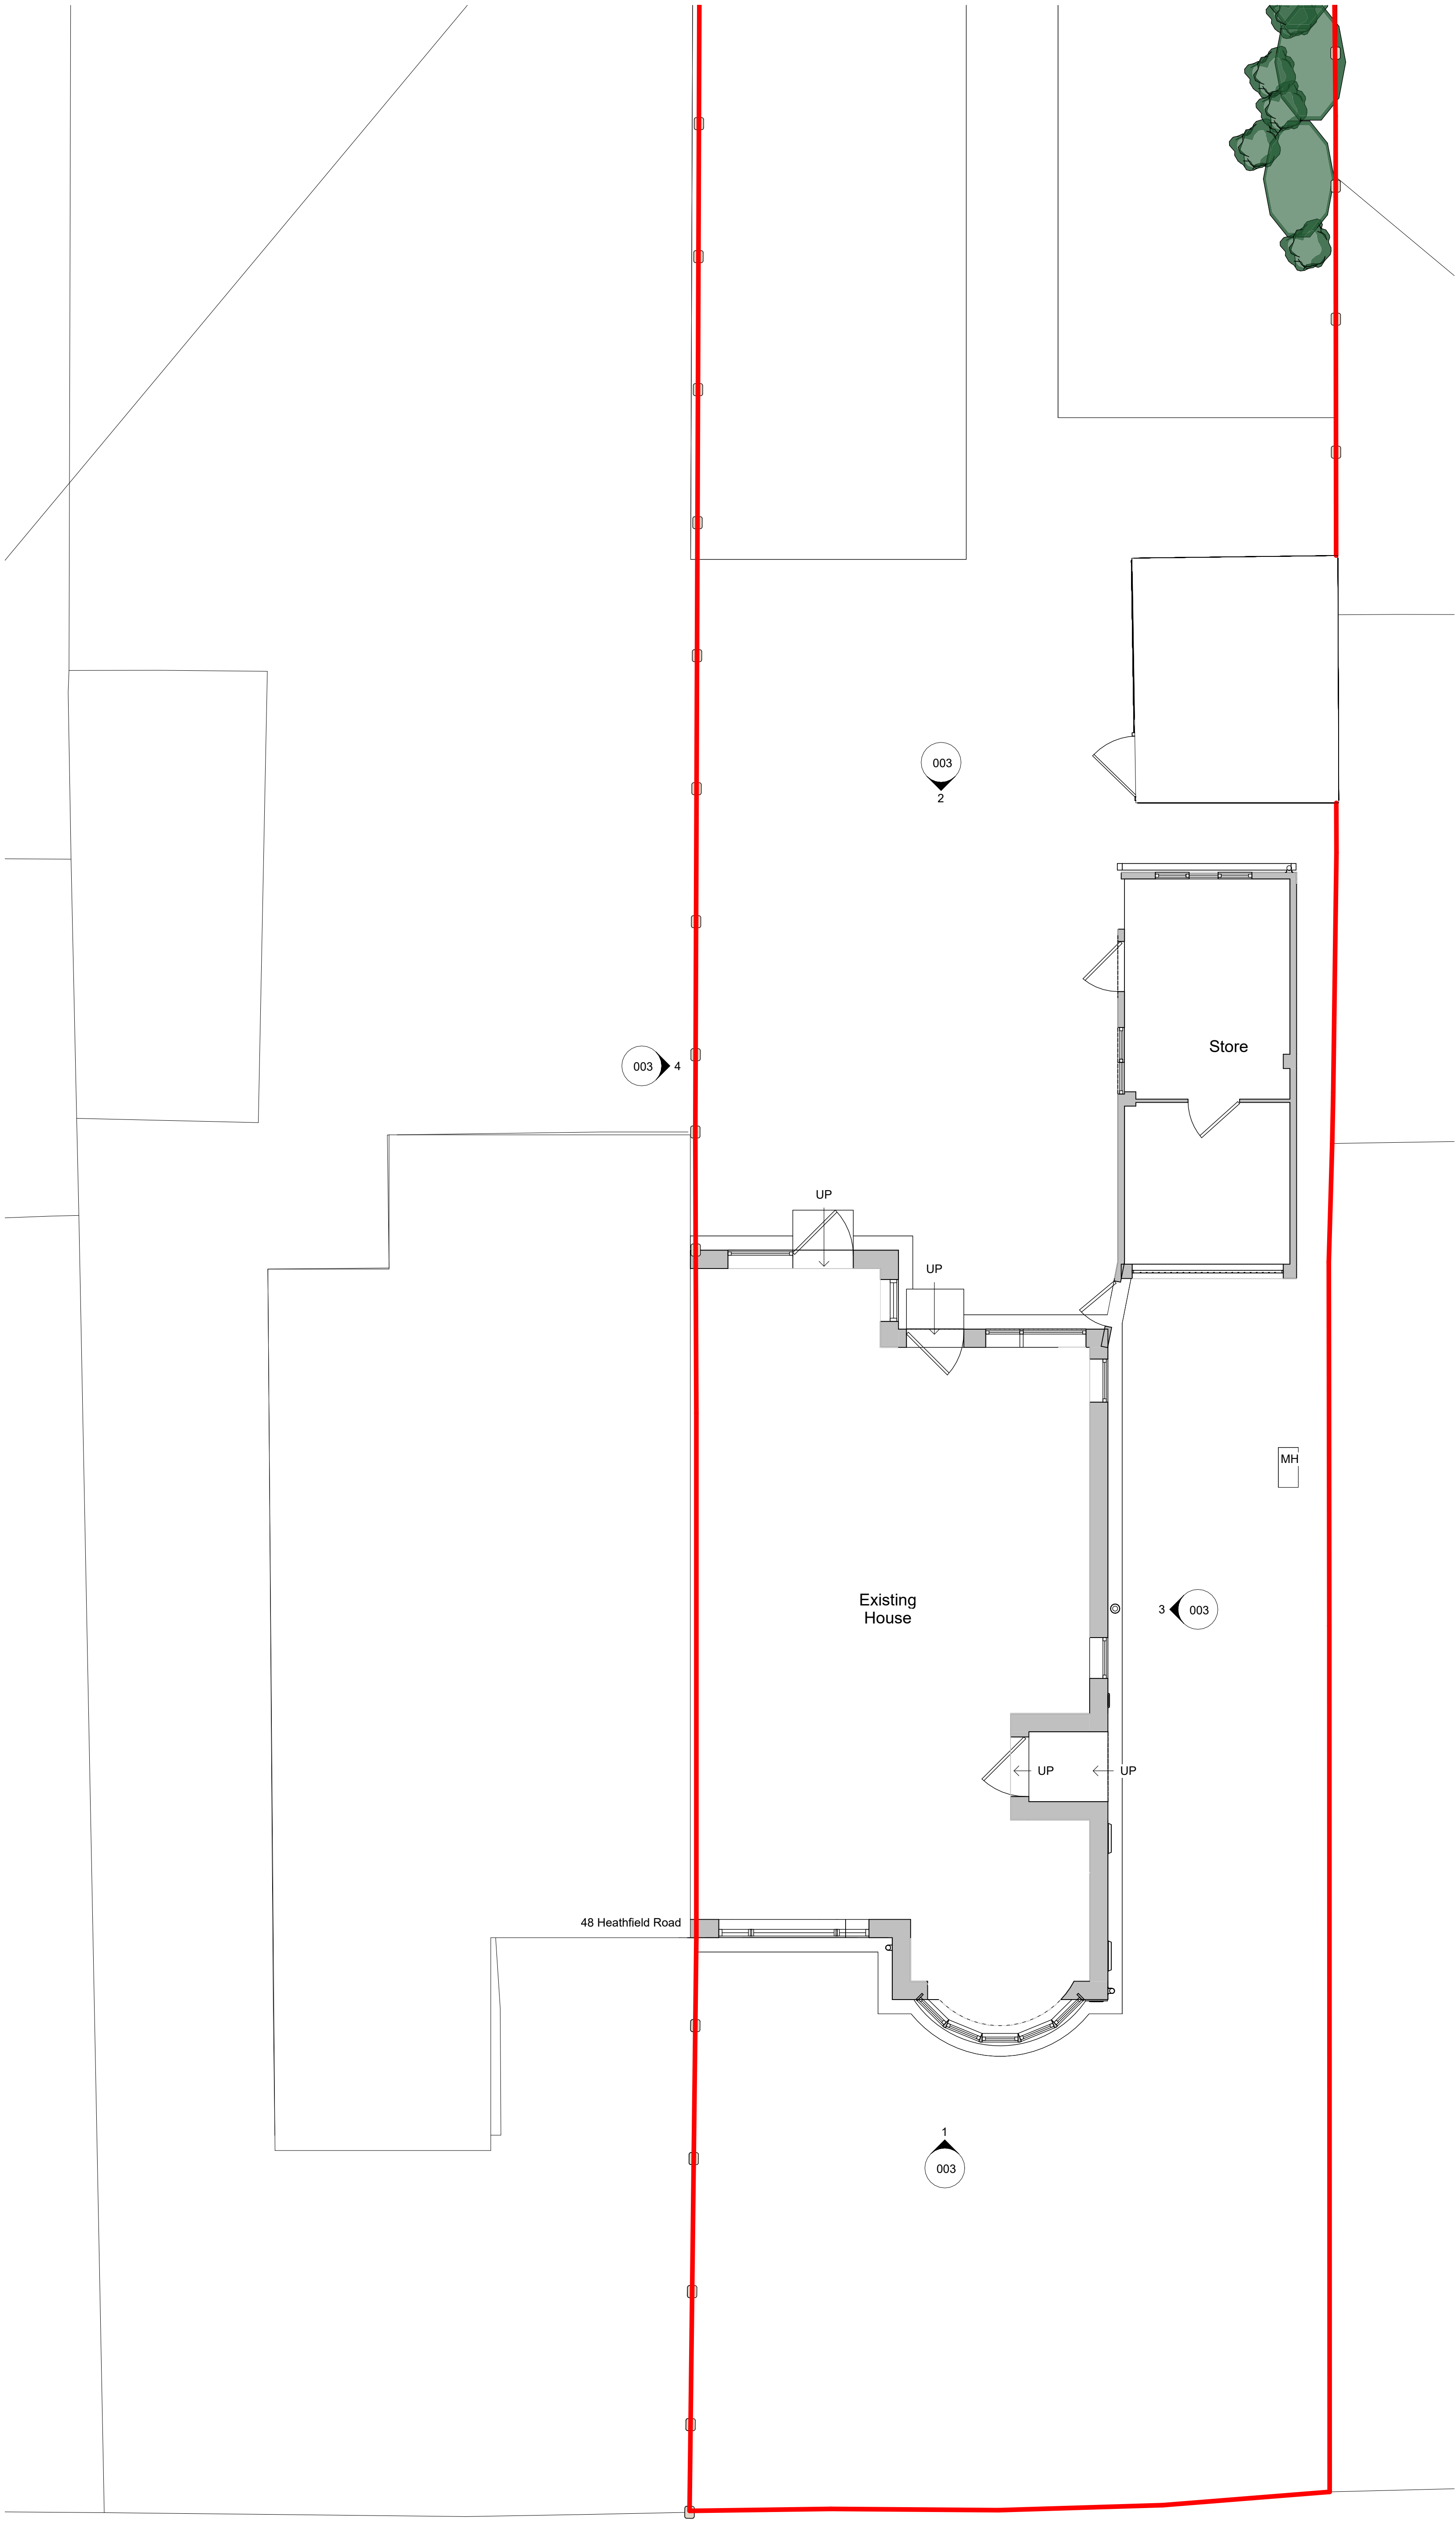

Copyright retained in accordance with the copyright, design, and patents act 1988.

CDM Regulations 2015
Denotes a significant hazard or difficult management procedure. Please refer to drawing notes for potential hazards. Main contractor to plan for mitigation measures in response to hazards.
CDM Regulations require that **all** projects are to:
· **Have workers to be competent and are suitably skilled for the work they carry out;**
· **Contractors to provide appropriate supervision, instruction and information to all on site workers to provide a safe working environment;**
· **Have a written construction phase plan.**

Worcester Lloyd are appointed as 'Designer' only, unless a written appointment has been completed for the formal appointment as 'Principal Designer'

A	25.02.26	Note omitted following planning officers' comments	BD	8
REV	DATE	DESCRIPTION	DRAW	CHK



WORCESTER LLOYD
ARCHITECTS & ENGINEERS

Derby Office: 01332 498 770
Hitchin Office: 01462 226 308

www.worcesterlloyd.co.uk


RIBA 
Chartered Practice

Project / Client:
46 Heathfield Road, Hitchin

Drawing Title:
Ground Floor Plan as Existing

Scale: 1 : 50	Size: A1	Date:	Status: Existing
	Drawn By: RD	Checked By: MW	

Drawing No: 126 2025 001	Revision: A
------------------------------------	-----------------------

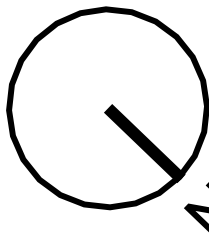

Ground Floor Plan as Existing
1 : 50

GRAPHIC SCALE 1:50

