

CDM Regulations 2015
Denotes a significant hazard or difficult management procedure. Please refer to drawing notes for potential hazards. Main contractor to plan for mitigation measures in response to hazards.
CDM Regulations require that all projects are to:
· Have workers to be competent and are suitably skilled for the work they carry out;
· Contractors to provide appropriate supervision, instruction and information to all on site workers to provide a safe working environment;
· Have a written construction phase plan.


Worcester Lloyd are appointed as 'Designer' only, unless a written appointment has been completed for the formal appointment as 'Principal Designer'



Front Elevation as Existing
1 : 50




Rear Elevation as Existing
1 : 50

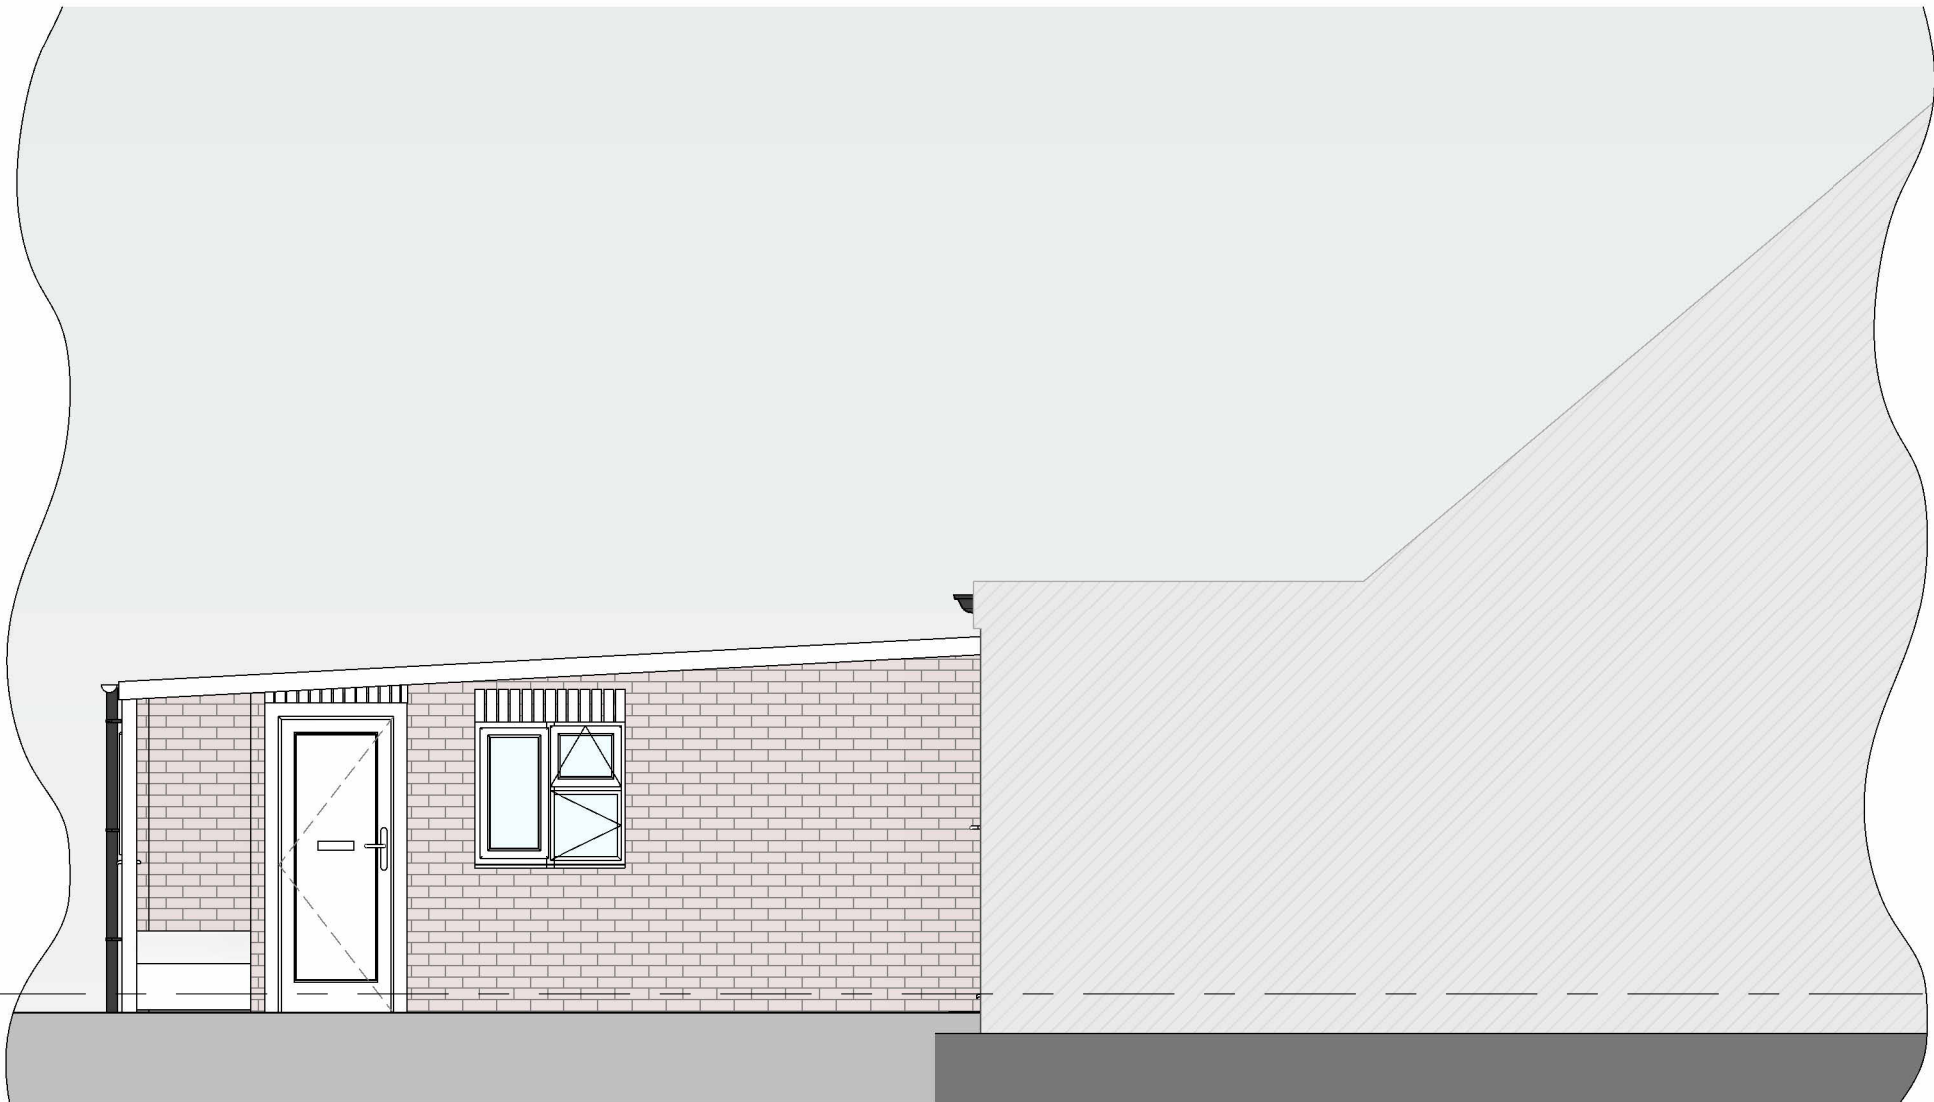

Sectional Side Elevation as Existing
1 : 50



Side Elevation as Existing
1 : 50

 

B	25.02.26	Note omitted following planning officers' comments	BD	8
A	29.08.25	Added sectional side elevation		3
REV	DATE	DESCRIPTION	DRAW	CHK



WORCESTER LLOYD
ARCHITECTS & ENGINEERS

Derby Office: 01332 498 770
Hitchin Office: 01462 226 308
www.worcesterlloyd.co.uk

RIBA 
Chartered Practice

Project / Client: 46 Heathfield Road, Hitchin			
Drawing Title: Elevations as Existing			
Scale: 1 : 50	Size: A1 Drawn By: RD	Date: Checked By: MW	Status: Proposed
Drawing No: 126 2025	Revision: 003	Revision: B	