


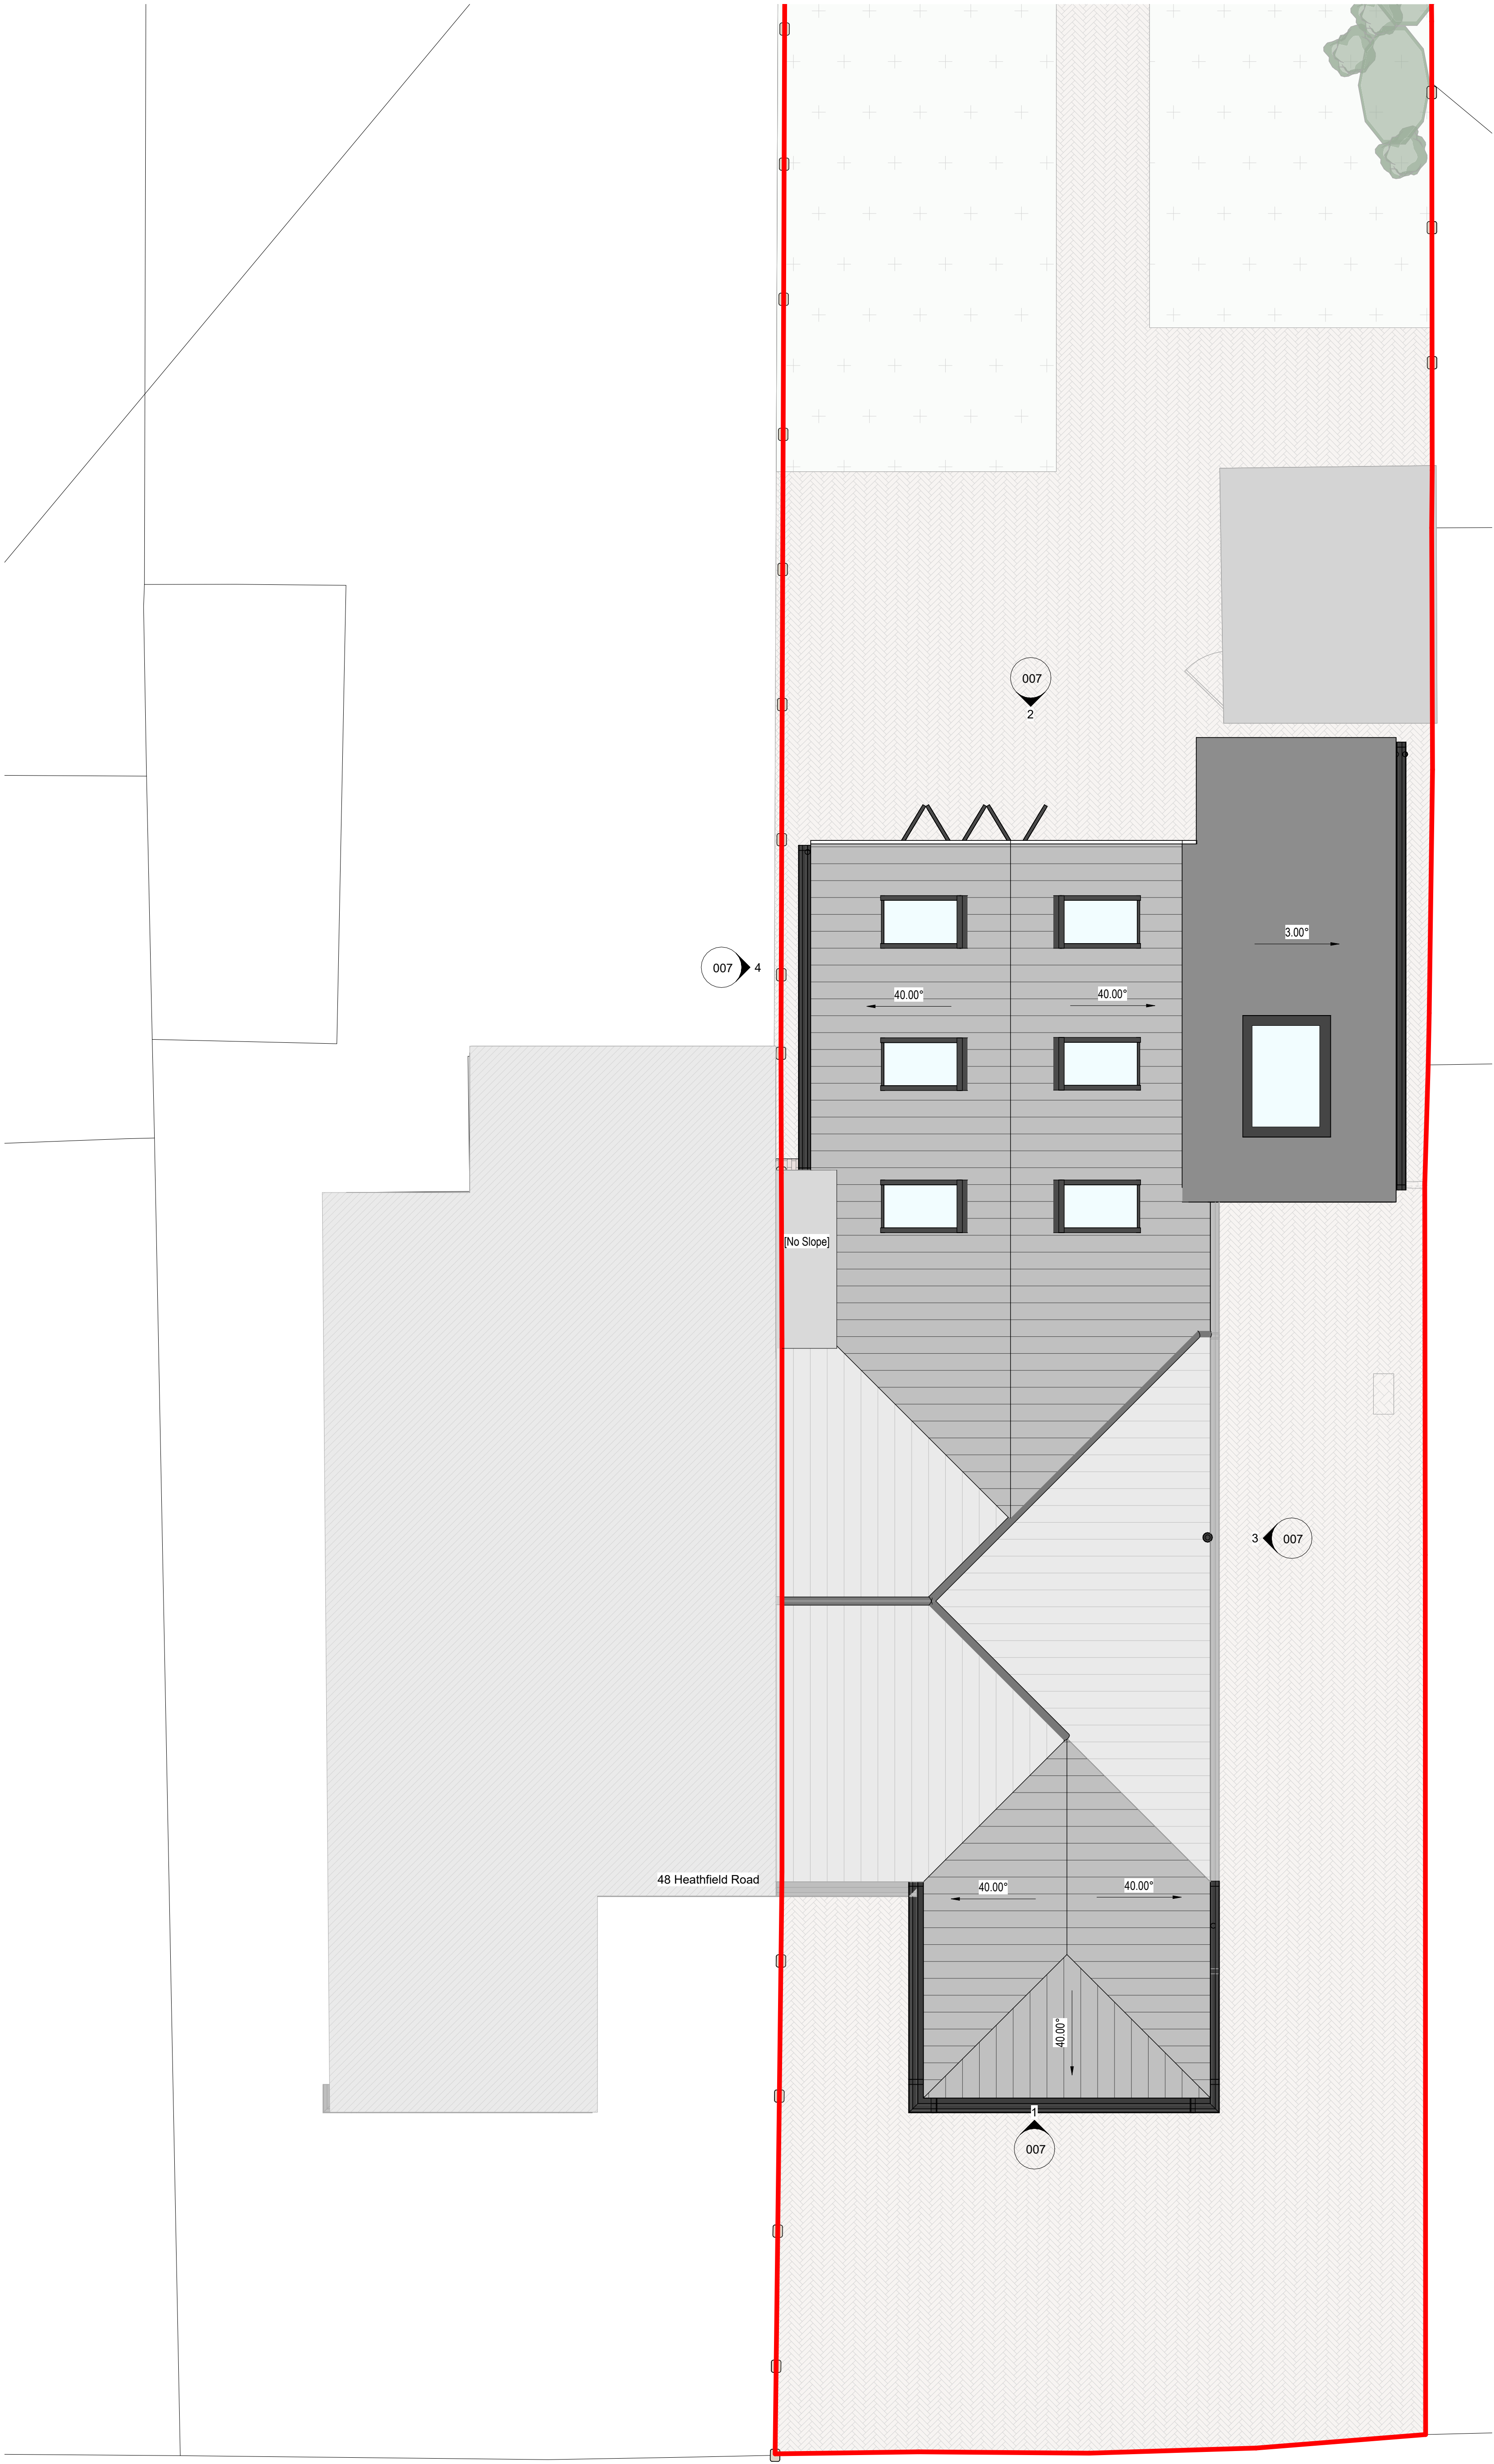

Copyright retained in accordance with the copyright, design, and patents act 1988.

CDM Regulations 2015
Denotes a significant hazard or difficult management procedure. Please refer to drawing notes for potential hazards. Main contractor to plan for mitigation measures in response to hazards.
CDM Regulations require that **all** projects are to:
· **Have workers to be competent and are suitably skilled for the work they carry out;**
· **Contractors to provide appropriate supervision, instruction and information to all on site workers to provide a safe working environment;**
· **Have a written construction phase plan.**

Worcester Lloyd are appointed as 'Designer' only, unless a written appointment has been completed for the formal appointment as 'Principal Designer'

F	25.02.26	Note omitted following planning officers' comments	BD	8
E	13.02.26	Roof Light added & existing wall removed	BD	7
D	09.02.26	Amended following client comments	BD	6
C	04.02.26	Amended following comments	BD	5
B	03.02.26	Existing garage converted to livable space	BD	4
A	29.08.25	Added extra rooflight	BD	2

REV	DATE	DESCRIPTION	DRAW	CHK
-----	------	-------------	------	-----


WORCESTER LLOYD
ARCHITECTS & ENGINEERS
Derby Office: 01332 498 770
Hitchin Office: 01462 226 308
www.worcesterlloyd.co.uk

RIBA
Chartered Practice

Project / Client:
46 Heathfield Road, Hitchin

Drawing Title:
Roof Plan as Proposed

Scale:	Size:	Date:	Status:
1 : 50	A1		Proposed
Drawn By:	Checked By:		
RD	MW		

Drawing No:	Revision:
126 2025 005	F