
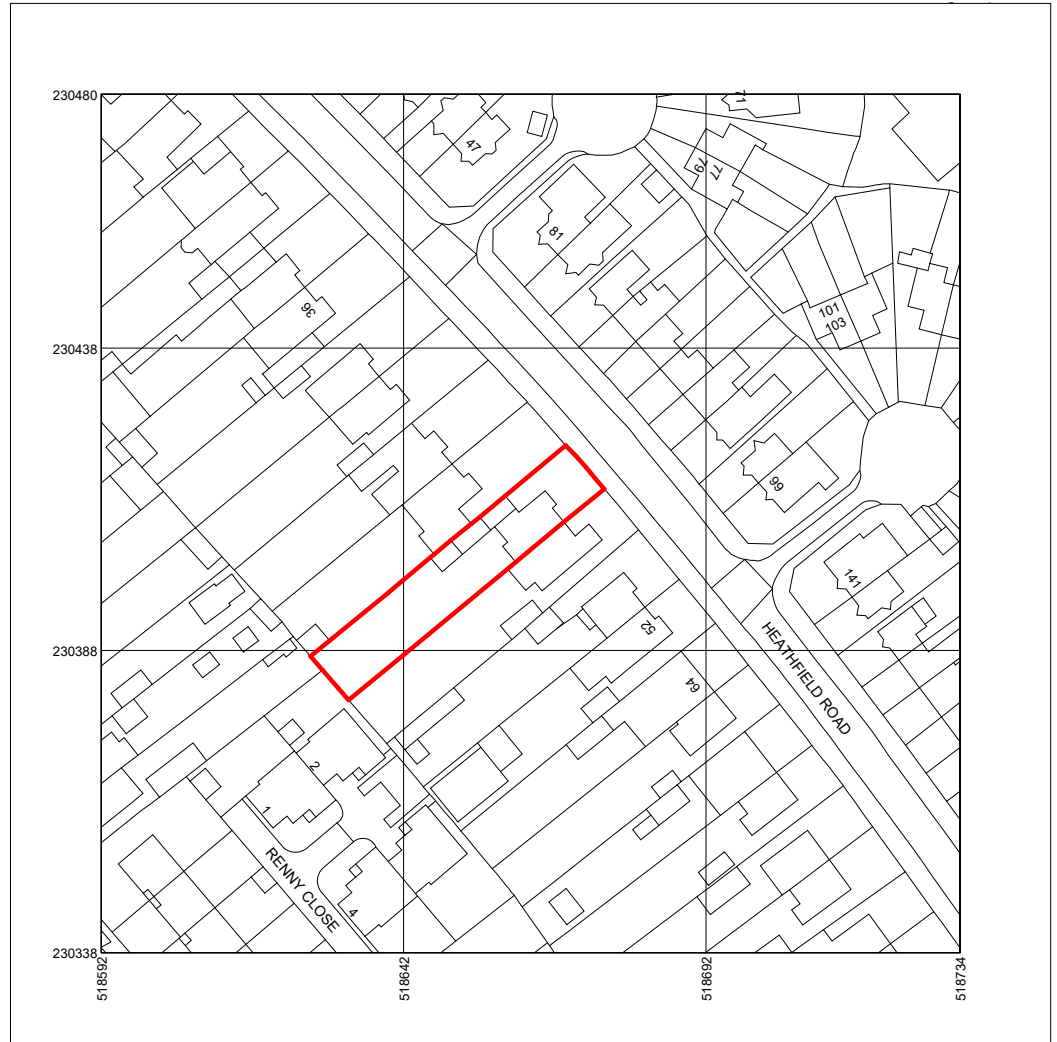
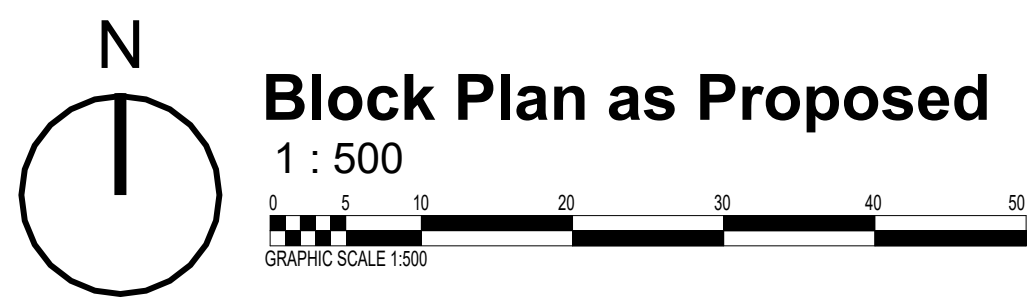


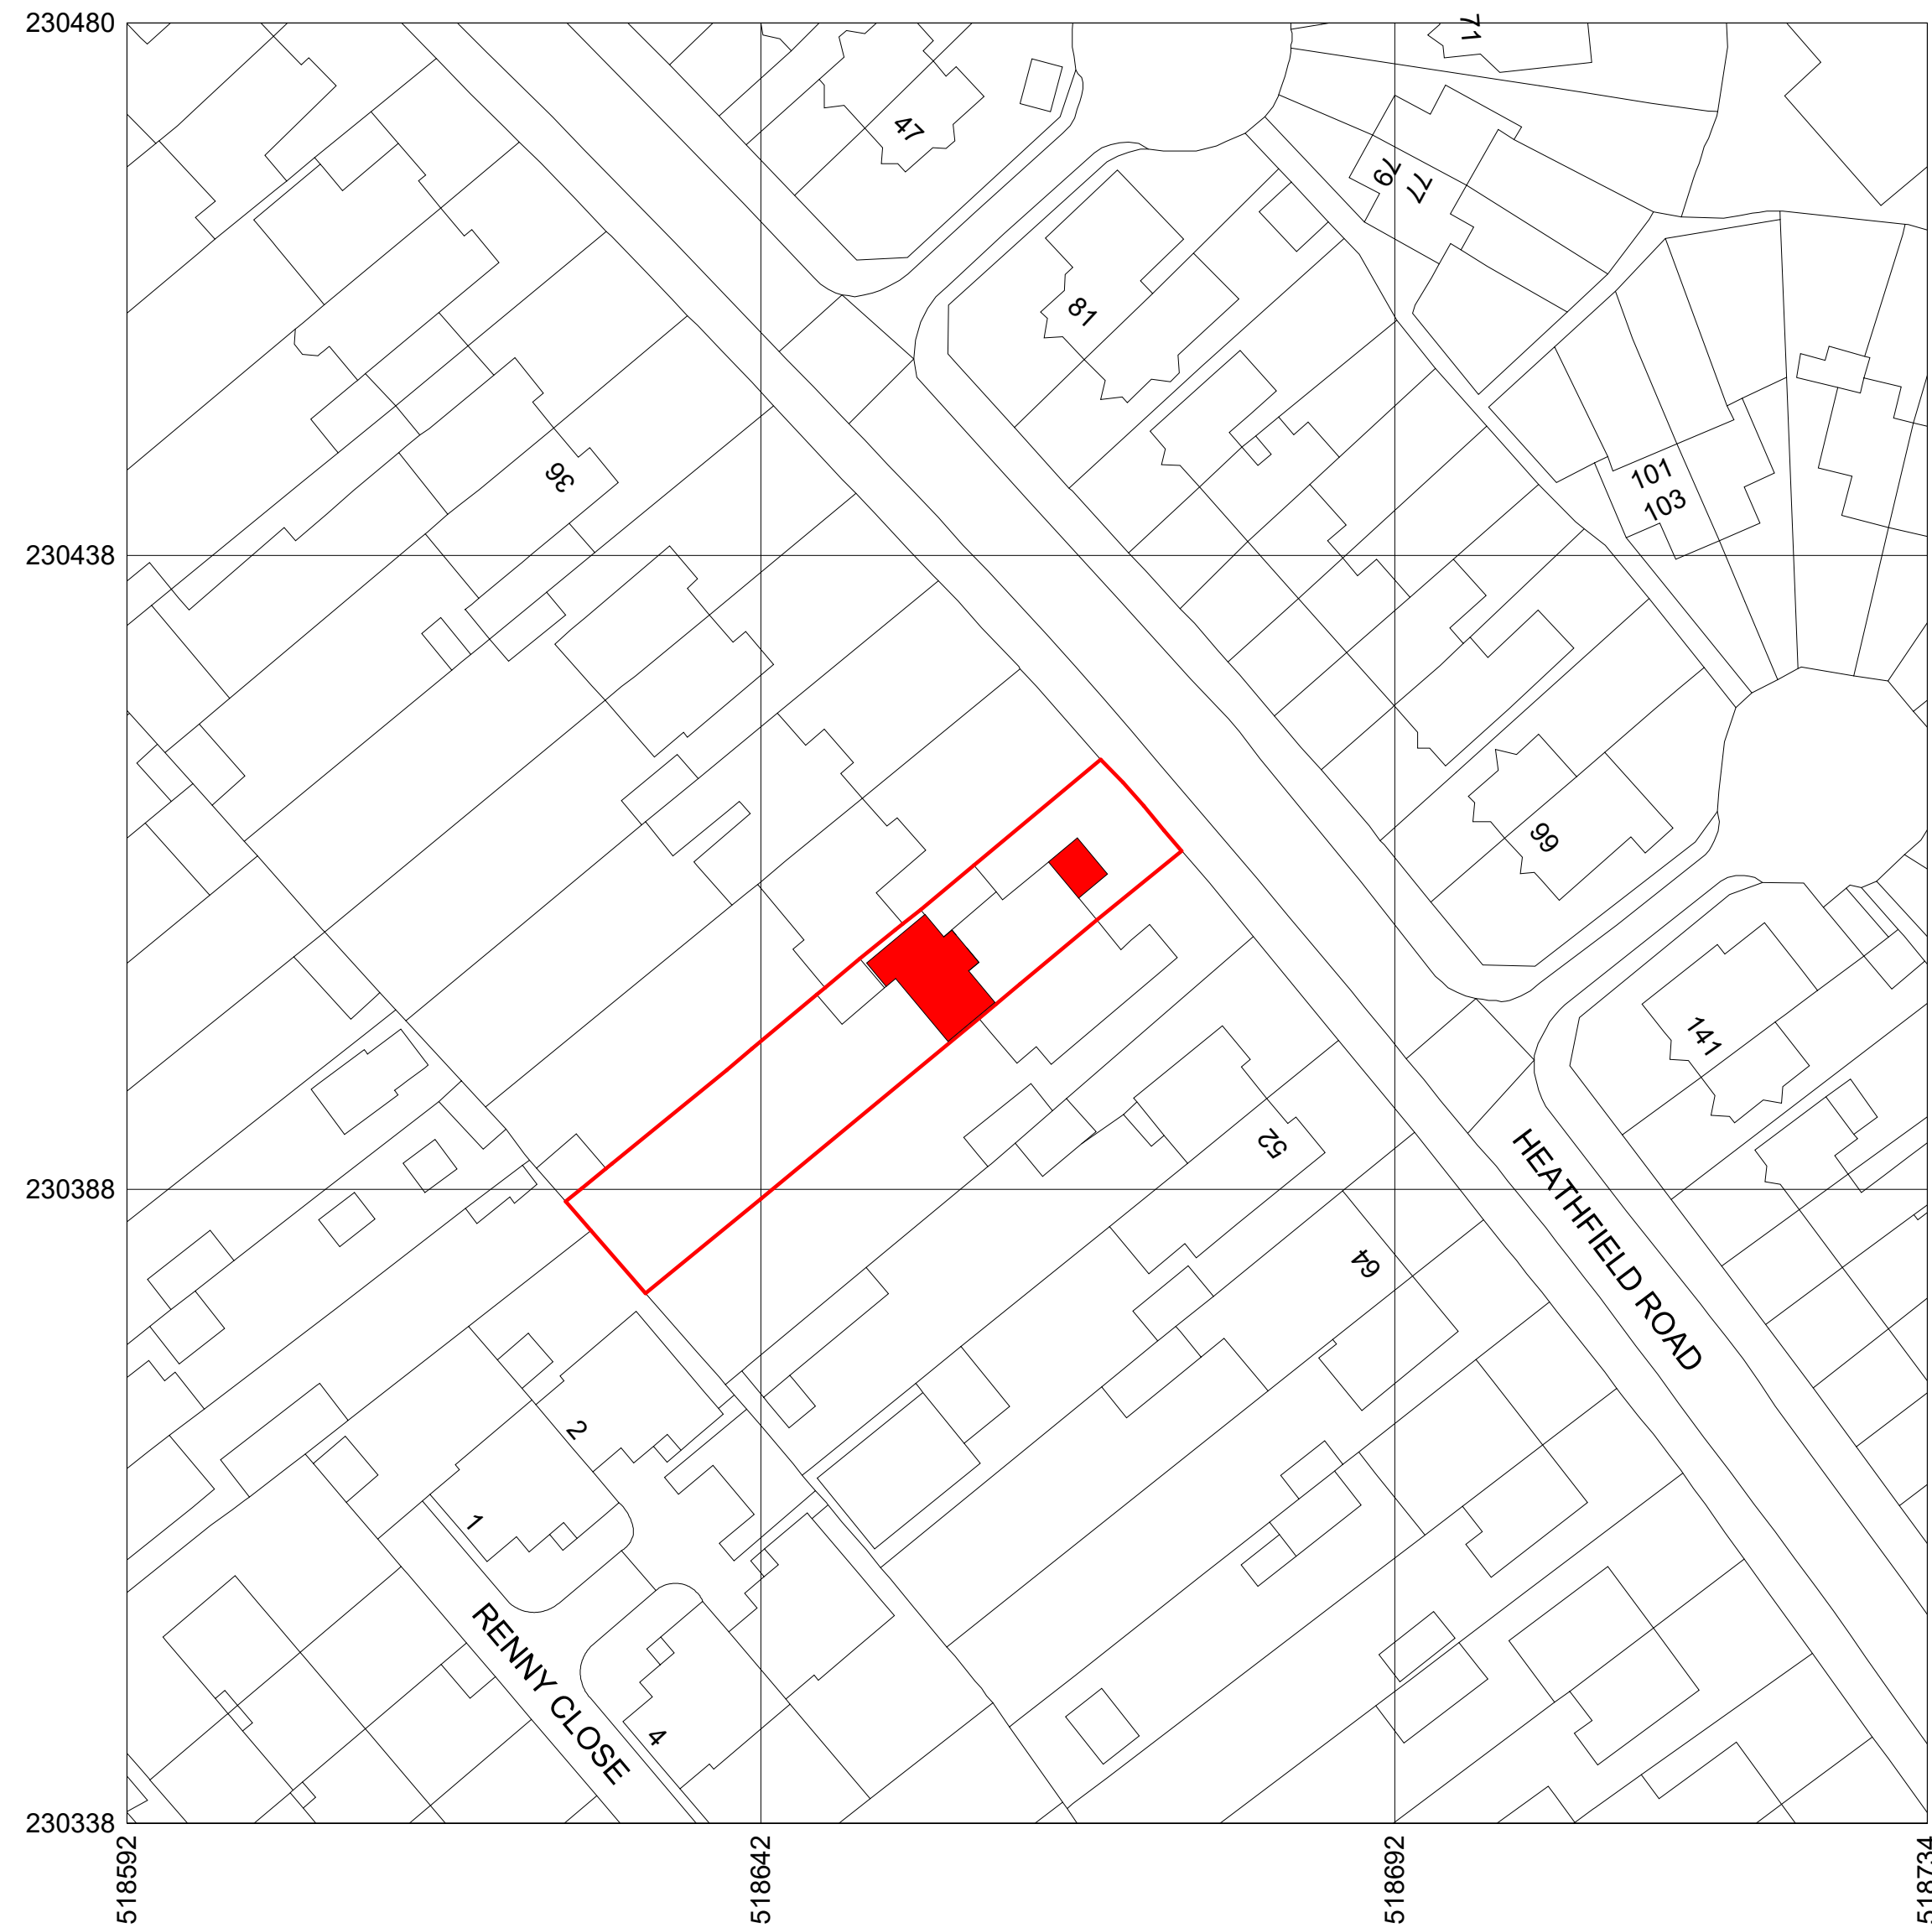

Site Location Plan as Proposed
1 : 1250

Copyright retained in accordance with the copyright, design, and patents act 1988.

CDM Regulations 2015
Denotes a significant hazard or difficult management procedure. Please refer to drawing notes for potential hazards. Main contractor to plan for mitigation measures in response to hazards.
CDM Regulations require that all projects are to:
· Have workers to be competent and are suitably skilled for the work they carry out;
· Contractors to provide appropriate supervision, instruction and information to all on site workers to provide a safe working environment;
· Have a written construction phase plan.

Worcester Lloyd are appointed as 'Designer' only, unless a written appointment has been completed for the formal appointment as 'Principal Designer'

C	25.02.26	Note omitted following planning officers' comments	BD	8
B	04.02.26	Amended following comments	BD	5
A	03.02.26	Existing garage converted to livable space	BD	4
REV	DATE	DESCRIPTION	DRAW	CHK



WORCESTER LLOYD
ARCHITECTS & ENGINEERS

Derby Office: 01332 498 770
Hitchin Office: 01462 226 308

www.worcesterlloyd.co.uk

RIBA 
Chartered Practice

Project / Client:
46 Heathfield Road, Hitchin

Drawing Title:
Site Plan as Proposed

Scale:	Size:	Date:	Status:
As indicated	A1		Proposed
	Drawn By:	Checked By:	
	RD	MW	

Drawing No:	Revision:
126 2025 008	C