



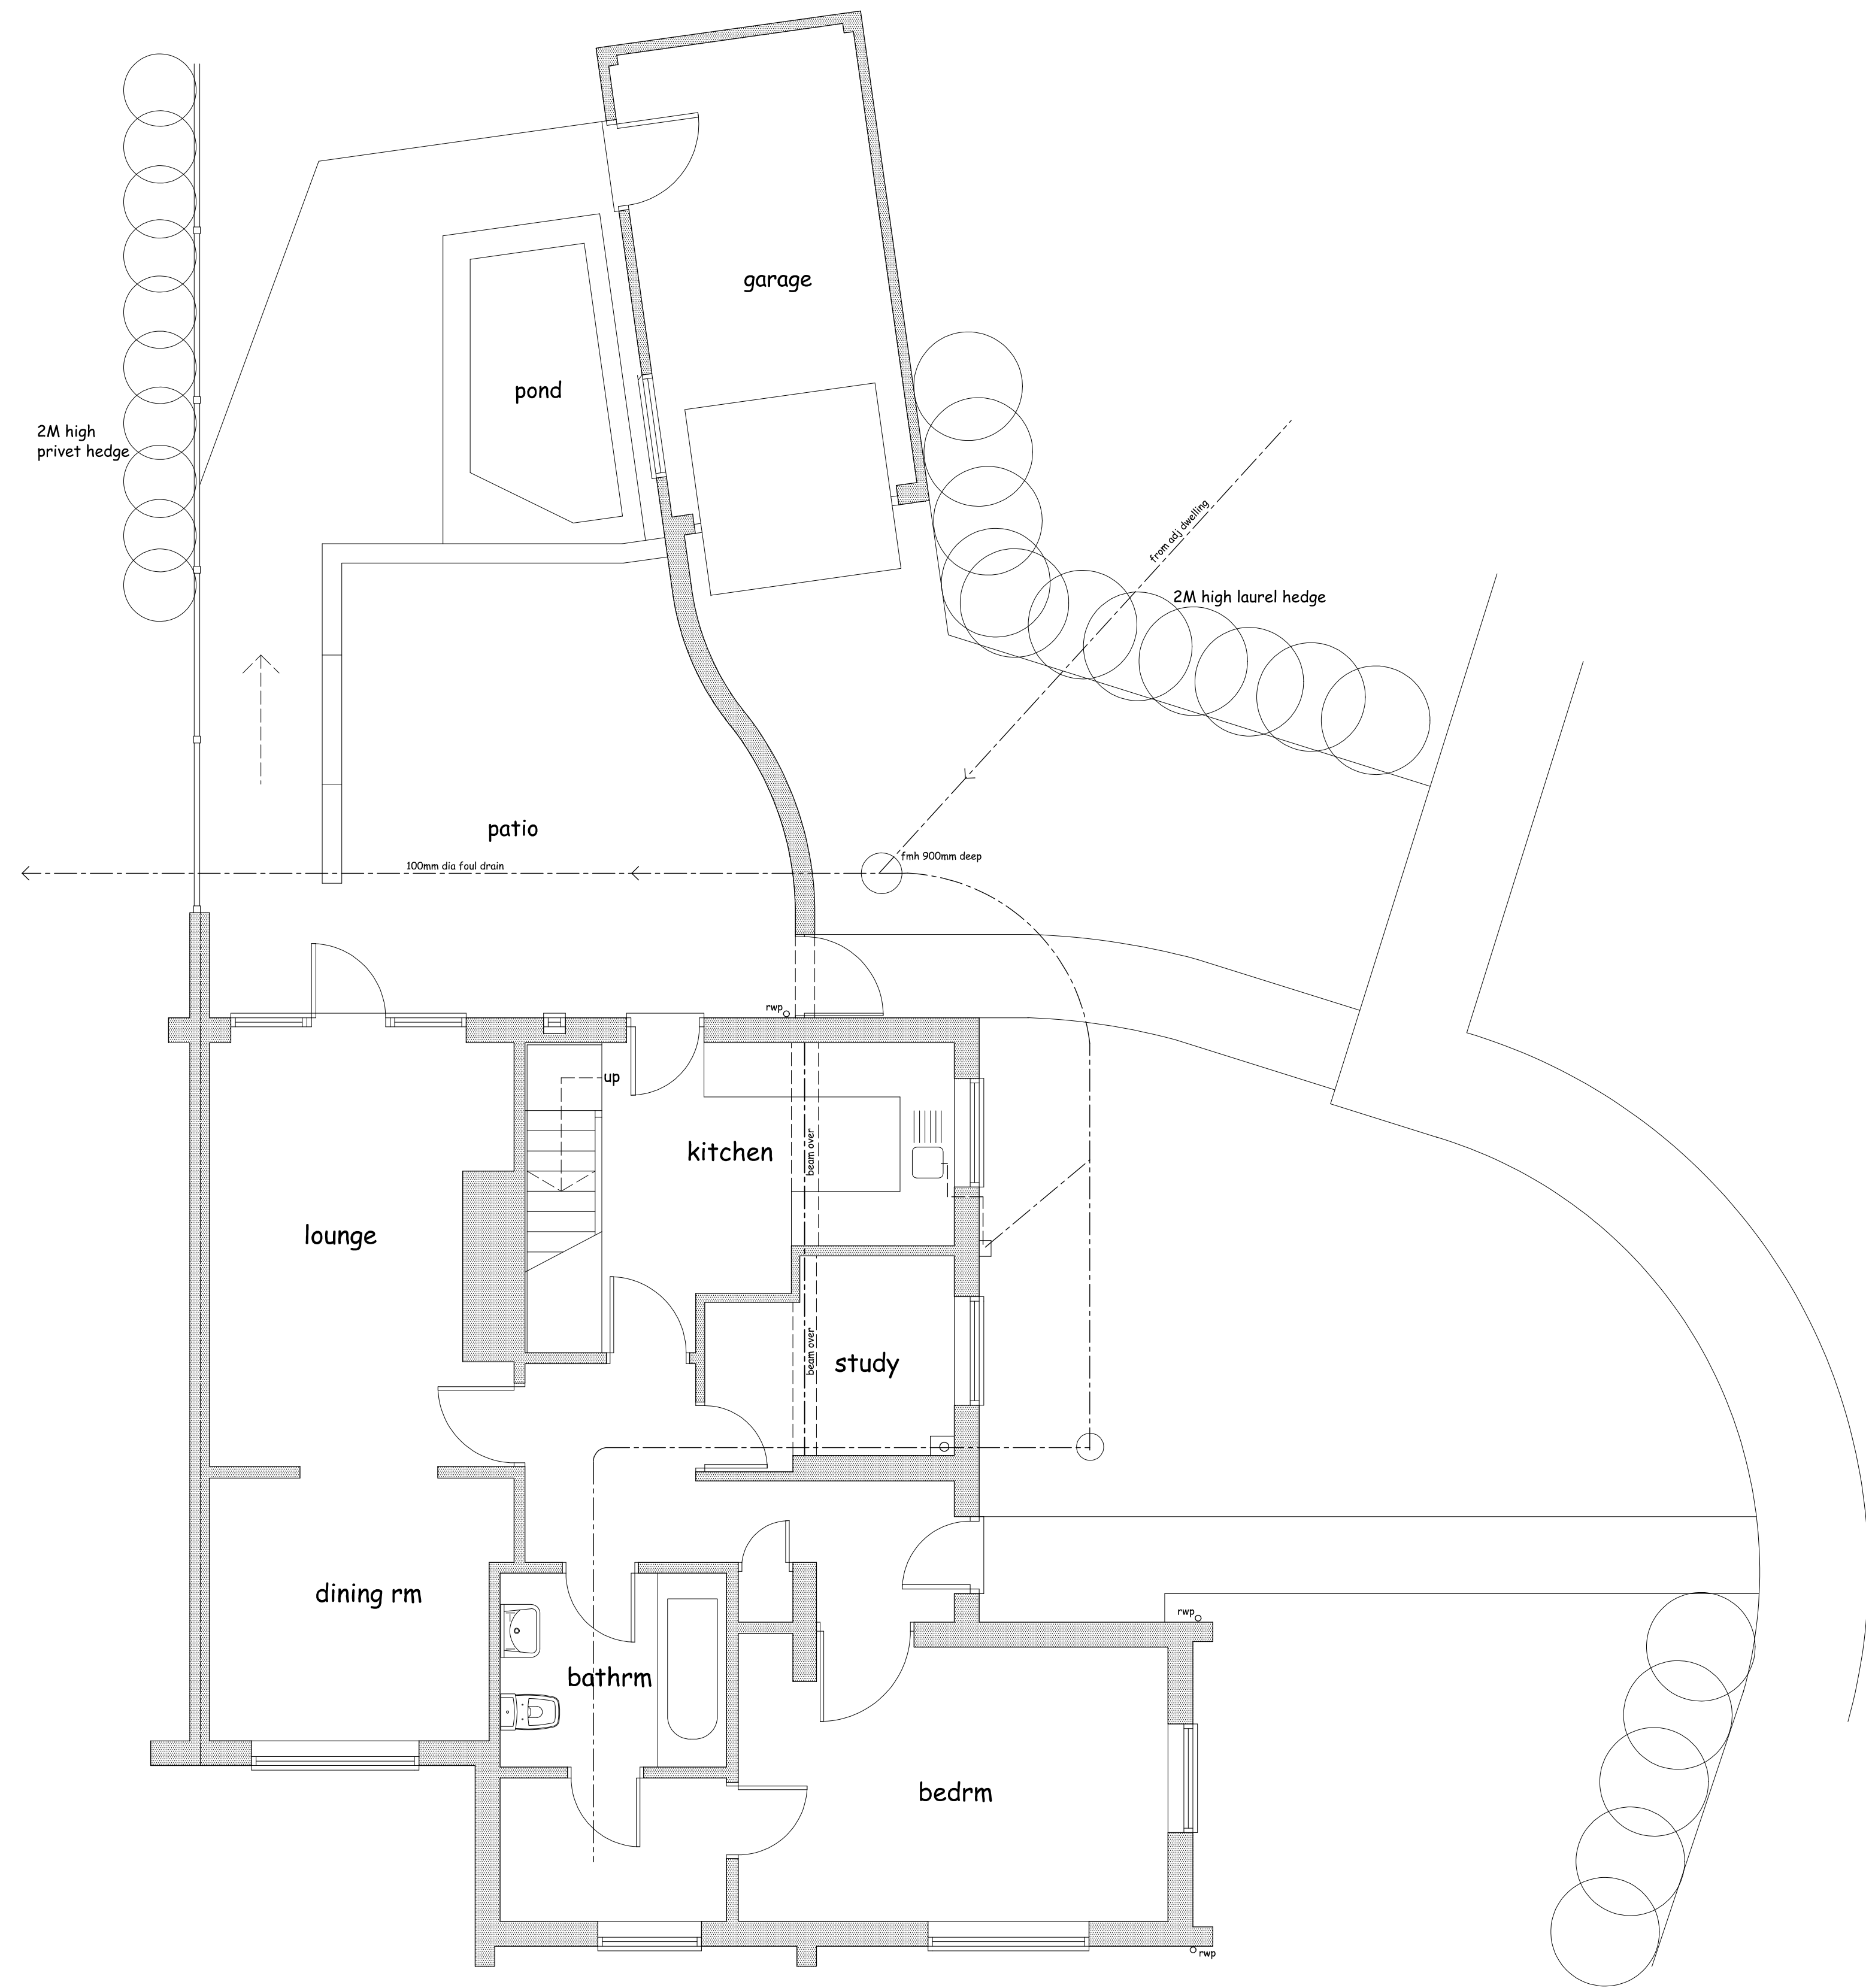


GROUND FLOOR PLAN

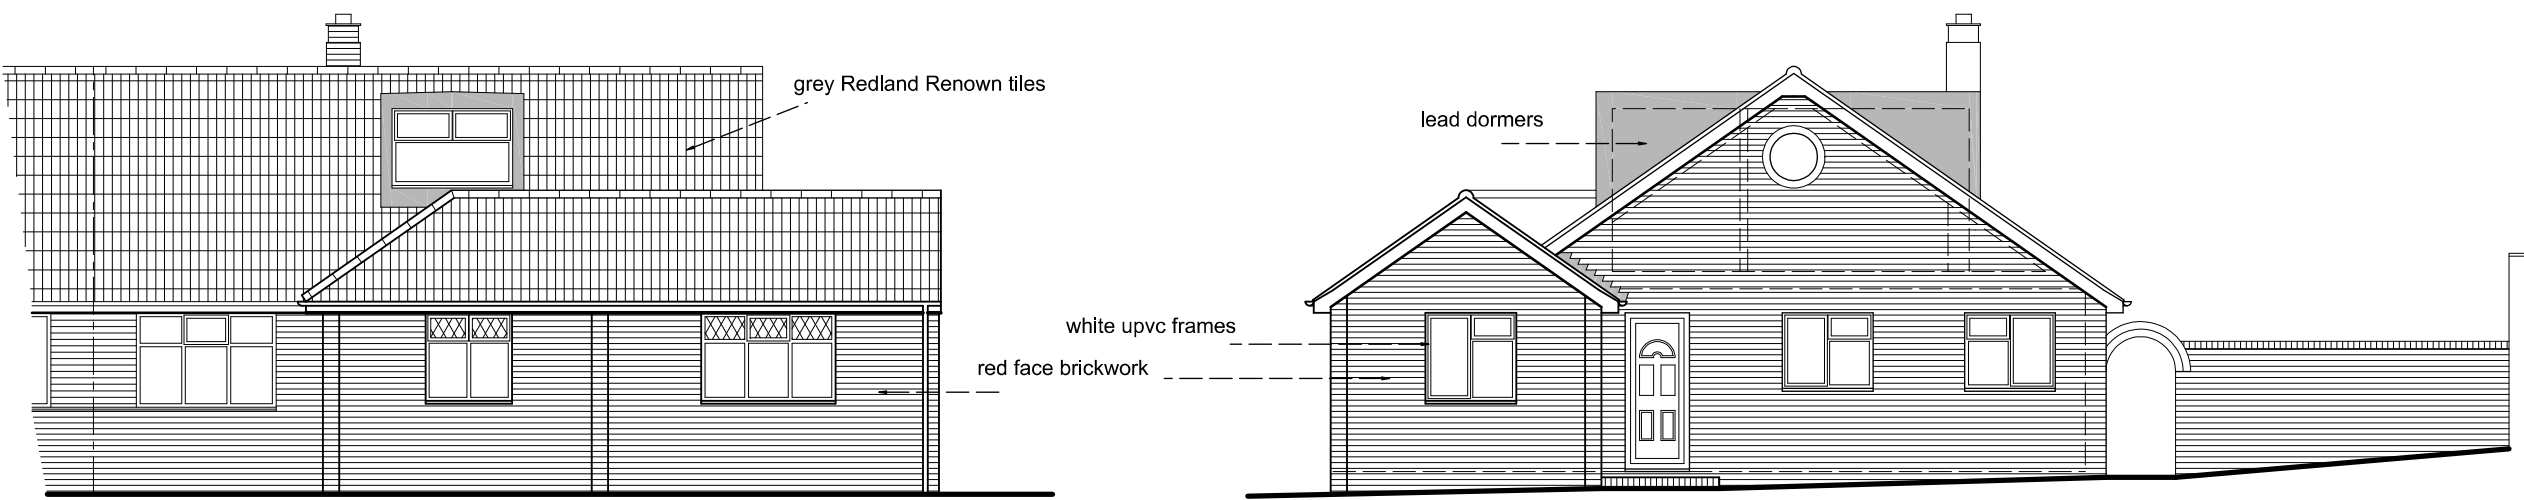


FRONT ELEVATION

SIDE ELEVATION

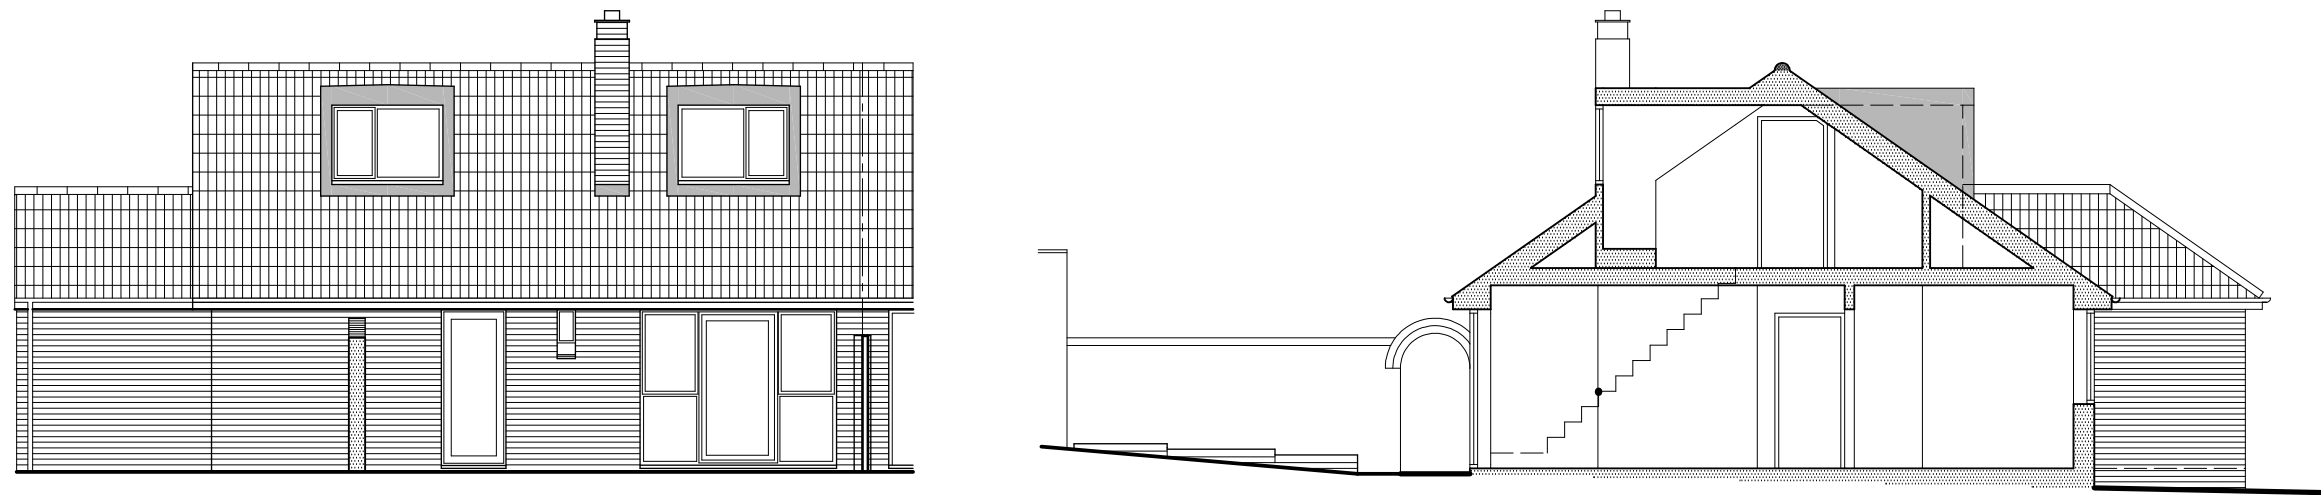

REAR ELEVATION

SECTION / SIDE ELEVATION

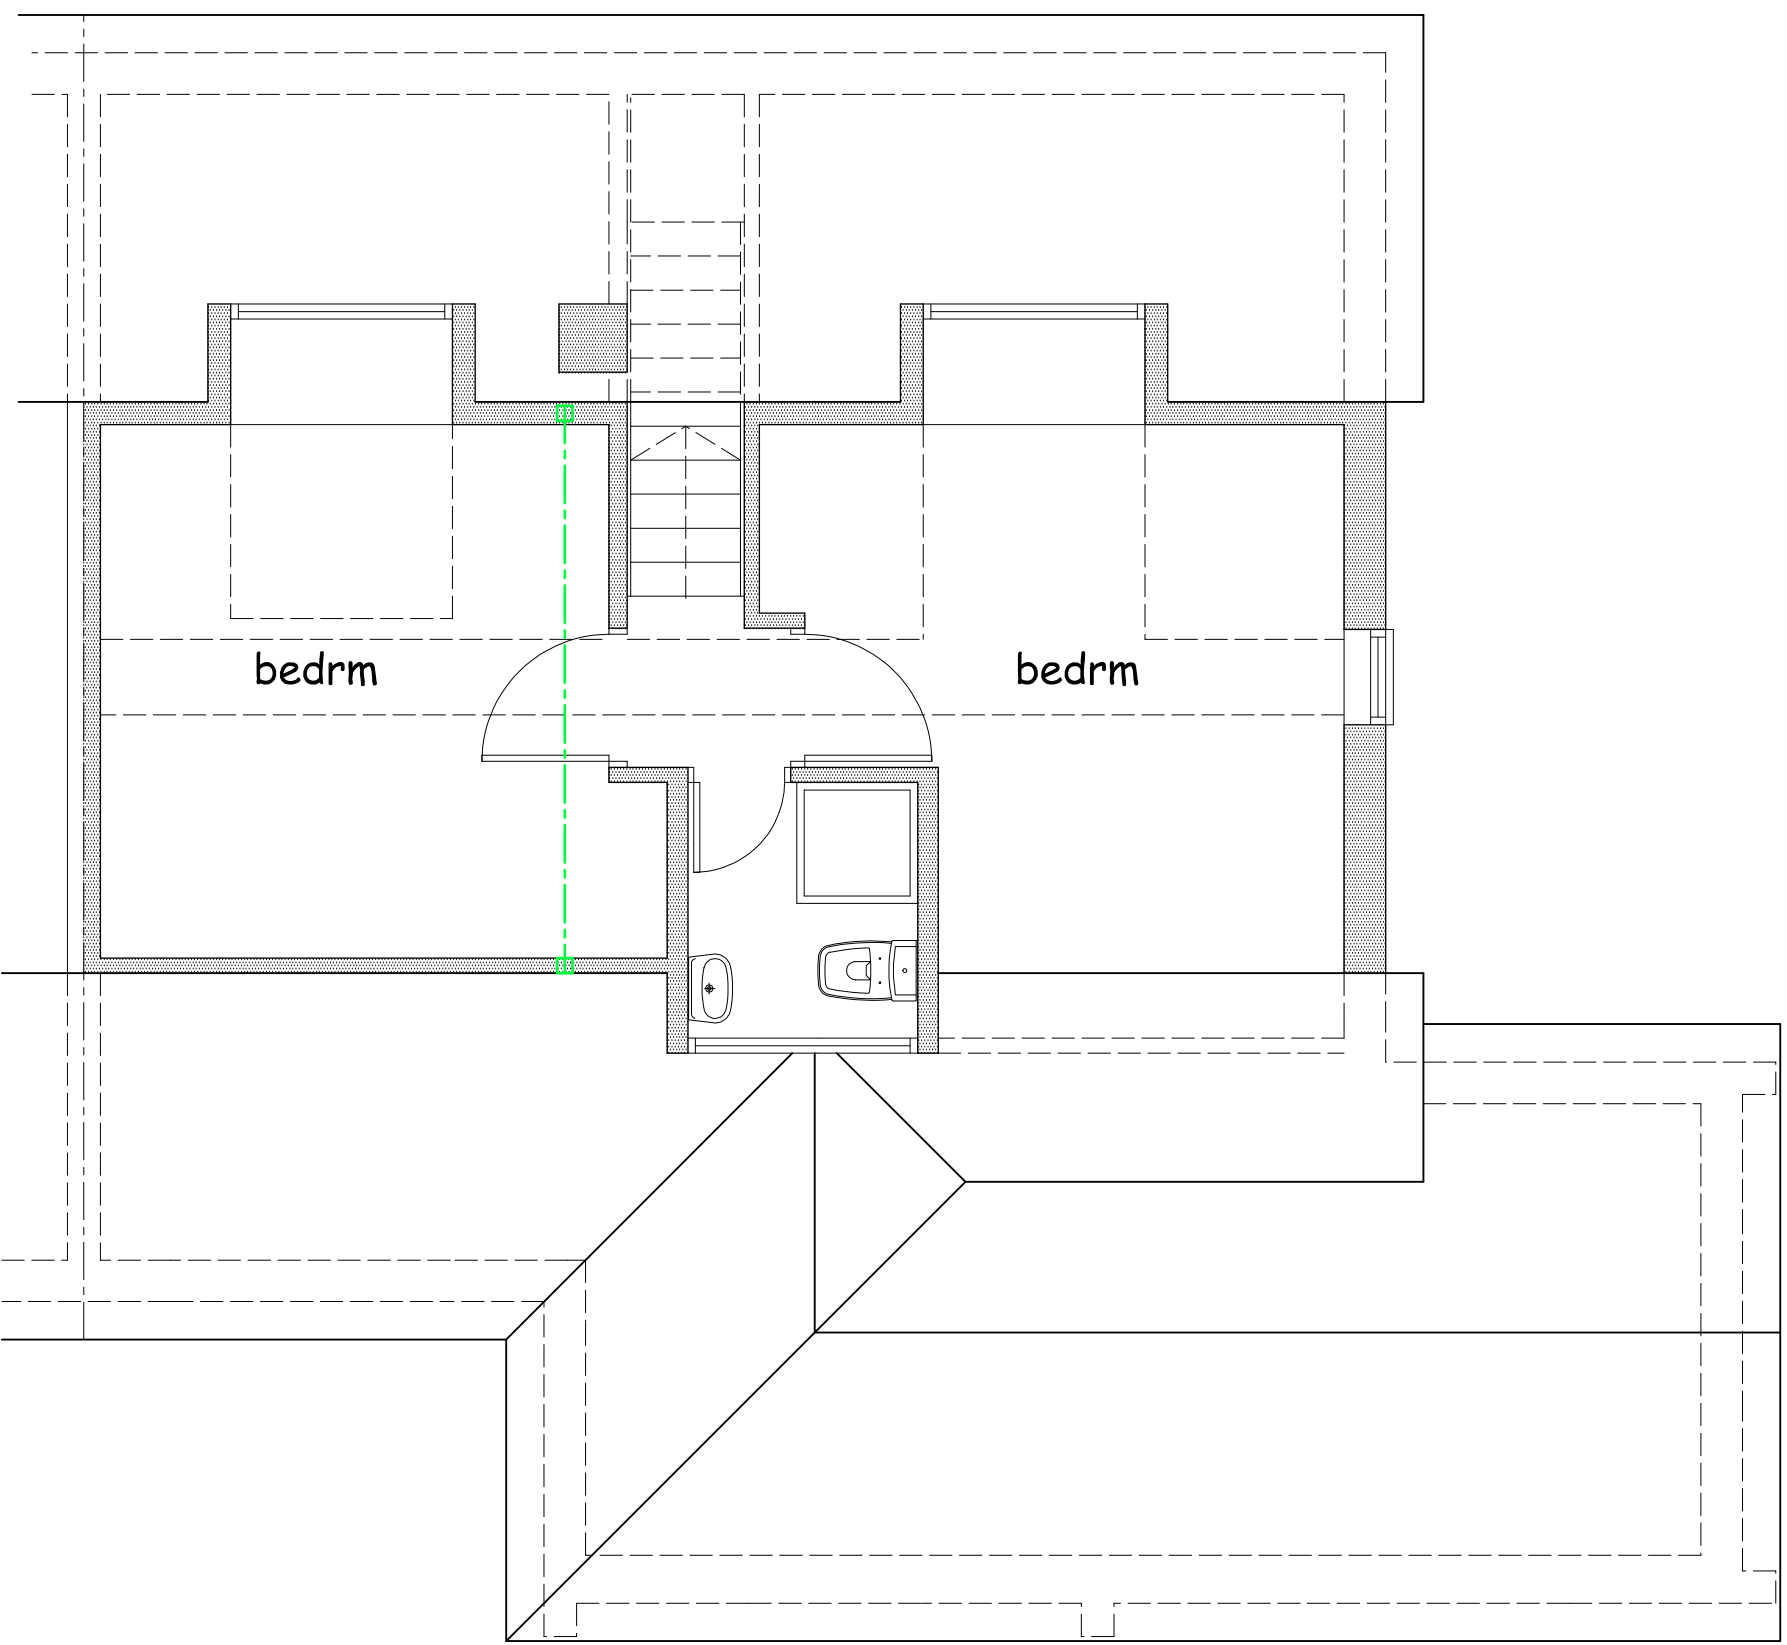

FIRST FLOOR PLAN

Project

PROPOSED TWO STOREY
SIDE & SINGLE STOREY
FRONT & REAR EXTENSIONS
AND ALTERATIONS TO No 20
BROOK VIEW, HITCHIN,
HERTS SG4 9NY

Client

MR N DAVIS

Drawing

EXISTING PLAN

Scale 1:50 & 1:100 @ A1 Drawn C.R.

Checked Date March 21

Drawing No.

DAV/21/01

This drawing and design is copyright and must not be reproduced in part or in whole without prior written consent. Contractors must verify all dimensions on site before commencing work