





1 West Elevation
1 : 100

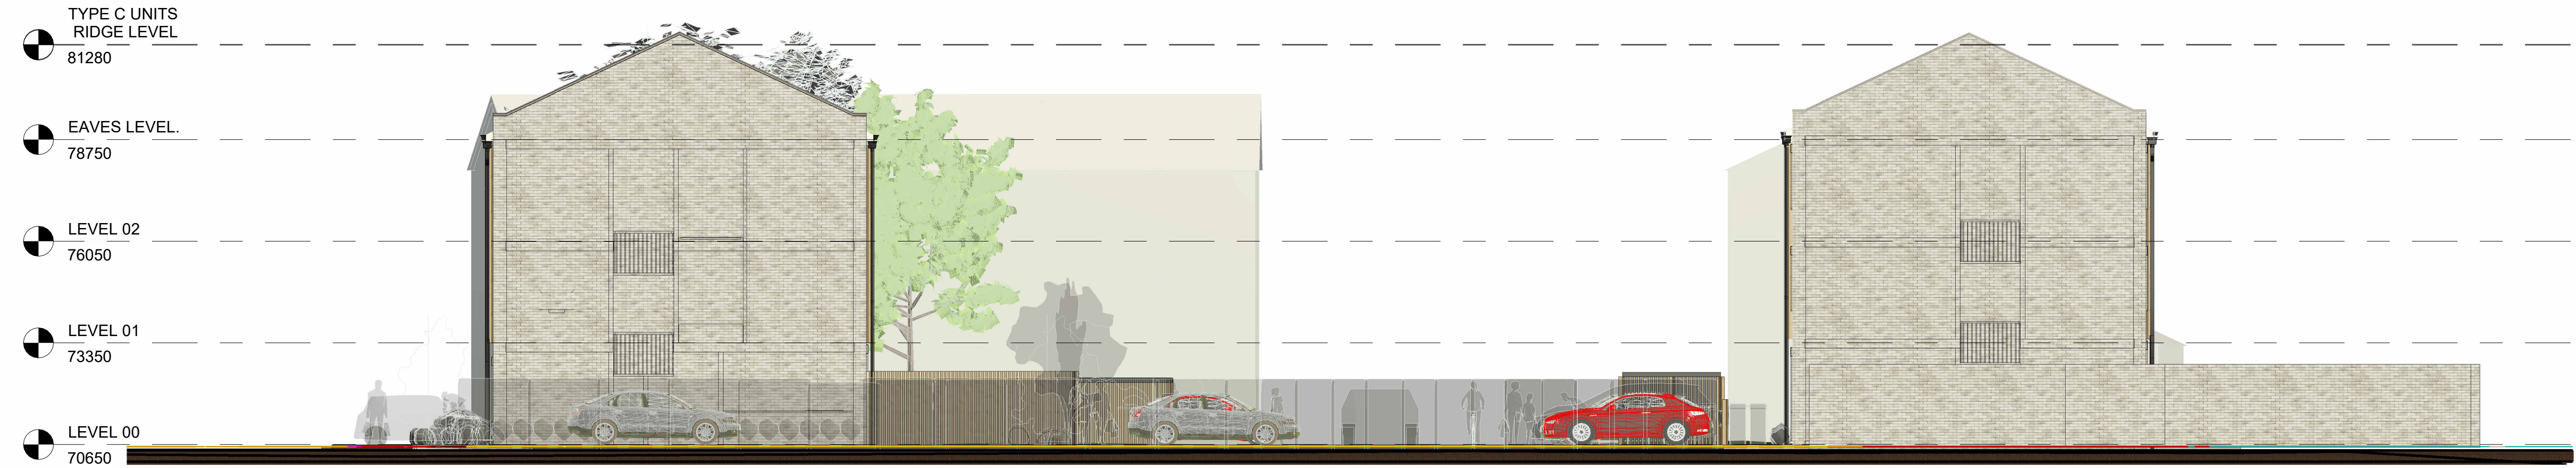

2 North Elevation
1 : 100

 

Amendments/Notes			
Rev.	Description	Date	Issued by
A	Fencing amended and GIAs info added	27/11/2025	MS
B	Slats cladding added to units front elevations	16/12/2025	MS
C	Cladding added to rear elevations, patios to gardens removed	14/01/2026	MS
D	Updated to include latest Landscape Design & ESP Strategy	29/01/2026	MS
All dimensions and levels to be checked on site by contractor prior to preparation of shop drawings and commencement of work on site.			
This drawing and the copyrights and patents therein are the property of the Architect and may not be used or reproduced without consent.			
This drawing is to be read in conjunction with all relevant consultants and/or specialist's drawings/documents and any discrepancies or variations are to be notified to the Architect before the affected work commences.			
All works on site are to be carried out fully in accordance with current CDM regulations and recommendations, current Building Regulations, British Standards and Codes of Practice as appropriate.			
Project			
FIRS HOTEL, HITCHIN			
Drawing			
PROPOSED STREET SCENES			
SEABROOK ARCHITECTS			
CHARTERED ARCHITECTS			
Unit 17, Chiltern Court, Asheridge Road, Chesham, Buckinghamshire, HP5 2PX Tel: 01494 778918 Web: seabrookarchitects.co.uk e-mail: info@seabrookarchitects.co.uk			
Drawn By MS		Date	
Checked By Checker		Date 09/02/2026 12:26:07	
Approved By Approver		Date 09/02/2026 12:26:07	
Drawing No.		Rev.	
6154 A(PL)121		D	