



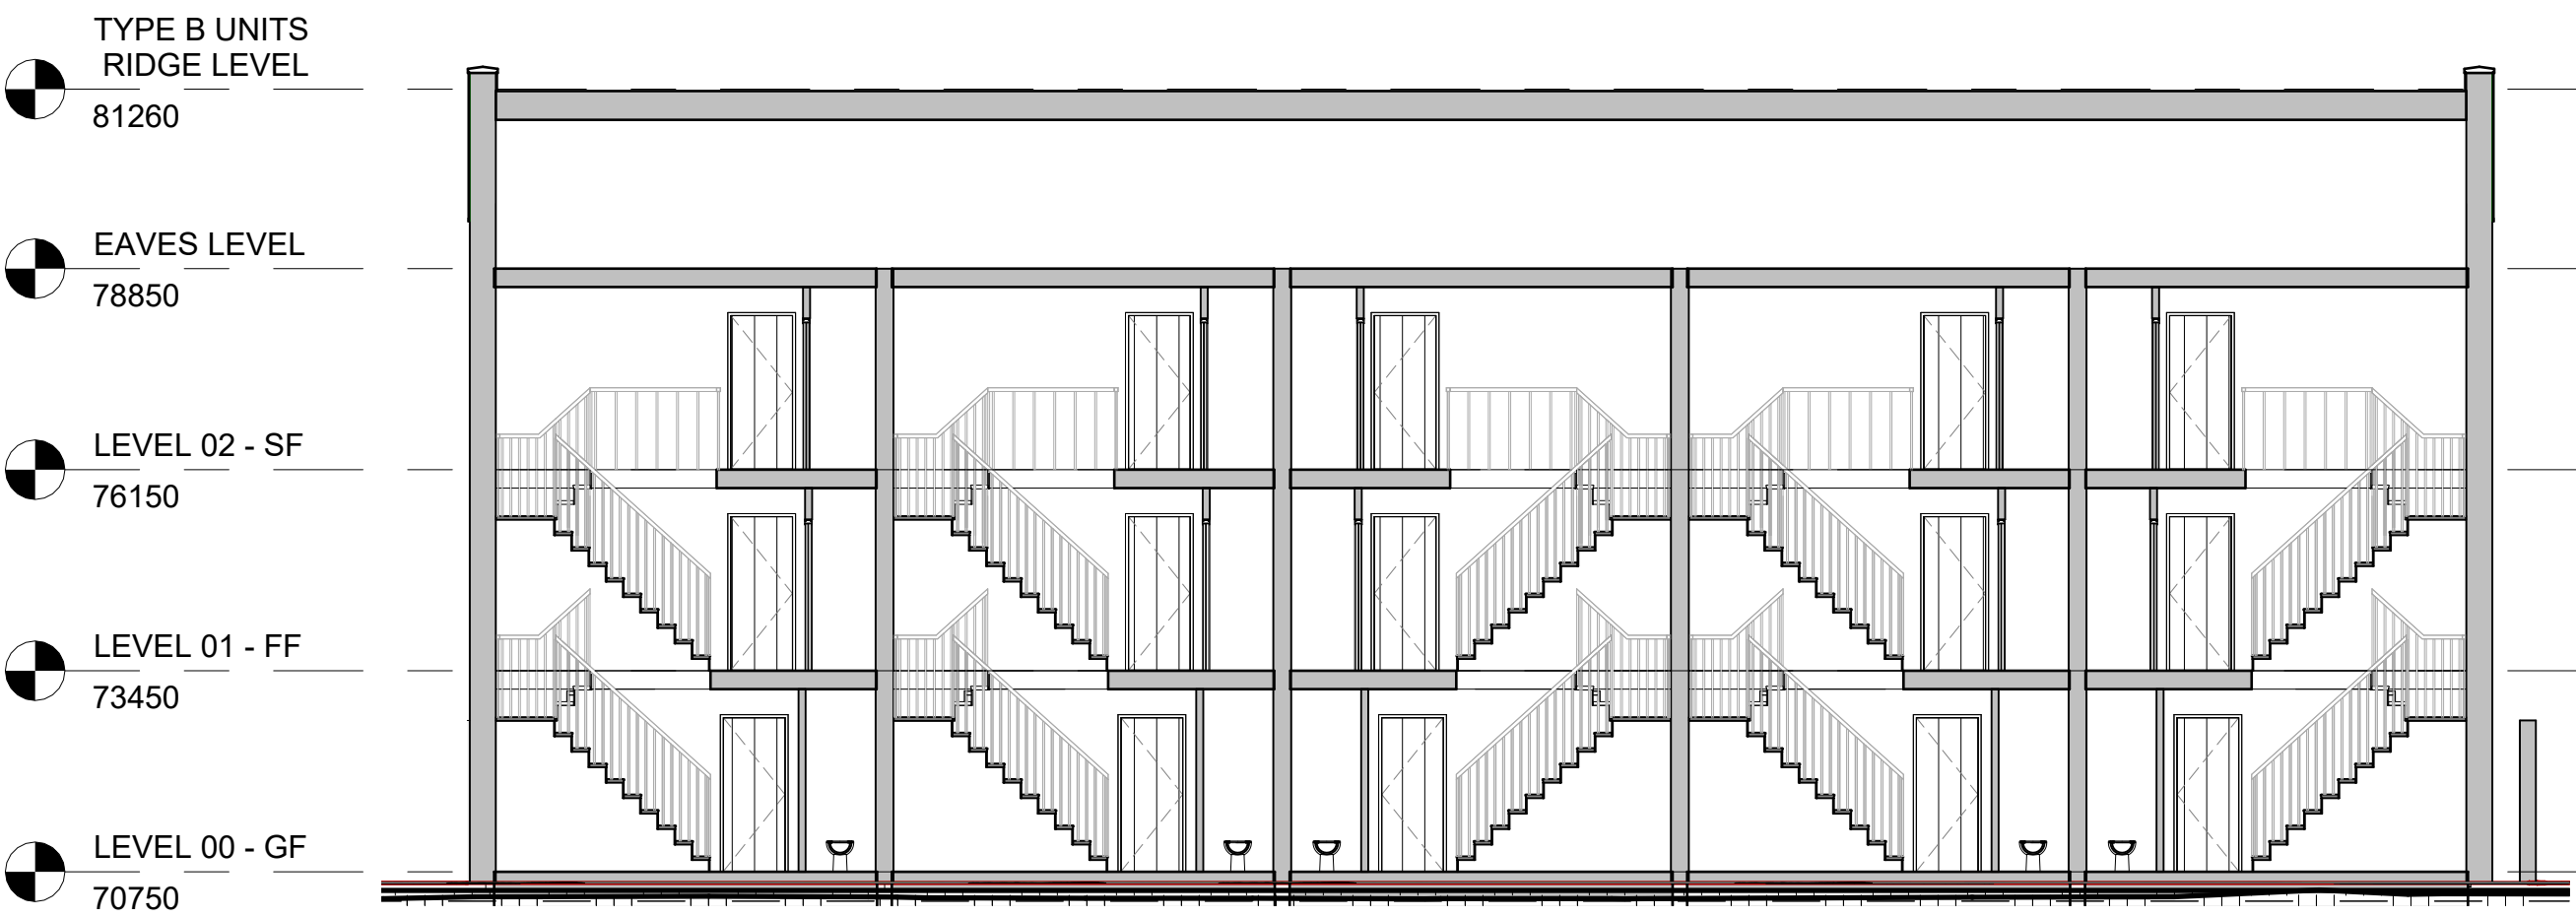

1 Section A-A
1 : 100

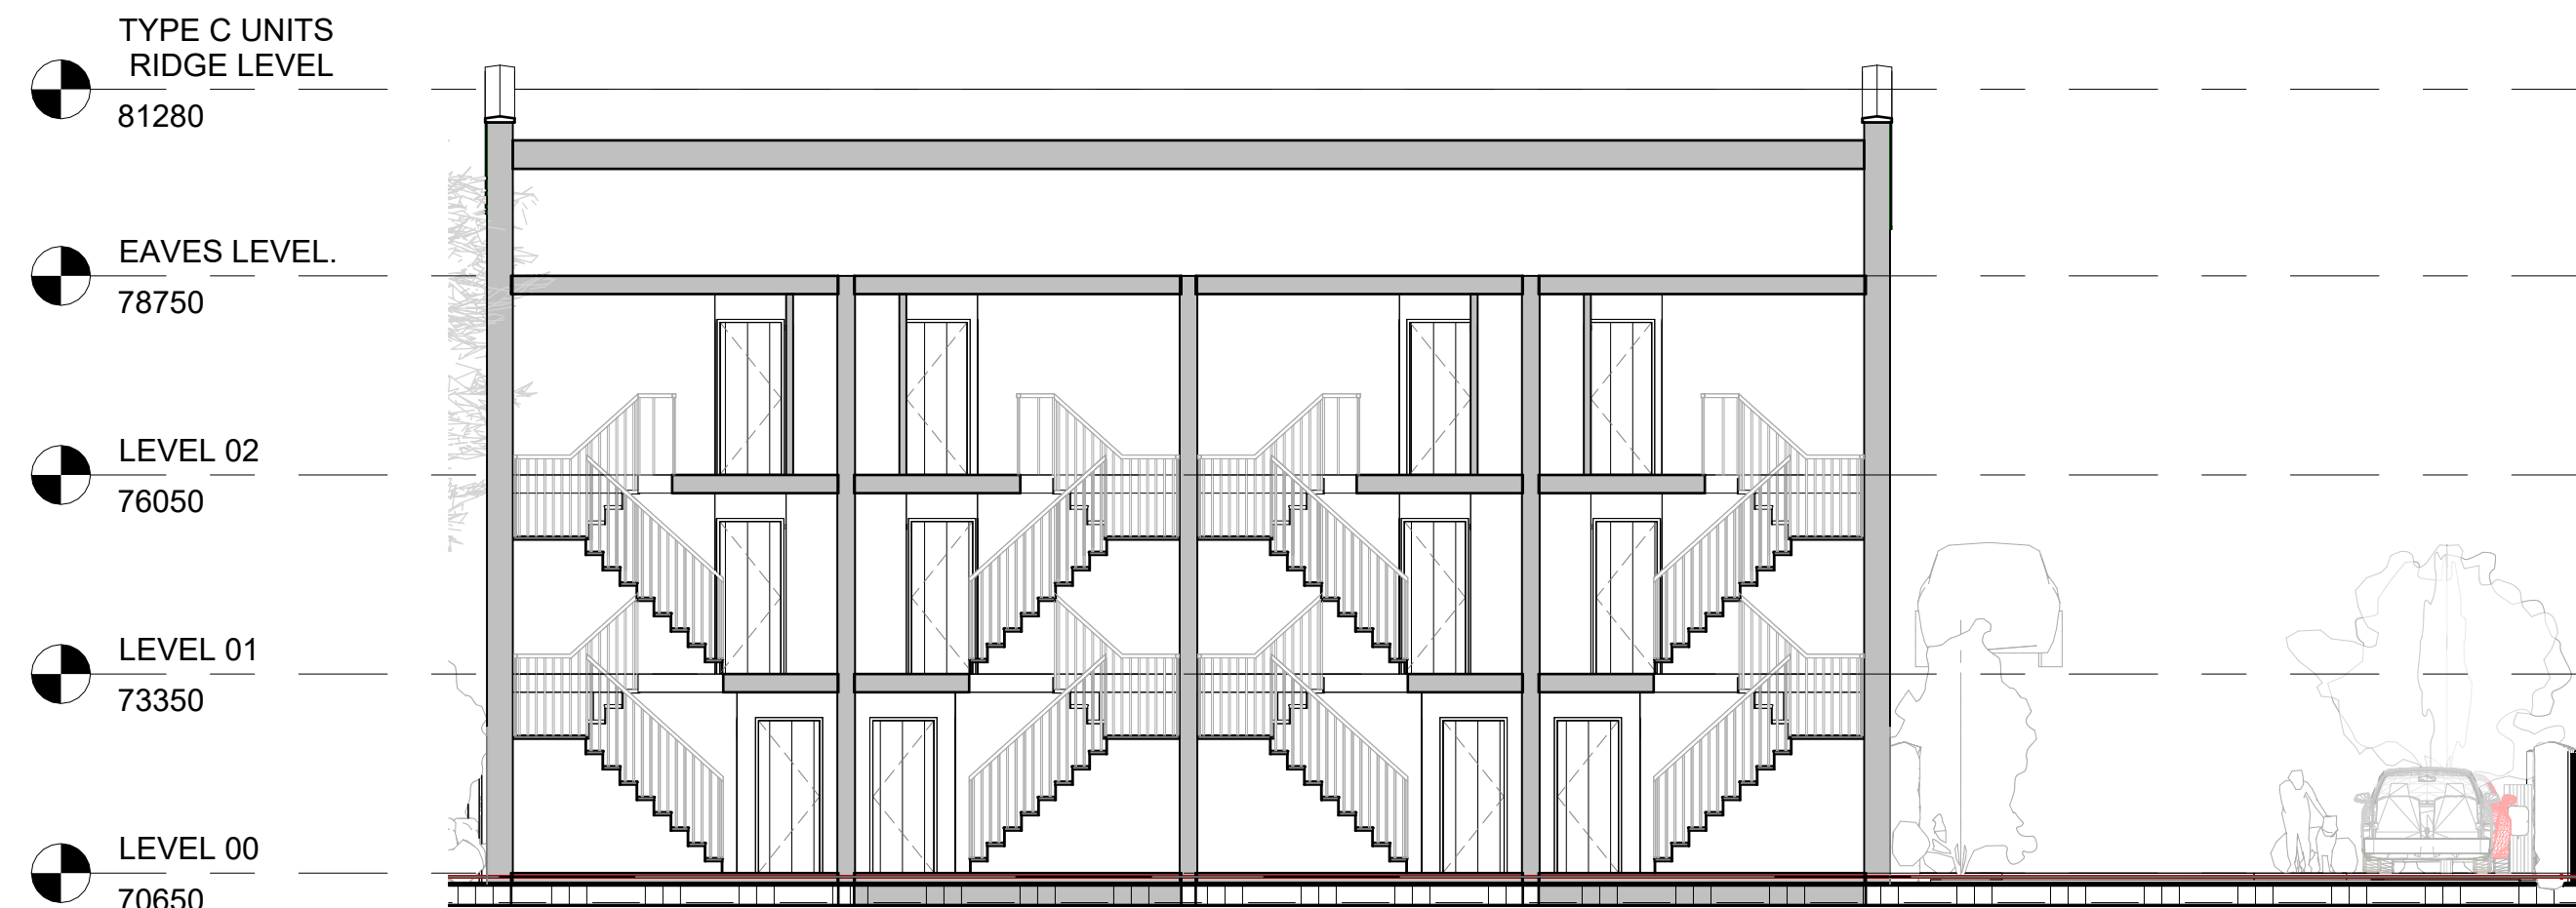


2 Section B-B
1 : 100



3 Section C-C
1 : 100




4 Section D-D
1 : 100

 

Amendments/Notes

Rev.	Description	Date	Issued by
A	Fencing amended and GIAs info added	27/11/2025	MS
B	Amends to internal layout	09/12/2025	MS
C	Slats cladding added to units front elevations	16/12/2025	MS
D	Cladding added to rear elevations, patios to gardens removed	14/01/2026	MS
E	Updated to include latest Landscape Design & ESP Strategy	29/01/2026	MS

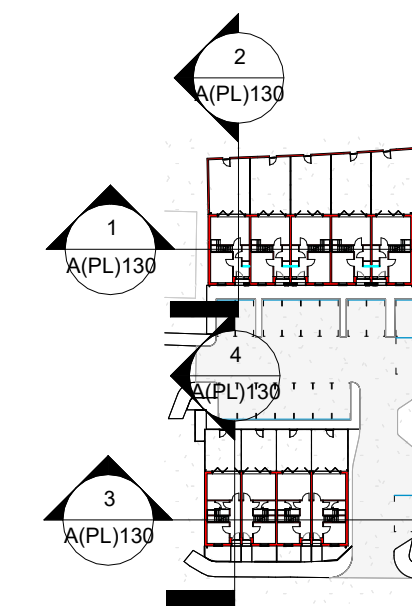

5 KEY PLAN
1 : 1000

All dimensions and levels to be checked on site by contractor prior to preparation of shop drawings and commencement of work on site.

This drawing and the copyrights and patents therein are the property of the Architect and may not be used or reproduced without consent.

This drawing is to be read in conjunction with all relevant consultants and/or specialist's drawings/documents and any discrepancies or variations are to be notified to the Architect before the affected work commences.

All works on site are to be carried out fully in accordance with current CDM regulations and recommendations, current Building Regulations, British Standards and Codes of Practice as appropriate.

Project
FIRS HOTEL, HITCHIN

Drawing
PROPOSED SECTIONS

SEABROOK ARCHITECTS
CHARTERED ARCHITECTS

Unit 17, Chiltern Court, Asheridge Road, Chesham, Buckinghamshire, HP5 2PX
Tel: 01494 778918
Web: seabrookarchitects.co.uk
e-mail: info@seabrookarchitects.co.uk

Drawn By	Author	Date
Checked By	Checker	Date 09/02/2026 10:28:51
Approved By	Approver	Date 09/02/2026 10:28:51

Drawing No. **6154 A(PL)130** Rev. **E**