




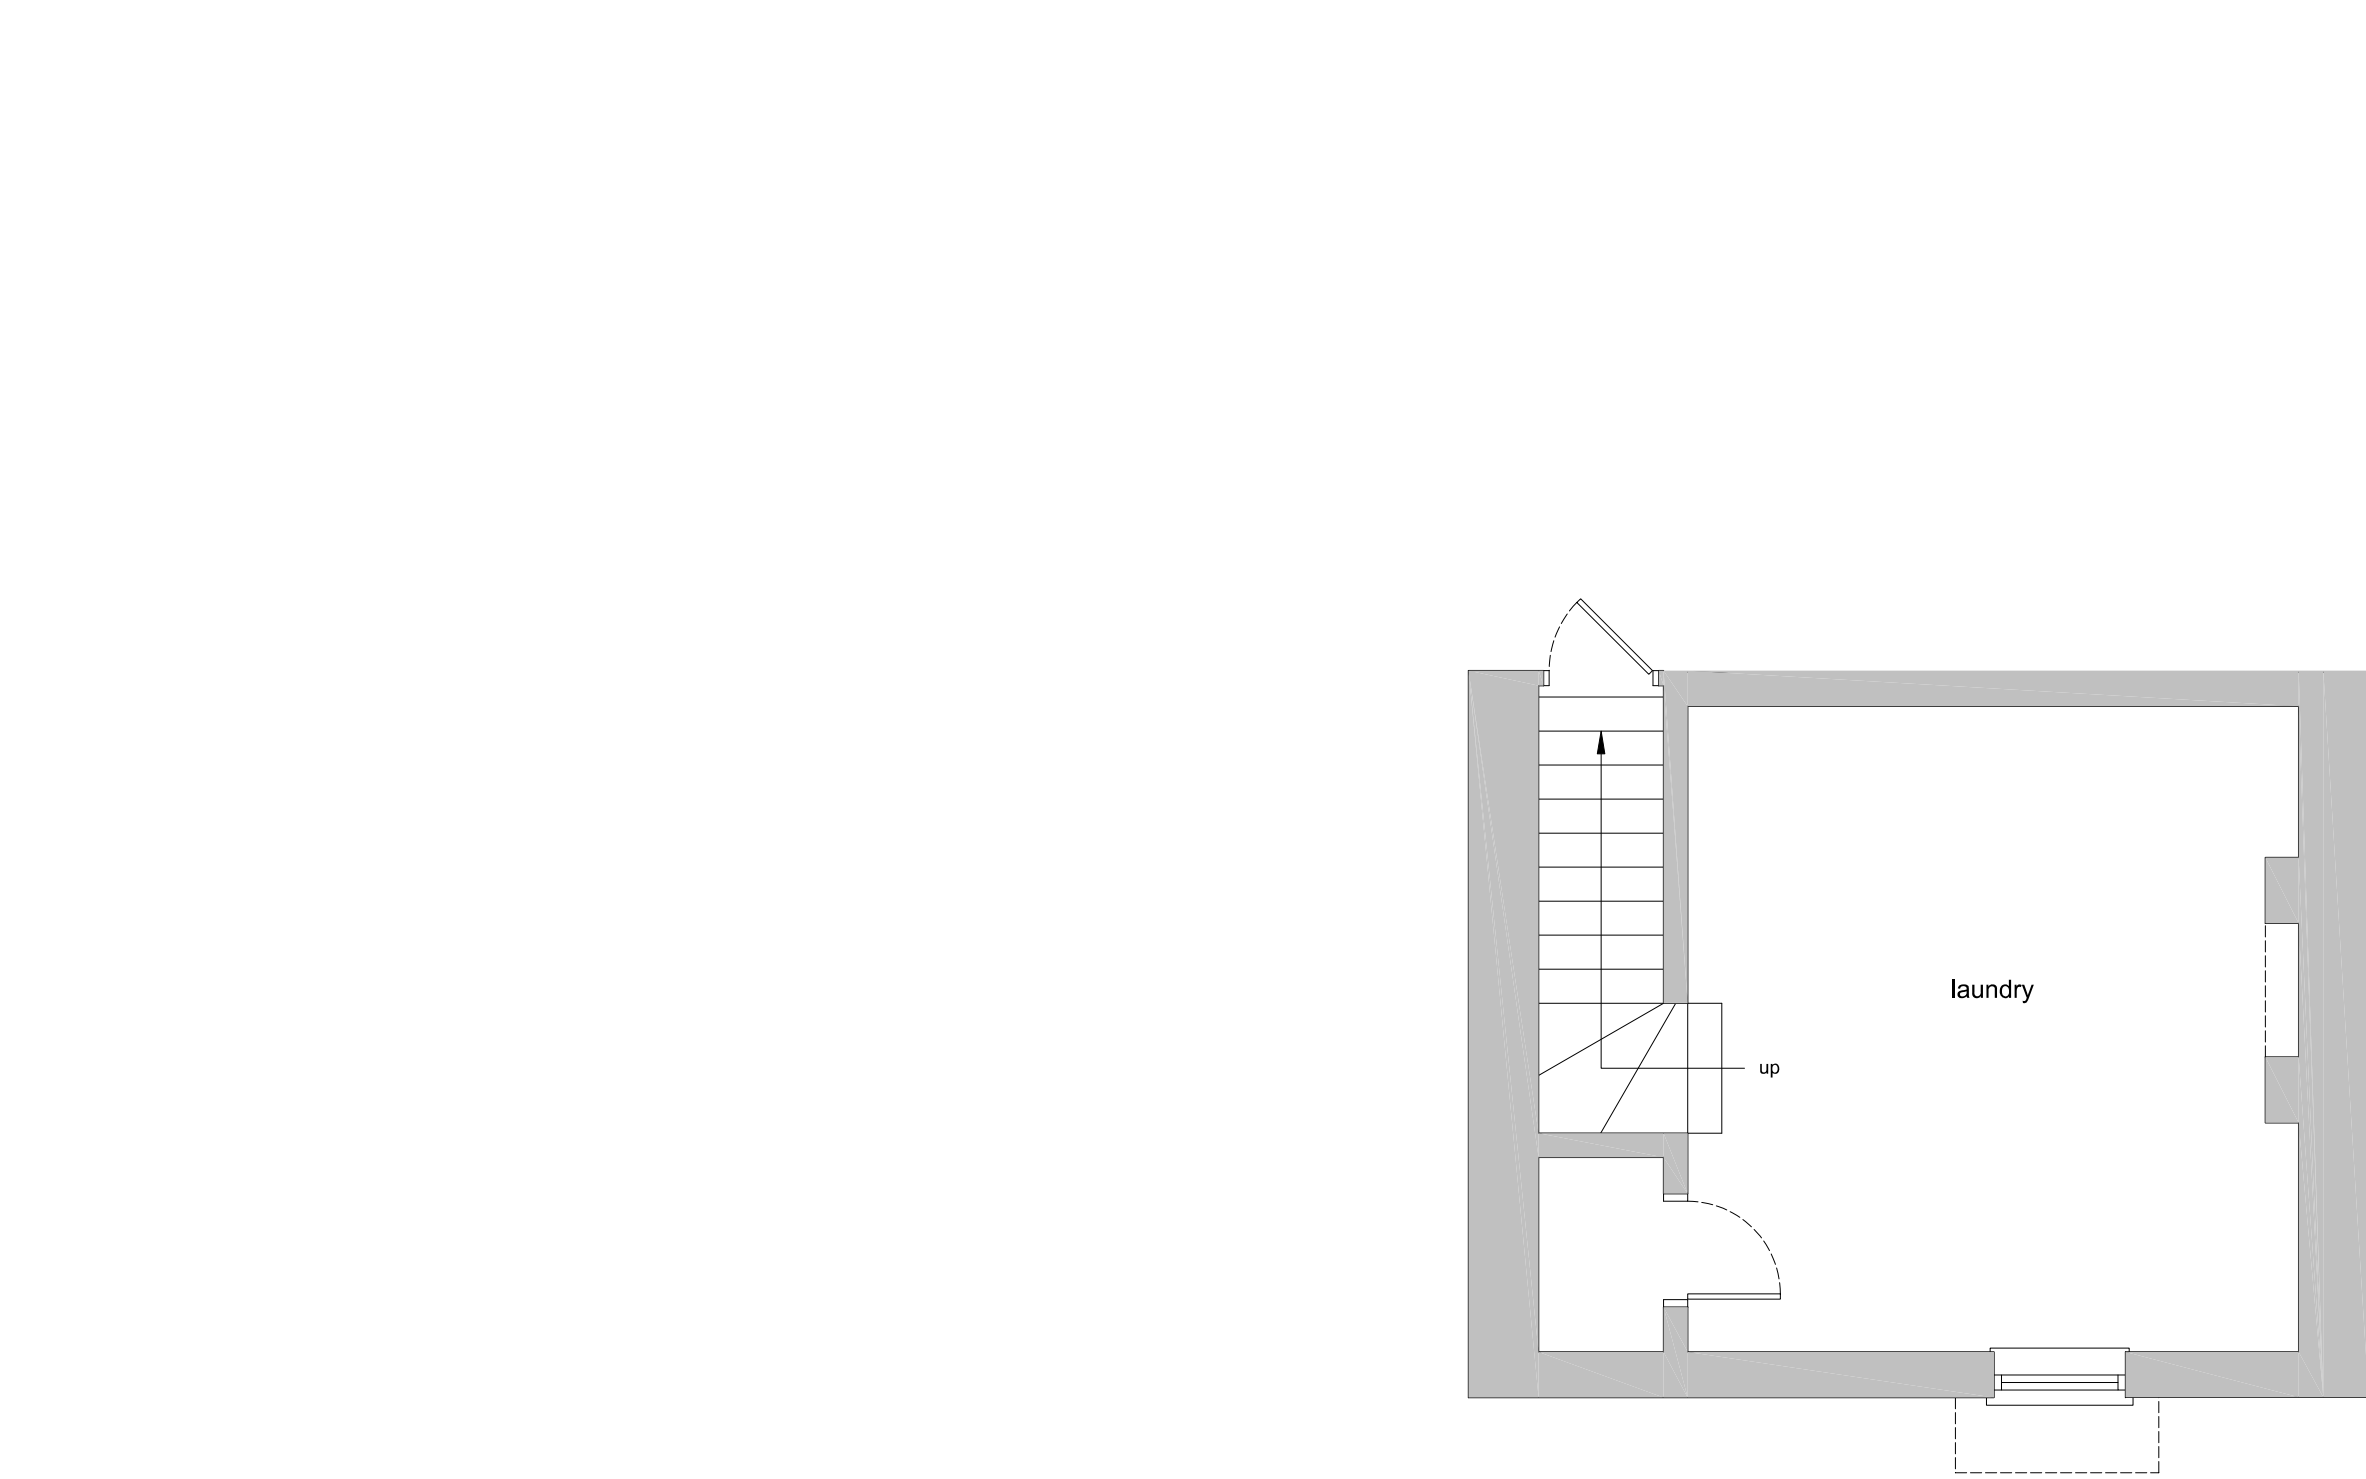


BASEMENT  
(as proposed)

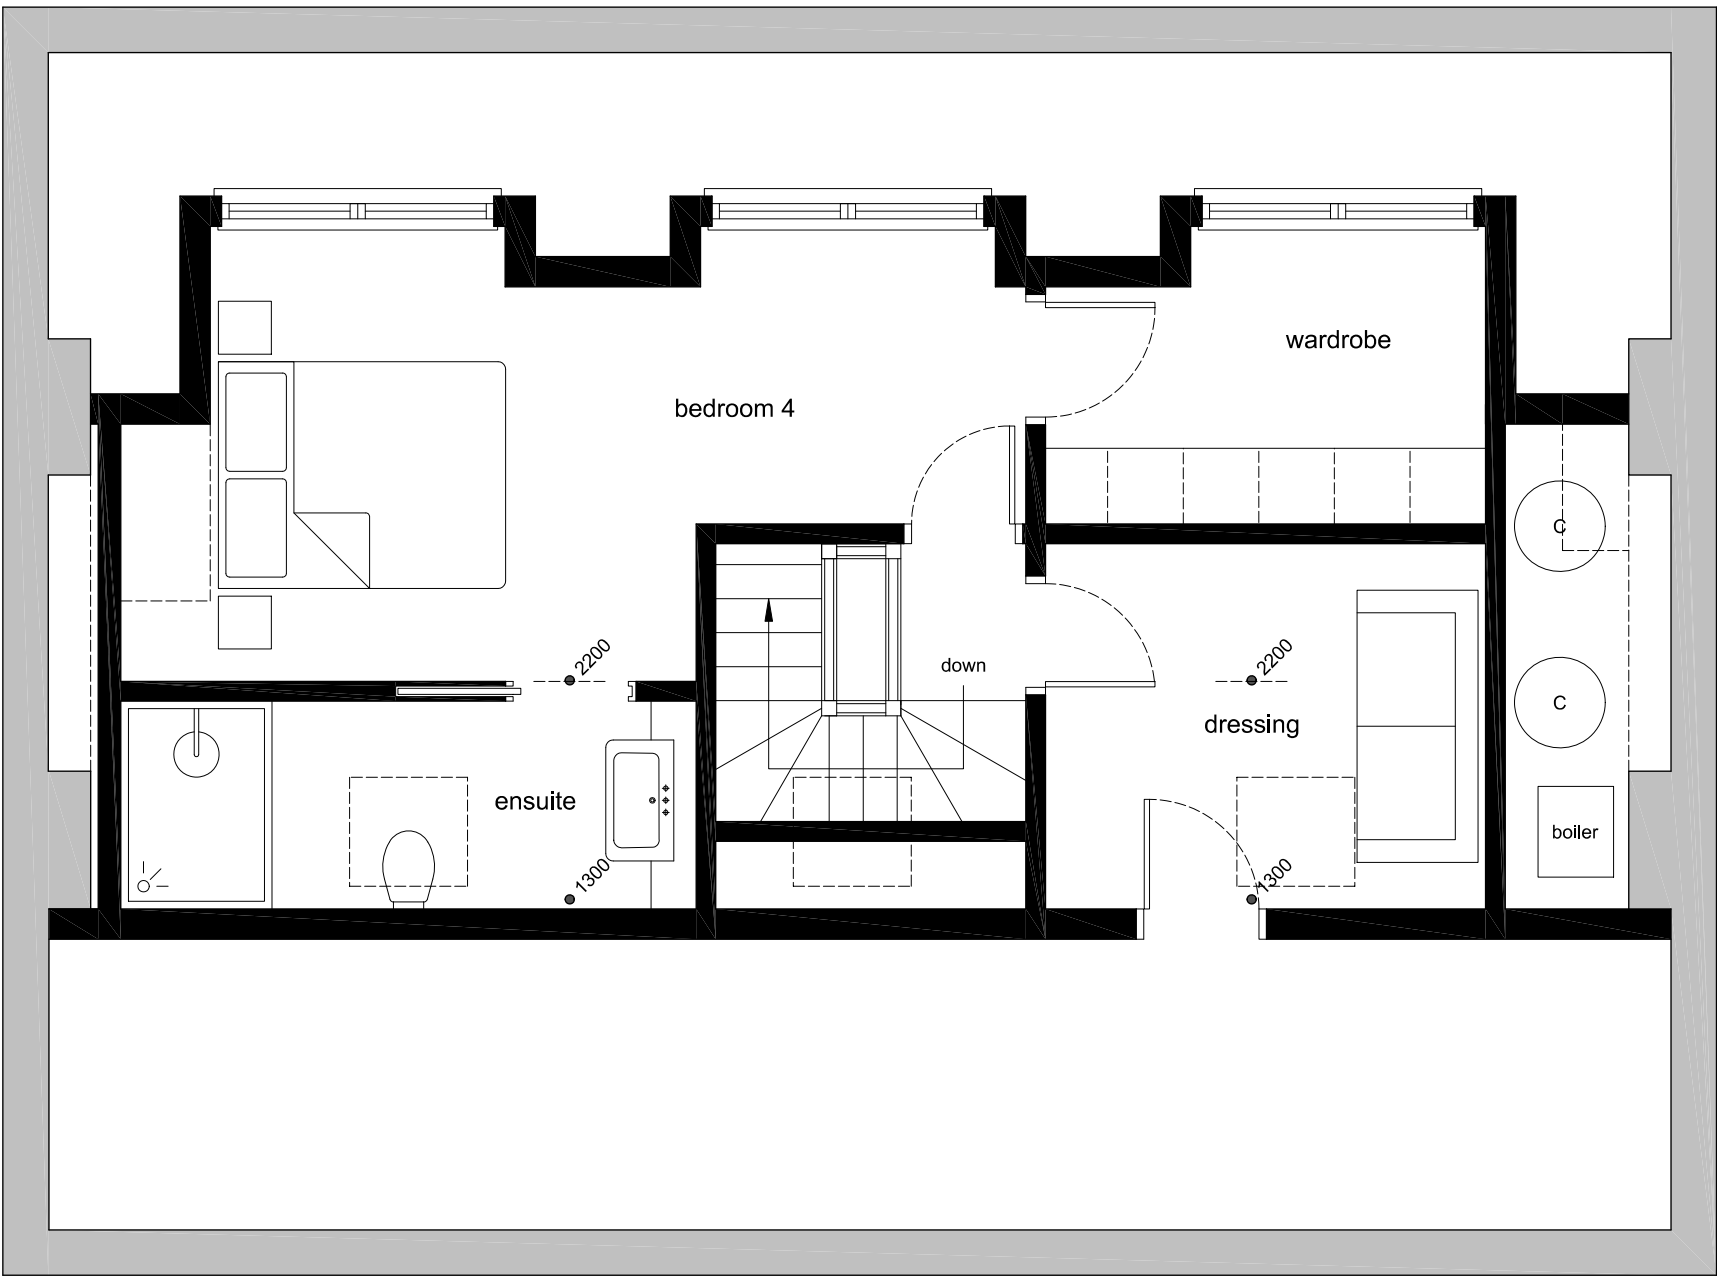

SECOND FLOOR  
(as proposed)

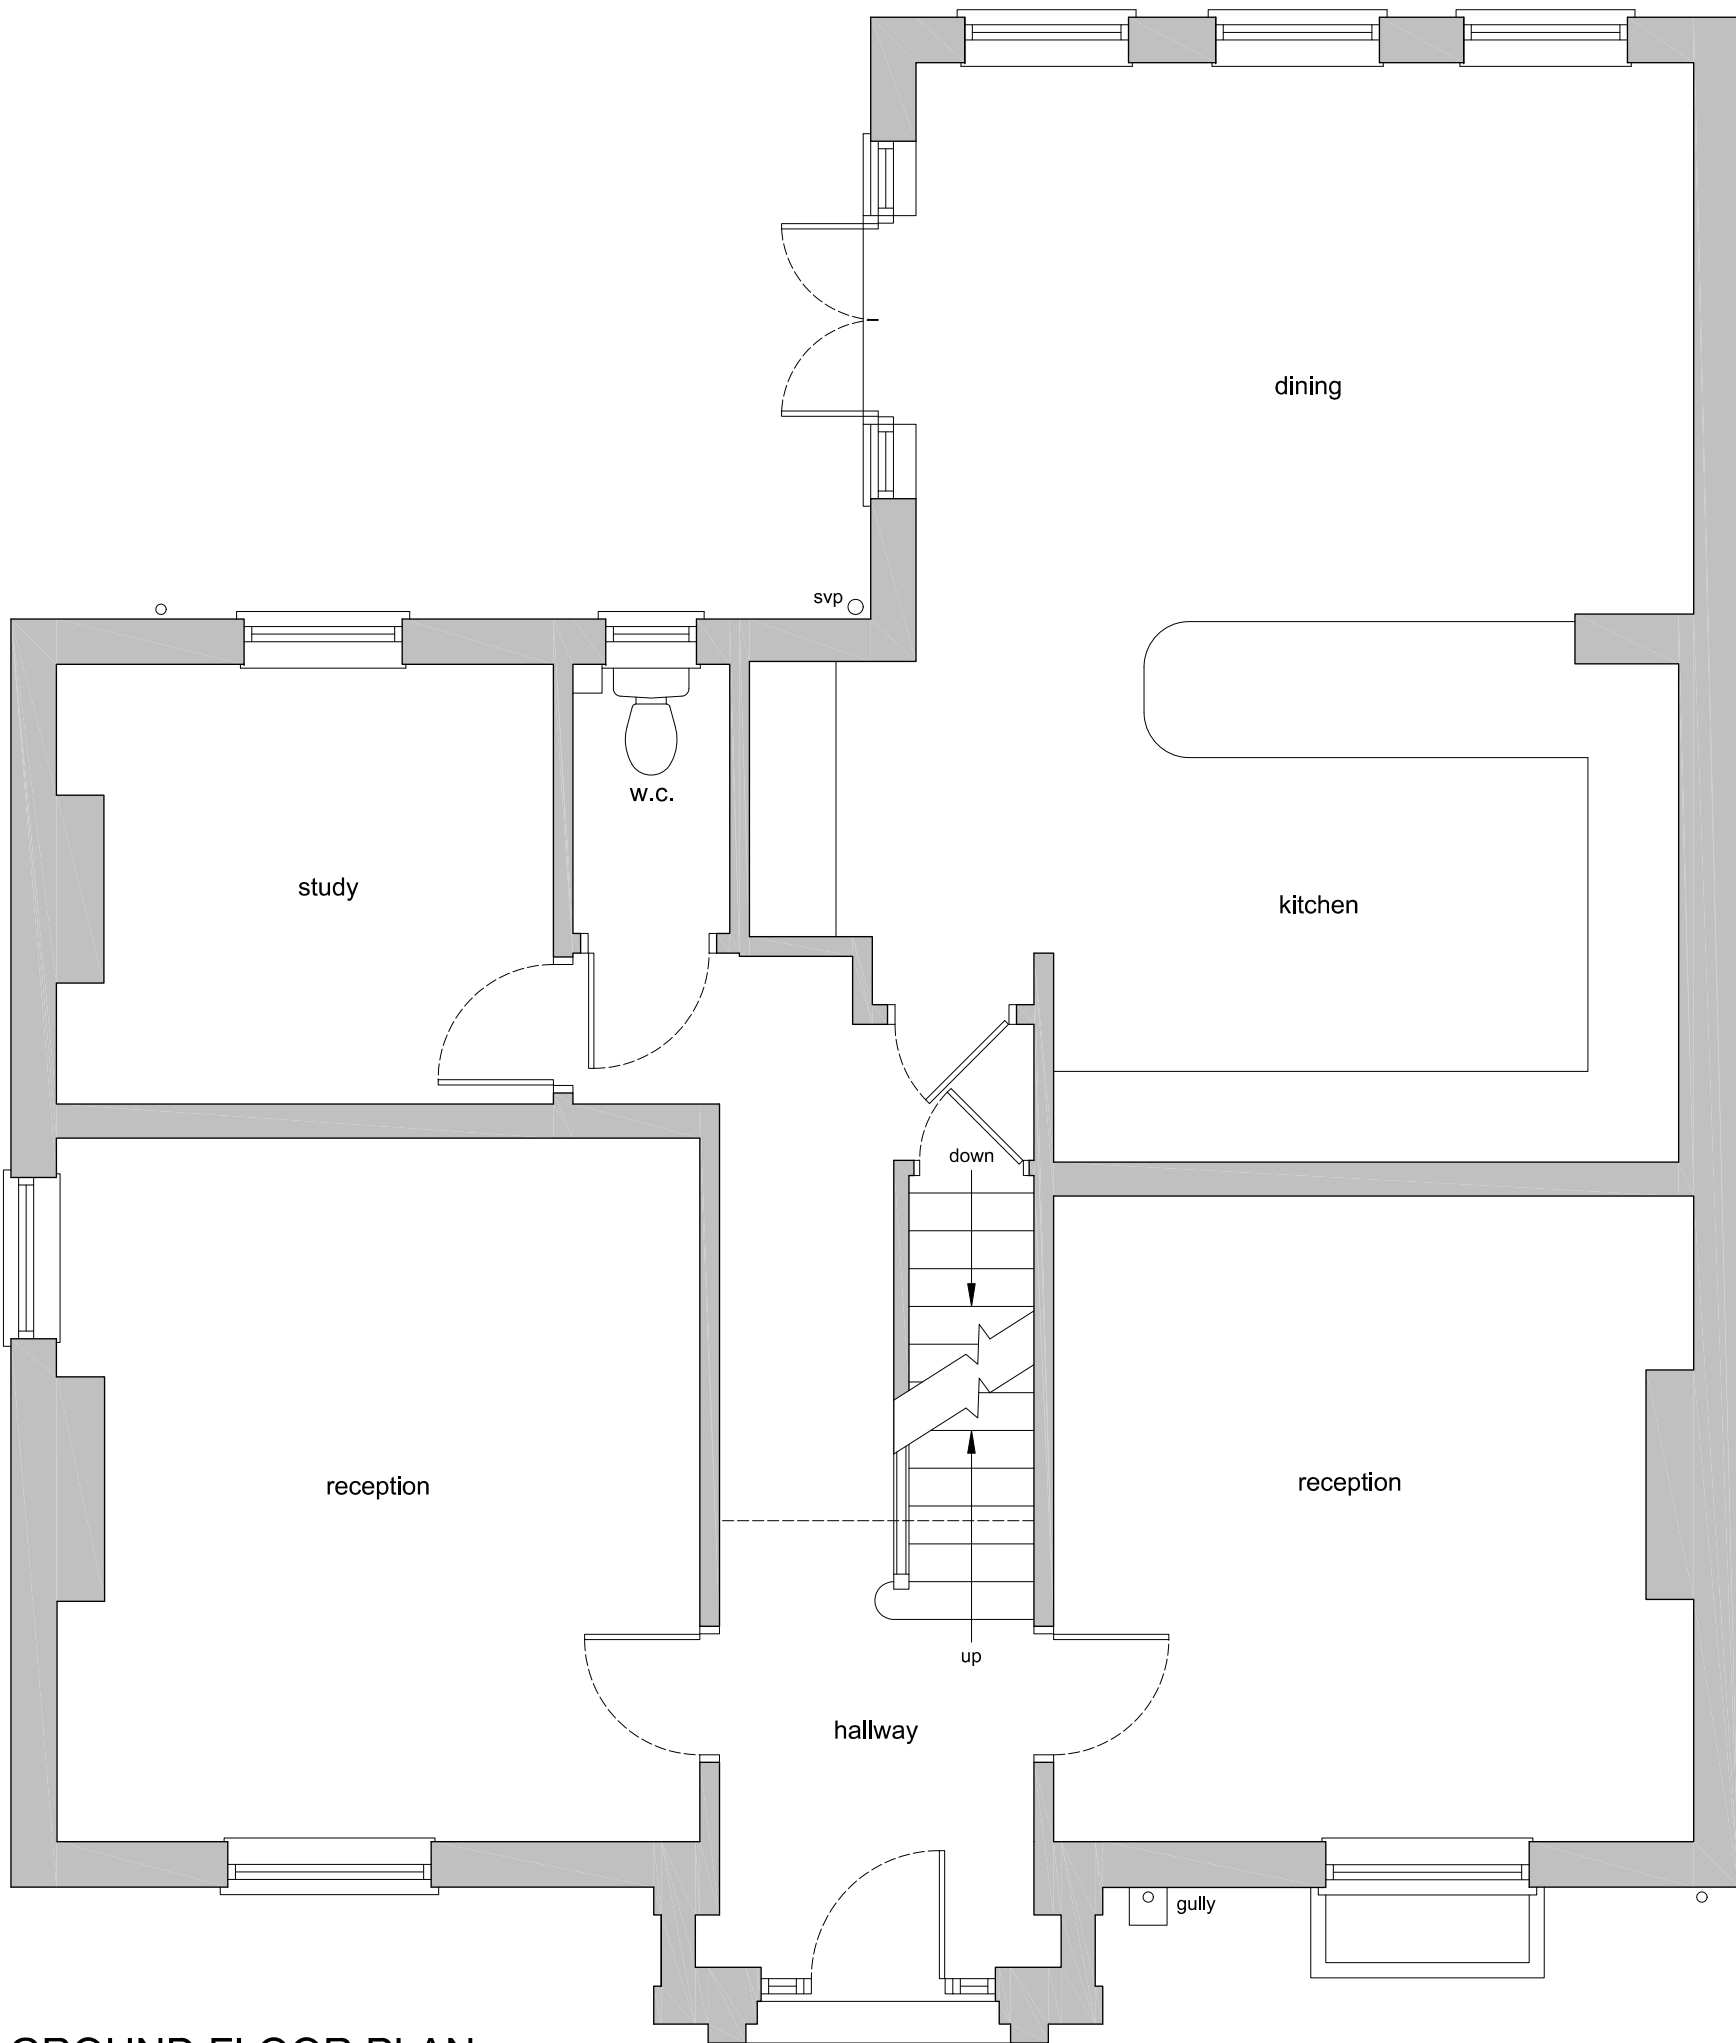


GROUND FLOOR PLAN  
(as proposed)

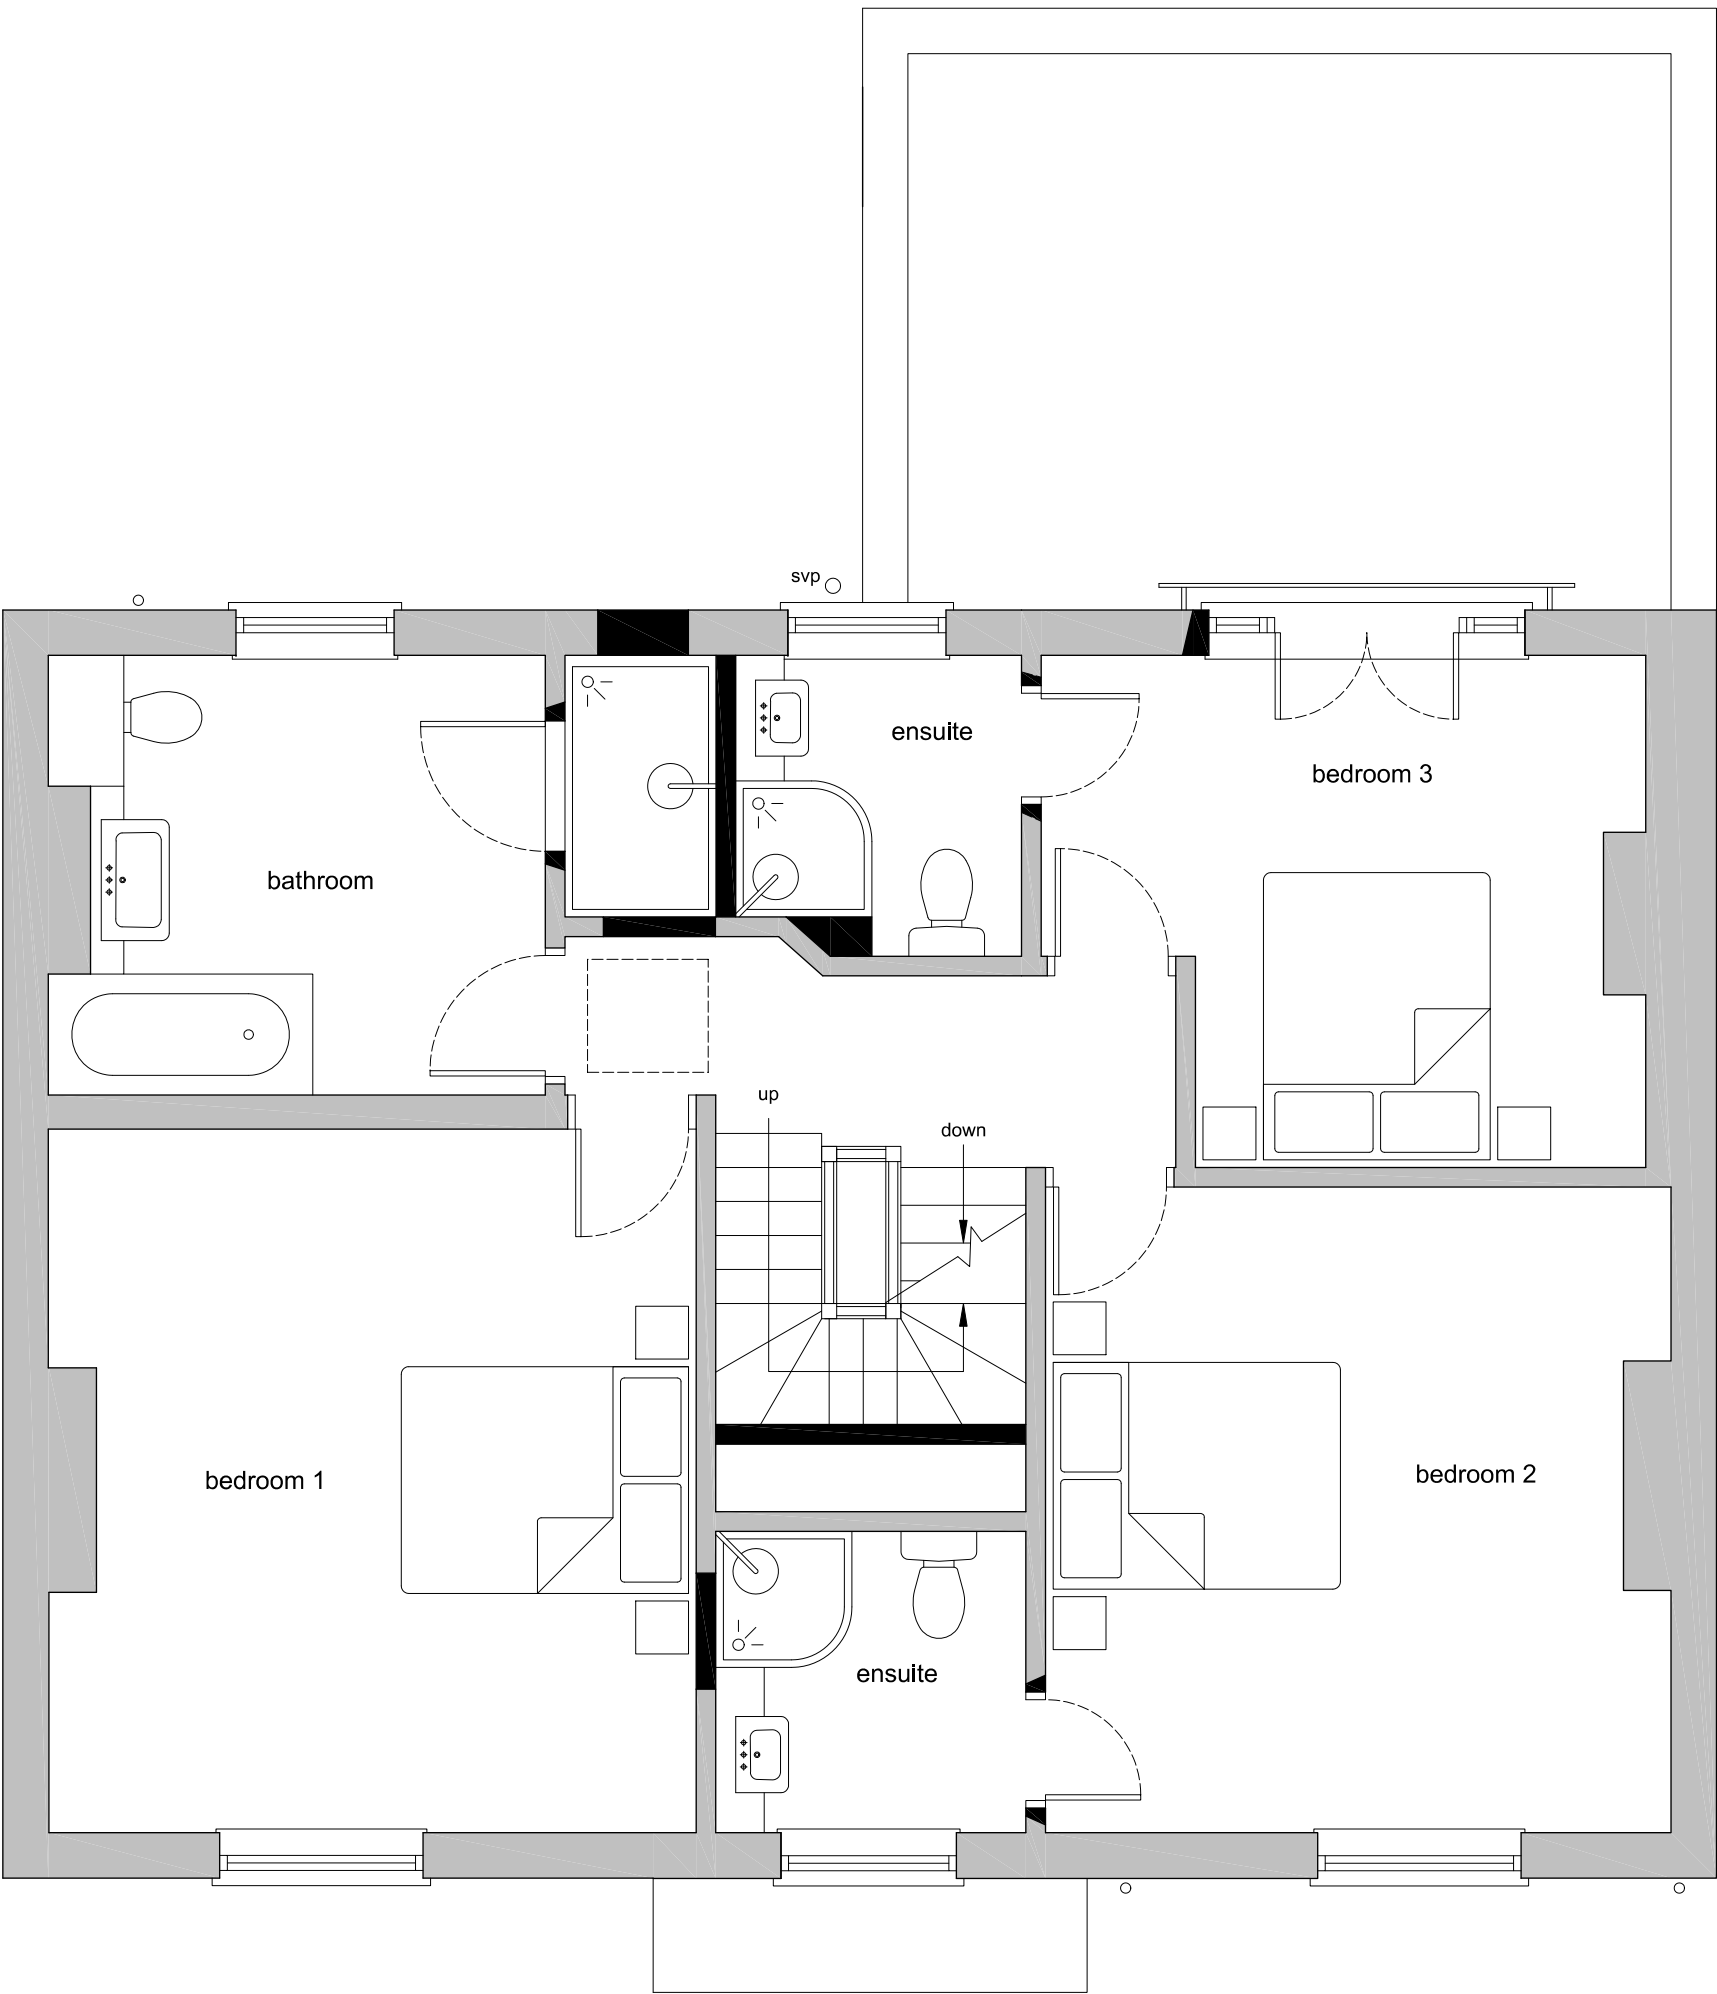

FIRST FLOOR PLAN  
(as proposed)

| GENERAL NOTES |   |
|---------------|---|
| No.           | Description                                                                                        |
| 01            | Check all dimensions on site                                                                       |
| 02            |  Walls existing |
| 03            |  Walls proposed |

| REVISIONS |        |                    |
|-----------|--------|--------------------|
| Rev       | Date   | Description        |
| A         | Mar 26 | Various amendments |

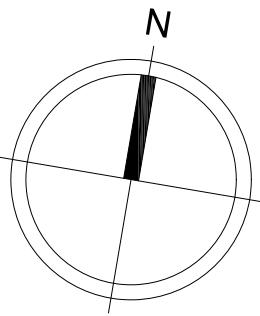

MORRIS  
AND  
WEATHERALL  
ARCHITECTURE AND INTERIORS

3rd Floor, 86 90 Paul Street,  
London, EC2A 4NE.  
info@morrisandweatherall.com

CLIENT  
Mr and Mrs Bacon

PROJECT  
Loft Conversion and New Dormers  
at 45 Bedford Street, Hitchin,  
Hertfordshire, SG5 2JG.

DRAWING TITLE  
Proposed Plans

| INFORMATION |              |
|-------------|--------------|
| Job ref     | 2511         |
| Drawing no. | 2511-03A     |
| Scale       | 1:50 @ ISOA1 |
| Date        | Sep 25       |
| Drawn       | CWM          |