




SOUTH ELEVATION (as proposed)



WEST ELEVATION (as existing)



SOUTH ELEVATION (as proposed)

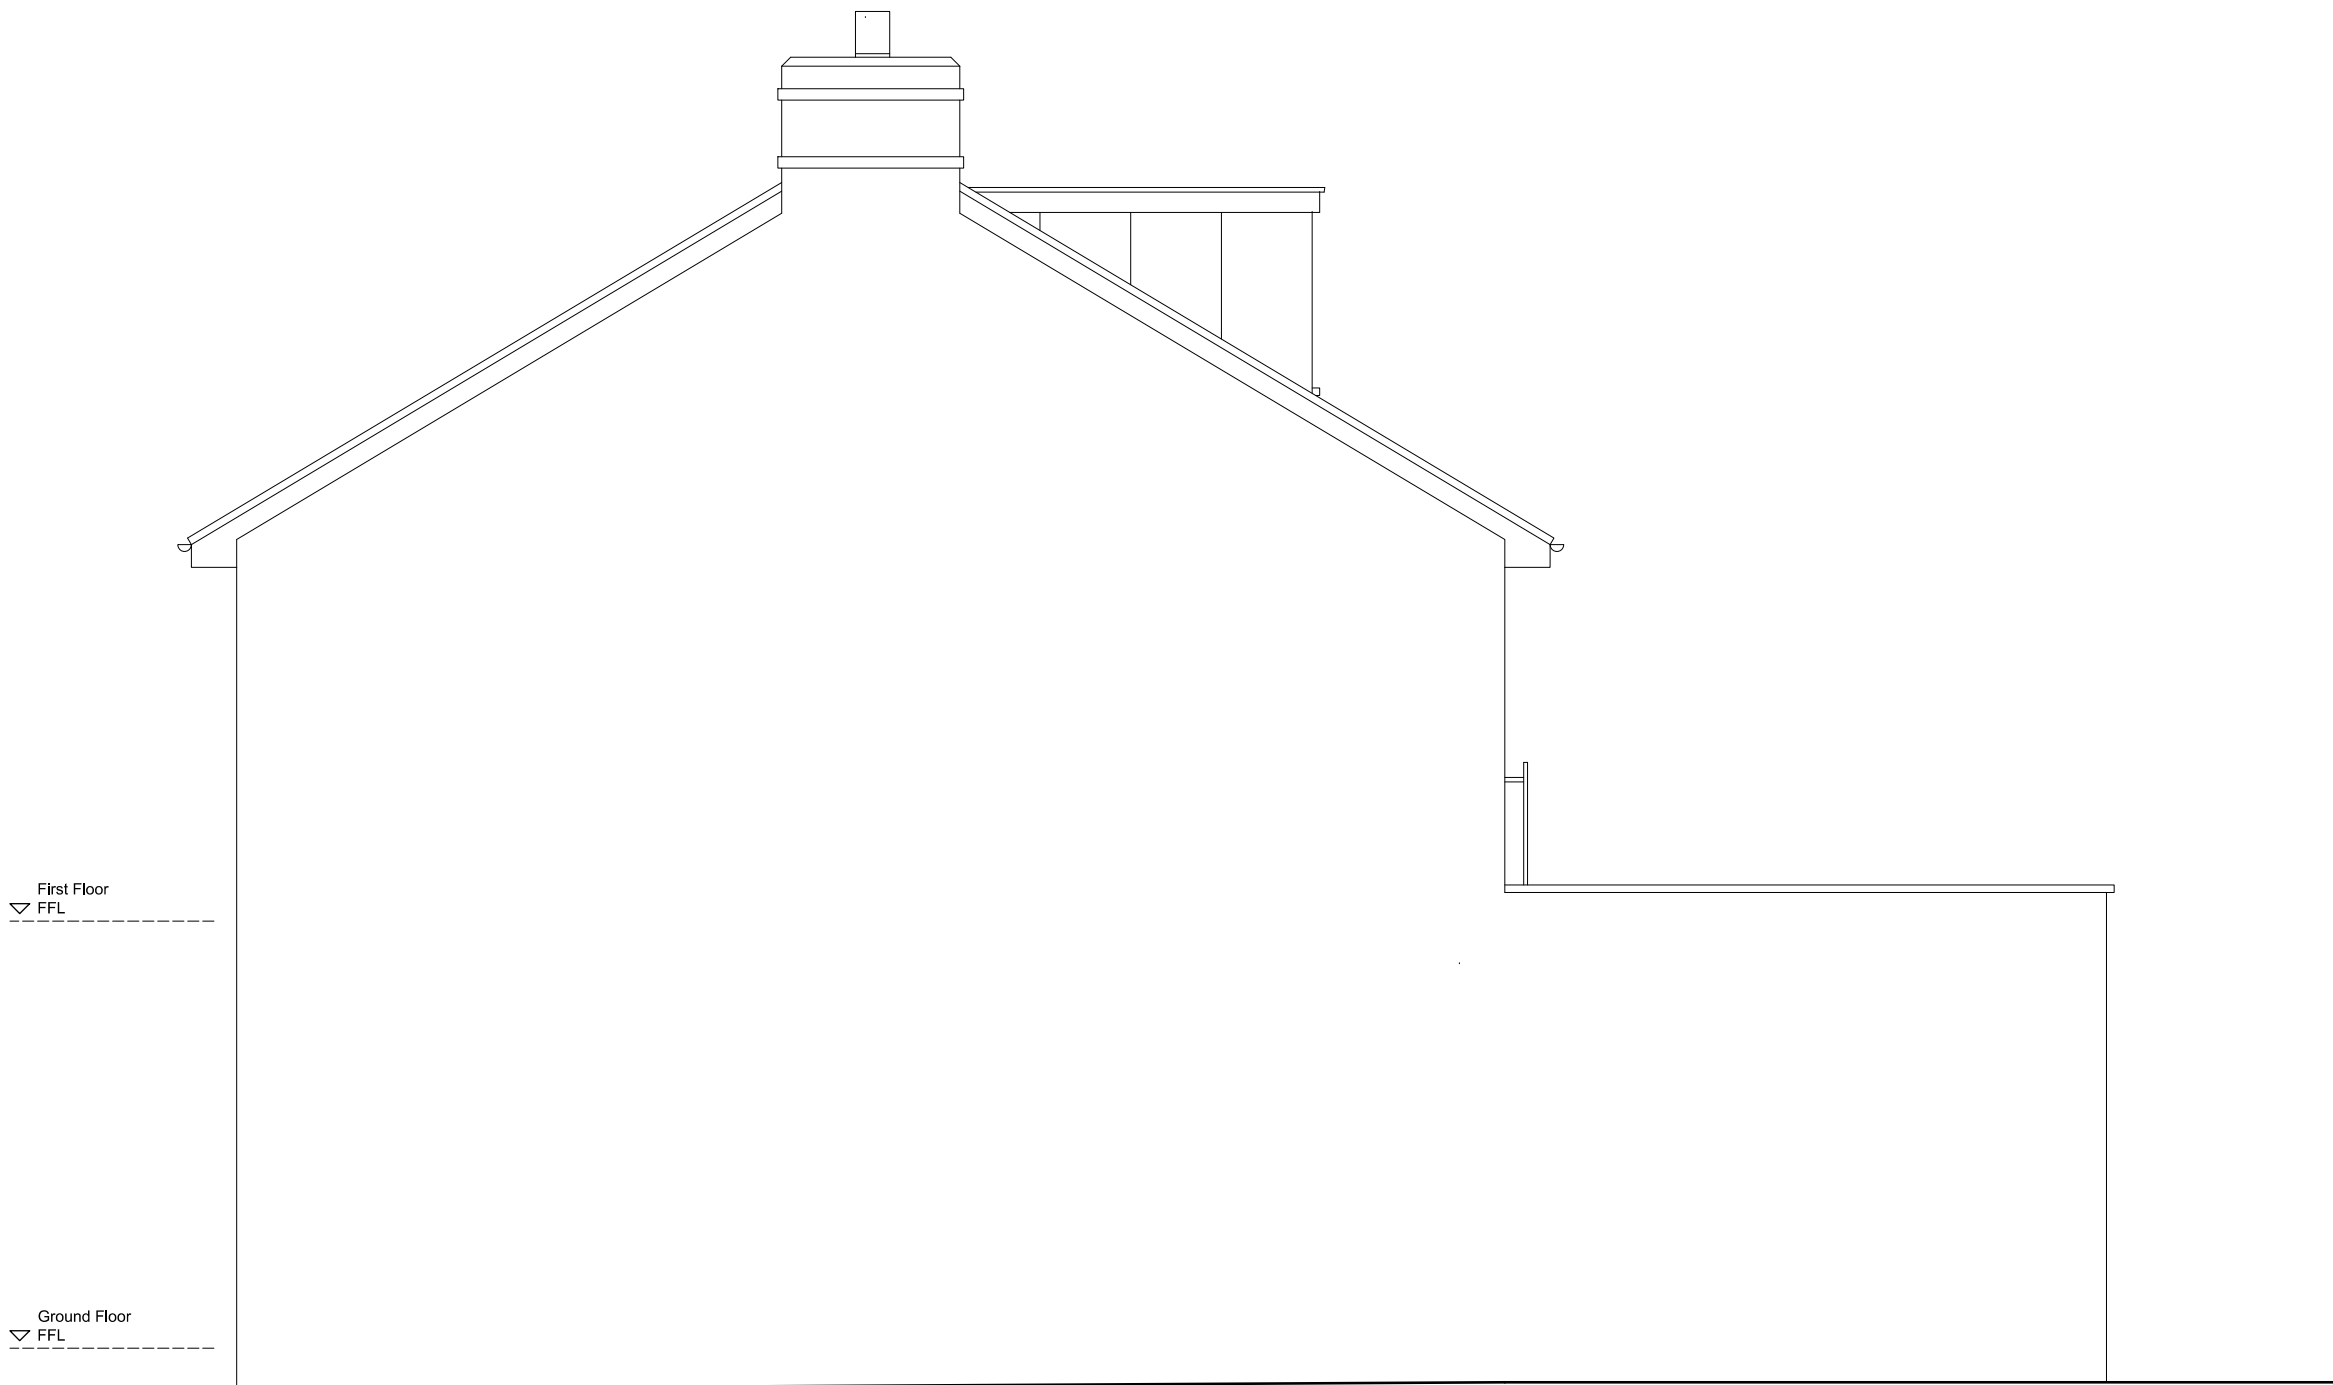

EAST ELEVATION (as existing)

GENERAL NOTES	
No.	Description
01	Check all dimensions on site
02	Walls existing
03	Walls removed
04	EXTERNAL MATERIALS
HOUSE ROOF: Natural grey slate.	
DORMER ROOF: Dormer roof finished in lead.	
DORMER WALLS: Dormer walls finished in lead.	
DORMER WINDOWS: Dark grey uPVC flush casement windows in a timber style.	
ROOFLIGHTS: Velux style rooflights.	
HOUSE WINDOWS: New white painted timber sash windows.	
HOUSE DOORS: New white painted timber French door set and sidelights with glass balustrade	
RAINWATER GOODS: Black aluminium cast iron style half round gutters and rainwater pipes.	

REVISIONS		
Rev	Date	Description
A	Mar 26	Various amendments

MORRIS
AND
WEATHERALL
ARCHITECTURE AND INTERIORS

3rd Floor, 86 90 Paul Street,
London, EC2A 4NE.
info@morrisandweatherall.com

CLIENT

Mr and Mrs Bacon

PROJECT

Loft Conversion and New Dormers
at 45 Bedford Street, Hitchin,
Hertfordshire, SG5 2JG.

DRAWING TITLE

Proposed Elevations

INFORMATION	
Job ref	2511
Drawing no.	2511-04A
Scale	1:50 @ ISOA1
Date	Sep 25
Drawn	CWM