



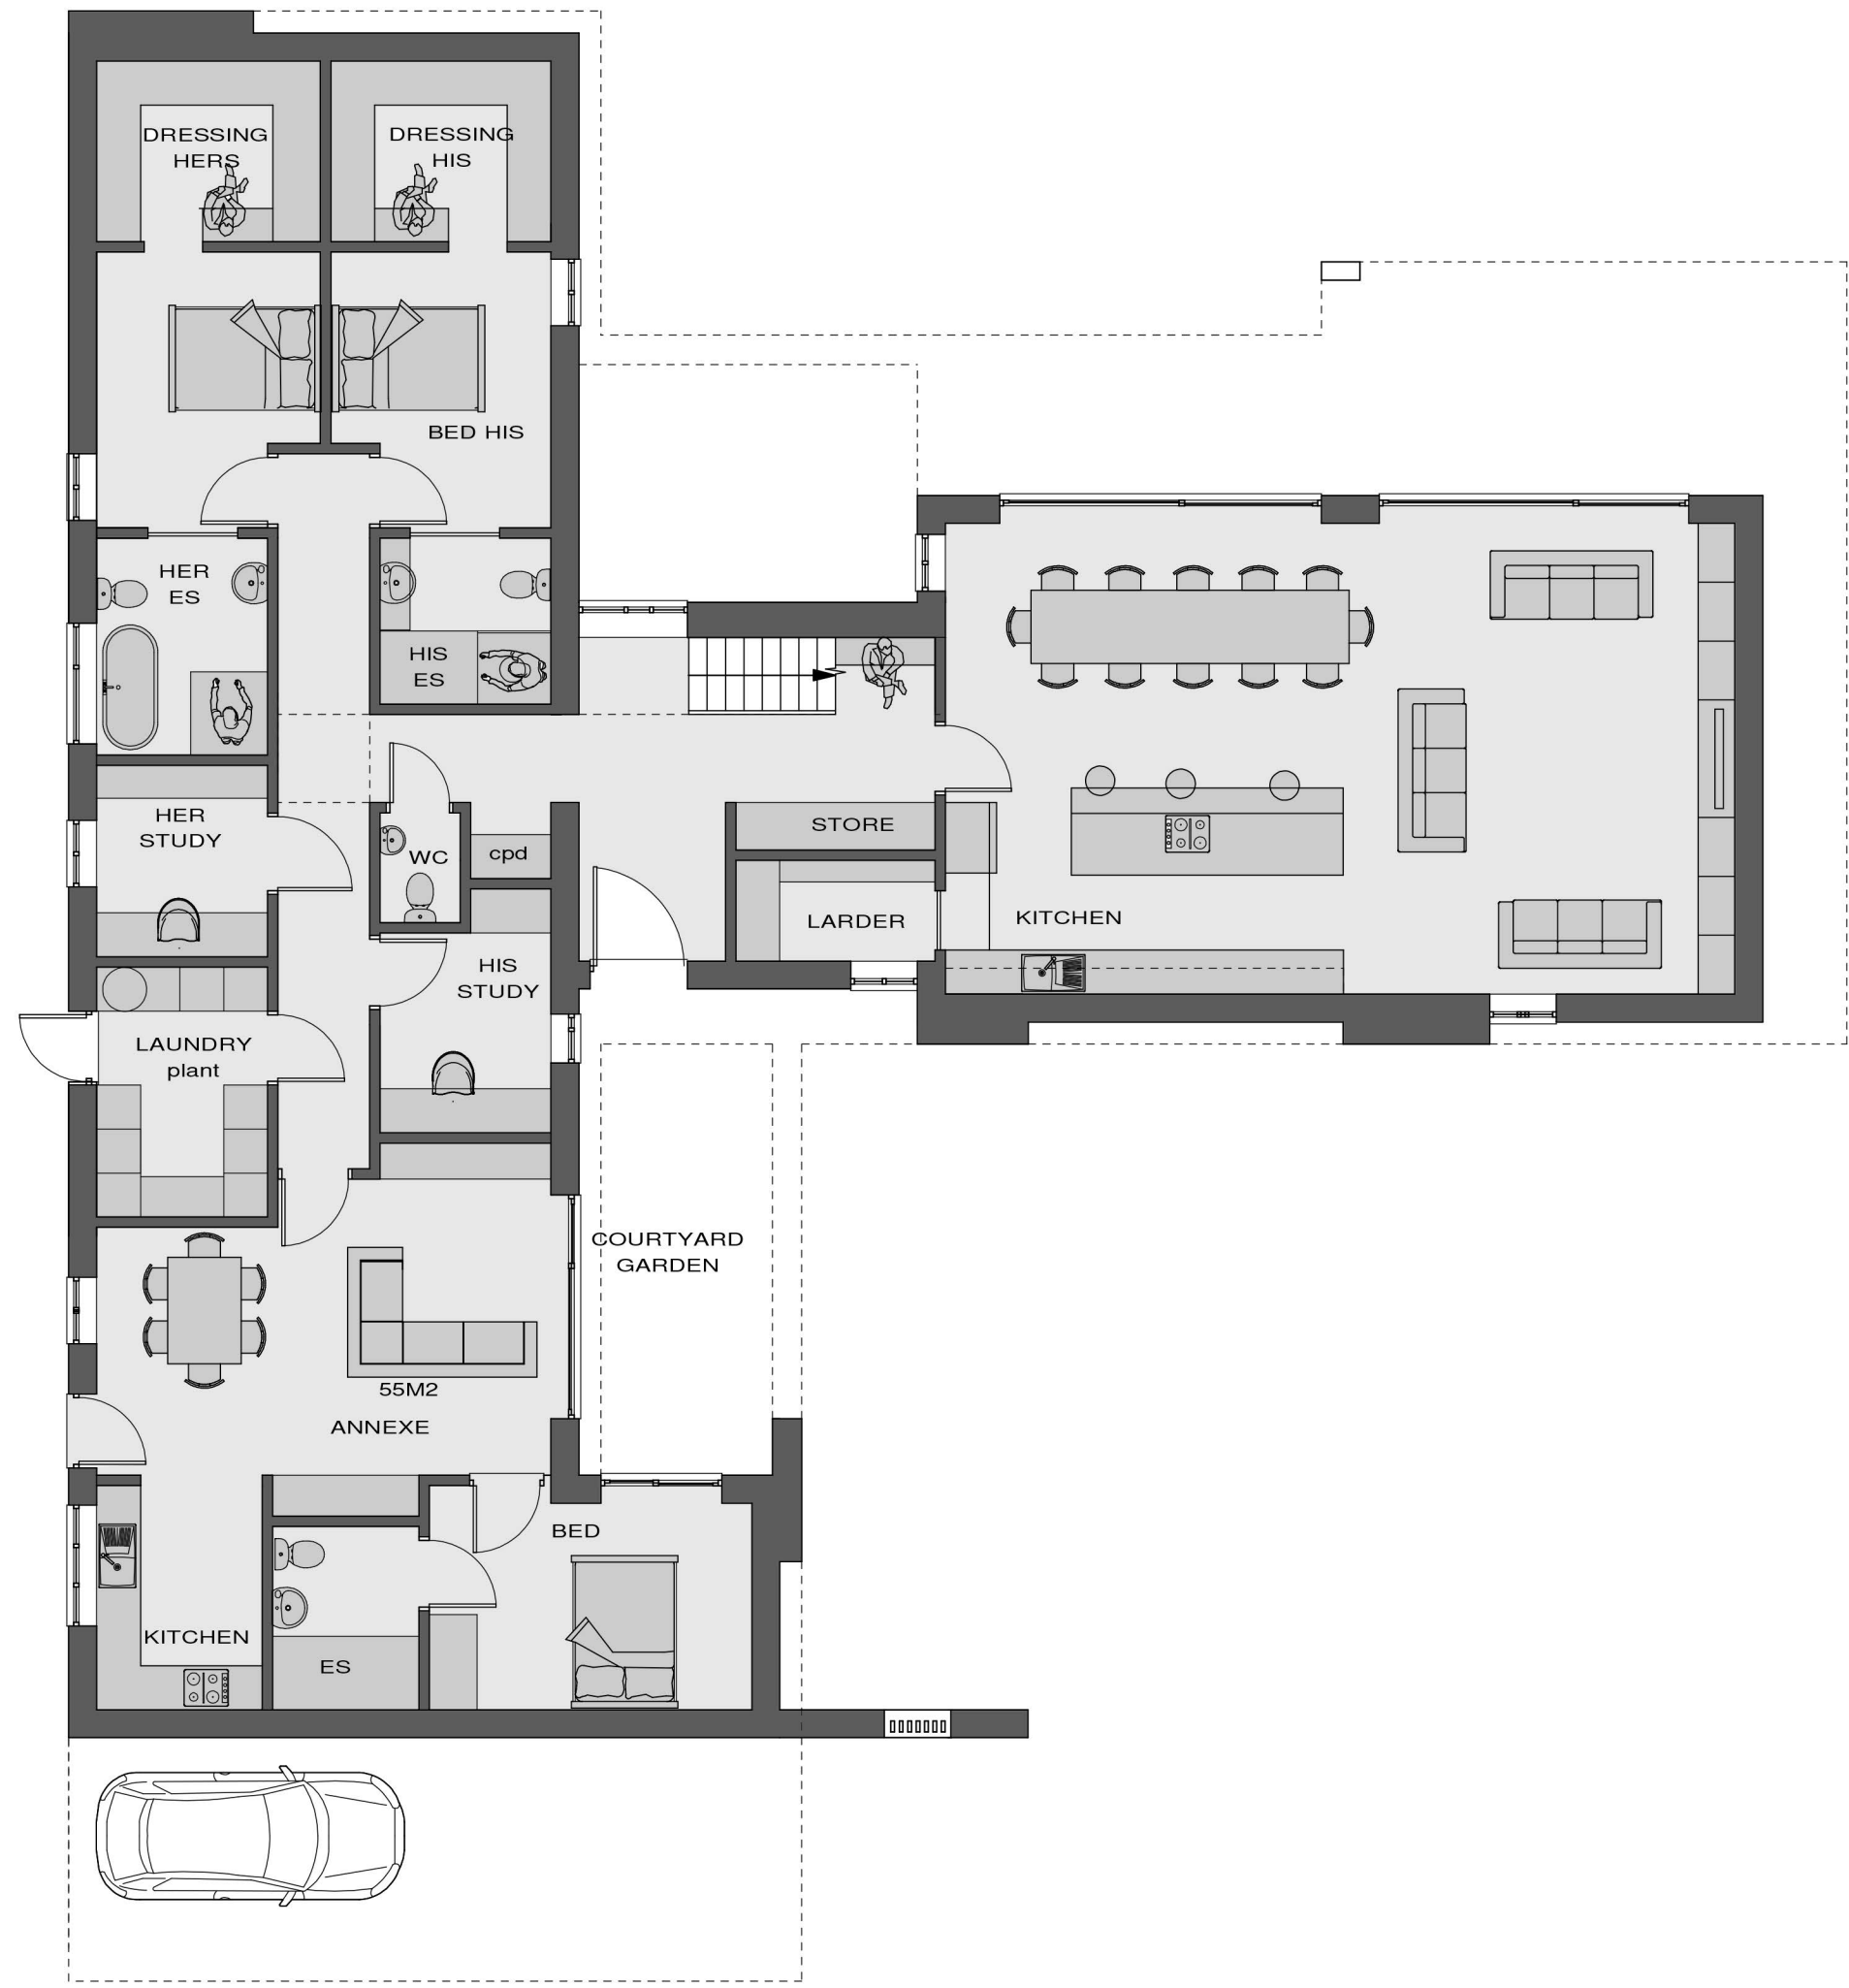


GROUND FLOOR PLAN (GIFA 239M2)

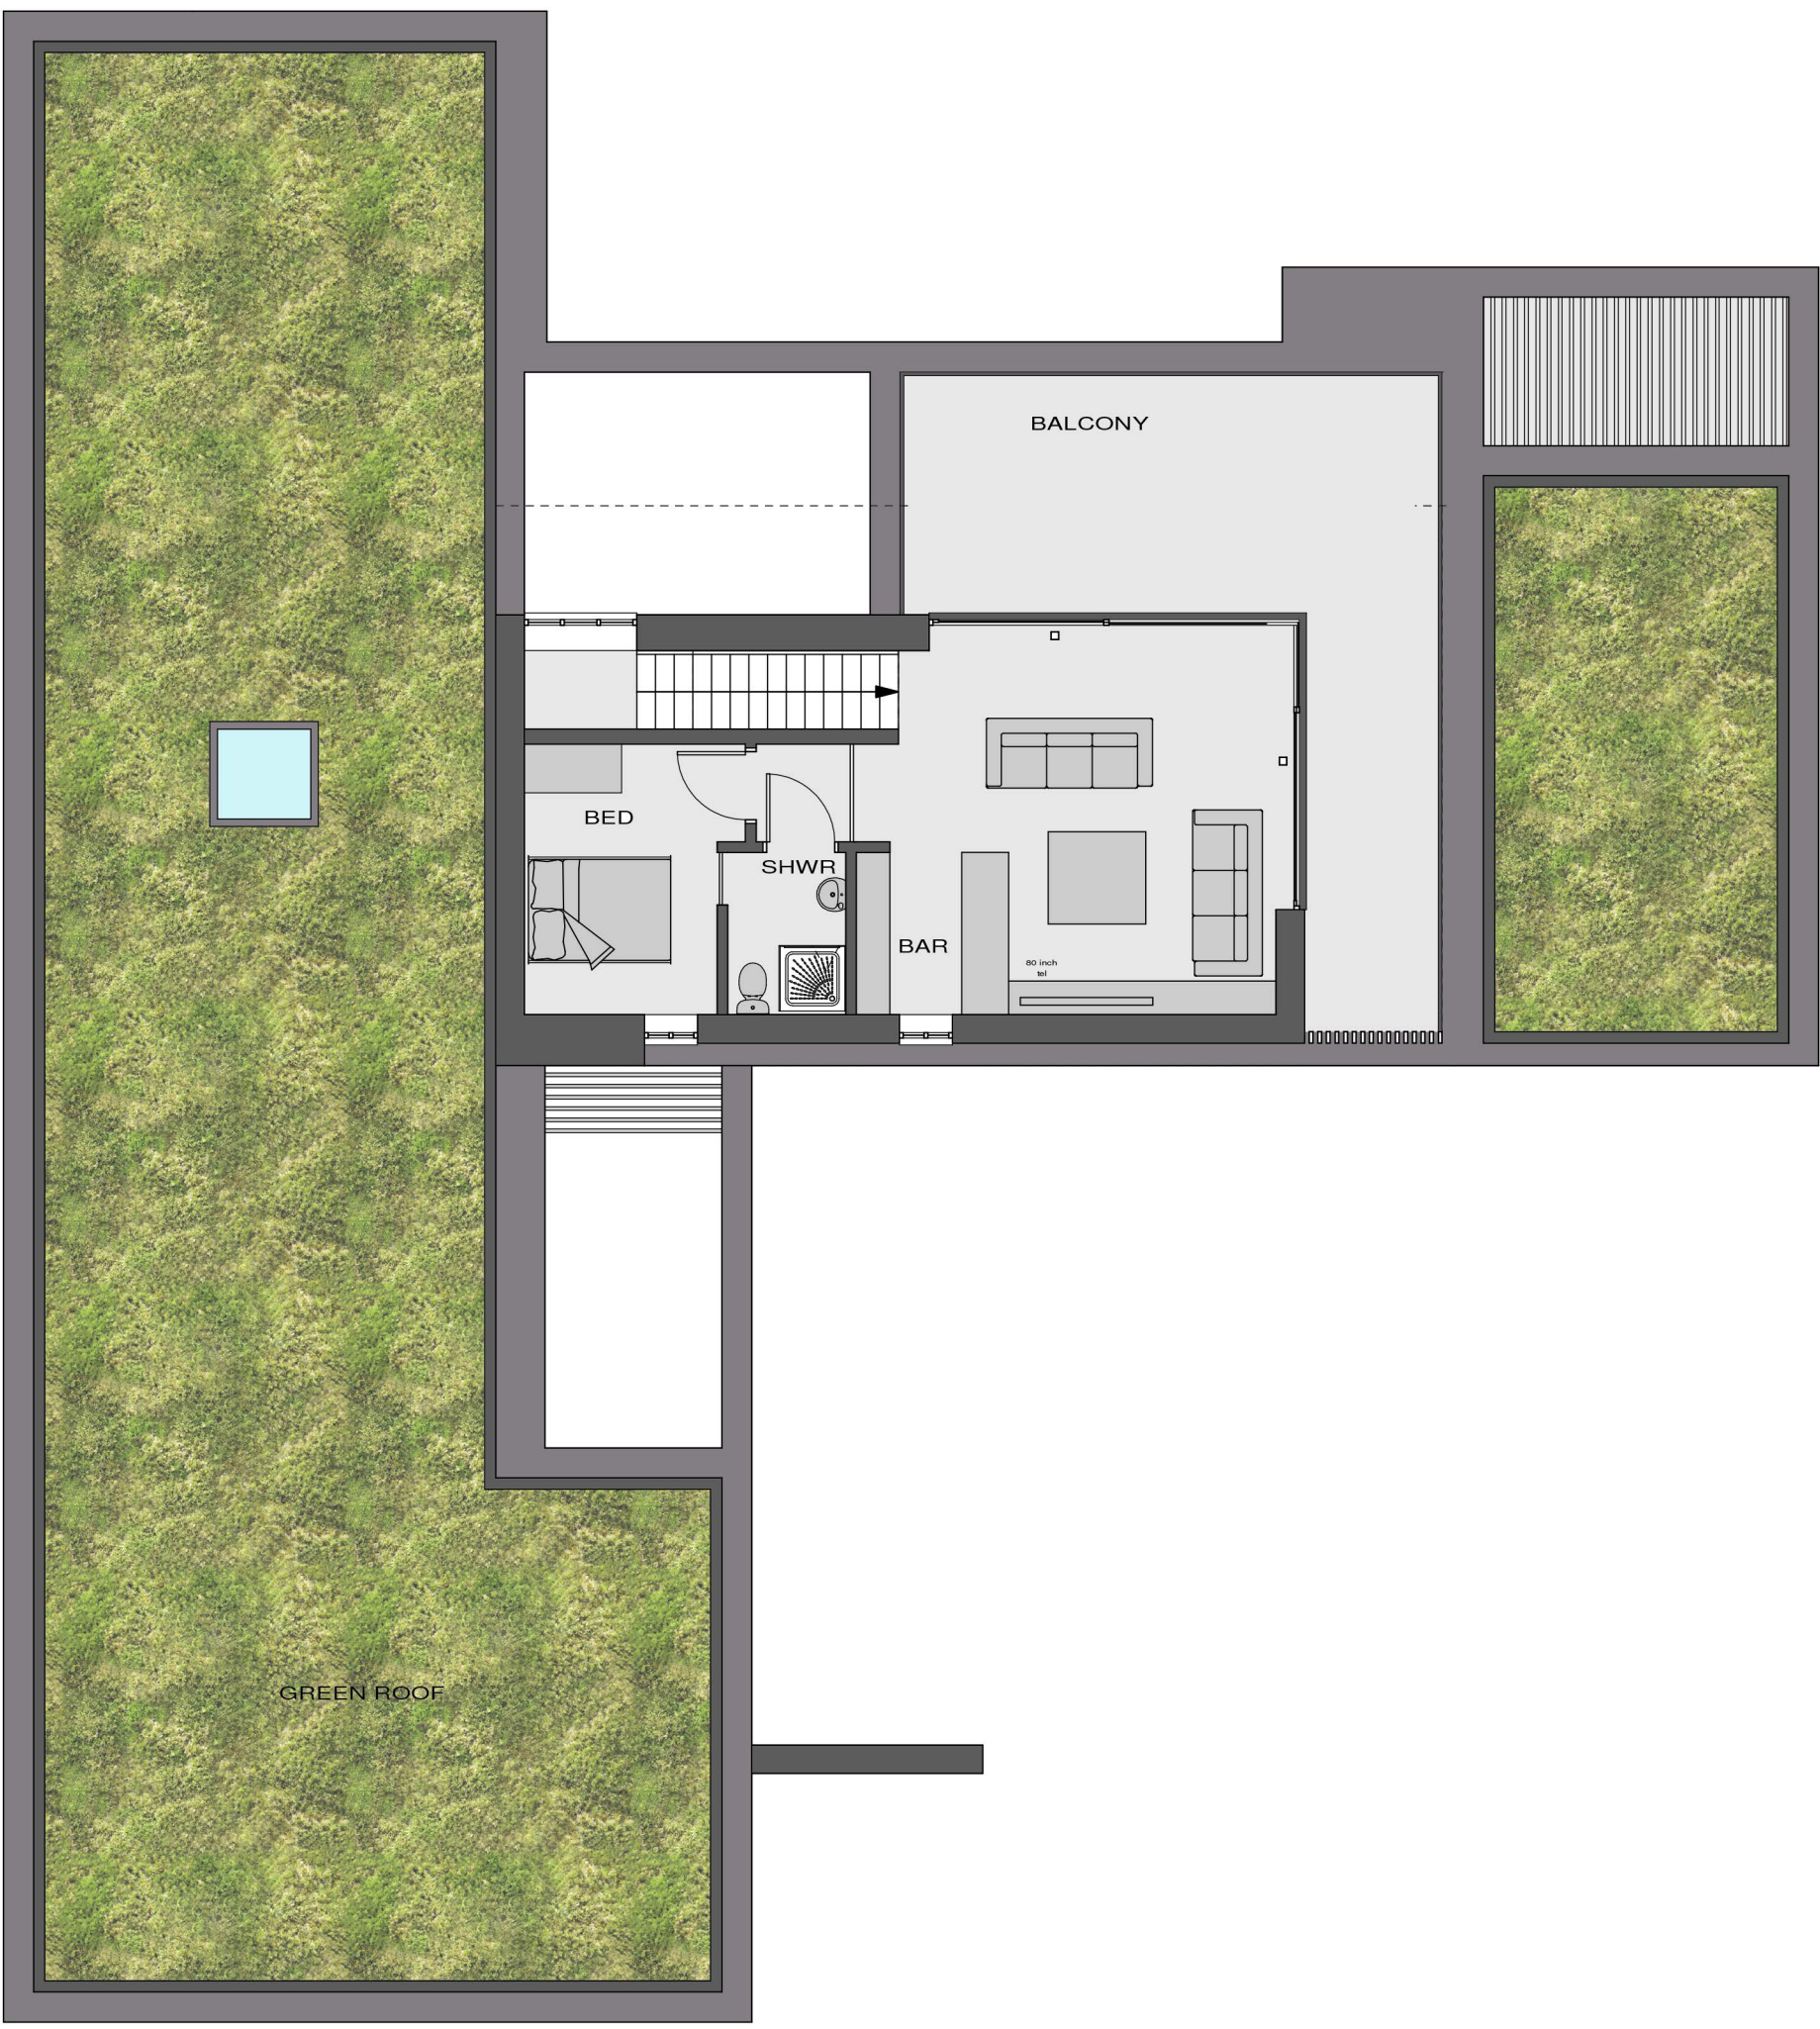

FIRST FLOOR PLAN (49M2 GIFA)

PLANNING

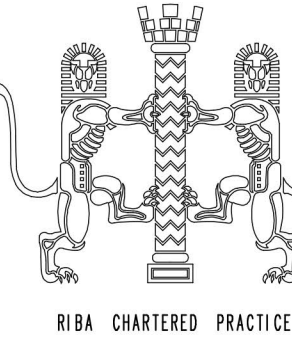

GIFA 288M2



No.	Date	By	Contents
-----	------	----	----------

Revisions

Site Address	73 PARK LN OLD KNEBWORTH KNEBWORTH SG3 6PP
--------------	---

Job Title

DEMOLITION OF EXISTING HOUSE
AND ERECTION OF NEW
DETACHED HOUSE

Drawing Title		PROPOSED PLANS			
Scale	e A1	Date	12/25	Drawn by	sjl

Alan Cox
Architects

Architectural & Planning Consultants
TEL: 020 - 8440 - 7777
Web: coxassociates.co.uk

Org.No.	568925-66	Rev.	-
---------	-----------	------	---