


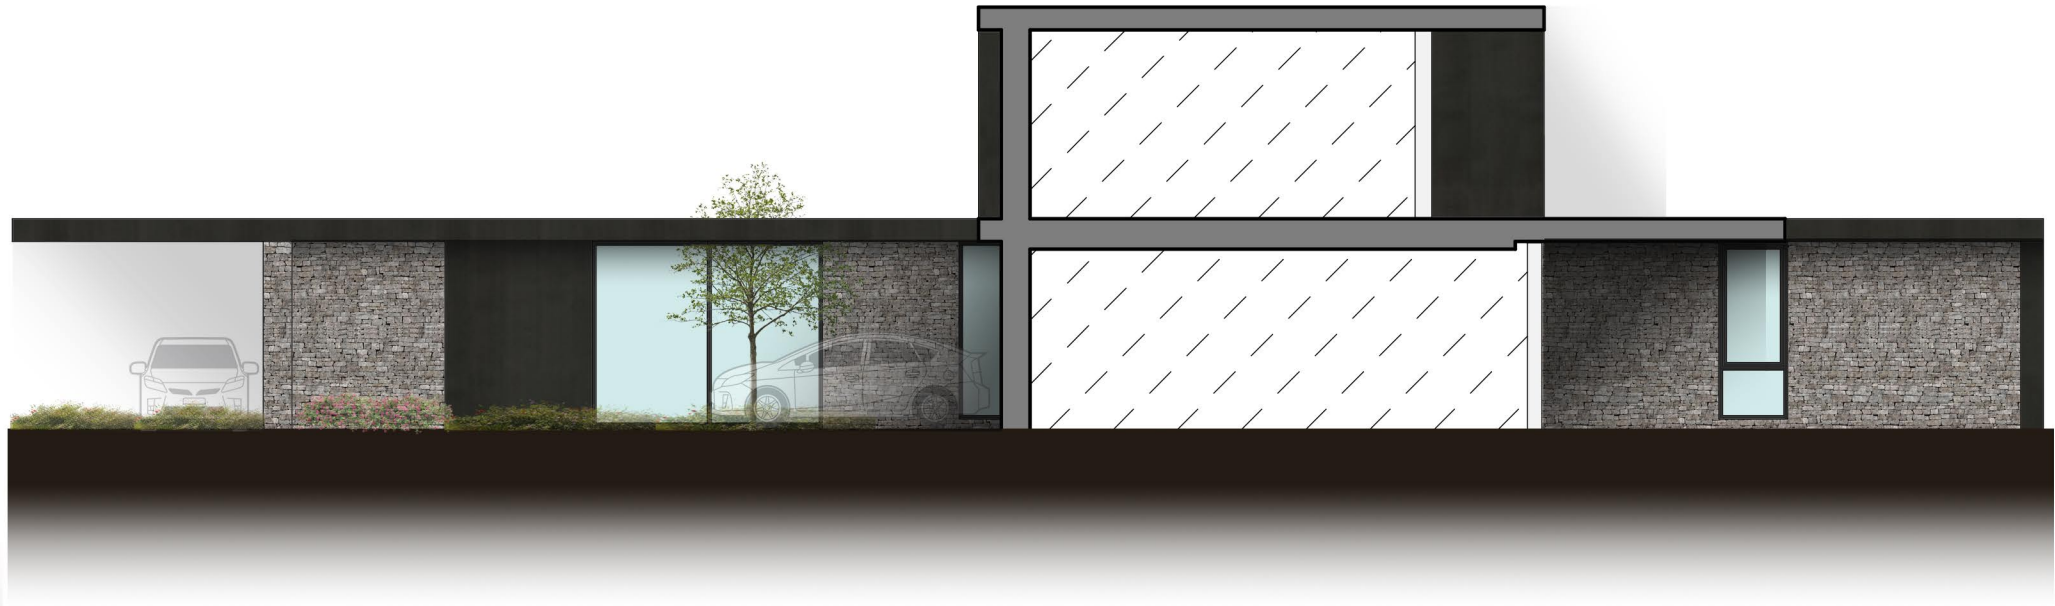

FRONT TO BACK (THROUGH LIVING ROOM)




SIDE TO SIDE SECTION (THROUGH THE KITCHEN)



FRONT ELEVATION (NORTH EAST)



SIDE ELEVATION (NORTH WEST)

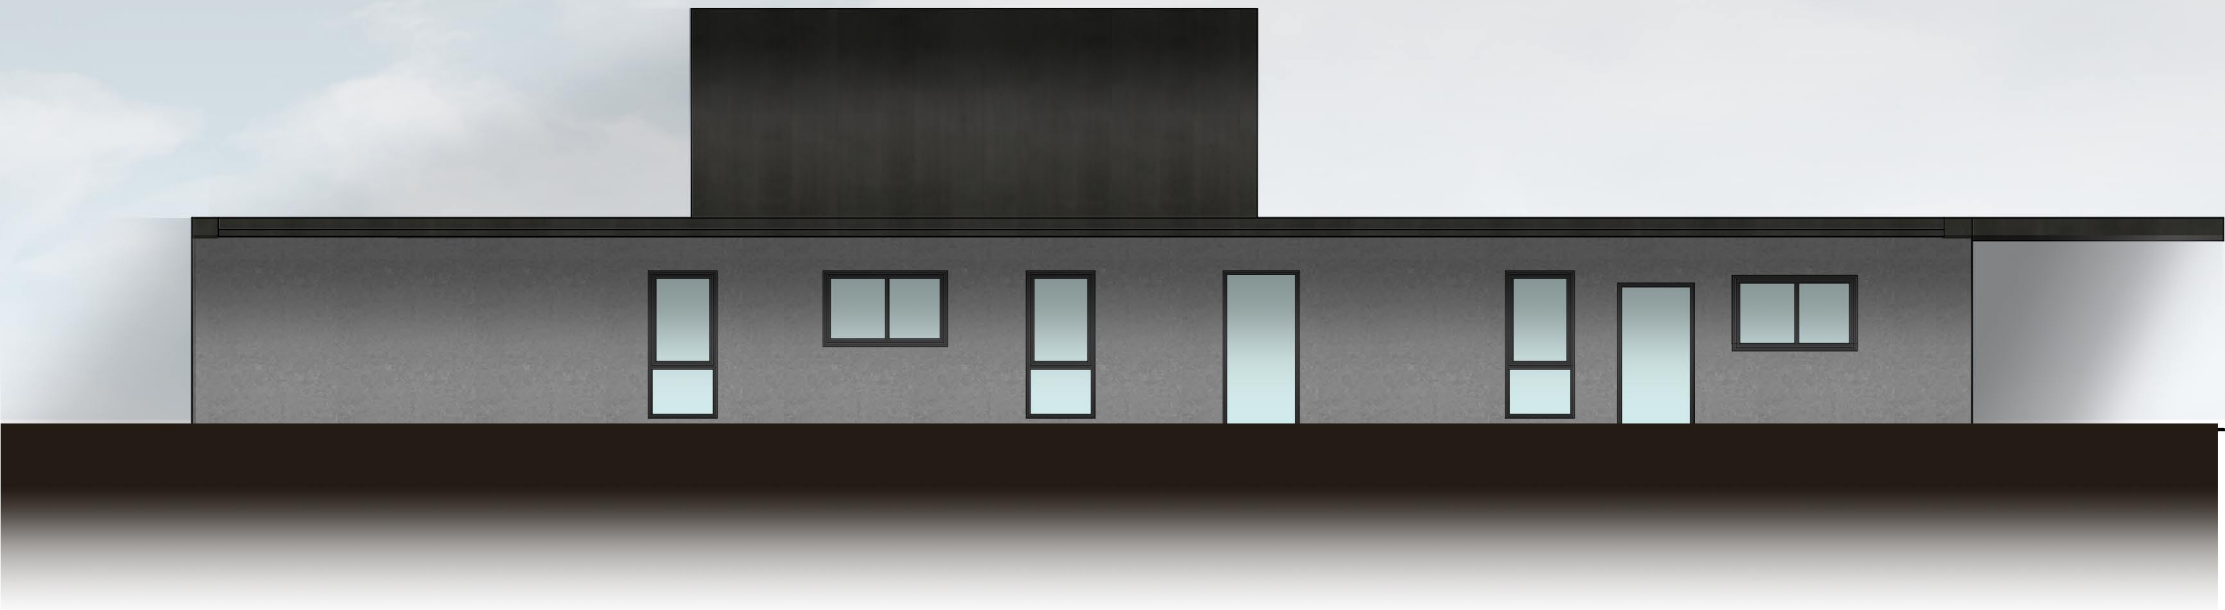


SIDE ELEVATION (SOUTH EAST)



REAR ELEVATION (SOUTH WEST)

PLANNING

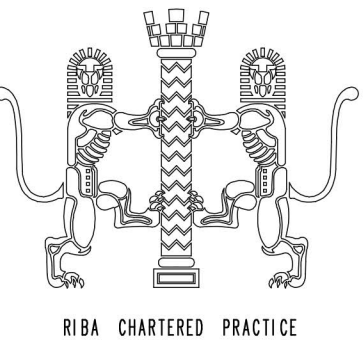


MATERIALS


1) BLACK ALUMINIUM CLADDING



2) SYNTHETIC TIMBER CLADDING

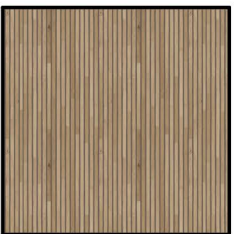


3) VERTICAL METAL SLATS

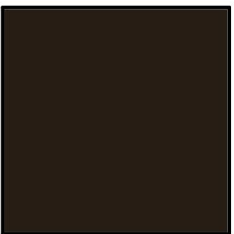

4) STONE CLADDING



5) BLACK ALUMINIUM DOORS AND WINDOWS

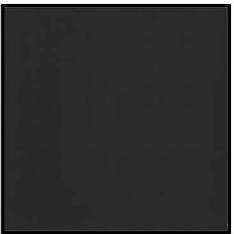

SCALE AT 1:100

No.	Date	By	Contents

Revisions

Site Address
73 PARK LN
OLD KNEBWORTH
KNEBWORTH
SG3 6PP

Job Title

DEMOLITION OF EXISTING HOUSE
AND ERECTION OF NEW
DETACHED HOUSE

Drawing Title

PROPOSED ELEVATIONS

Scale

1:100

@

A1

Date

12/25

Drawn by

sjl



Architectural & Planning Consultants
TEL: 020 - 8440 - 7777
Web: coxassociates.co.uk

Org.No.

568925-67

Rev.

-