


AREA OF GREEN
372M2


X 0.3M =
111M3

 


GROUND FLOOR ROOF

AREA OF RED
275M2

x 2.5m
=687m3

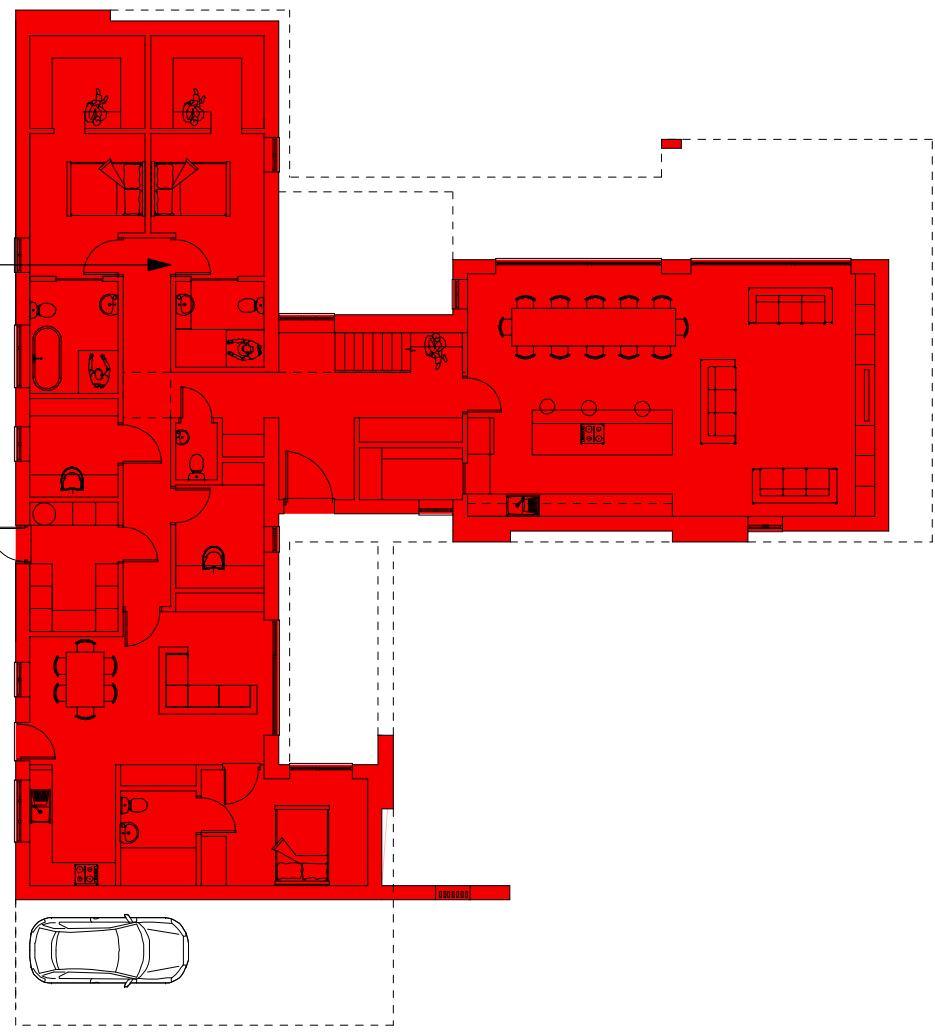


GROUND FLOOR PLAN

 

FIRST FLOOR ROOF

AREA OF YELLOW
94M2


X 0.3M=
28M3

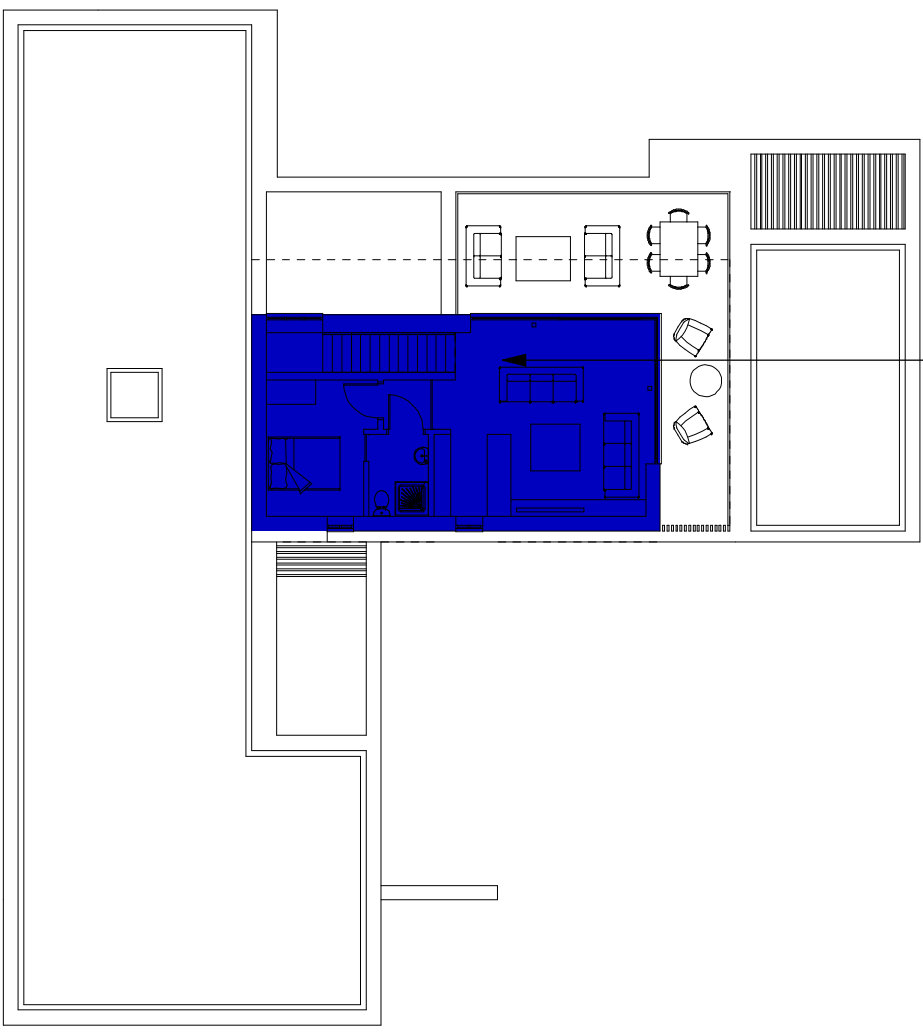


FIRST FLOOR PLAN

AREA OF BLUE
62M2


X 2.5M
= 155M3

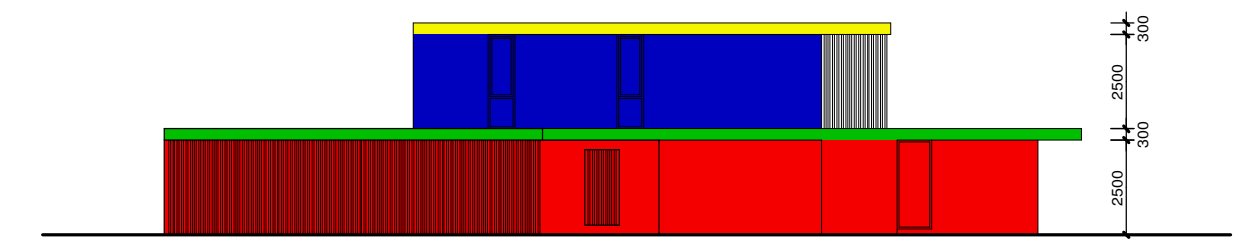


FRONT ELEVATION (NORTH EAST)

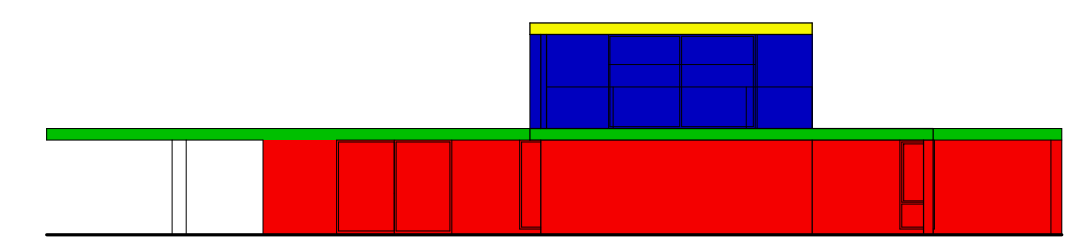

SIDE ELEVATION (NORTH WEST)

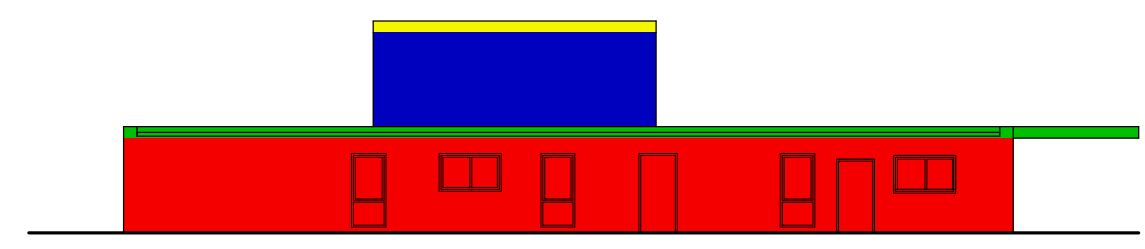


SIDE ELEVATION (SOUTH EAST)

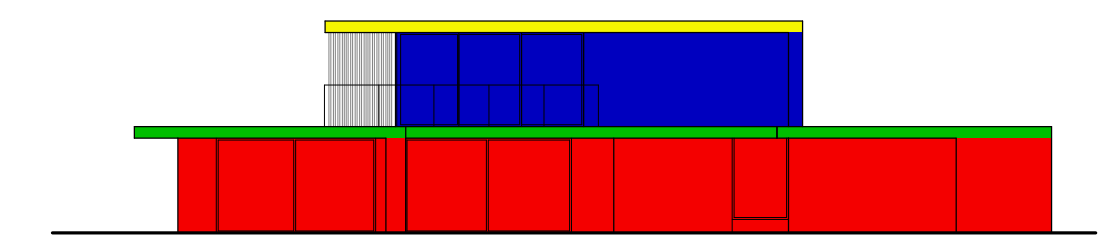

REAR ELEVATION (SOUTH WEST)

PLANNING

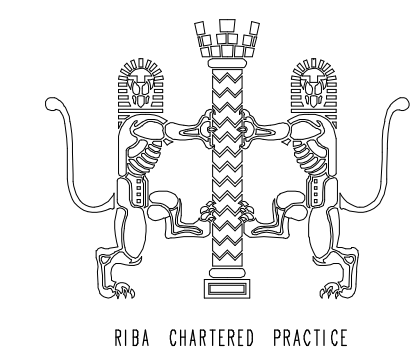

TOTAL VOLUME
981m3



No.	Date	By	Comments
-----	------	----	----------

Revisions			
Site Address			
73 PARK LN OLD KNEBWORTH KNEBWORTH SG3 6PP			

Job Title			
DEMOLITION OF EXISTING HOUSE AND ERECTION OF NEW DETACHED HOUSE			

Drawing Title			
PROPOSED VOLUME CALCS			
Scale 1:200	@ A1	Date 12/25	Drawn by sjl



Alan Cox
Architects
Architectural & Planning Consultants
TEL: 020 - 8440 - 7777
Web: coxassociates.co.uk

Org.No. 568925-68	Rev. -
----------------------	-----------