




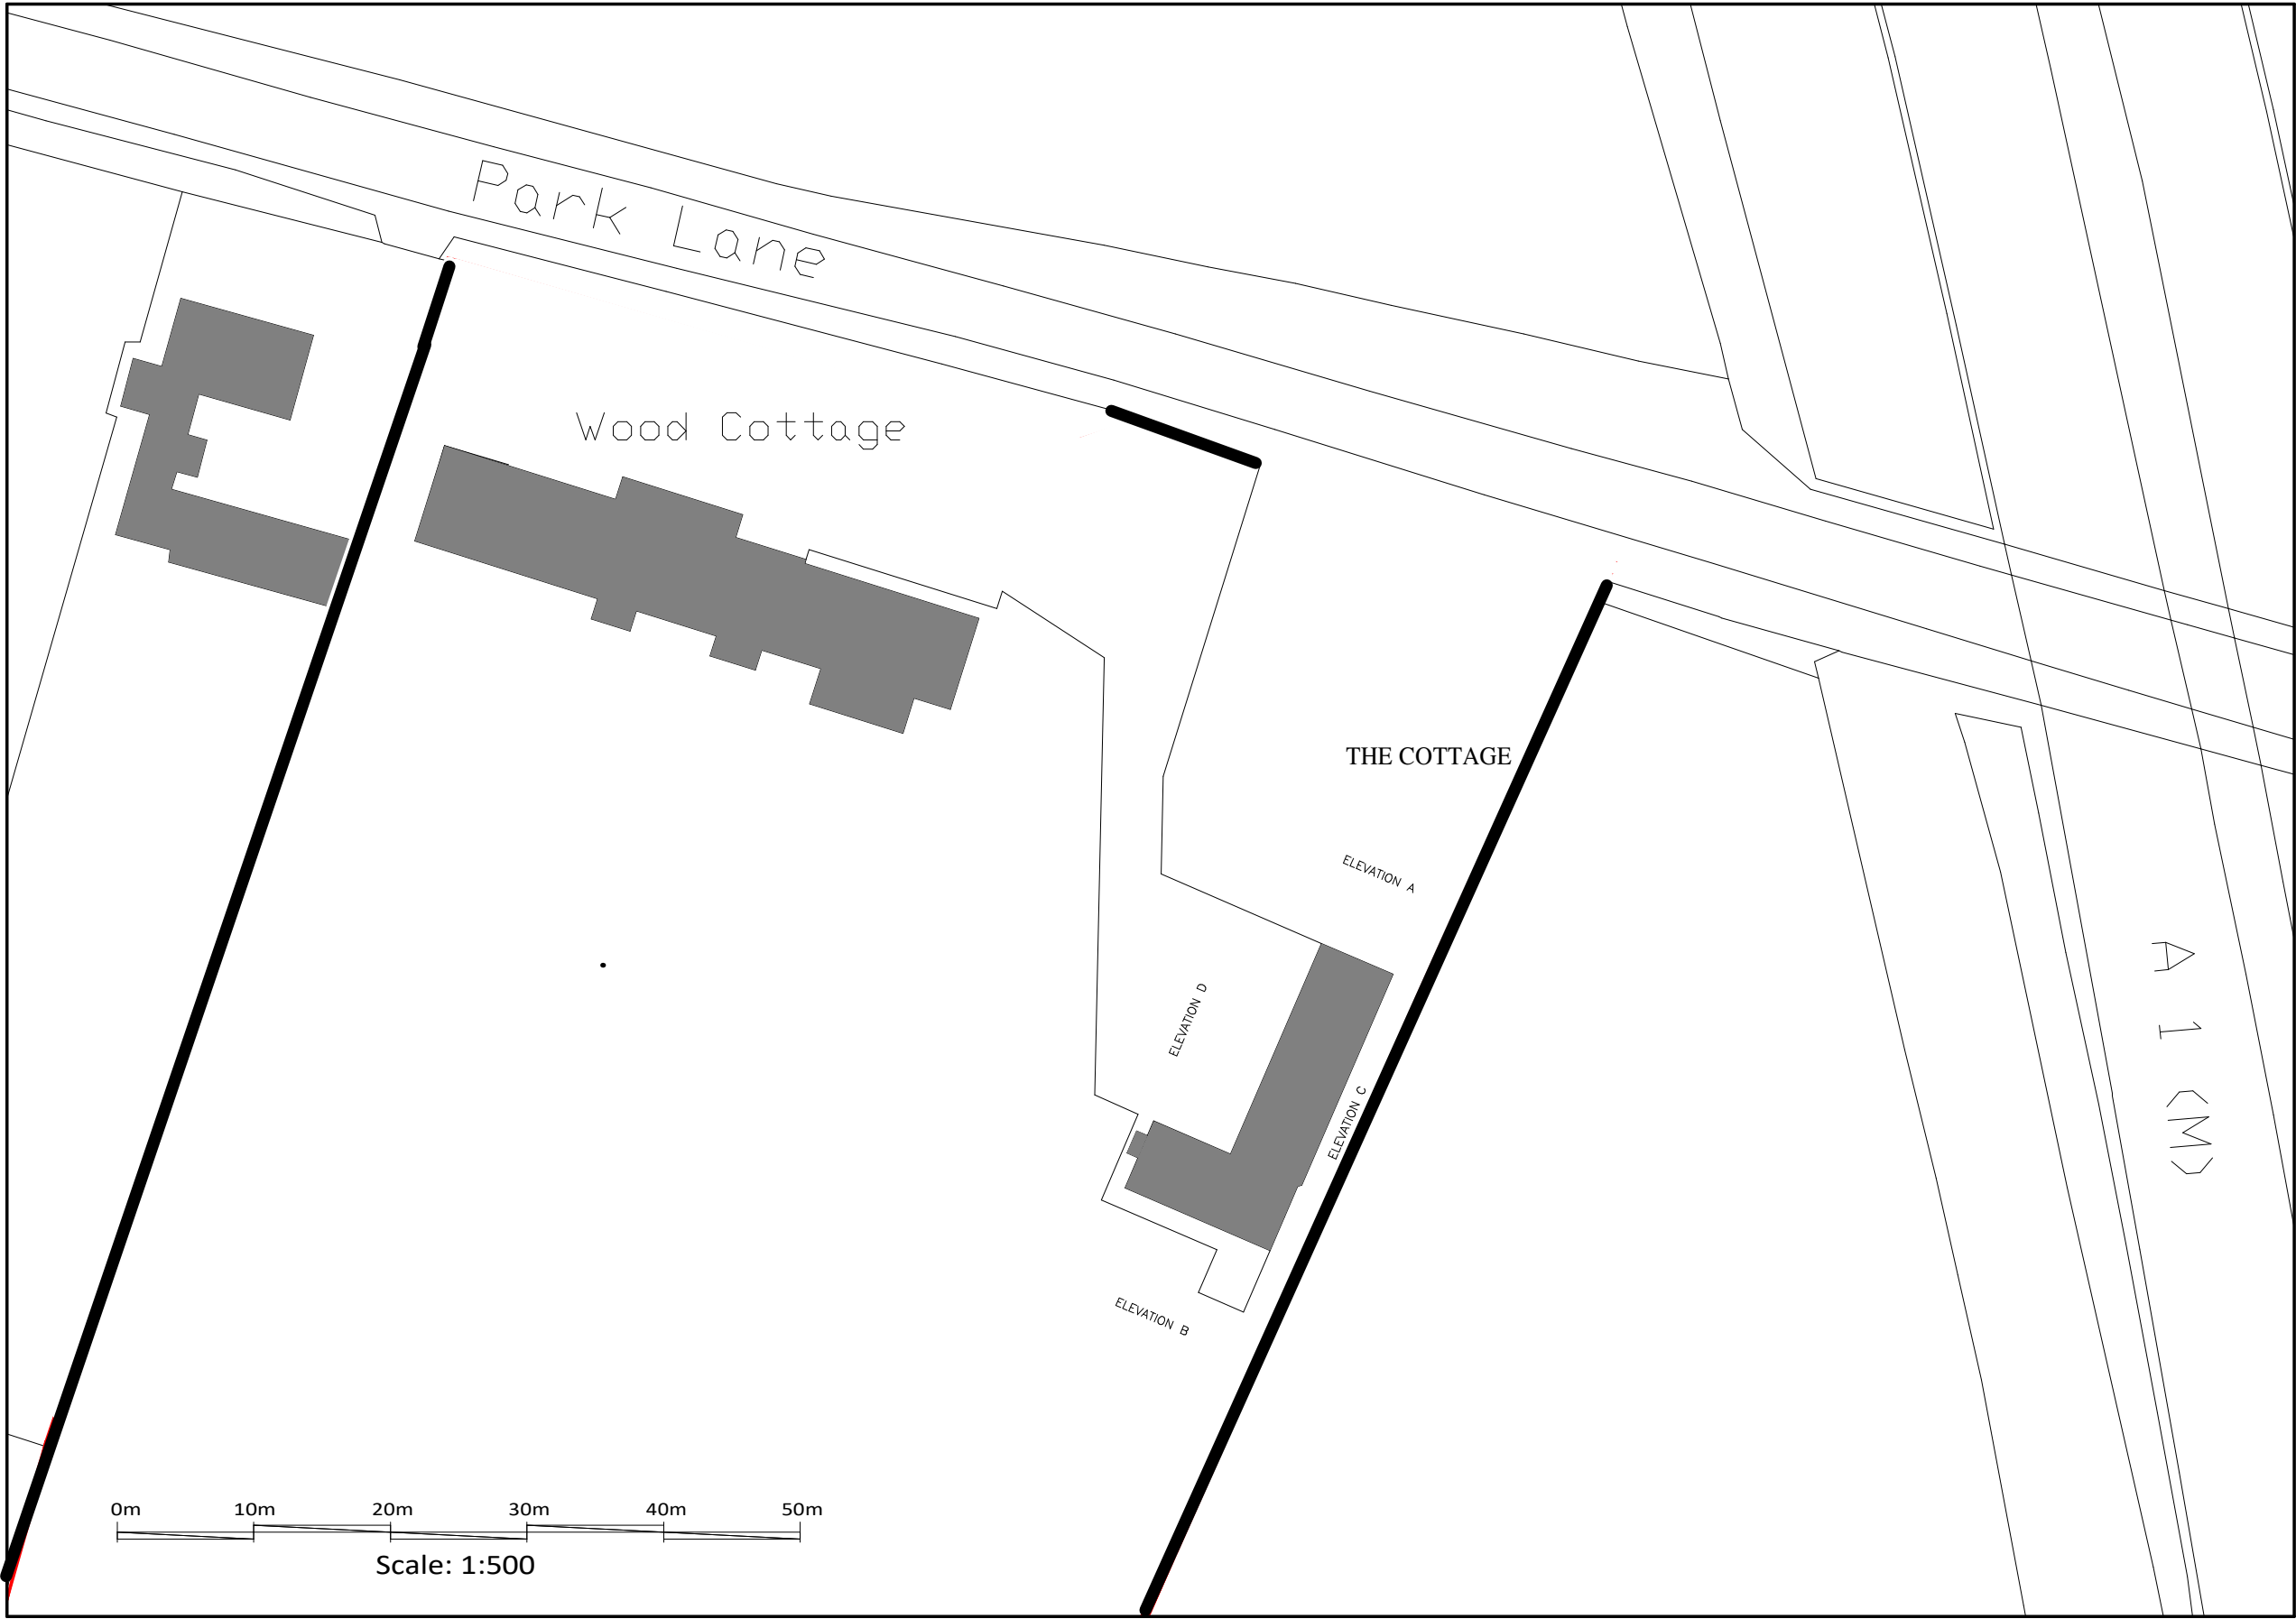


APPROVED
APPLICATION
24/02401/LDCP24/01662/LDCE

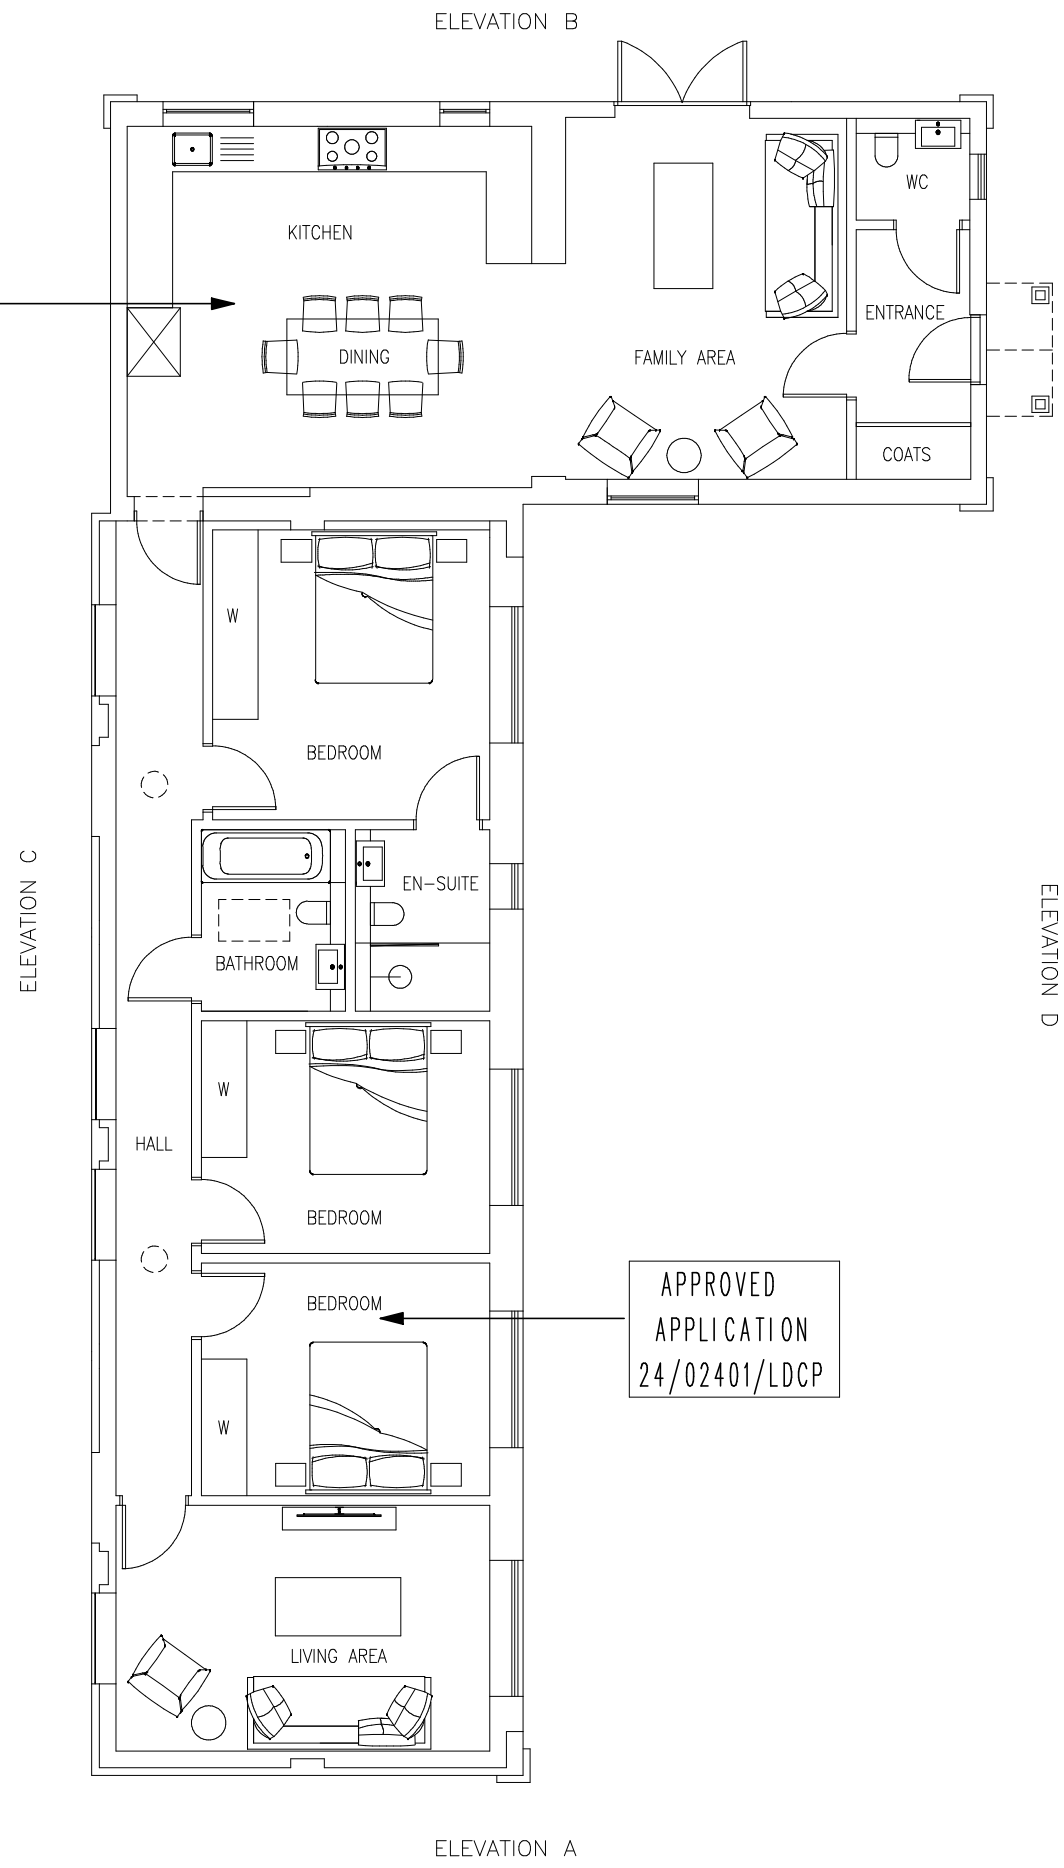


GROUND FLOOR PLAN
(135m2 gifa)

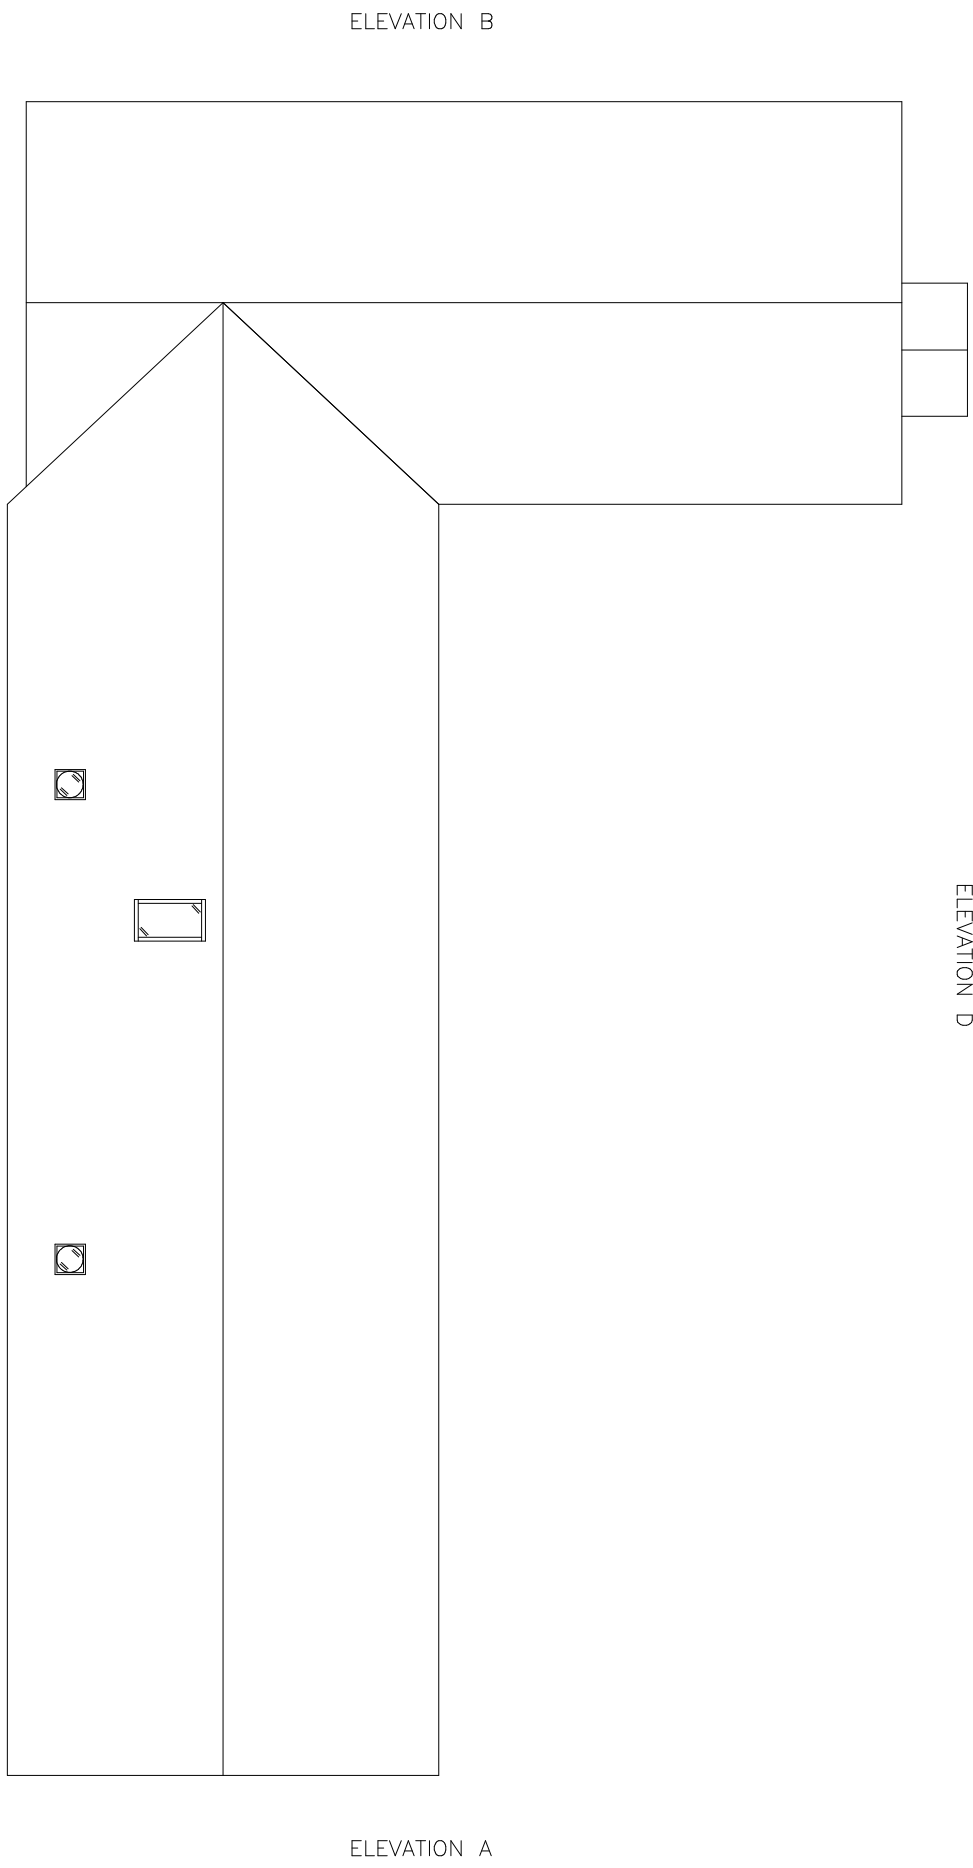


ROOF PLAN

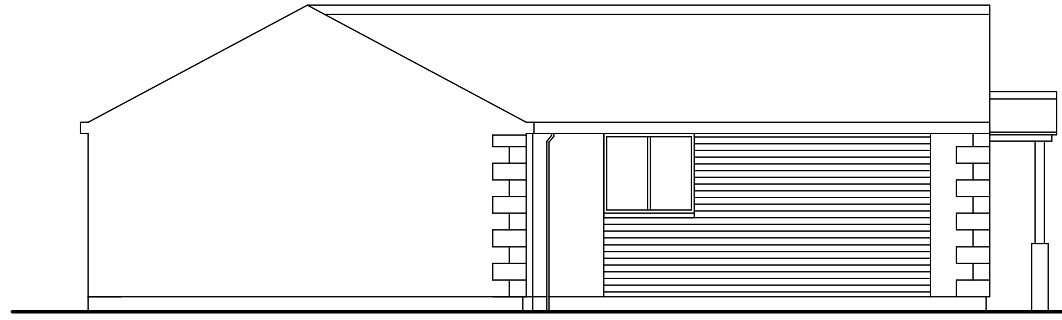


ELEVATION A

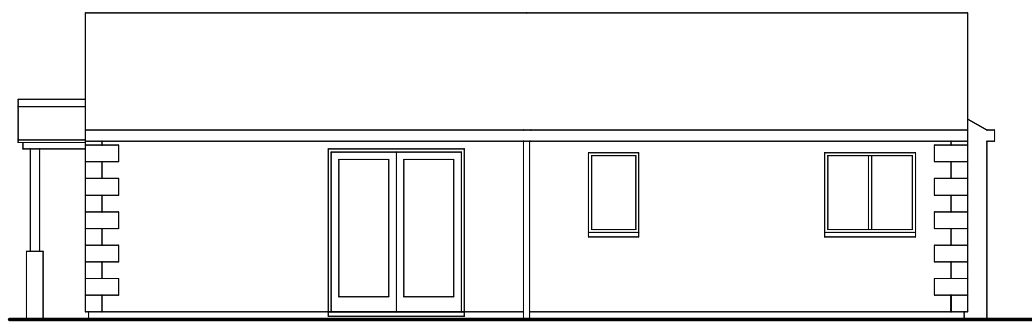

ELEVATION B

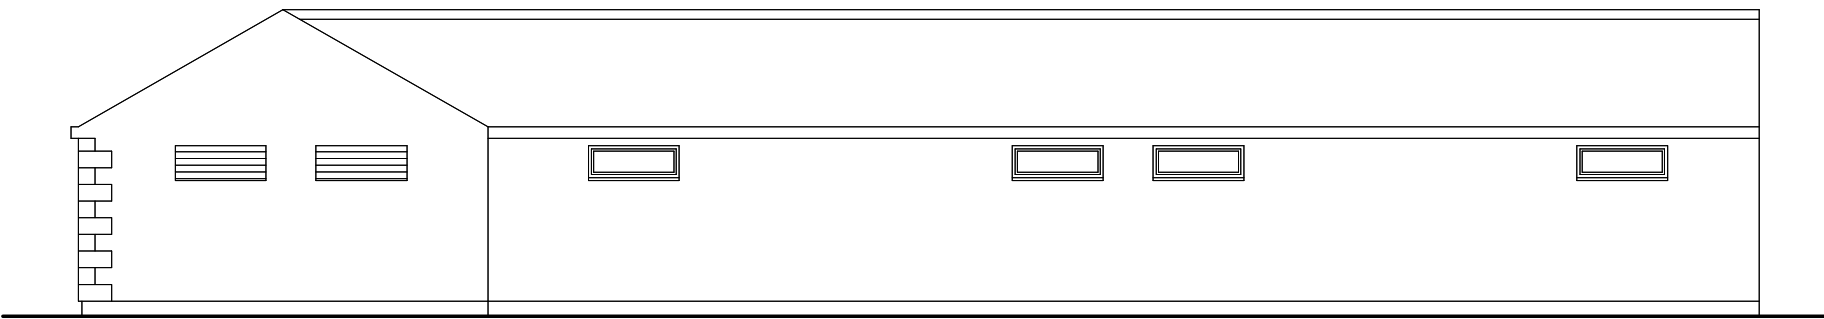


ELEVATION C

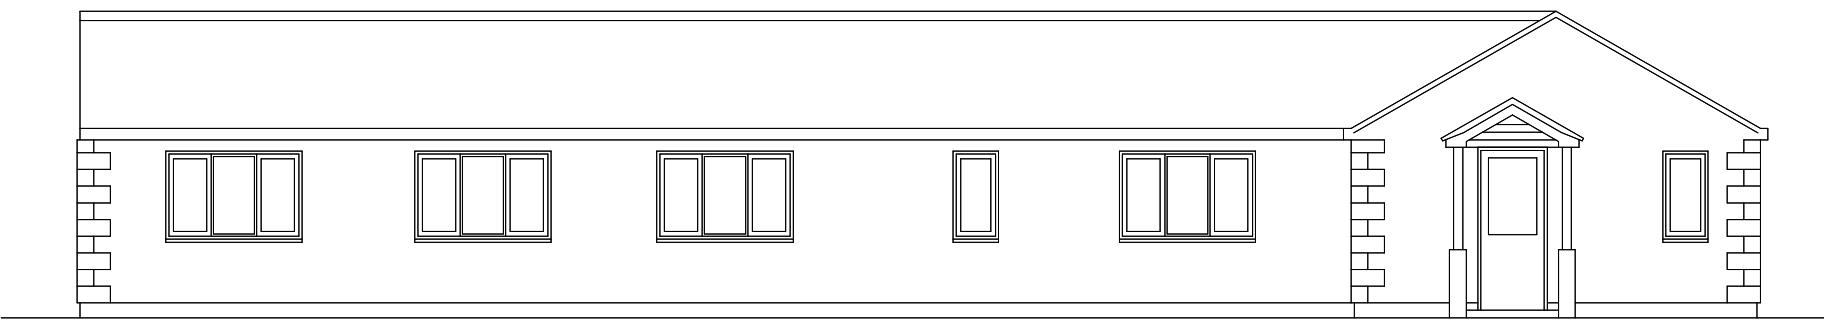

ELEVATION D

PLANNING

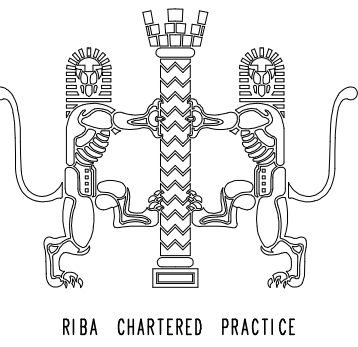

No.	Date	By	Contents
-----	------	----	----------

Revisions

Site Address	THE COTTAGE 73 PARK LANE OLD KNEBORTH KNEBORTH SG3 6PP
--------------	--

Job Title

FRONT EXTENSION
TO EXG HOUSE

Drawing Title	EXISTING DETAILS
Scale	1:50 @ A1 1:500 @ A1
Date	05/25
Drawn by	SJL

Alan Cox Architects
Architectural & Planning Consultants TEL: 020 - 8440 - 7777 Web: coxassociates.co.uk

Dwg No.	567225-50
Rev.	