



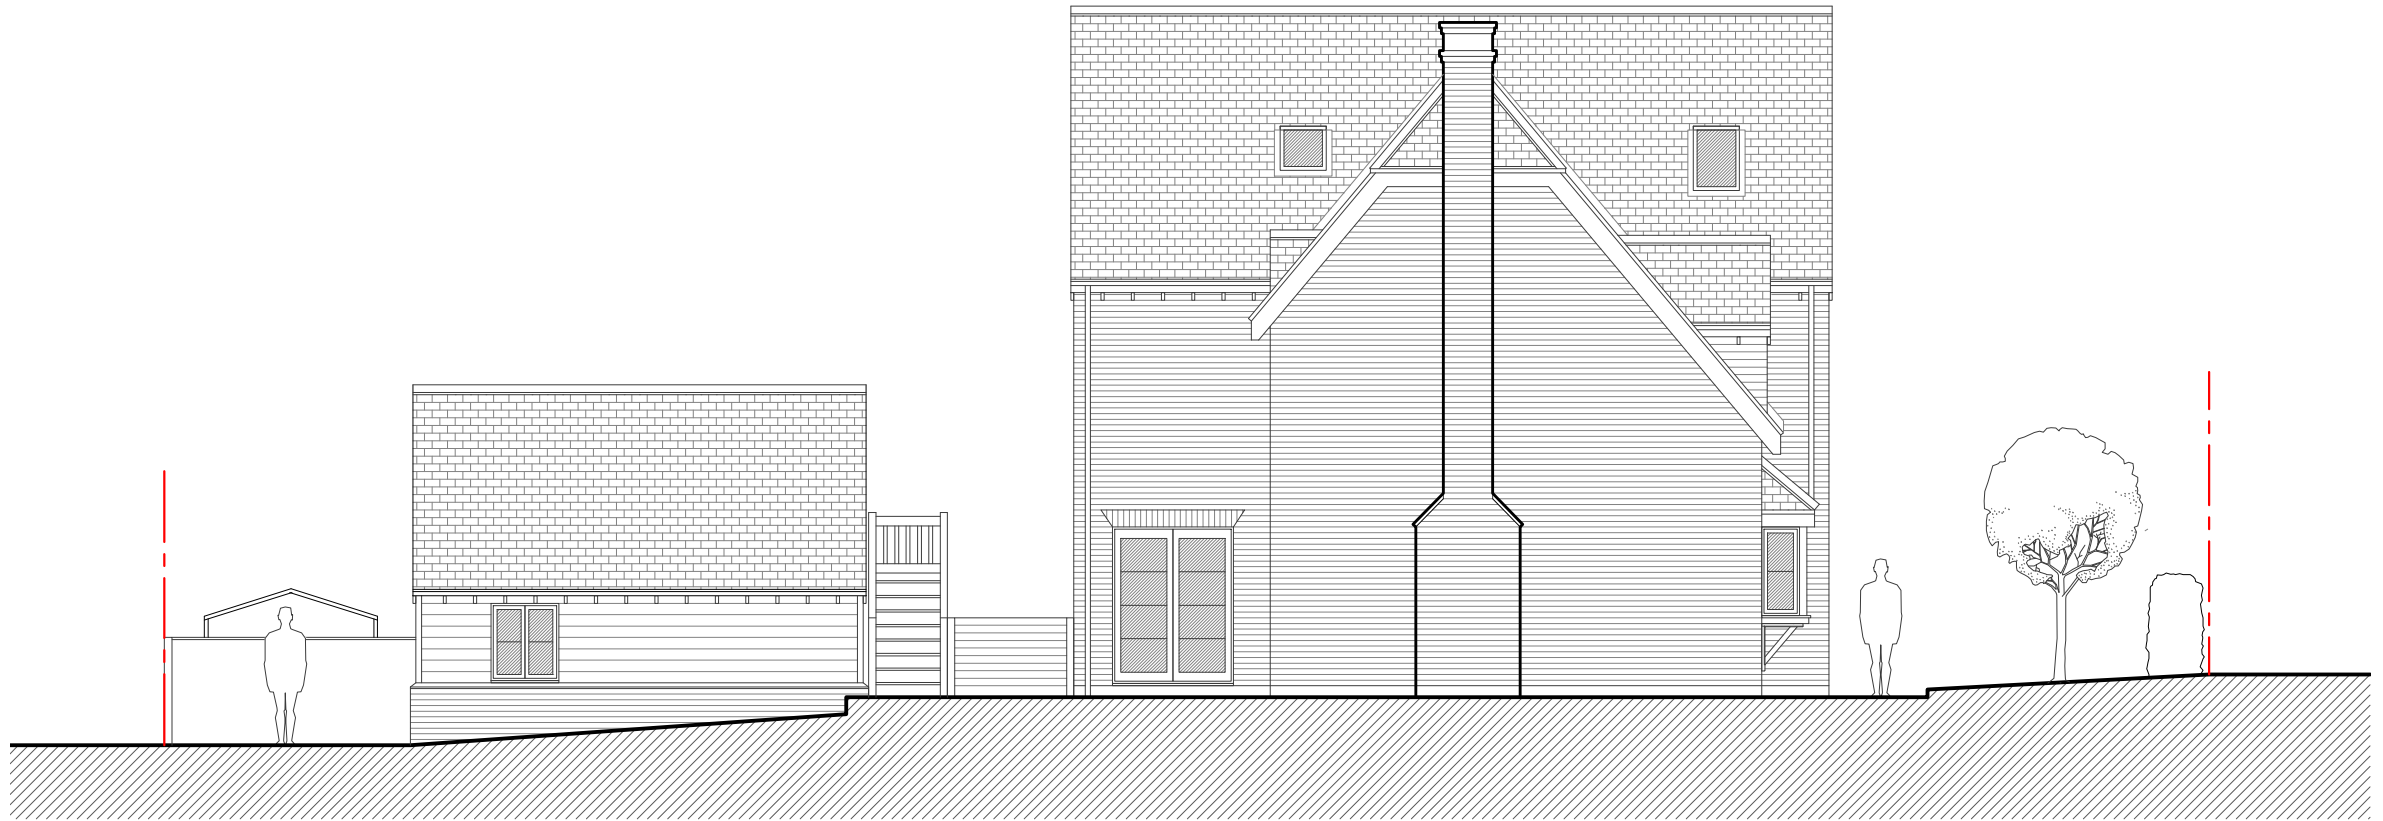

existing drawing
NORTH EAST ELEVATION

- ELEVATION KEY:**
- 1 RENDERED EXTERNAL FINISH
 - 2 FACE BRICKWORK TO MATCH
 - 3 ROOF TILES TO MATCH
 - 4 DORMER WITH TILES & CLADDING TO MATCH THE ADJACENT DORMER
 - 5 NEW DORMER TO BE SIMILAR TO THE EXISTING WITH RENDER
 - 6 OAK FRAMED, LEAN TOO ROOF ENTRANCE CANOPY
 - 7 CASEMENT WINDOW RELOCATED
 - 8 NEW FRONT DOOR WITH SIDE PANEL
 - 9 FULL HEIGHT GLAZED BAY
 - 10 NEW ROOF LIGHT
 - 11 BLACK CLADDING
 - 12 DORMER WITH BLACK CLADDING
 - 13 CASEMENT WINDOW TO MATCH THE EXISTING DWELLING WINDOWS
 - 14 NEW BRICK RETAINING WALL WITH BLACK METAL RAILINGS

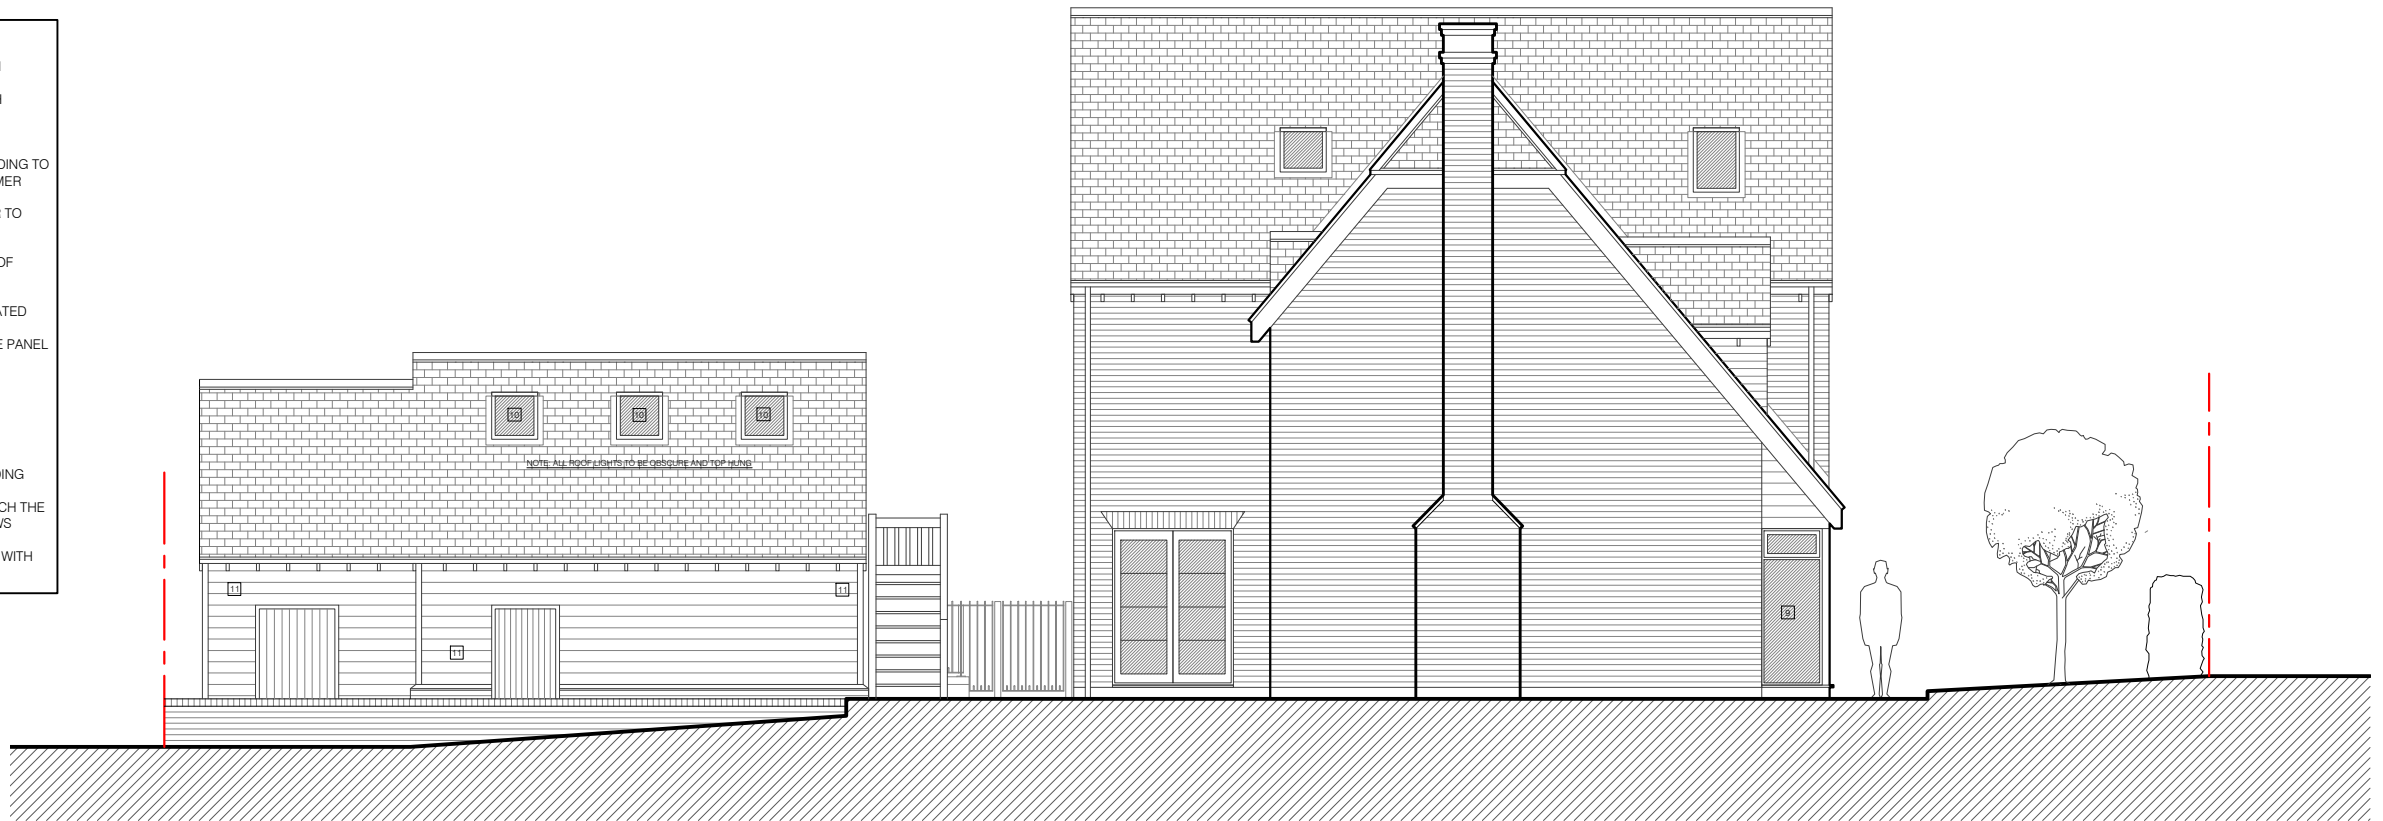

proposed drawing
NORTH EAST ELEVATION

1:2500	0		50m	100m	200m
1:1250	0		25m	50m	100m
1:500	0	5m	10m	20m	40m
1:200	0	2m	4m	8m	16m
1:100	0	1m	2m	4m	8m
1:50	0	0.5m	1m	2m	4m

PROJECT TITLE:
1 CAMBRIDGE ROAD
NORTH BARLEY
ROYSTON, SG8 8HN

DRAWING TITLE:
PLANNING DRAWINGS
EXISTING & PROPOSED
ELEVATIONS

DATE:
FEB 2026

SCALES:
1:100

PAPER:
A3 - L

DRAWING REF:
1020-26.PL.008

REV:
B

