




existing drawing
SOUTH WEST ELEVATION

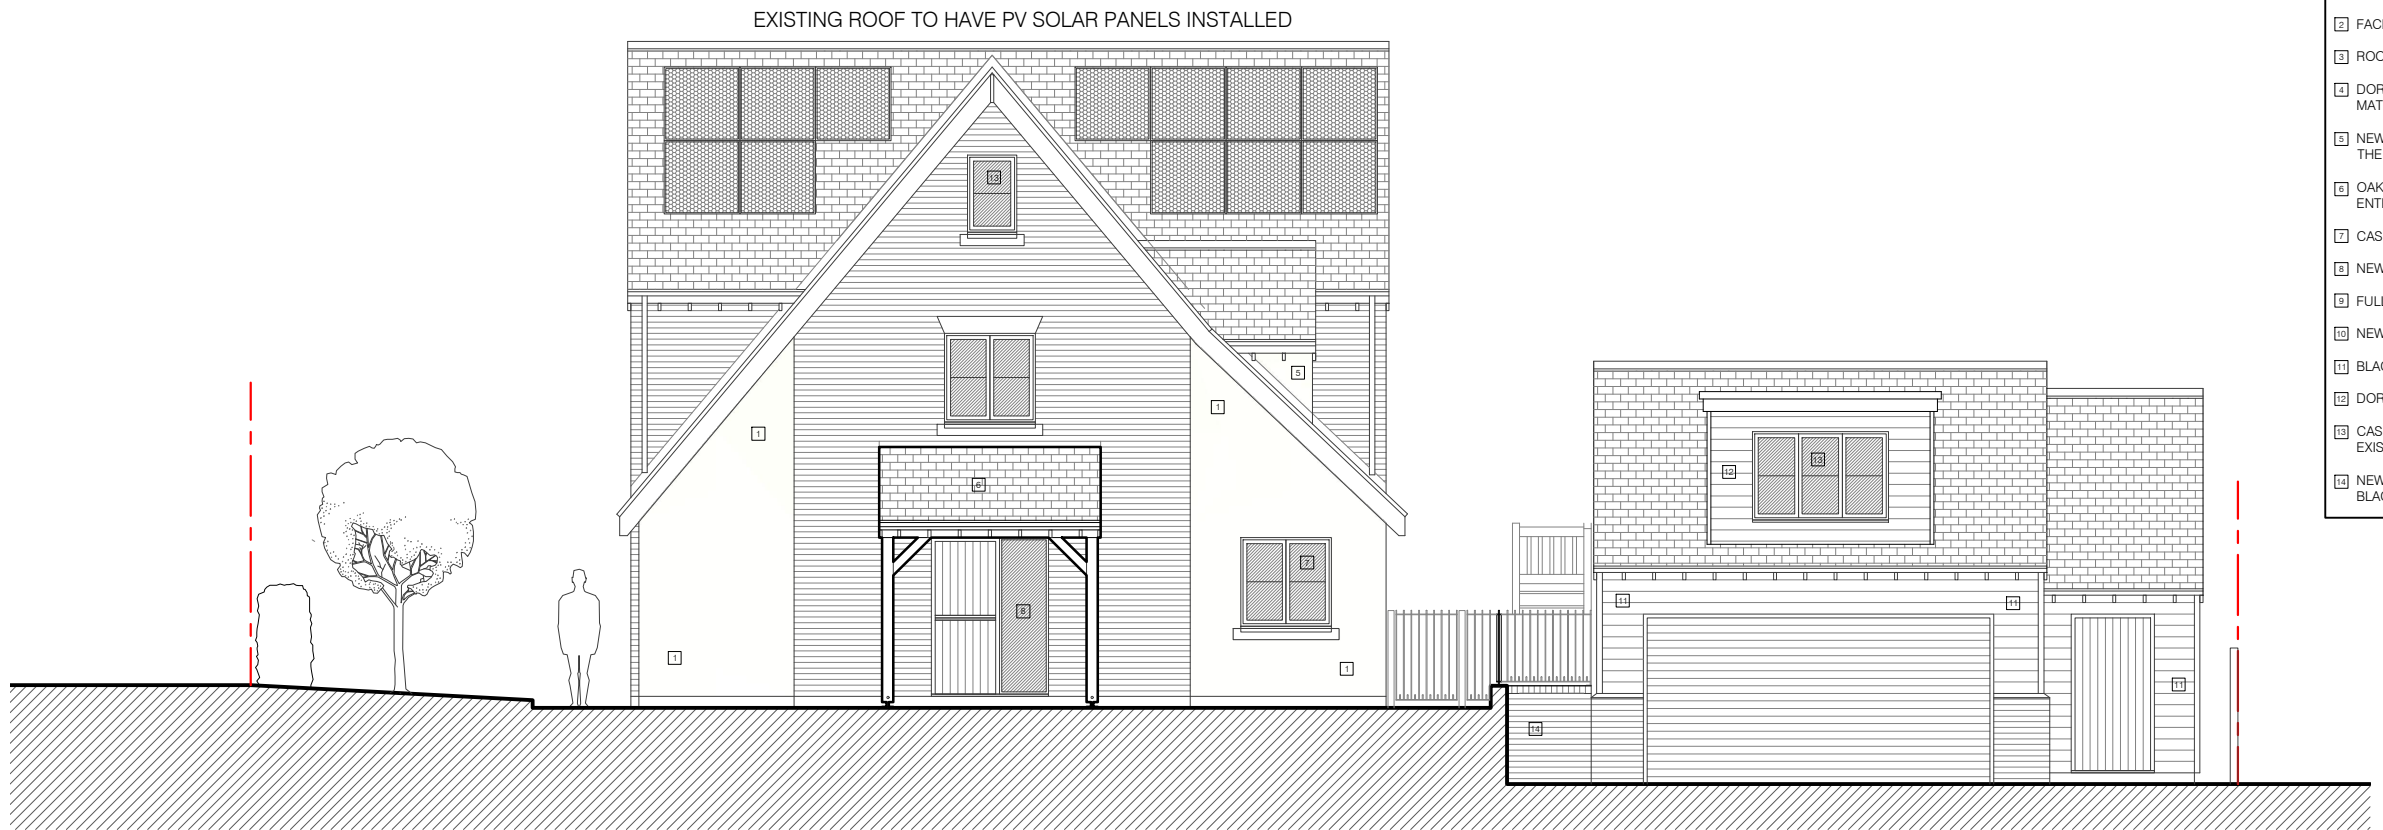

proposed drawing
SOUTH WEST ELEVATION

- ELEVATION KEY:**
- [1] RENDERED EXTERNAL FINISH
 - [2] FACE BRICKWORK TO MATCH
 - [3] ROOF TILES TO MATCH
 - [4] DORMER WITH TILES & CLADDING TO MATCH THE ADJACENT DORMER
 - [5] NEW DORMER TO BE SIMILAR TO THE EXISTING WITH RENDER
 - [6] OAK FRAMED, LEAN TOO ROOF ENTRANCE CANOPY
 - [7] CASEMENT WINDOW RELOCATED
 - [8] NEW FRONT DOOR WITH SIDE PANEL
 - [9] FULL HEIGHT GLAZED BAY
 - [10] NEW ROOF LIGHT
 - [11] BLACK CLADDING
 - [12] DORMER WITH BLACK CLADDING
 - [13] CASEMENT WINDOW TO MATCH THE EXISTING DWELLING WINDOWS
 - [14] NEW BRICK RETAINING WALL WITH BLACK METAL RAILINGS

1:2500	0		50m	100m	200m
1:1250	0		25m	50m	100m
1:500	0	5m	10m	20m	40m
1:200	0	2m	4m	8m	16m
1:100	0	1m	2m	4m	8m
1:50	0	0.5m	1m	2m	4m

PROJECT TITLE:
1 CAMBRIDGE ROAD
NORTH BARLEY
ROYSTON, SG8 8HN

DRAWING TITLE:
PLANNING DRAWINGS
EXISTING & PROPOSED
ELEVATIONS

DATE:
FEB 2026

SCALES:
1:100

PAPER:
A3 - L

DRAWING REF:
1020-26.PL.007

REV:
C

