




GREY DASHED LINE INDICATES THE
OUTLINE OF THE EXISTING GARAGE

existing drawing
SOUTH EAST ELEVATION 2



existing drawing
NORTH WEST ELEVATION

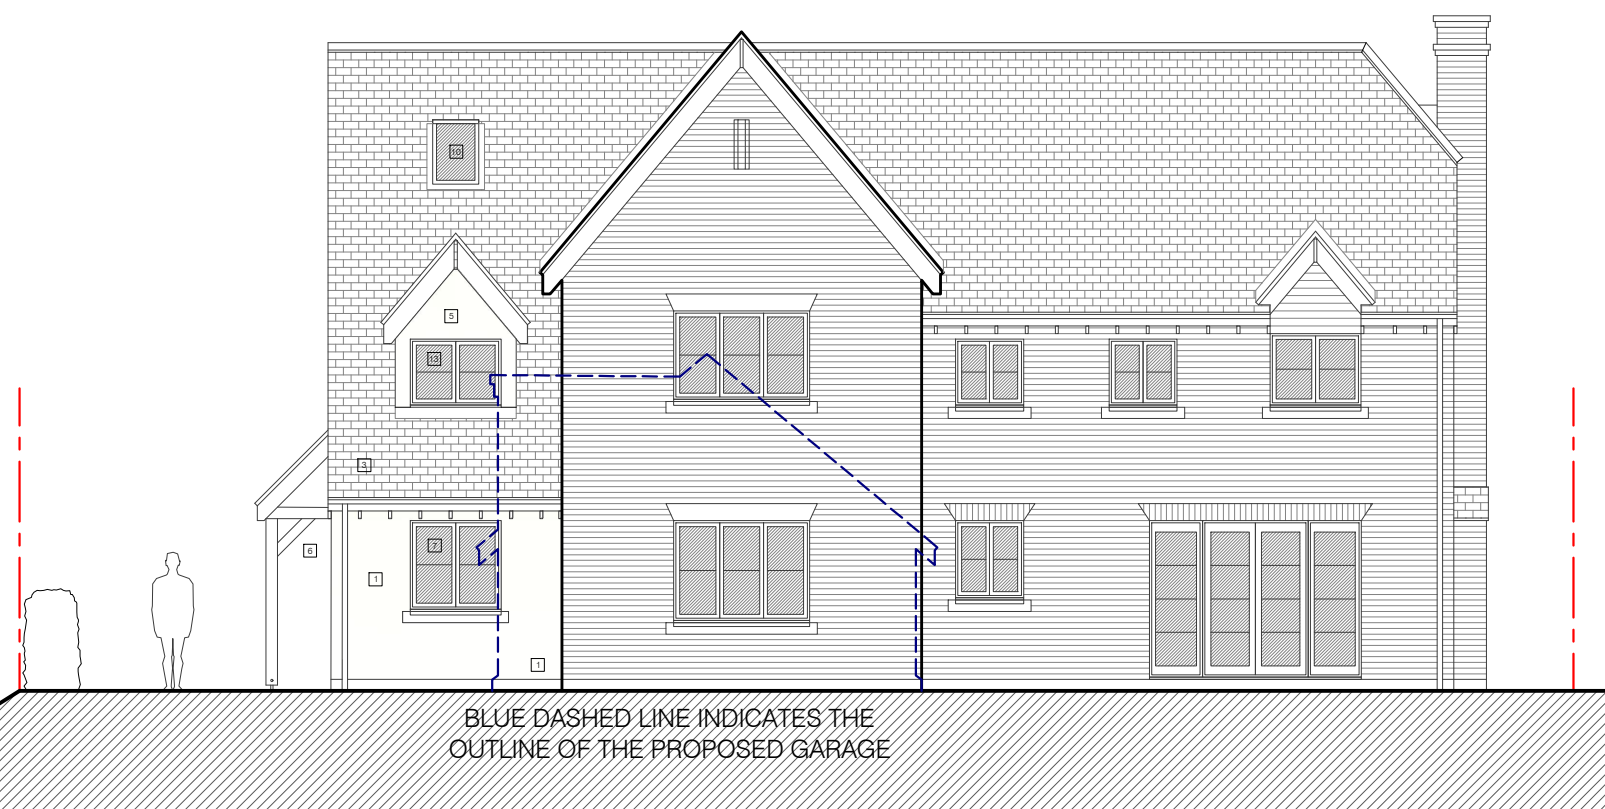

BLUE DASHED LINE INDICATES THE
OUTLINE OF THE PROPOSED GARAGE

proposed drawing
SOUTH EAST ELEVATION 2



proposed drawing
NORTH WEST ELEVATION

ELEVATION KEY:			
1 RENDERED EXTERNAL FINISH	3 NEW DORMER TO BE SIMILAR TO THE EXISTING WITH RENDER	9 FULL HEIGHT GLAZED BAY	13 CASEMENT WINDOW TO MATCH THE EXISTING DWELLING WINDOWS
2 FACE BRICKWORK TO MATCH	6 OAK FRAMED, LEAN TOO ROOF ENTRANCE CANOPY	10 NEW ROOF LIGHT	14 NEW BRICK RETAINING WALL WITH BLACK METAL RAILINGS
3 ROOF TILES TO MATCH	7 CASEMENT WINDOW RELOCATED	11 BLACK CLADDING	
4 DORMER WITH TILES & CLADDING TO MATCH THE ADJACENT DORMER	8 NEW FRONT DOOR WITH SIDE PANEL	12 DORMER WITH BLACK CLADDING	

1:2500	0	50m	100m	200m
1:1250	0	25m	50m	100m
1:500	0	10m	20m	40m
1:200	0	5m	10m	20m
1:100	0	2m	4m	8m
1:50	0	1m	2m	4m

PROJECT TITLE:
1 CAMBRIDGE ROAD
NORTH BARLEY
ROYSTON, SG8 8HN

DRAWING TITLE:
PLANNING DRAWINGS
EXISTING & PROPOSED
ELEVATIONS

DATE:	SCALES:	PAPER:
FEB 2026	1:100	A3 - L
DRAWING REF:	REV:	
1020-26.PL.006	B	

