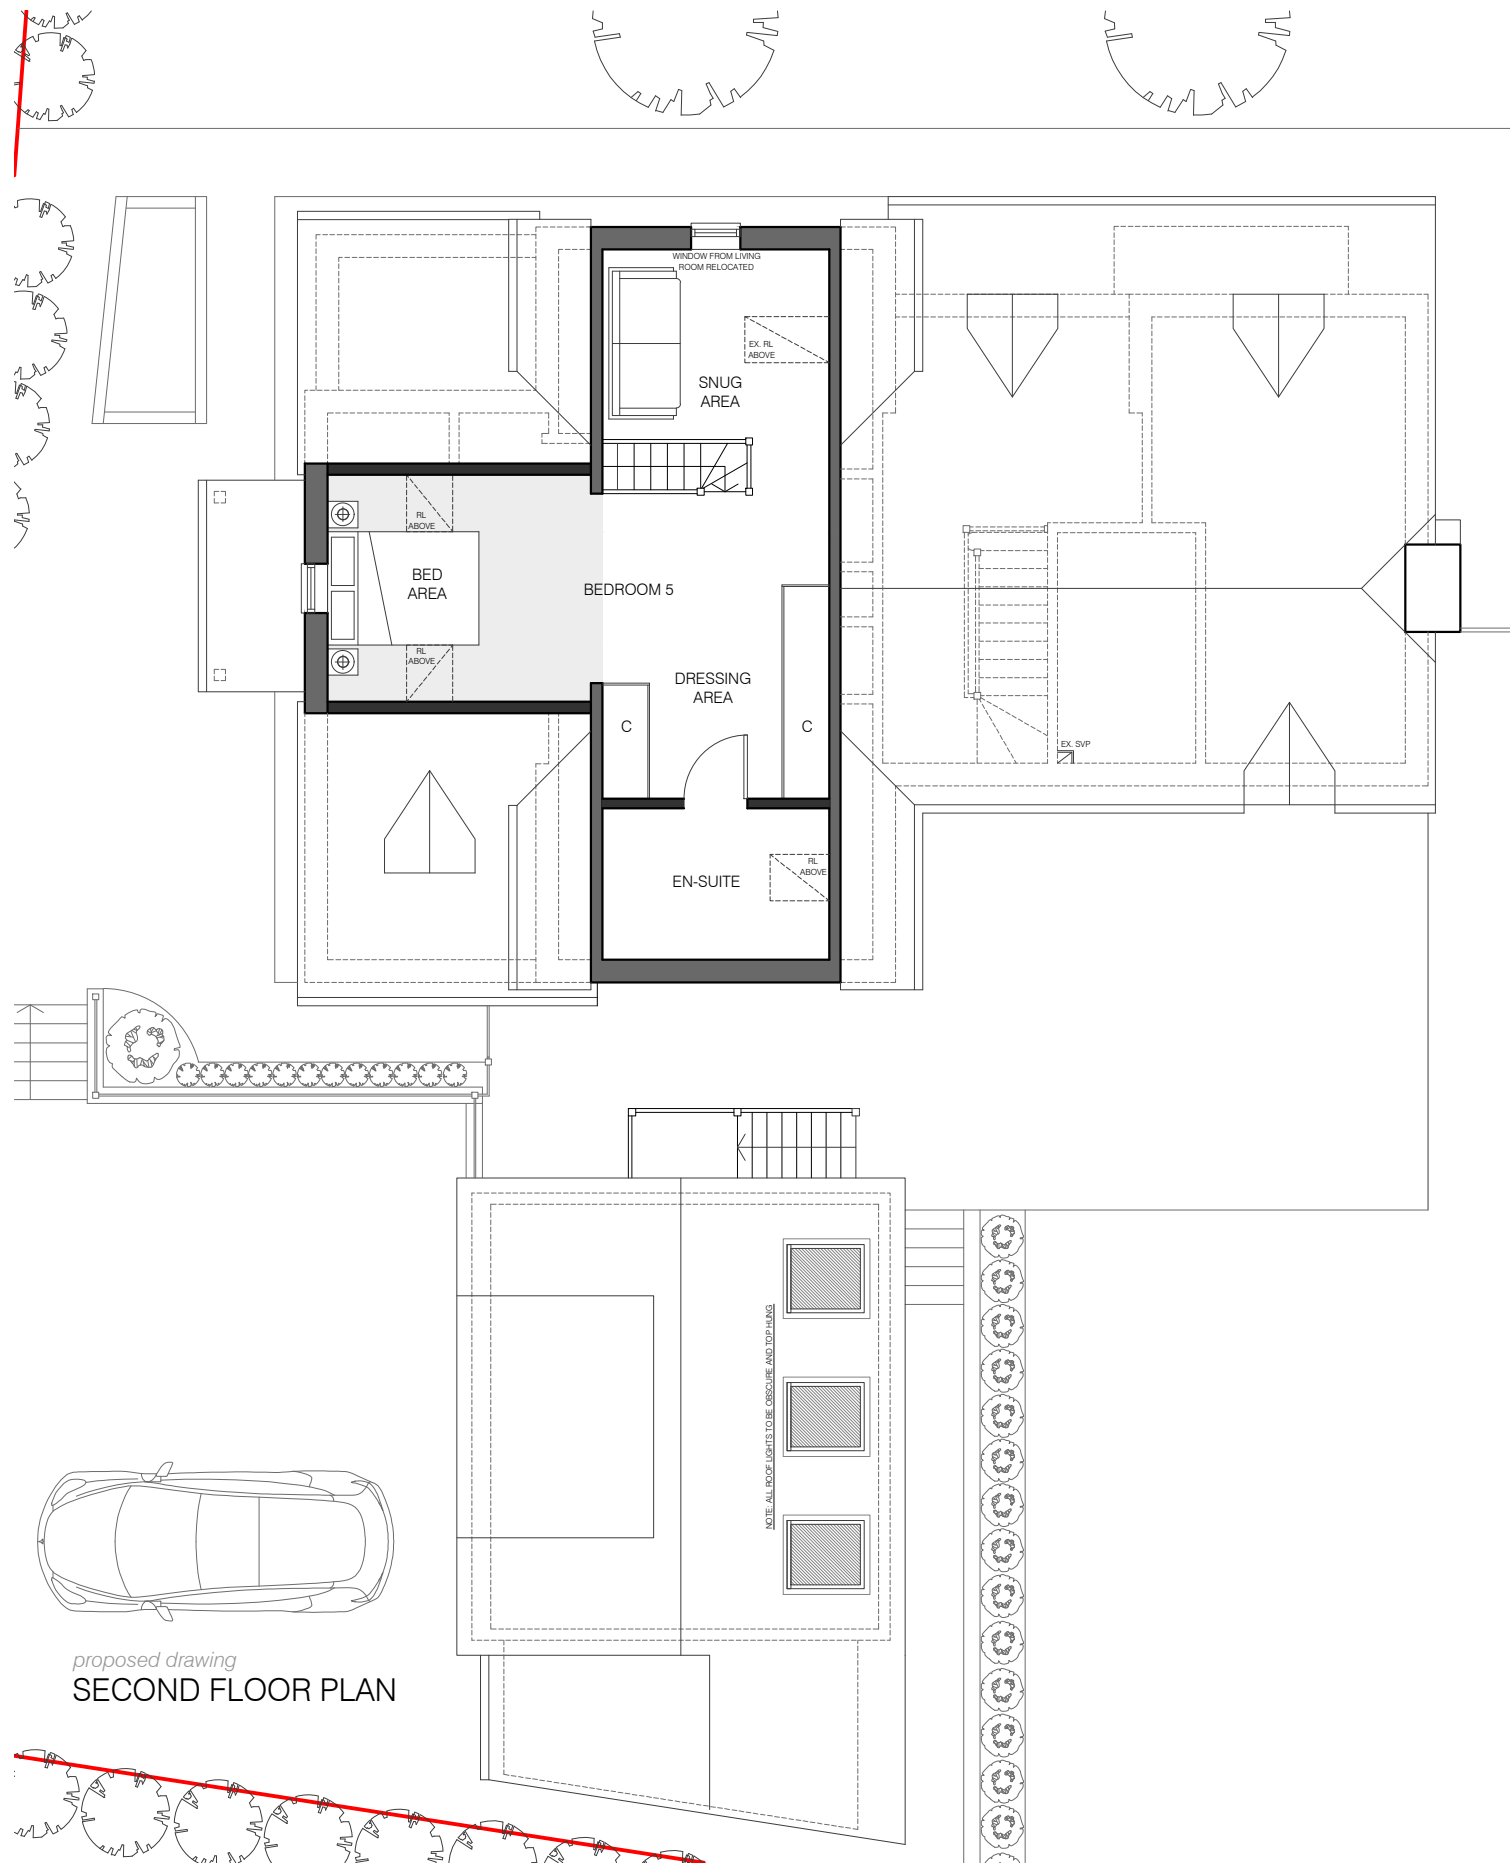
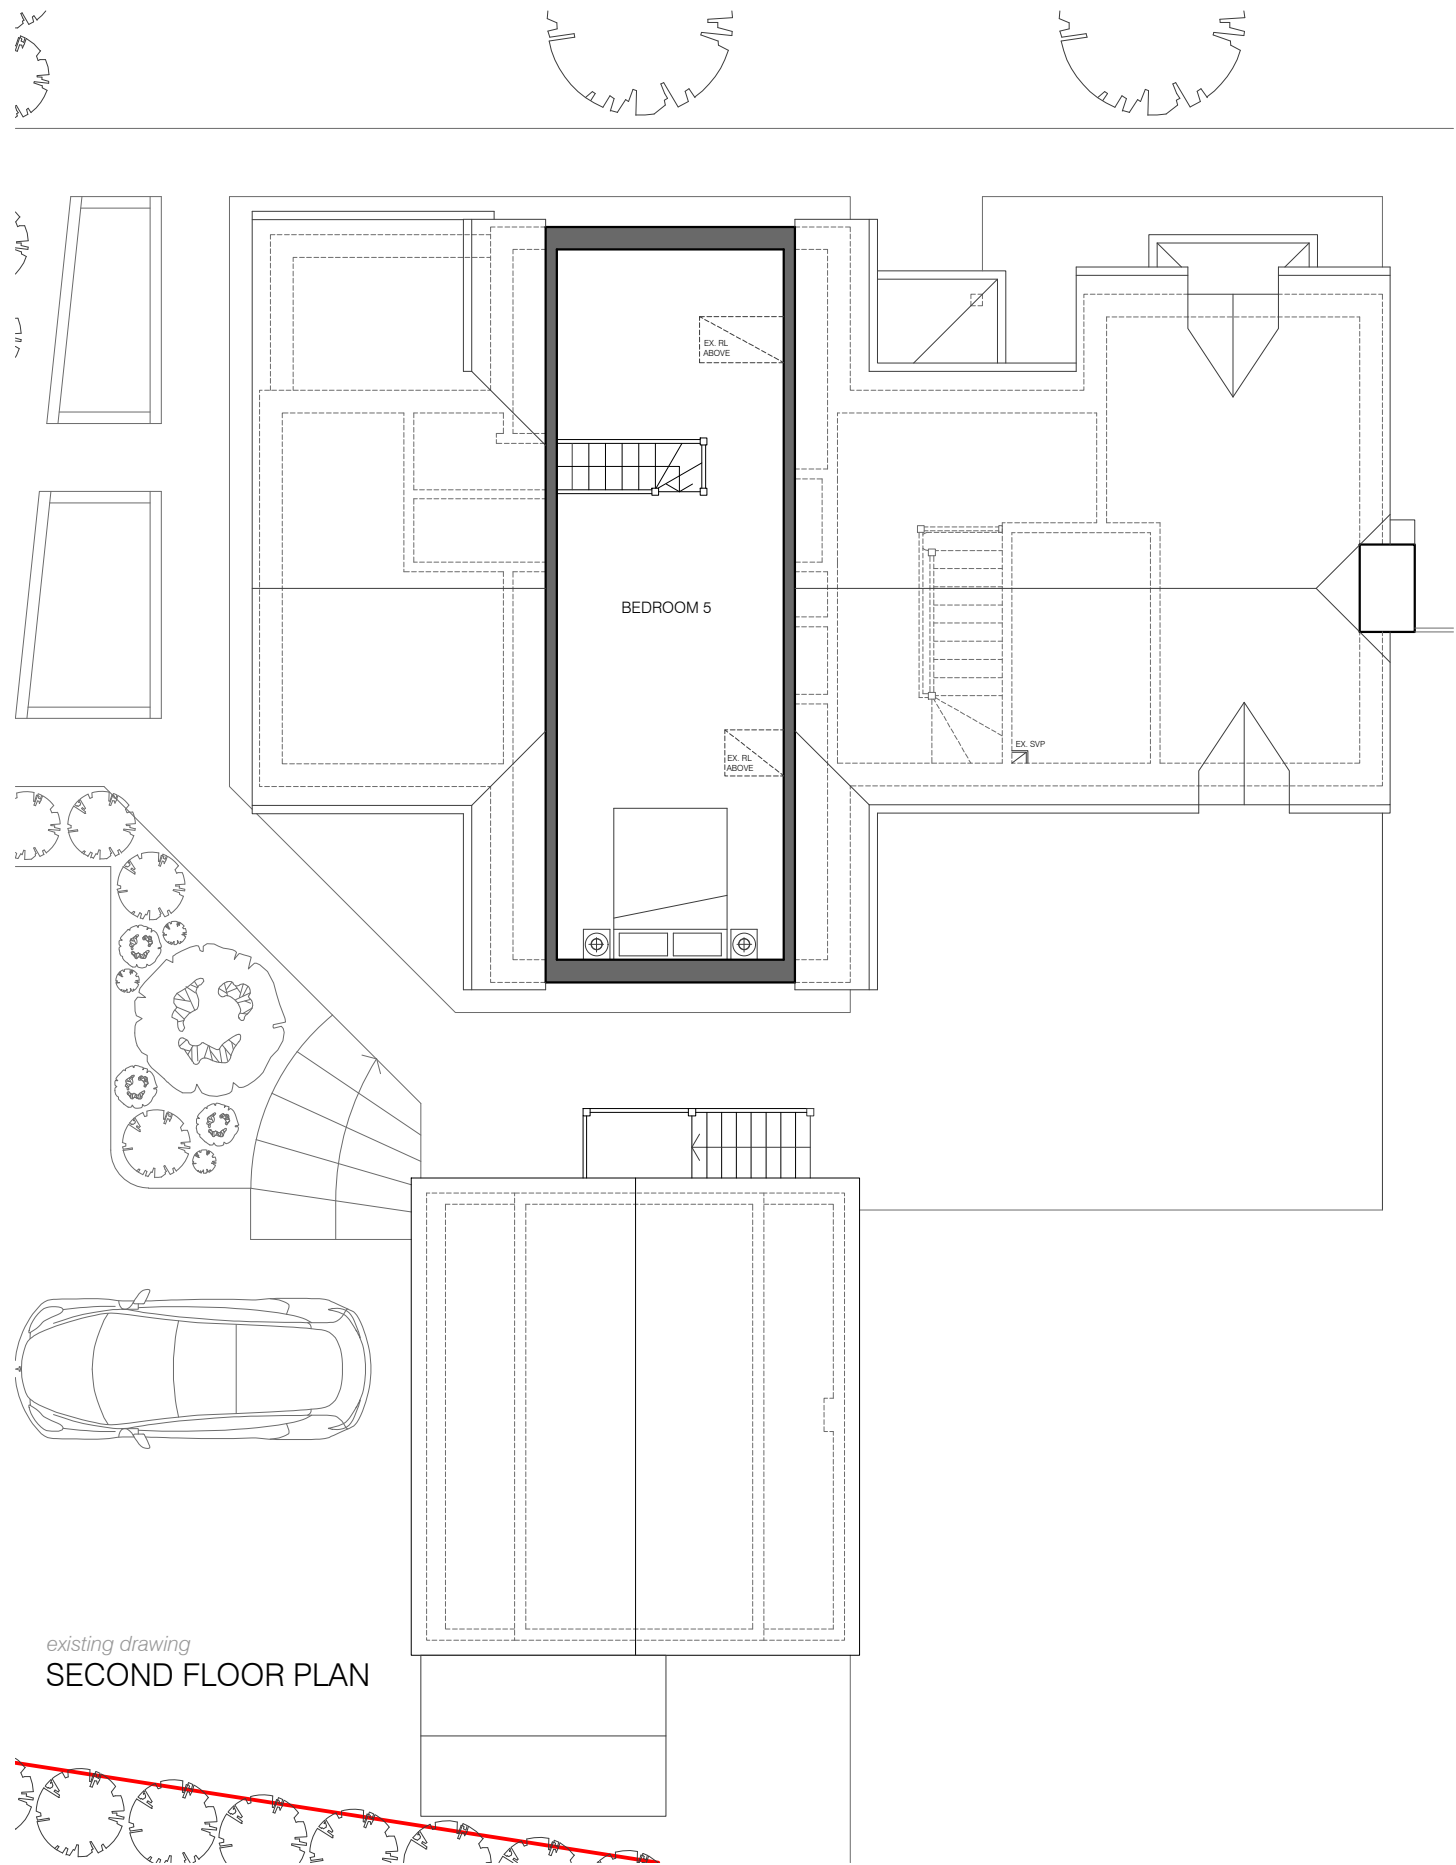


PROJECT TITLE:
1 CAMBRIDGE ROAD
NORTH BARLEY
ROYSTON, SG8 8HN

DRAWING TITLE:
PLANNING DRAWINGS
EXISTING & PROPOSED
SECOND FLOOR PLANS

DATE:
FEB 2026

SCALES:
1:100

PAPER:
A3 - L

DRAWING REF:
1020-26.PL.004

REV:
B

