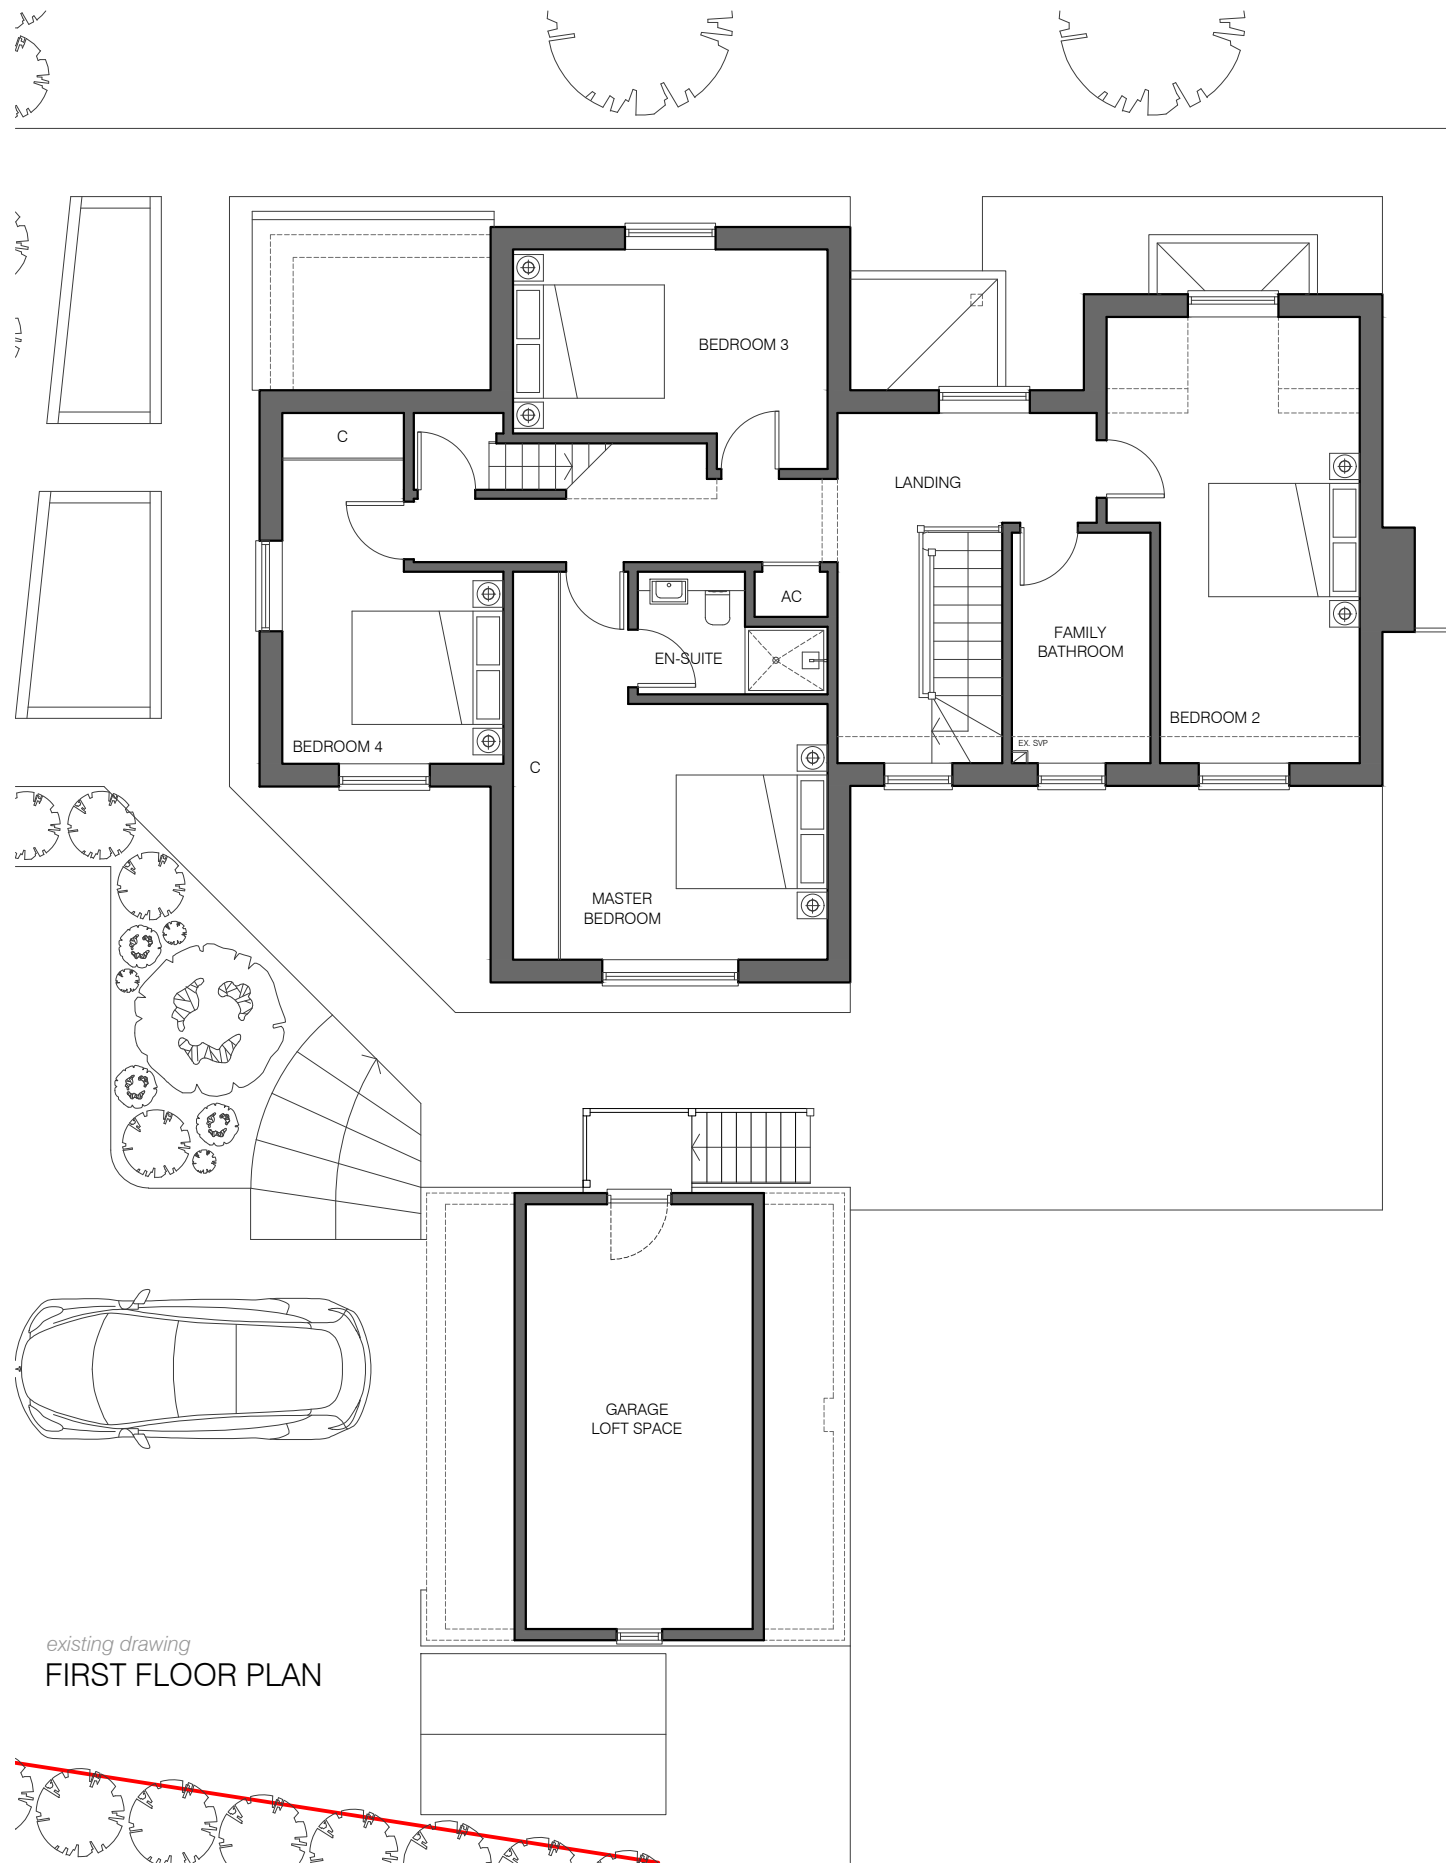


FLOOR PLAN KEY

EXISTING STRUCTURE TO BE RETAINED

PROPOSED WALLS TO BE CONSTRUCTED

NEW USEABLE FLOOR AREA

PROJECT TITLE:
1 CAMBRIDGE ROAD
NORTH BARLEY
ROYSTON, SG8 8HN

DRAWING TITLE:
PLANNING DRAWINGS
EXISTING & PROPOSED
FIRST FLOOR PLANS

DATE:
FEB 2026

SCALES:
1:100

PAPER:
A3 - L

DRAWING REF:
1020-26.PL.003

REV:
B

